

CONSTRUCTION PLANS

FOR

SOUTH GULF COVE MSBU BRIDGES

KEYSTONE BOULEVARD AT PRESIDENT WATERWAY

FOR


CHARLOTTE COUNTY BOARD OF COUNTY COMMISSIONERS

CHARLOTTE COUNTY, FLORIDA

SECTION 21

TOWNSHIP 41 SOUTH, RANGE 21 EAST

INDEX OF PLANS	
SHEET NO.	DESCRIPTION
C1	COVER SHEET - LOCATION MAP
C2	GENERAL NOTES, ABBREVIATIONS AND LEGENDS
C3	AERIAL MAP
C4	PLAN AND PROFILE
C5.1 to C5.2	EXISTING AND PROPOSED CROSS SECTIONS
C6	TYPICAL DETAILS AND SECTIONS
C7	EROSION CONTROL DETAILS
C8.1 to C8.2	CONCEPTUAL MAINTENANCE OF TRAFFIC PLAN (FOR INFORMATIONAL PURPOSES ONLY)
	BRIDGE PLANS

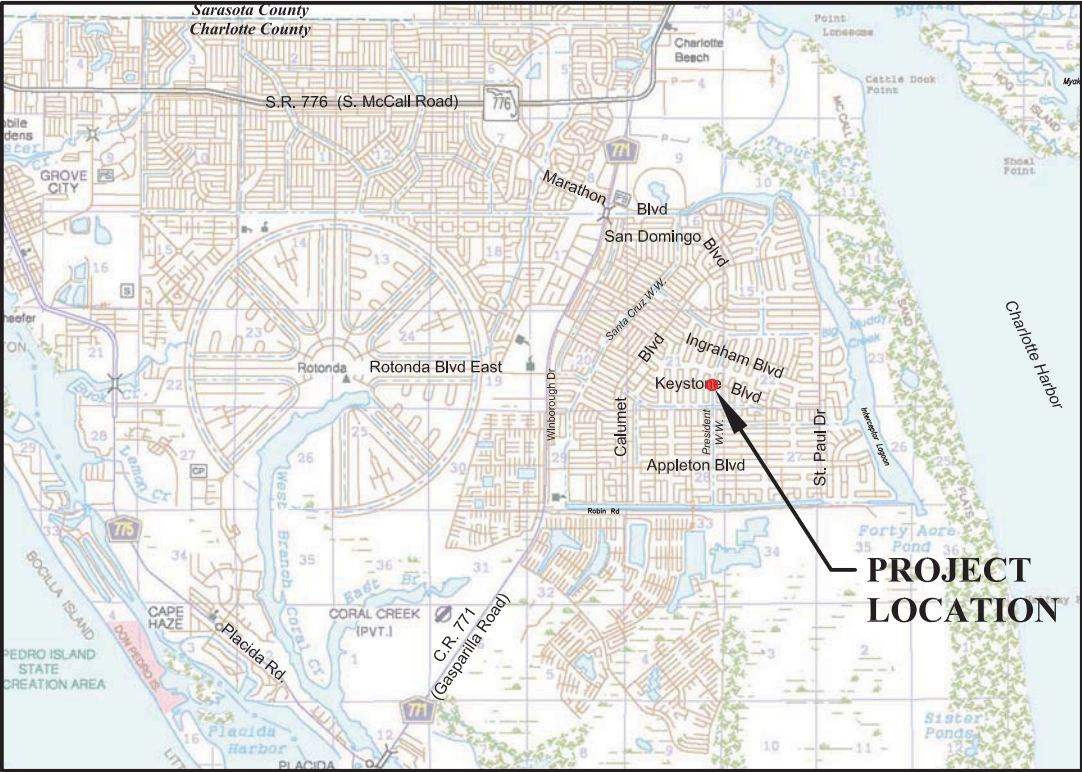

LOCATION MAP



APRIL 27, 2023
Revised - 9/19/23

County Commissioners

Ken Doherty, District 1
Christopher Constance, District 2
Bill Truex, District 3
Stephen R. Deutsch, District 4
Joe Tiseo, District 5

Director of Public Works

John Elias

County Engineer

Joanne Vernon, P.E.



KCI TECHNOLOGIES, INC.
4041 CRESCENT PARK DRIVE
TAMPA, FL 33578
PHONE: (813) 740-2300
RALPH VERRASTRO, P.E. NO. 39784



JOHNSON ENGINEERING, INC.
17833 MURDOCK CIRCLE
PORT CHARLOTTE, FLORIDA 33948
PHONE (941) 625-9919
E.B. #642 & L.B. #642

REGISTERED PROFESSIONAL ENGINEER
FLORIDA LICENSE NO. 64594

CHRISTOPHER D. BEERS, PE

DATE



NOTICE TO ALL CONTRACTORS

IT'S THE LAW IN FLORIDA
2 BUSINESS DAYS BEFORE
YOU DIG
CALL SUNSHINE
1-800-432-4770

STATE, COUNTIES & CITIES
ARE "NOT" PART OF THE
ONE CALL SYSTEM. THEY
MUST BE CALLED
INDIVIDUALLY.



AC
AL
ALUM.
APPROX.
ASB
BM
BLDG
BT(B)
BFOT
BOT
CB
CF
CI
CIP
CJ
CMP
CPP
CO
CF
CY
CU, IN.
C/L
CLF
COL
CONC
CONST
CONT
CONTR
CTRS
CUD
CTL
DIA., Ø
DIM
DIST.
DIP
DUE
DWG
E
EL/ELEV
EQUIP
ERCP
ESB
EX/EXIST
FND
FIN
FM
FRP
FT
G2
GPM
GV
GA
GAL
GALV
GR
HDPE
HOR
HP
HYD
ID
INV
IRR
LF
LT
LPS
M.E.
MH
MJ
MAX
MECH
MES
MFR
MIN
MISC
MUP
N
NE
NW
NTS
NOM
O/S
OC
OCW
OD
PED
PCF
PSF
PV
PSI
PVC
POLY, PE.
PAVT
PC
PCC
PGL
P/L
PR
PT
PUE
PV
PVI
PI
R
RT.
RD
RCP
REQ'D
ROW, R/W
RU
S
SE
SW
SS
SAN
SCH
SECT
SEW
SH
SPEC
SQ
ST
STA
STD
SUR
SYM
TCE
TOE
TOB
T.O.P.
THK
TEL
TSB
TSCB
TEMP
TRANS
TYP
UE
VERT
WM
W.W.
W/
W/O
WD
WT
WV

ACRE
ALTERNATE
ALUMINUM
APPROXIMATE
ASBESTOS
BENCH MARK
BUILDING
BURIED TELEPHONE, QUALITY LEVEL B
BURIED FIBER-OPTIC TELEPHONE
BOTTOM
CATCH BASIN
CUBIC FEET
CAST IRON
CAST IRON PIPE
CONSTRUCTION JOINT
CORRUGATED METAL PIPE
CORRUGATED PLASTIC PIPE
CLEANOUT
CUBIC FOOT
CUBIC YARD
CUBIC INCH
CENTER LINE
CHAIN LINK FENCE
COLUMN, COLOR
CONCRETE
CONSTRUCTION
CONTINUOUS
CONTRACTOR
CENTERS
CHARLOTTE COUNTY UTILITIES DEPARTMENT
CENTURY LINK
DIAMETER
DIMENSION
DISTANCE
DUCTILE IRON PIPE
DRAINAGE AND UTILITY EASEMENT
DRAWING
EAST
ELEVATION
EQUIPMENT
ELLIPTICAL REINFORCED CONCRETE PIPE
ELECTRICAL SERVICE BOX
EXISTING
FOUND
FINISH
FORCE MAIN
FIBERGLASS REINFORCED PLASTIC
FEET
GENERAL CONTRACTOR
GALLONS PER MINUTE
GATE VALVE
GAUGE
GALLON
GALVANIZED
GRADE
HIGH DENSITY POLYETHYLENE
HORIZONTAL
HIGH POINT
HYDRANT
INSIDE DIAMETER
INVERT
IRRIGATION
LINEAL FEET
LEFT
LOW PRESSURE SEWER
MATCH EXISTING
MANHOLE
MECHANICAL JOINT
MAXIMUM
MECHANICAL
MITERED END SECTION
MANUFACTURER
MINIMUM
MISCELLANEOUS
MULTI-USE PATH
NORTH
NORTHEAST
NORTHWEST
NOT TO SCALE
NOMINAL
OFFSET
ON CENTERS
ON CENTER EACH WAY
OUTSIDE DIAMETER
PEDESTAL
POUNDS PER CUBIC FOOT
POUNDS PER SQUARE FOOT
PLUG VALVE
POUNDS PER SQUARE INCH
POLYVINYL CHLORIDE
POLYETHYLENE
PAVEMENT
POINT OF CURVATURE
POINT OF COMPOUND CURVATURE
PROPOSED GRADE LINE
PROPERTY LINE
PROPOSED
POINT OF TANGENCY
PUBLIC UTILITY EASEMENT
PLUG VALVE
POINT OF VERTICAL INTERSECTION
POINT OF INTERSECTION
RADIUS
RIGHT
ROAD
REINFORCED CONCRETE PIPE
REQUIRED
RIGHT OF WAY
REUSE LINE
SOUTH
SOUTHEAST
SOUTHWEST
SANITARY SEWER
SANITARY
SCHEDULE
SECTION
SEWER
SHEET
SPECIFICATION
SQUARE
STREET
STATION
STANDARD
SURFACE
SYMMETRICAL
TEMPORARY CONSTRUCTION EASEMENT
TOE OF SLOPE
TOP OF BANK
TOP OF PIPE
THICK
TELEPHONE
TELEPHONE SERVICE BOX
TRAFFIC SIGNAL CONTROL BOX
TEMPORARY
TRANSFORMER
TYPICAL
UTILITY EASEMENT
VERTICAL
WATER MAIN
WATERWAY
WITH
WITHOUT
WOOD
WEIGHT
WATER VALVE

SYMBOLS

EXISTING

PROPOSED

PLUG VALVE

GATE VALVE

TEE ASSEMBLY

FIRE HYDRANT

WATER METER

AIR RELEASE VALVE

BACKFLOW VALVE ASSEMBLY

TELEPHONE PEDESTAL

CABLE PEDESTAL

CONCRETE UTILITY POLE

WOOD UTILITY POLE

UTILITY POLE ANCHOR

MAIL BOX

STREET SIGN

DRAINAGE FLOW DIRECTION ARROW

SPOT ELEVATION

HATCH PATTERNS

PROPOSED CONCRETE PATHWAY

PROPOSED ASPHALTIC CONCRETE PAVEMENT

MILL AND REPAVE EXISTING ASPHALTIC CONCRETE PAVEMENT (1-1/4" AVG. DEPTH)

NOTE:

HATCH PATTERNS ARE FOR ILLUSTRATIVE PURPOSES ONLY, ACTUAL HATCH PATTERNS ON DRAWING MAY VARY IN SCALE & ANGLE

LINETYPES

EXISTING

PROPOSED

RIGHT-OF-WAY LINE

CENTER LINE

EASEMENT

SWALE CENTER LINE

FORCE MAIN

SANITARY SEWER

WATER MAIN

IRRIGATION MAIN

RE-USE MAIN

OVERHEAD UTILITY LINES

FENCE LINE

GUARDRAIL

SILT FENCE

CONTOUR LINES AND ELEVATION

CONSTRUCTION NOTES:

1. CONCRETE SIDEWALKS SHALL BE CONSTRUCTED PER F.D.O.T. INDEX NO. 522-001 AND F.D.O.T. STANDARD SPECIFICATION NO. 522 EXCEPT FOR CURB CUT RAMP RUNS WHICH SHALL BE FINISHED IN ACCORDANCE WITH INDEX NO. 522-002 EXCEPT AMENDMENTS TO DESIGN PER CHARLOTTE COUNTY PUBLIC WORKS - ENGINEERING DIVISION.

2. THERE SHALL BE NO CHANGE OR DEVIATION OF THESE PLANS OR SPECIFICATIONS UNLESS PRIOR WRITTEN APPROVAL FROM THE ENGINEER IS OBTAINED.

3. THE CONTRACTOR SHALL NOTIFY THE ENGINEER IMMEDIATELY IF AND WHEN A POSSIBLE ERROR IS FOUND IN THE PLANS OR STAKED ALIGNMENT AND/OR GRADES. THE ENGINEER MAY ACCEPT, REVISE TO ACCOMMODATE CONDITIONS, OR REJECT THE FACILITY BEING CONSTRUCTED. IT IS IMPERATIVE THAT THE CONTRACTOR NOTIFY THE ENGINEER OF THESE SITUATIONS AS SOON AS POSSIBLE, PRIOR TO EXPENDITURE OF FUNDS.

4. THE CONTRACTOR SHALL CONTACT ALL UTILITY COMPANIES AND COORDINATE RELOCATIONS PRIOR TO THE BEGINNING OF ANY CONSTRUCTION. THE CONTRACTOR SHALL BE RESPONSIBLE TO IDENTIFY AND REPORT THE EXACT LOCATION OF ALL EXISTING UTILITIES WITHIN THE CONSTRUCTION LIMITS, WHETHER THEY ARE IDENTIFIED ON THE DRAWINGS OR NOT.

5. EROSION AND SEDIMENT CONTROL BEST MANAGEMENT PRACTICES SHALL BE OBSERVED DURING CONSTRUCTION BY THE CONTRACTOR. THE METHODS WHICH SHOULD BE USED INCLUDE BUT ARE NOT LIMITED TO:

A. THE CONTRACTOR SHALL BE RESPONSIBLE FOR ANY SILTATION CAUSED BY CONSTRUCTION ACTIVITY ENTERING THE STORM DRAINAGE SYSTEM, BOTH ON-SITE AND OFF-SITE. THE CONTRACTOR SHALL UTILIZE SAND BAGS AND SYNTHETIC BALES OR OTHER EROSION CONTROL METHODS TO CONTROL EROSION.

B. THE CONTRACTOR SHALL BE RESPONSIBLE FOR THE CONTROL OF DUST AT ALL TIMES DURING CONSTRUCTION BY UTILIZING WATER TRUCKS, ANTI-DRAFT FENCING, OR OTHER APPROVED METHODS, AND BY COVERING OPEN BODIED TRUCKS TRANSPORTING DEBRIS.

C. EROSION CONTROL MEASURES SHALL BE PROVIDED PER F.D.O.T. EROSION AND SEDIMENT CONTROL DESIGNER AND REVIEWER MANUAL AS APPLICABLE.

6. THE CONTRACTOR SHALL BE RESPONSIBLE FOR MAINTENANCE, INCLUDING MOWING AND CLEANUP UNTIL THE PROJECT IS ACCEPTED. IF, BY THEN, THE GROWTH IS NOT FIRMLY ESTABLISHED, THE CONTRACTOR WILL CONTINUE TO BE RESPONSIBLE FOR MAINTENANCE, UNTIL THE GROWTH IS ESTABLISHED.

7. THE CONTRACTOR SHALL USE EXTREME CARE NOT TO DAMAGE THE ROOT SYSTEMS OF TREES AND OTHER LANDSCAPE FEATURES WHICH ARE TO BE SAVED, AND/OR SALVAGED, FOR RESTORATION PURPOSES. NO EQUIPMENT, SUPPLIES, OR VEHICLES SHALL BE STORED WITHIN THE DRIP LINE OF TREES TO REMAIN AND BE PRESERVED. SEE SPECS FOR ADDITIONAL INFORMATION.

8. AS PART OF CLEARING AND GRUBBING, ALL DEBRIS IS TO BE REMOVED FROM THE PROJECT SITE AND SALVAGED BY THE CONTRACTOR OR TRANSPORTED TO A LEGAL DISPOSAL AREA. NO BURNING SHALL BE ALLOWED ON THE PROJECT SITE.

9. IT IS THE RESPONSIBILITY OF THE CONTRACTOR TO EXAMINE THE JOB SITE, REVIEW THE CONSTRUCTION AND DESIGN REQUIREMENTS, PROJECT PERMITS, CONDITIONS, STIPULATIONS, AND RESTRICTIONS AS NECESSARY TO FAMILIARIZE HIMSELF WITH THE ENTIRE PROJECT PRIOR TO BIDDING.

10. THE COUNTY SHALL SECURE AN INDEPENDENT TESTING LABORATORY DURING CONSTRUCTION TO PERFORM SUCH TESTING AS NEEDED TO CERTIFY THAT THE MATERIAL AND STRUCTURAL COMPONENT SPECIFICATIONS NOTED HAVE BEEN MET. THE CONTRACTOR SHALL ALSO SUBMIT, FOR REVIEW AND APPROVAL, TO THE ENGINEER OF RECORD, A MINIMUM OF FOUR COPIES OF SHOP DRAWINGS AND/OR MATERIAL CERTIFICATIONS FOR ALL MATERIALS PRIOR TO ORDERING SAME FOR THE PROJECT.

11. THE CONTRACTOR SHALL CLEAR THE SITE FROM THE EDGE OF ROAD TO THE RIGHT-OF-WAY LINE. DEBRIS SHALL BE PROPERLY DISPOSED OF BY THE CONTRACTOR, AT HIS EXPENSE.

12. ALL DISTURBED GRASSED AREAS SHALL BE GRADED FOR POSITIVE DRAINAGE AND STABILIZED BY SODDING.

13. ALL CONSTRUCTION SHALL COMPLY WITH ALL FEDERAL AND STATE A.D.A. (AMERICANS WITH DISABILITIES ACT) STANDARDS.

14. CLASS I CONCRETE, 3,000 PSI @ 28 DAYS SHALL BE USED FOR ALL SIDEWALKS AND CONCRETE STRUCTURES, SIDEWALKS TO RECEIVE FIBERMESH REINFORCING.

15. FILL MATERIAL, PLACED IN THE RIGHT OF WAY SHALL BE COMPACTED TO CHARLOTTE COUNTY RIGHT-OF-WAY RESTORATION POLICY AND THE APPLICABLE F.D.O.T. SPECIFICATIONS, 98% MODIFIED PROCTOR DENSITY IN SIX (6) INCH LIFTS MAXIMUM - UNLESS SPECIFICATIONS ALLOW OTHERWISE.

16. FILL MATERIAL UTILIZED SHALL BE TYPE A-3.

17. CONTRACTOR TO ADHERE TO THE GUIDELINES OF THE FLORIDA "TRENCH AND SAFETY ACT".

18. PLAN GRADES, ON GRASSED AREAS, INDICATE TOP OF SOD.

19. SEE SIGNING AND PAVEMENT MARKING PLANS FOR RELOCATION OF ALL SIGNS AFFECTED BY SIDEWALK DESIGNS.

20. MODIFICATION OF EXISTING UTILITIES SHALL CONFORM TO CHARLOTTE COUNTY UTILITIES DEPARTMENT (CCUD) STANDARDS AND SPECIFICATIONS.

21. REMOVAL OF PROTECTED TREE SPECIES SHALL REQUIRE A TREE REMOVAL PERMIT.

22. IT IS THE CONTRACTOR'S RESPONSIBILITY TO ALLOW HOMEOWNER'S OR COMMERCIAL PROPERTIES REASONABLE ACCESS TO THEIR PROPERTY AT ALL TIMES DURING CONSTRUCTION. THIS PROVISION SHALL BE INCIDENTAL TO THE COST OF THE PROJECT.

23. THE CONTRACTOR SHALL SAWCUT AND REMOVE EXISTING PAVEMENT OVERBUILD, BEYOND "TRUE" EDGE OF PAVEMENT, ON PAVED RETURNS, (RADI) AND SHALL EXTEND SIDEWALK TO CUT PAVEMENT EDGE.

GENERAL NOTES:

1. ELEVATIONS ARE REFERENCED TO NORTH AMERICAN VERTICAL DATUM (N.A.V.D.) OF 1988.

2. WRITTEN DIMENSIONS TO TAKE PRECEDENCE OVER SCALE.

3. CALL OUT FOR FDOT INDEX COMPONENTS SHALL BE CONSIDERED THE LATEST & GREATEST INDEX YEAR, UNLESS NOTED OTHERWISE.

4. THE LOCATION OF EXISTING UTILITIES, PAVEMENT, VEGETATION, AND MISCELLANEOUS IMPROVEMENTS ARE APPROXIMATE ONLY. THE EXACT LOCATIONS SHALL BE FIELD VERIFIED BY THE CONTRACTOR. CONTRACTOR IS RESPONSIBLE TO CONTACT ALL UTILITY COMPANIES TO COORDINATE WORK.

5. ANY PUBLIC LAND CORNER WITHIN THE LIMITS OF CONSTRUCTION IS TO BE PROTECTED. IF A CORNER MONUMENT IS IN DANGER OF BEING DESTROYED AND HAS NOT BEEN PROPERLY REFERENCED, THE CONTRACTOR SHOULD NOTIFY THE OWNER/ENGINEER WITHOUT DELAY. ANY DAMAGE WILL BE REPAIRED BY THE CONTRACTOR VIA A LICENSED FLORIDA SURVEYOR AT THE EXPENSE OF THE CONTRACTOR.

6. EXISTING FACILITIES SHALL BE RESTORED TO A CONDITION EQUIVALENT OR BETTER TO THAT WHICH EXISTED PRIOR TO COMMENCING CONSTRUCTION, AT NO ADDITIONAL COST TO OWNER.

7. ALL CONSTRUCTION SHALL BE IN ACCORDANCE WITH STATE OF FLORIDA, DEPARTMENT OF TRANSPORTATION, ROADWAY AND TRAFFIC DESIGN STANDARDS, (LATEST EDITION), CHARLOTTE COUNTY DEVELOPMENT STANDARDS AND SPECIFICATIONS AND CHARLOTTE COUNTY UTILITIES DEPARTMENT REQUIREMENTS.

8. THE CONTRACTOR IS REQUIRED TO ADJUST ALL VALVE BOXES, MANHOLE RIMS, GRATES, ETC. AS NECESSARY TO MATCH PROPOSED GRADES.

9. CONTRACTOR SHALL NOTIFY THE APPROPRIATE AGENCIES A MINIMUM OF 72 HOURS PRIOR TO ALL REQUIRED INSPECTIONS.

10. CONTRACTOR TO PROVIDE SILT FENCE, STAKED SYNTHETIC BALES, TURBIDITY BARRIERS AND OTHER APPROPRIATE MEASURES TO EFFECT THE FILTRATION OF SURFACE WATER FLOWS AND TO PROVIDE EROSION PROTECTION DURING CONSTRUCTION ACTIVITIES. PROTECTION IS TO BE MAINTAINED DURING THE CONSTRUCTION PERIOD UNTIL DISTURBED SOILS HAVE BEEN STABILIZED WITH GRASS OR SUITABLE EROSION PROTECTION TREATMENT. CONSTRUCTION AND STAGING AREAS WILL BE MAINTAINED IN A FASHION TO PREVENT EROSION OR TURBIDITY PROBLEMS. CONTRACTOR WILL MEET ALL LOCAL, STATE, AND FEDERAL WATER QUALITY REGULATIONS AND PERMIT REQUIREMENTS. ALL DISTURBED AREAS TO BE SODDED AS CONSTRUCTION IS COMPLETED.

11. EXISTING OFF-SITE DRAINAGE PATTERNS SHALL BE MAINTAINED DURING CONSTRUCTION.

12. CONTRACTOR SHALL RETAIN, ON THE WORK SITE, COPIES OF ANY PERMITS NECESSARY FOR CONSTRUCTION.

13. CONTRACTOR SHALL PROMPTLY REPORT ALL FIELD CHANGES TO THE ENGINEER.

14. CONTRACTOR SHALL CLEAR ALL EXCAVATION AND FILL AREAS; ACTUAL LIMITS OF CLEARING SHALL BE DETERMINED IN THE FIELD BY OWNER OR ENGINEER.

15. SITE GRADES MAY BE ADJUSTED IN FIELD BY ENGINEER.

16. THE LOCATIONS OF EXISTING UTILITIES AND STORM SEWERS SHOWN ON THIS PLAN HAVE BEEN TAKEN FROM RECORD DRAWINGS AND FIELD INFORMATION. IT IS THE CONTRACTOR'S RESPONSIBILITY TO DETERMINE THEIR EXACT LOCATION PRIOR TO CONSTRUCTION AND PROVIDE IN WRITING ANY DISCREPANCIES TO THE ENGINEER.

17. THE CONTRACTOR SHALL PREPARE AND PROVIDE AS-BUILT AND RECORD DRAWINGS IN COMPLIANCE TO ALL AGENCIES GOVERNING PERMITS, CERTIFICATION, AND TRANSFER TO OPERATIONS STANDARDS AND SPECIFICATIONS, AS REQUIRED BY TS-20 INCLUDING ALL SIGNED & SEALED PLANS AND ELECTRONIC COPIES, WHICH SHALL BE DELIVERED TO THE ENGINEER.

18. CONTRACTOR IS REQUIRED TO OBTAIN FROM THE ENGINEER AND OWNER WRITTEN APPROVAL FOR ANY DEVIATIONS FROM THE PLANS AND/OR SPECIFICATIONS. THE CONTRACTOR WILL BE RESPONSIBLE FOR ANY COST ASSOCIATED WITH OBTAINING APPROVAL FROM ANY PERMITTING AGENCY FOR PROPOSED DEVIATIONS AND WILL SUBMIT ELECTRONIC COPIES AS WELL AS SIGNED & SEALED HARD COPIES TO THE ENGINEER AND OWNER.

19. CONTRACTOR SHALL BE RESPONSIBLE FOR MAINTAINING TRAFFIC AND USAGE OF THE EXISTING STREETS ADJACENT TO THE PROJECT, ALL TRAFFIC MAINTENANCE CONTROL SHALL BE IN ACCORDANCE WITH THE FLORIDA MANUAL OF TRAFFIC CONTROL AND SAFE PRACTICES FOR STREET AND HIGHWAY CONSTRUCTION, MAINTENANCE, AND UTILITY OPERATIONS AND APPROVED BY CHARLOTTE COUNTY.

20. CONTRACTOR SHALL BE RESPONSIBLE FOR OBTAINING ANY REQUIRED CONSTRUCTION PERMITS INCLUDING BUT NOT LIMITED TO RIGHT OF WAY PERMITS AND TREE REMOVAL PERMITS.

21. ALL CONSTRUCTION DEBRIS AND OTHER WASTE MATERIAL SHALL BE DISPOSED OF OFF SITE IN ACCORDANCE WITH APPLICABLE REGULATION.

FLORIDA DEPARTMENT OF TRANSPORTATION

STANDARD DETAIL NOTES:

ALL REFERENCES TO FLORIDA DEPARTMENT OF TRANSPORTATION STANDARD INDEXES ARE FROM THE FLORIDA DEPARTMENT OF TRANSPORTATION (FDOT) STANDARD PLANS FOR ROADWAY CONSTRUCTION. THESE INDEXES WERE PREPARED BY OR AT THE DIRECTION OF FDOT AND WERE FURNISHED TO JOHNSON ENGINEERING, INC.

THE DESIGN STANDARDS REFERENCED WITHIN THIS PLAN SET HAVE BEEN INCORPORATED HEREIN VERBATIM AS SET FORTH WITHIN THE ABOVE REFERENCED FDOT DESIGN STANDARDS.

CHARLOTTE COUNTY UTILITIES DEPARTMENT

STANDARD DETAIL NOTES:

ALL REFERENCES TO CHARLOTTE COUNTY UTILITIES DEPARTMENT DESIGN COMPLIANCE STANDARDS, LATEST EDITION:
(<https://www.charlottecountyfl.gov/departments/utilities/engineering/design-compliance.html>)

CONSTRUCTION NOTES:

1. THE WATER SYSTEM VALVES AND LOW PRESSURE SEWER SYSTEM VALVES SHALL BE MARKED BEFORE THE START OF CONSTRUCTION AND REMAIN ACCESSIBLE THROUGHOUT THE ENTIRE PROJECT.

2. THE VALVE BOXES SHALL BE ADJUSTED TO FINISHED GRADE AT THE END OF THE PROJECT, PER C.C.U.D. SPECIFICATIONS.

3. IF, DURING CONSTRUCTION, THE CONTRACTOR COMES ACROSS ANY BLOW OFFS ON THE WATER MAIN, CONTACT THE UTILITY SO THE BLOW OFF CAN BE REMOVED BEFORE THE SIDEWALK IS PLACED.

4. DUE CARE MUST BE TAKEN ALONG THE WATER MAIN DURING CONSTRUCTION.

5. WATER SERVICES AND SEWER SERVICES CROSS THE PATH OF THE SIDEWALK.

UTILITY NOTES:

1. CONTRACTOR SHALL COORDINATE WITH ALL PRIVATE UTILITIES FOR THE RELOCATION OF ANY/ALL UTILITY INFRASTRUCTURE.

2. THE LISTED UTILITY COMPANIES WERE NOTIFIED OF THE PROJECT DETAILS AT THE TIME OF DESIGN.

3. THE FOLLOWING IS A LIST (NOT ALL INCLUSIVE) OF PRIVATE UTILITIES AND THEIR CONTACT INFORMATION. IT IS THE RESPONSIBILITY OF THE CONTRACTOR TO VERIFY THE ACCURACY OF THIS INFORMATION (CONTACTS MAY HAVE CHANGED) AND IDENTIFY ANY OTHER UTILITY PROVIDER NOT LISTED PRIOR TO CONSTRUCTION:

Florida Power & Light

Scott Overbaugh

2425 Thompson St.

Fort Myers, FL 33901

239-332-9154 (Off.)

239-246-1021 (Cell)

Scott.Overbaugh@FPL.com

CenturyLink

Bryan J. Corrogan or Ken Lutz

4195 Kings Highway

Port Charlotte, FL 33980

941-637-5167 (Off.)

863-452-3185 (Off.)

BryanCorrigon@centurylink.com

Ken.Lutz@centurylink.com

Comcast

Joshua Davis

3490 Technology Drive

Venice, FL 34275

239-253-7642

Joshua_Davis4@comcast.com

TECO (Peoples Gas)

Ericka M. Augutis or Anthony Boublitz

5901 Enterprise Parkway

Fort Myers, FL 33905

941-342-4025

EMAugutis@tecoenergy.com

afboublitz@tecoenergy.com

Amerigas

Chad Williams

1402 Market Circle

Port Charlotte, FL 33953

941-255-9900 (Off.)

Chad.Williams@amerigas.com

Charlotte County Utilities Department

Dean Campbell

25550 Harbor View Road, Suite 1

Port Charlotte, FL 33980-2503

941-456-0041 (Cell)

Dean.Campbell@charlottecountyfl.gov

NOTICE TO ALL CONTRACTORS

IT'S THE LAW IN FLORIDA 2 BUSINESS DAYS BEFORE YOU DIG CALL SUNSHINE 1-800-432-4770

STATE, COUNTIES & CITIES ARE "NOT" PART OF THE ONE CALL SYSTEM. THEY MUST BE CALLED INDIVIDUALLY.

BEFORE YOU DIG

STOP

CALL SUNSHINE 1-800-432-4770

AVOID DAMAGE TO UNDERGROUND FACILITIES

JOHNSON ENGINEERING

JOHNSON ENGINEERING, INC.
17833 MURDOCK CIRCL E
PORT CHARLOTTE, FLORIDA 33948
PHONE (941) 625-9919
E.B. #642 & L.B. #642

CHRISTOPHER D. BEERS, PE
FL License No. 64594

FLORIDA PROFESSIONAL ENGINEER
No. 64594
STATE OF FLORIDA
SURVEYOR No. 868

CHARLOTTE COUNTY BOARD OF COUNTY COMMISSIONERS
CHARLOTTE COUNTY, FLORIDA

SOUTH GULF COVE MSBU BRIDGES
KEYSTONE BOULEVARD & PRESIDENT WATERWAY (FDOT BRIDGE #014055)

REVISIONS

DATE

DESCRIPTION

NO.

DATE:

APRIL 27, 2023

PROJECT NO.

20214193

FILE NO.

29-41-21

SCALE:


AS NOTED

GENERAL NOTES, ABBREVIATIONS AND LEGENDS

SHEET NUMBER

C2

O:\2021\20214193\Engineering\Drawings\214193-ABBR.dwg (Key-Pres) DEA Sep 19, 2023 - 12:00pm

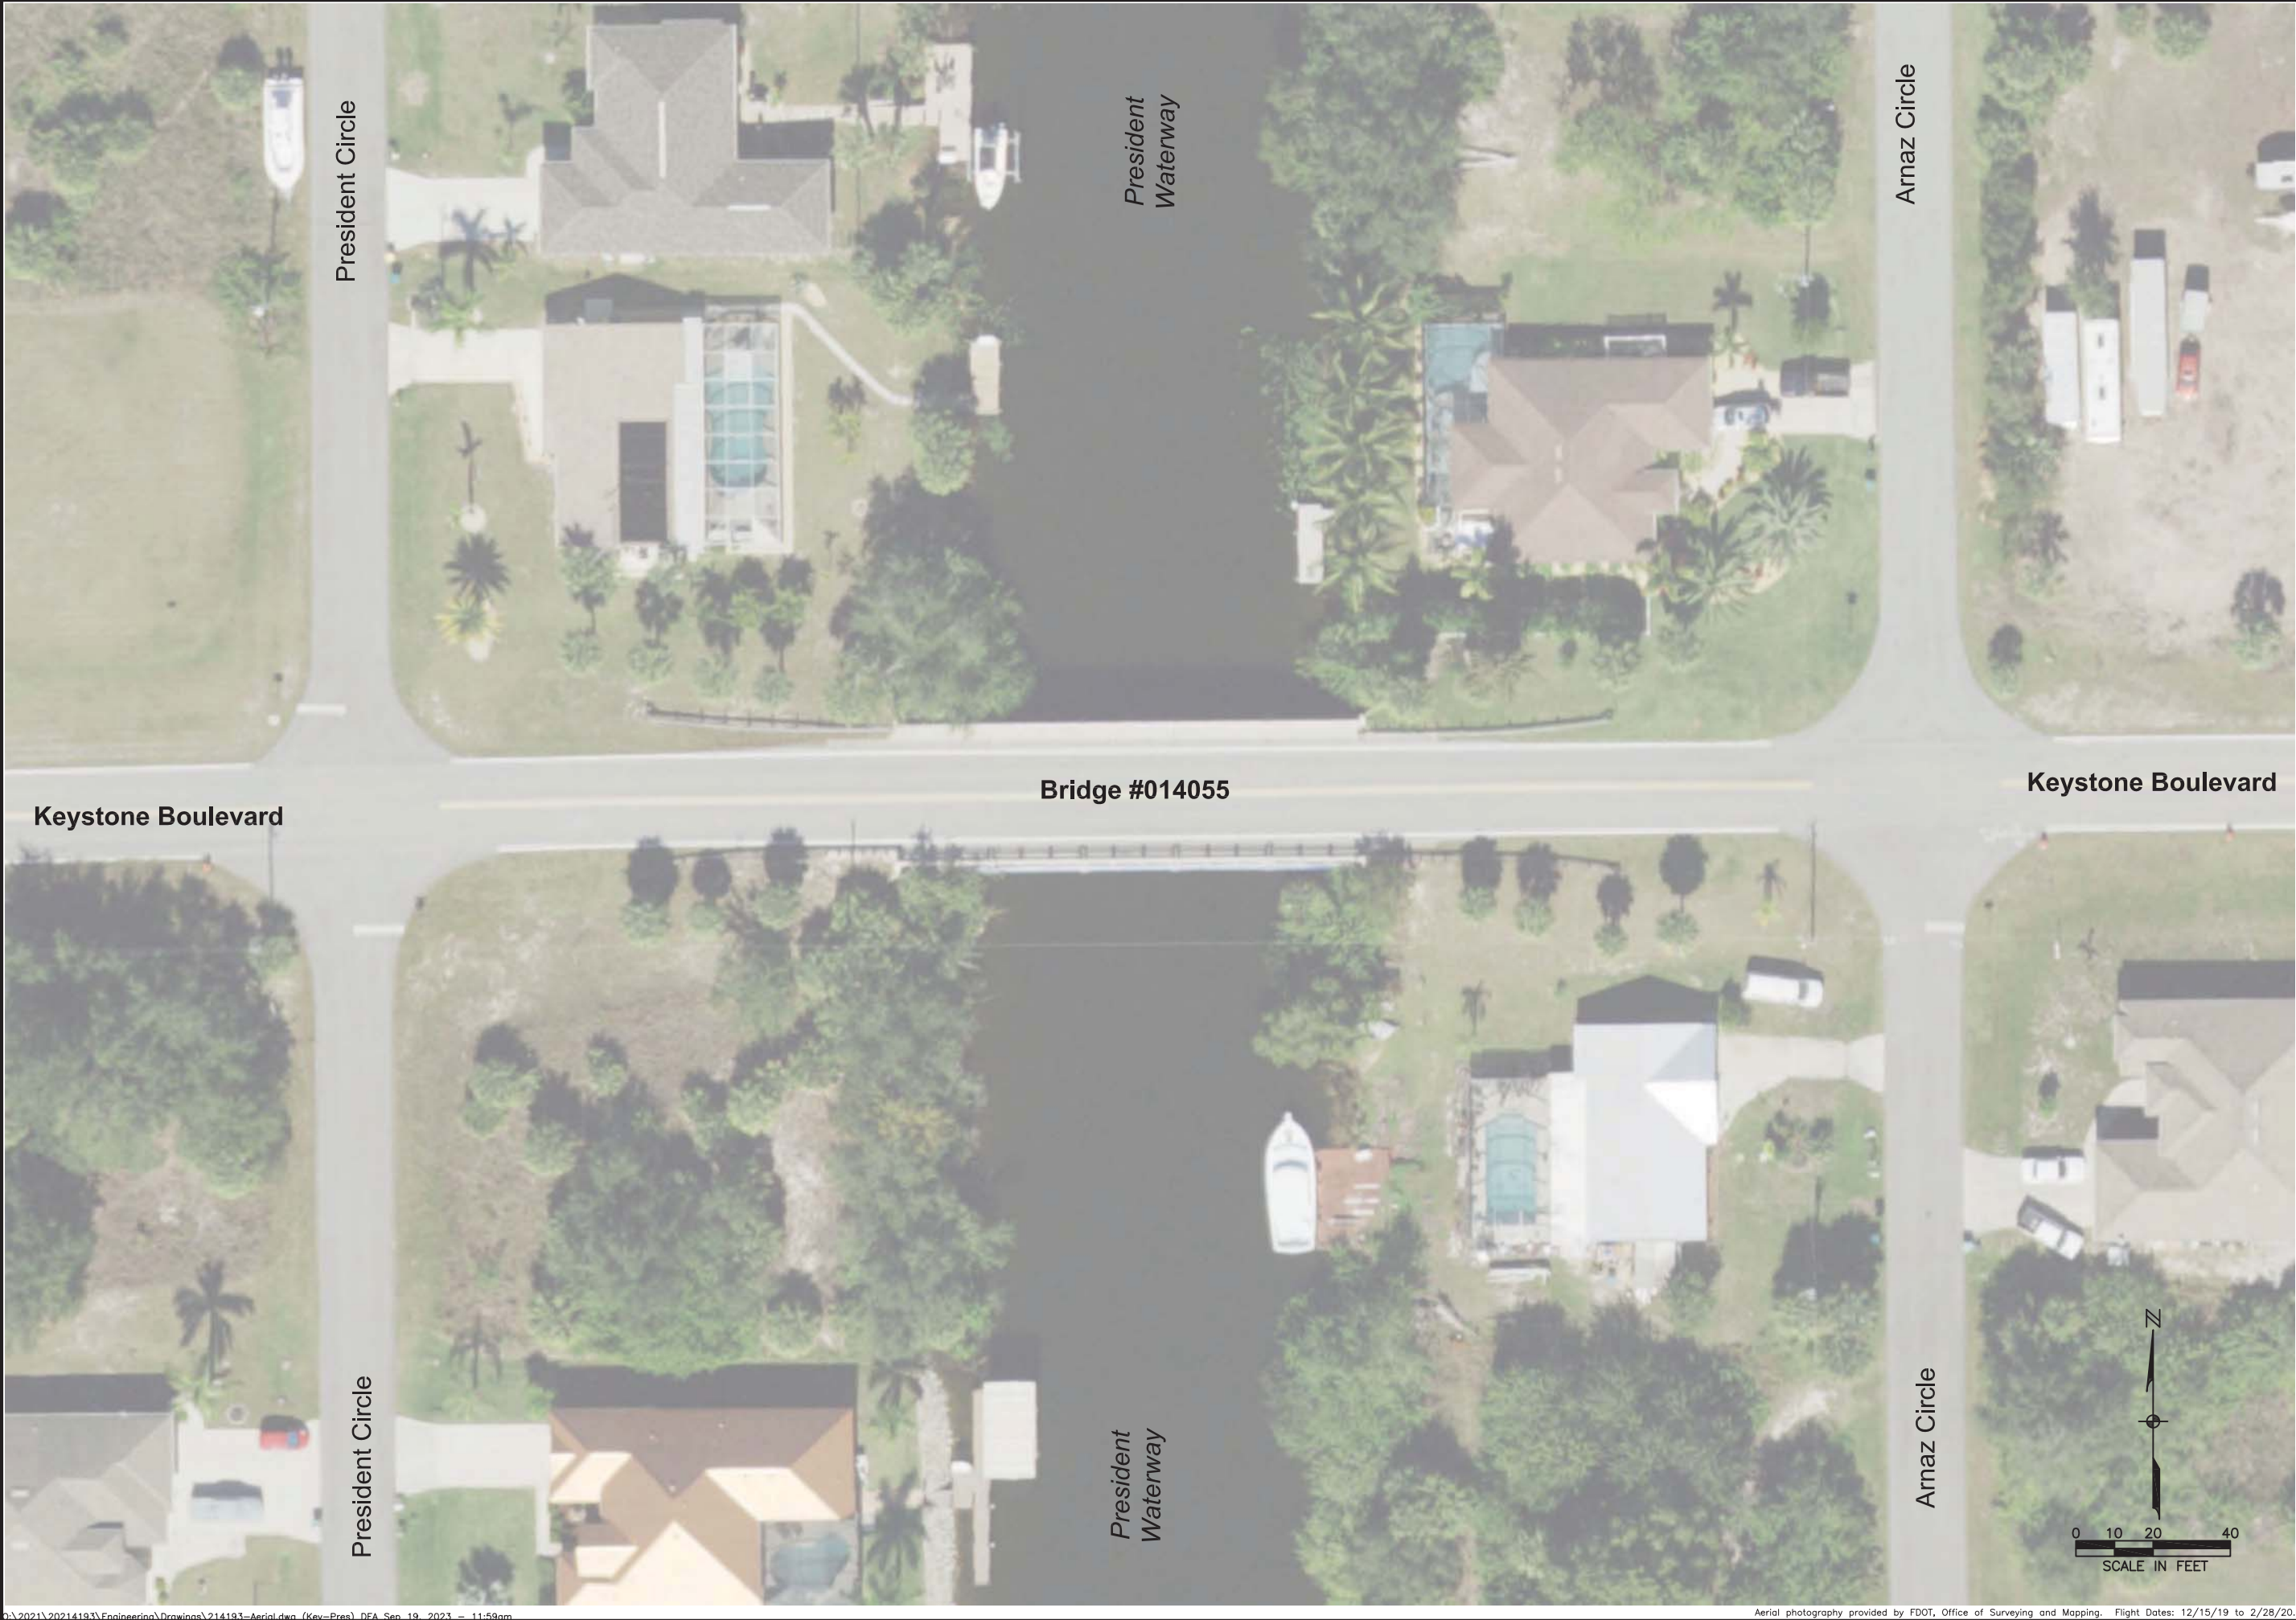

JOHNSON
ENGINEERING

JOHNSON ENGINEERING, INC.
17833 MURDOCK CIRCLE
PORT CHARLOTTE, FLORIDA 33948
PHONE (941) 625-9919
E.B. #642 & L.B. #642

CHRISTOPHER D. BEERS, PE
FL License No. 64594

CHARLOTTE COUNTY
BOARD OF COUNTY
COMMISSIONERS
CHARLOTTE COUNTY, FLORIDA









SOUTH GULF COVE
MSBU BRIDGES
KEYSTONE BOULEVARD &
PRESIDENT WATERWAY
(DOT BRIDGE #014055)

NO.	DESCRIPTION	DATE

DATE: APRIL 27, 2023
PROJECT NO. 20214193
FILE NO. 29-41-21
SCALE: AS SHOWN


AERIAL MAP

SHEET NUMBER
C3

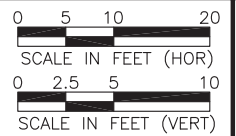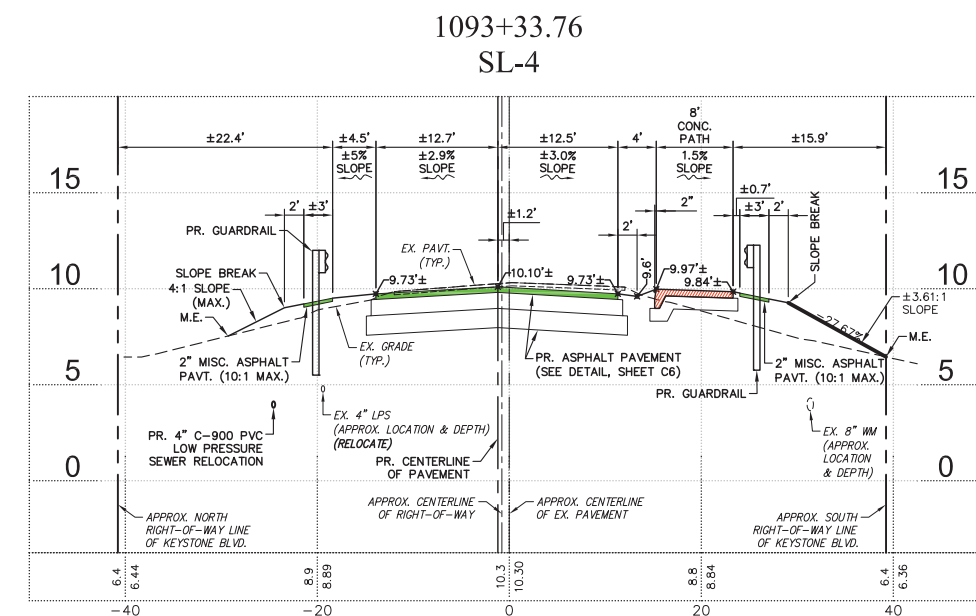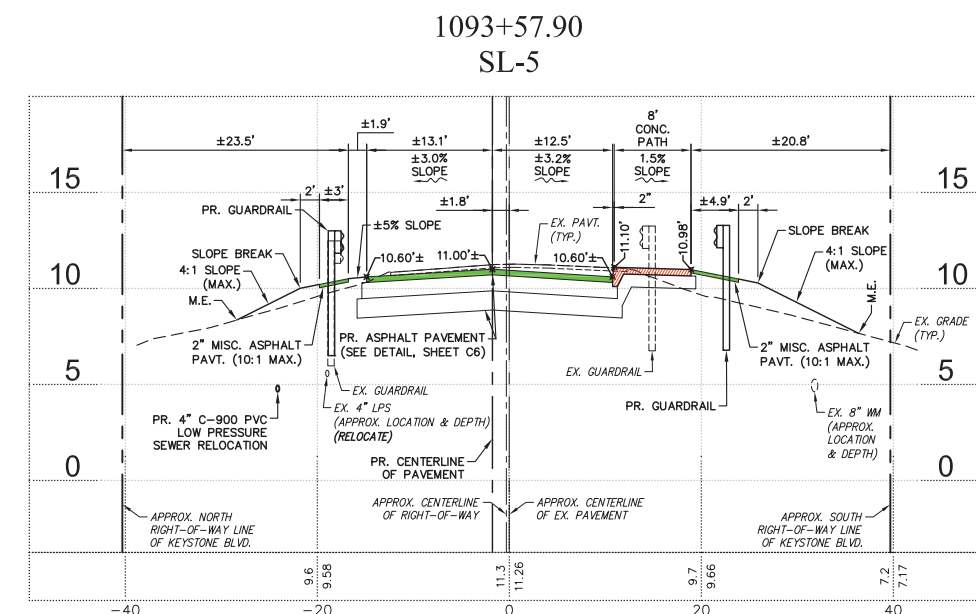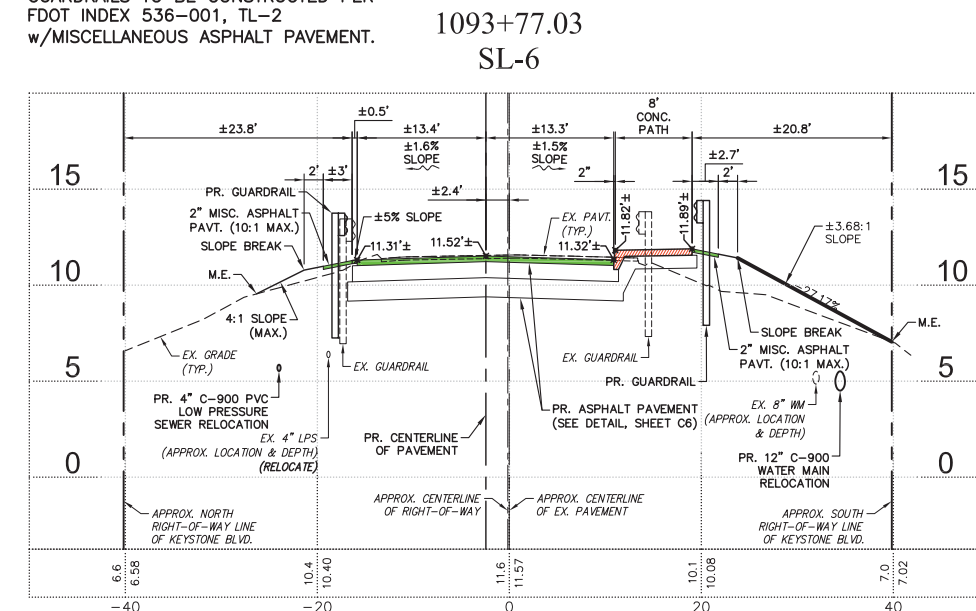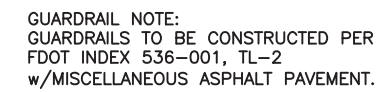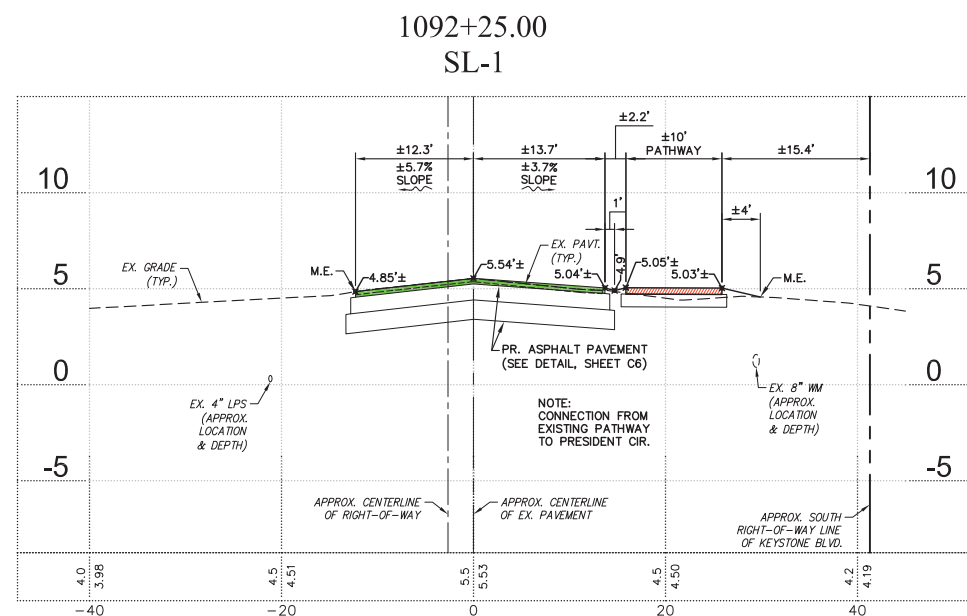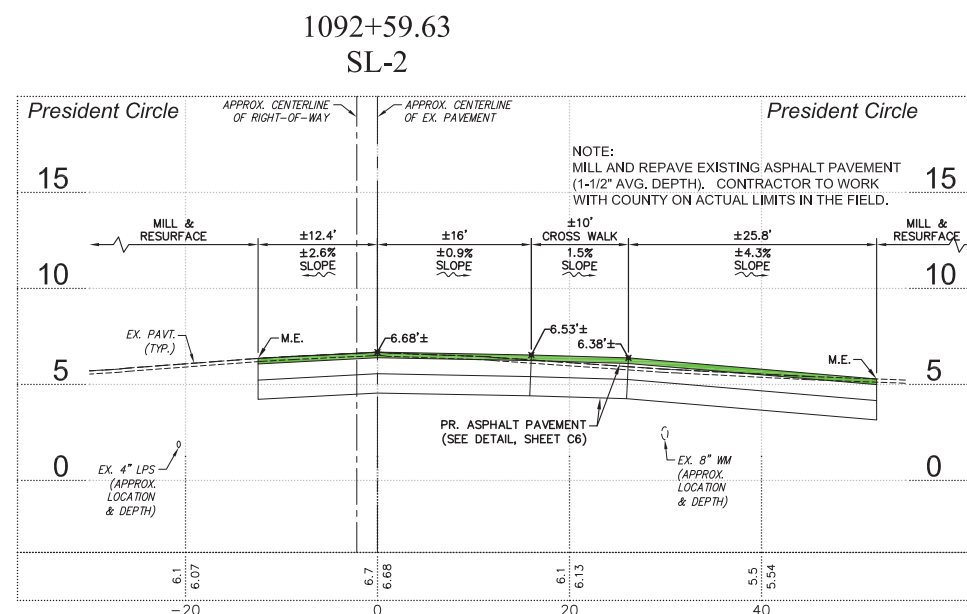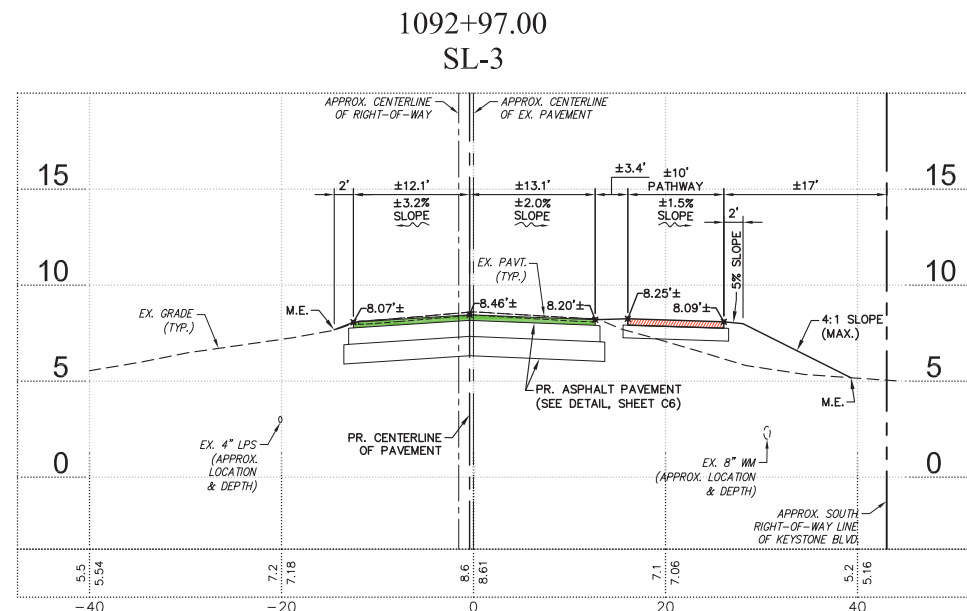


GUARDRAIL NOTE:
GUARDRAILS TO BE CONSTRUCTED PER
FDOT INDEX 536-001, TL-2
w/MISCELLANEOUS ASPHALT PAVEMENT.


1095+89.48
SL-9

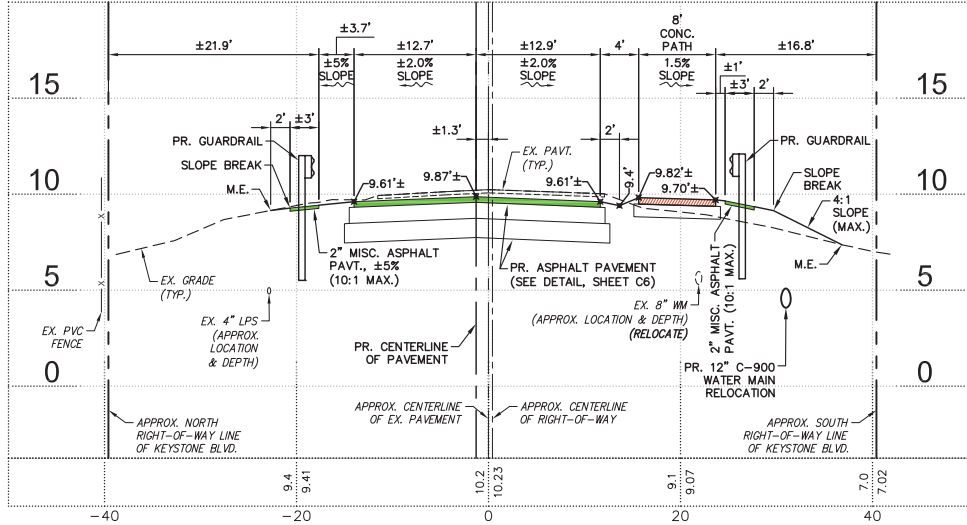


1095+65.98
SL-8

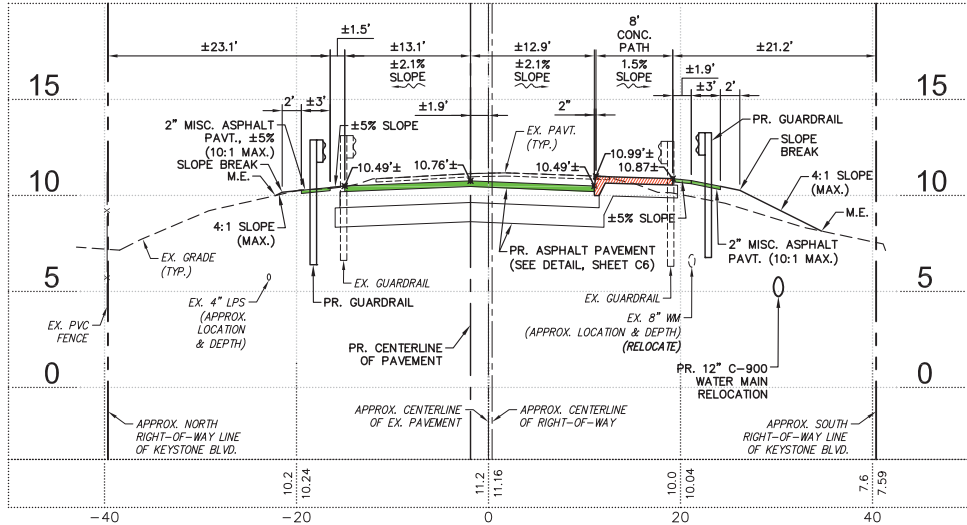


1095+46.79
SL-7

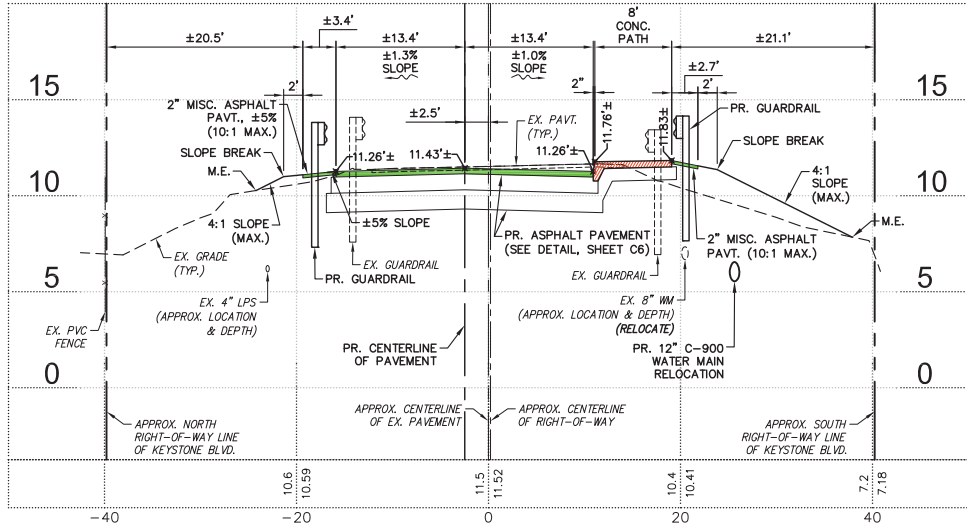



1097+00.00
SL-12

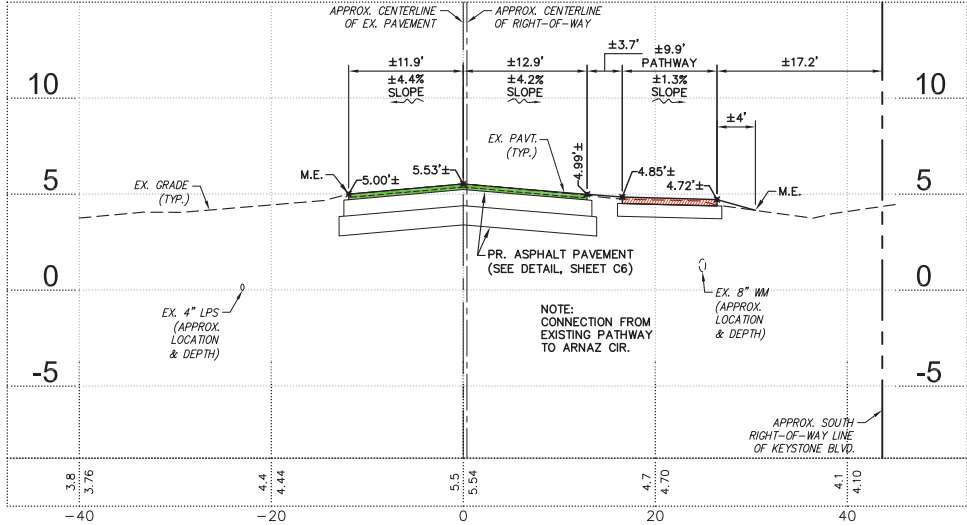

1096+66.10
SL-11

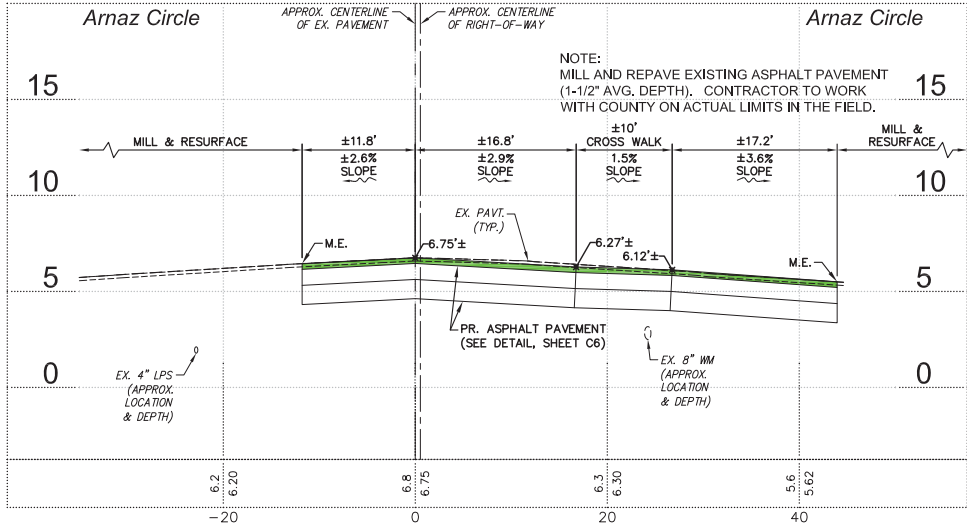

1096+35.00
SL-10

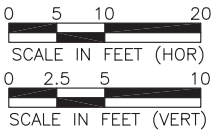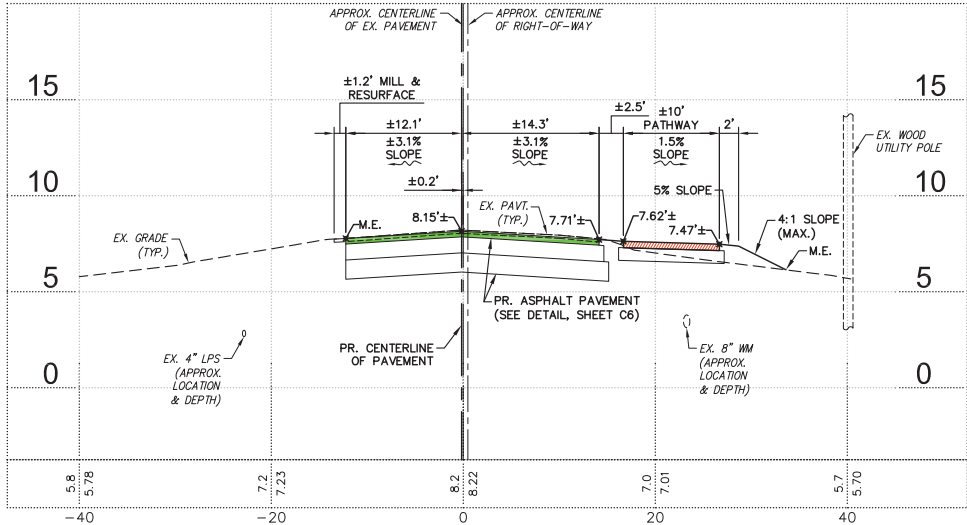

JOHNSON
ENGINEERING

JOHNSON ENGINEERING, INC.
17833 MURDOCK CIRCLE
PORT CHARLOTTE, FLORIDA 33948
PHONE (941) 625-9919
E.B. #642 & L.B. #642

CHRISTOPHER D. BEERS, PE
FL License No. 64594



CHARLOTTE COUNTY
BOARD OF COUNTY
COMMISSIONERS
CHARLOTTE COUNTY, FLORIDA

SOUTH GULF COVE
MSBU BRIDGES
KEYSTONE BOULEVARD &
PRESIDENT WATERWAY
(FDOT BRIDGE #014055)

REVISIONS

NO.	DATE	DESCRIPTION
1	6/25/23	Replace 8" WM with 12" WM
2	9/19/23	Revised section SL-11, milling areas.

DATE: APRIL 27, 2023
PROJECT NO. 20214193
FILE NO. 29-42-21
SCALE: AS SHOWN

EXISTING AND
PROPOSED
CROSS SECTIONS

SHEET NUMBER

C5.2

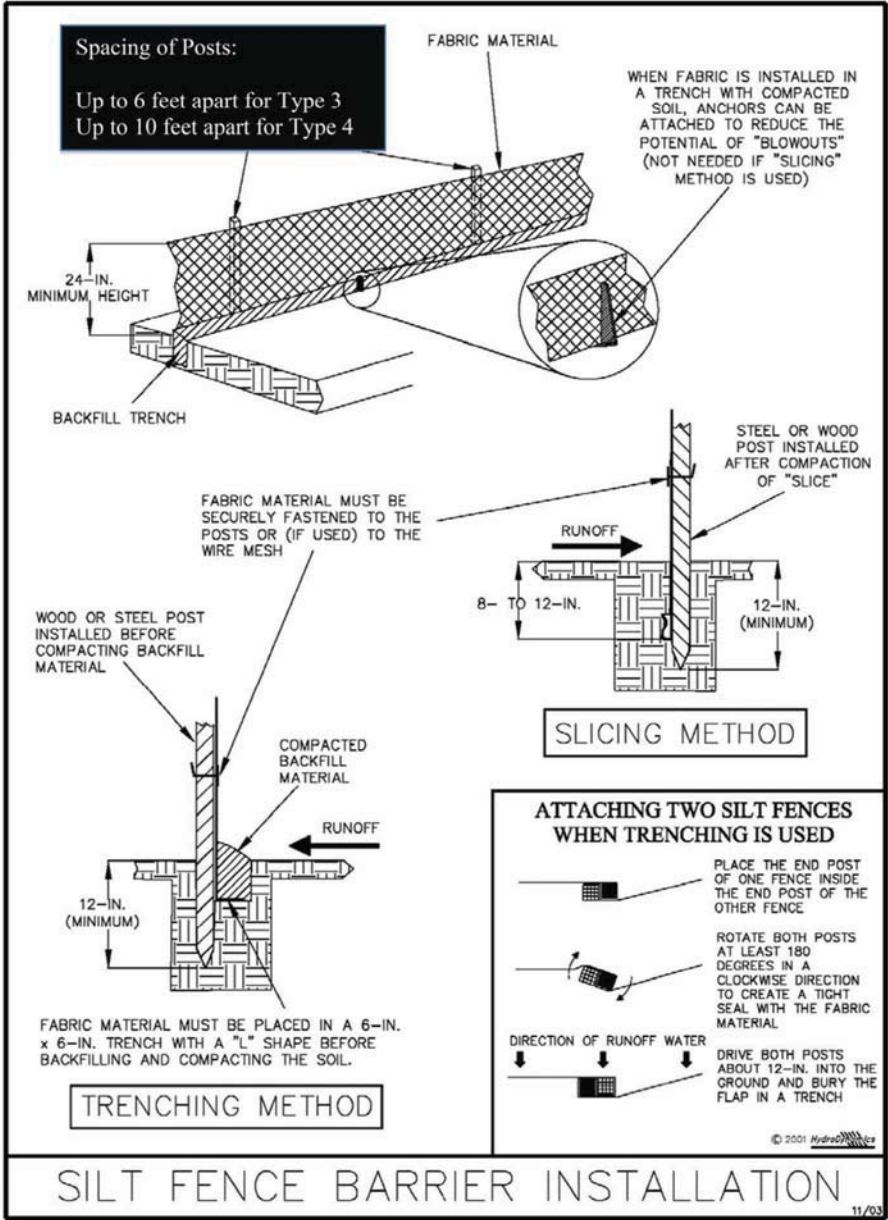


Figure V-2: Illustration of a Silt Fence Barrier

Permission is given by HydroDynamics Incorporated to copy and reproduce this detail

V-7

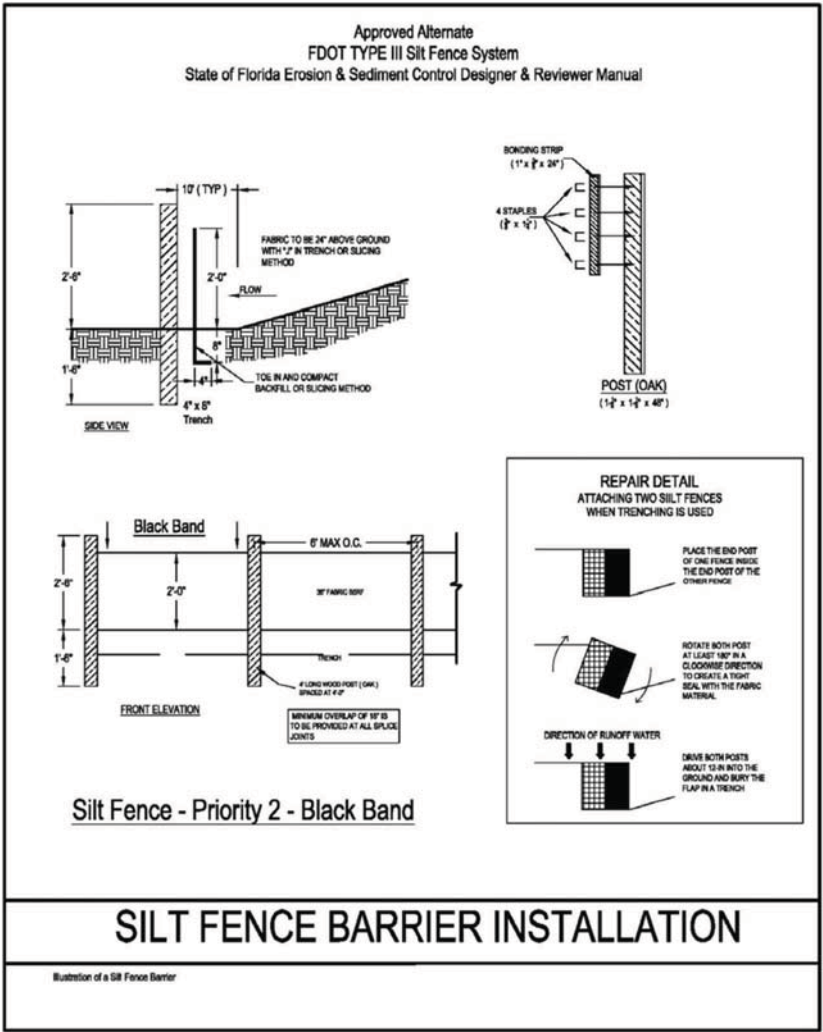


Figure V-3: Illustration of Silt Fence Priority 2 – Black Band

V-10

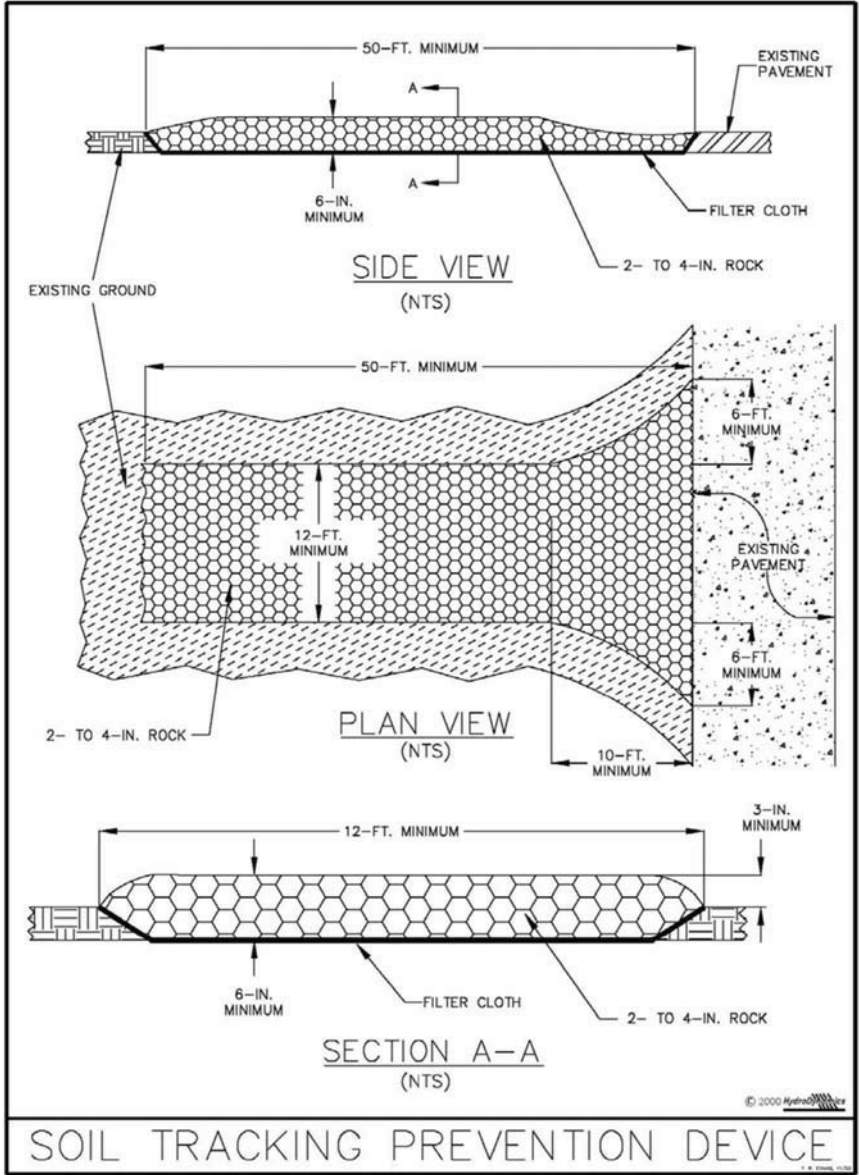


Figure V-19: Illustration of a Soil Tracking Prevention Device

Permission is given by HydroDynamics Incorporated to copy and reproduce this detail

V-44

BEST MANAGEMENT PRACTICES

1. INSTALL SILT FENCE AND ALL EROSION CONTROL MEASURES PRIOR TO THE COMMENCEMENT OF CONSTRUCTION OR IMMEDIATELY AFTER INITIAL CLEARING ACTIVITIES.
2. STABILIZE ALL DISTURBED AREAS AS EARLY IN THE CONSTRUCTION PROCESS AS POSSIBLE.
3. ADDITIONAL TEMPORARY EROSION/SEDIMENT CONTROLS (NOT SHOWN ON THE CONSTRUCTION PLAN) THAT ARE NECESSARY TO MAINTAIN COMPLIANCE WITH STATE FLORIDA WATER QUALITY STANDARDS, AS AMENDED, SHALL BE DESIGNED, SPECIFIED, LOCATED AND INSTALLED IN THE FIELD UNDER THE SUPERVISION OF THE ENGINEER/CONTRACTOR OR DESIGNATED REPRESENTATIVE.
4. TURBIDITY BARRIERS FOR FLOWING STREAMS AND TIDAL CREEKS MAY BE EITHER FLOATING, OR STAKED TYPES OR ANY COMBINATIONS OF TYPES THAT WILL SUIT SITE CONDITIONS AND MEET EROSION CONTROL AND WATER QUALITY REQUIREMENTS. THE BARRIERS TYPE(S) WILL BE AT THE CONTRACTORS OPTION UNLESS OTHERWISE SPECIFIED IN THE PLANS.
5. DO NOT PLACE SILT FENCE IN MANNER THAT THE SILT FENCE WILL ACT AS DAM ACROSS PERMANENT FLOWING WATERCOURSES, SILT FENCES ARE TO BE USED AT UPLAND LOCATIONS AND TURBIDITY BARRIERS USED AT PERMANENT BODIES OF WATER.
6. TURBID OFFSITE DISCHARGE (I.E. IN EXCESS OF 29 NTUS ABOVE BACKGROUND LEVEL) SHALL BE REPORTED WITHIN 24 HOURS TO THE ENGINEER OF RECORD. CORRECTIVE ACTION TAKEN TO REMEDIATE THE DISCHARGE SHOULD BE INCLUDED AS PART OF THE NOTIFICATION. A SITE SPECIFIC TURBIDITY MONITORING PLAN MAY BE REQUIRED FOR PERSISTENT PROBLEM AREAS.
7. FUEL OR OTHER PETROLEUM PRODUCT SPILLS IN EXCESS OF 25 GALLONS THAT MAY OCCUR DUE TO OPERATION AND MAINTENANCE OF HEAVY EQUIPMENT DURING CONSTRUCTION SHALL BE CONTAINED/CLEANED UP AND IMMEDIATELY REPORTED TO THE ENGINEER OF RECORD. SMALLER GROUND SURFACE SPILLS SHALL BE CLEANED UP BY THE CONTRACTOR AS SOON AS PRACTICAL.

THIS DRAWING CONTAINS DETAILS DESIGNED BY, STANDARD TO, AND FURNISHED BY
FLORIDA DEPARTMENT OF TRANSPORTATION
SAID DETAILS WERE NOT DESIGNED BY JOHNSON ENGINEERING.

SEE THE FLORIDA DEPARTMENT OF TRANSPORTATION WEBSITE FOR FURTHER INFORMATION. DETAILS AND THE STATE OF FLORIDA EROSION AND SEDIMENT CONTROL DESIGNER & REVIEWER MANUAL.

REVISIONS	DATE
DESCRIPTION	
NO.	

DATE: APRIL 27, 2023
PROJECT NO. 20214193
FILE NO. 29-41-21
SCALE: As noted.

EROSION CONTROL DETAILS

SHEET NUMBER

C7



REVISIONS


NO.	DESCRIPTION	DATE

DATE: APRIL 27, 2023
PROJECT NO. 20214193
FILE NO. 29-41-21
SCALE: AS SHOWN

CONCEPTUAL
MAINTENANCE OF
TRAFFIC PLAN

SHEET NUMBER


C8.1

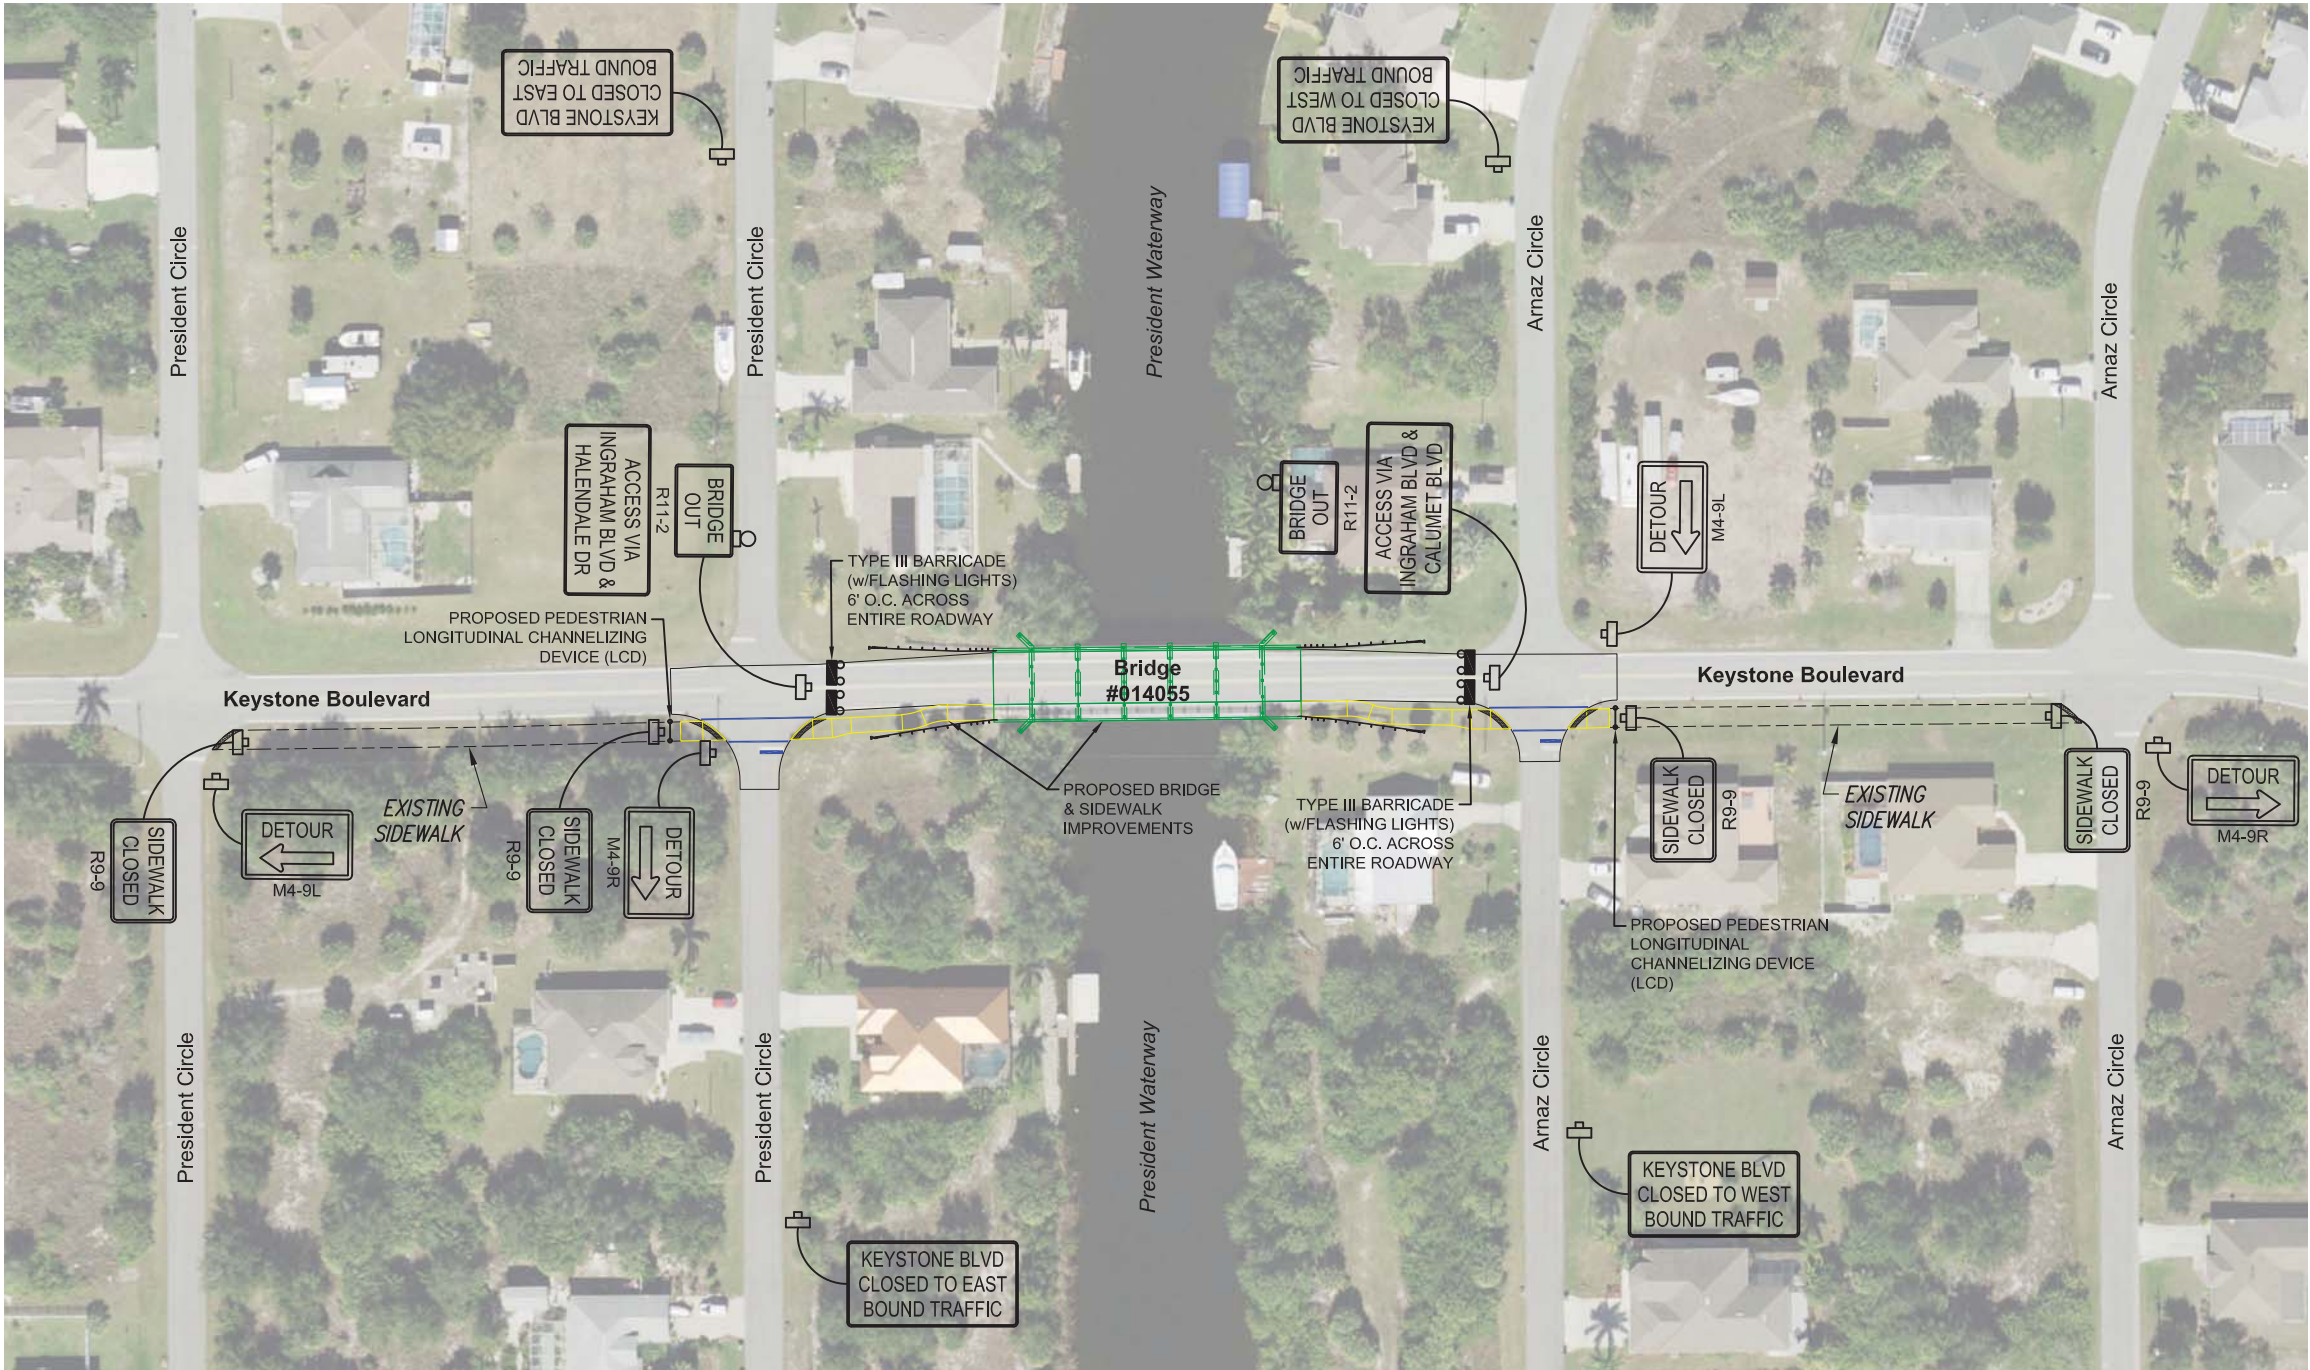

SYMBOLS

- Type III Barricade (With Flashing Lights)
- Work Zone Sign
- Type B Light For TCZ Signs
- Pedestrian Longitudinal Channelizing Device (LCD)
- Portable Changeable (Variable) Message Sign (V.M.S.)

MAINTENANCE OF TRAFFIC PLAN

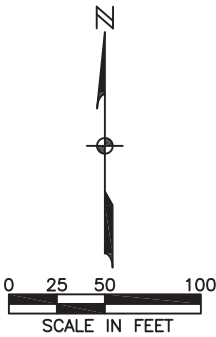

REVISIONS

NO.	DESCRIPTION	DATE

DATE: APRIL 27, 2023
PROJECT NO. 20214193
FILE NO. 29-41-21
SCALE: AS SHOWN

**CONCEPTUAL
MAINTENANCE OF
TRAFFIC PLAN**

SHEET NUMBER

C8.2

INDEX OF STRUCTURE PLANS

<u>SHEET NO.</u>	<u>SHEET DESCRIPTION</u>
B-1	KEY SHEET
B-2	SIGNATURE SHEET
B-3	GENERAL NOTES (1 OF 2)
B-4	GENERAL NOTES (2 OF 2)
B-5	SUMMARY OF QUANTITIES
B-6	STANDARD CONCRETE SPALL REPAIR DETAILS
B-7	PLAN & ELEVATION
B-8	REMOVAL OF EXISTING STRUCTURE (1 OF 2)
B-9	REMOVAL OF EXISTING STRUCTURE (2 OF 2)
B-10	END BENTS 1 & 6
B-11	TYPICAL SECTION (1 OF 2)
B-12	TYPICAL SECTION (2 OF 2)
B-13	SUPERSTRUCTURE DETAILS
B-14	SUPERSTRUCTURE REPAIR DETAILS
B-15	CAST-IN-PLACE CONCRETE BEAMS
B-16	SUBSTRUCTURE DETAILS
B-17	APPROACH SLAB DETAILS (1 OF 2)
B-18	APPROACH SLAB DETAILS (2 OF 2)
B-19	UTILITY SUPPORT DETAILS

FDOT DEVELOPMENTAL STANDARD PLANS

<u>SHEET NO.</u>	<u>SHEET DESCRIPTION</u>
D400-092	APPROACH SLABS (20 FT.) (FLEXIBLE PAVEMENT APPROACHES)

FDOT STANDARD PLANS

<u>SHEET NO.</u>	<u>SHEET DESCRIPTION</u>
102-600	GENERAL INFORMATION FOR TRAFFIC CONTROL THROUGH WORK ZONES
515-021	PEDESTRIAN/BICYCLE BULLET RAILING FOR TRAFFIC RAILINGS
515-022	PEDESTRIAN/BICYCLE BULLET RAILING DETAILS
521-423	TRAFFIC RAILING - (32" VERTICAL SHAPE)
536-001	GUARDRAIL
536-002	GUARDRAIL TRANSITIONS AND CONNECTIONS FOR EXISTING BRIDGES

AYRES/CENTURYLINK UTILITY RELOCATION PLANS (FOR REFERENCE ONLY, BY OTHERS)

<u>SHEET NO.</u>	<u>SHEET DESCRIPTION</u>
C1	KEY SHEET
C4	PLAN AND PROFILE

EXISTING PLANS

ORIGINAL BRIDGE PLANS (2 SHEETS) FOR REFERENCE

GOVERNING STANDARDS PLANS:

Florida Department of Transportation, FY 2023-24 Standard Plans for Road and Bridge Construction and applicable Interim Revisions (IRs).

Standard Plans for Road Construction and associated IRs are available at the following website: <http://www.fdot.gov/design/standardplans>

Standard Plans for Bridge Construction are include in the Structures Plan Component


GOVERNING STANDARD SPECIFICATIONS:

Florida Department of Transportation, FY 2023-24 Standard Specifications
for Road and Bridge Construction (as amended by contract documents) at
the following website:
<http://www.fdot.gov/programmanagement/Implemented/SpecBooks>

*KEYSTONE BLVD. OVER
PRESIDENT WATERWAY
(FDOT BRIDGE NO. 014055)*

CHARLOTTE COUNTY, FL

*FINAL PLANS
FOR CONSTRUCTION*

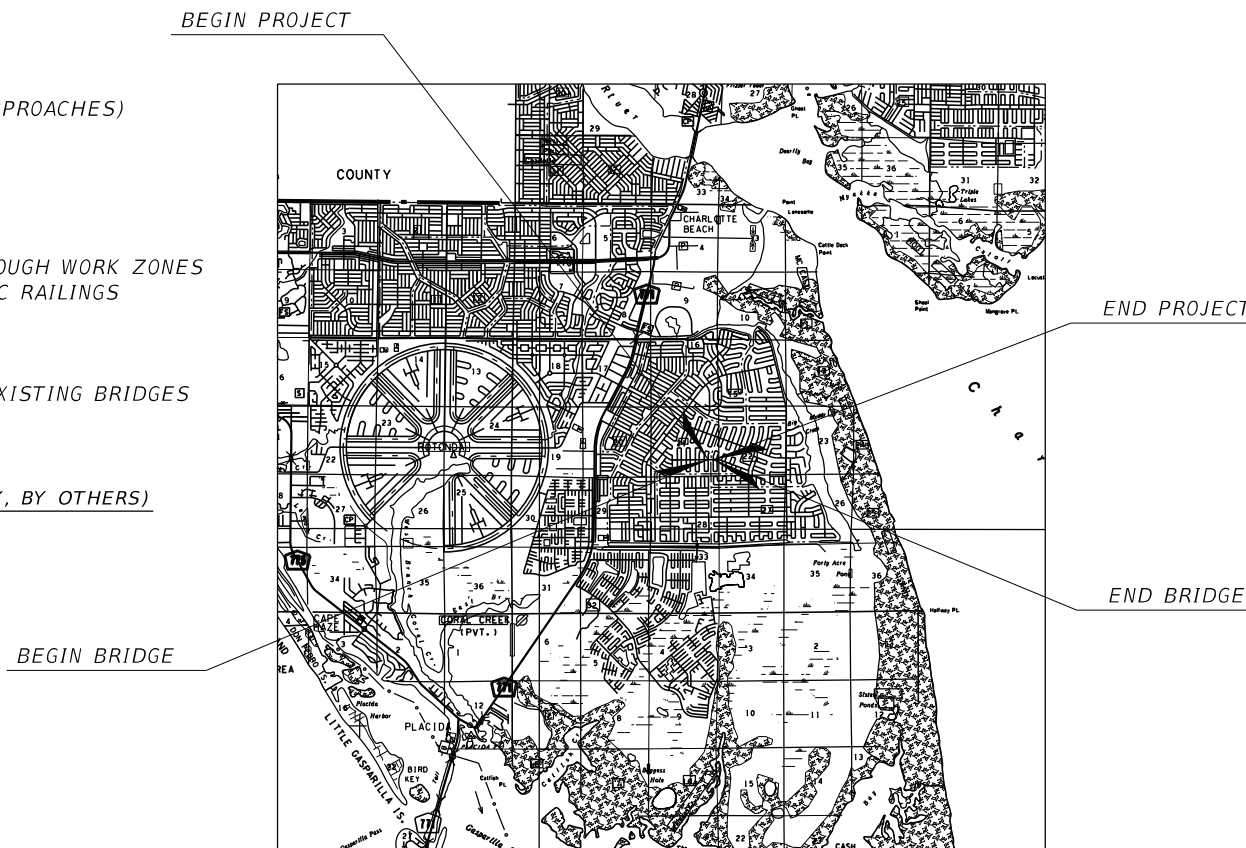


KEY SHEET REVISIONS

<i>DATE</i>	<i>DESCRIPTION</i>

STRUCTURE PLANS
ENGINEER OF RECORD: ROLANDO CORSA, PE

P.E. NO.: 73191

<i>FISCAL YEAR</i>	<i>SHEET NO.</i>
<i>23</i>	<i>B-1</i>

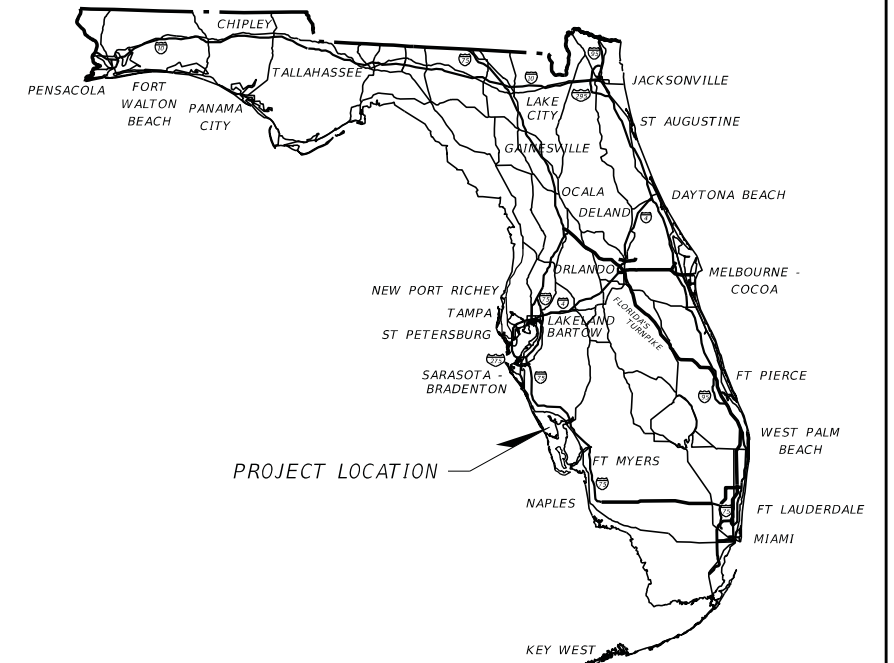

STRUCTURE SHOP DRAWINGS
TO BE SUBMITTED TO:


ROLANDO CORSA, PE
KCI TECHNOLOGIES, INC.
4041 CRESCENT PARK DRIVE
TAMPA, FLORIDA 33578

PLANS PREPARED BY:

KCI TECHNOLOGIES, INC.
4041 CRESCENT PARK DRIVE
TAMPA, FLORIDA 33578

NOTE: THE SCALE OF THESE PLANS MAY
HAVE CHANGED DUE TO REPRODUCTION.

NOTICE: THE OFFICIAL RECORD OF THIS SHEET IS THE ELECTRONIC FILE DIGITALLY SIGNED AND SEALED UNDER RULE 61G15-23.004, F.A.C.

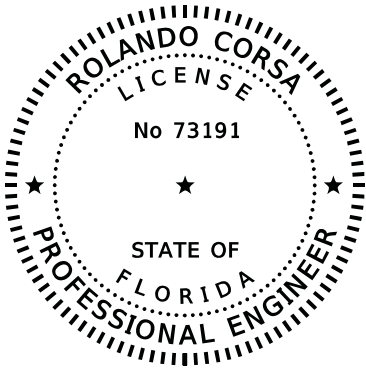

THIS ITEM HAS BEEN DIGITALLY
SIGNED AND SEALED BY:

PRINTED COPIES OF THIS DOCUMENT ARE
NOT CONSIDERED SIGNED AND SEALED.
THE SIGNATURE MUST BE VERIFIED
IN THE ELECTRONIC DOCUMENTS.

KCI TECHNOLOGIES, INC.
4041 CRESCENT PARK DRIVE
TAMPA, FLORIDA 33578
PH: 813-767-0538
ROLANDO CORSA, PE #73191

THE ABOVE NAMED PROFESSIONAL ENGINEER SHALL BE RESPONSIBLE FOR THE
FOLLOWING SHEETS IN ACCORDANCE WITH RULE 61G15-23.004, F.A.C.

STRUCTURE PLANS

SHEET NO.	DESCRIPTION
B-1	KEY SHEET
B-2	SIGNATURE SHEET
B-3	GENERAL NOTES (1 OF 2)
B-4	GENERAL NOTES (2 OF 2)
B-5	SUMMARY OF QUANTITIES
B-6	STANDARD CONCRETE SPALL REPAIR DETAILS
B-7	PLAN AND ELEVATION
B-8	REMOVAL OF EXISTING STRUCTURE (1 OF 2)
B-9	REMOVAL OF EXISTING STRUCTURE (2 OF 2)
B-10	END BENTS 1 AND 6
B-11	TYPICAL SECTION (1 OF 2)
B-12	TYPICAL SECTION (2 OF 2)
B-13	SUPERSTRUCTURE DETAILS
B-14	SUPERSTRUCTURE REPAIR DETAILS
B-15	CAST-IN-PLACE CONCRETE BEAMS
B-16	SUBSTRUCTURE DETAILS
B-17	APPROACH SLAB DETAILS (1 OF 2)
B-18	APPROACH SLAB DETAILS (2 OF 2)
B-19	UTILITY SUPPORT DETAILS

Bridge No. 014055

REVISIONS						 ENGINEERS PLANNERS SCIENTISTS CONSTRUCTION MANAGERS KCI TECHNOLOGIES www.kci.com	KCI TECHNOLOGIES, INC. 4041 CRESCENT PARK DRIVE TAMPA, FL 33578 PHONE: (813) 767-0538 ROLANDO CORSA, P.E. NO. 73191	DRAWN BY: JMV 2/23	CHARLOTTE COUNTY PUBLIC WORKS			SHEET TITLE: SIGNATURE SHEET		REF. DWG. NO.
DATE	BY	DESCRIPTION	DATE	BY	DESCRIPTION									
								CHECKED BY: AJS 2/23						
								DESIGNED BY: JMV 2/23	ROAD NO.	COUNTY	PROJECT NUMBER	PROJECT NAME:		
								CHECKED BY: RC 2/23	N/A	CHARLOTTE	N/A	SOUTH GULF COVE BRIDGE REPAIRS	SHEET NO. B-2	

GENERAL NOTES

DESIGN LOADS: C.I.P. CONCRETE BEAM

1. PEDESTRIAN LIVE LOAD: 75 PSF
IN ACCORDANCE WITH AASHTO LRFD.
2. DEAD LOADS:

32" VERTICAL SHAPE TRAFFIC RAILING385 PLF

ALUMINUM DOUBLE BULLET RAILING10 PLF

REINFORCED CONCRETE150 PCF
3. UTILITIES:

WATER LINE AND ATTACHMENTS TO C.I.P. CONCRETE BOX BEAM

HAVE BEEN INCLUDED IN DESIGN.
4. CONSTRUCTION LOADS:

IN ACCORDANCE WITH AASHTO LRFD AND FDOT STRUCTURES DESIGN

GUIDELINES (SDG) 2.13.

PRIMARY SCOPE OF WORK

- 1.0 MOBILIZATION
- 2.0 MAINTENANCE OF TRAFFIC
- 3.0 SELECTIVE CLEARING AND GRUBBING
- 4.0 REMOVAL OF EXISTING CONCRETE TRAFFIC BARRIERS
- 5.0 REMOVAL OF EXISTING CONCRETE SIDEWALKS
- 6.0 MILLING EXISTING ASPHALT PAVEMENT
- 7.0 MISC. BRIDGE REPAIRS (SPALLS, ETC.)
- 8.0 BRIDGE DECK EXPANSION JOINTS
- 9.0 8'-2" CONCRETE SIDEWALK
- 10.0 1'-0" CONCRETE CURB
- 11.0 CONCRETE TRAFFIC RAILING-BRIDGE, 32" VERTICAL FACE
- 12.0 BULLET RAIL, DOUBLE RAIL
- 13.0 WATERPROOFING MEMBRANE
- 14.0 ASPHALT PAVEMENT
- 15.0 THIS ITEM INTENTIONALLY LEFT BLANK
- 16.0 GUARDRAIL REMOVAL
- 17.0 APPROACH SIDEWALKS
- 18.0 CAST-IN-PLACE CONCRETE BEAMS
- 19.0 ABUTMENT MODIFICATIONS
- 20.0 UTILITY HANGERS
- 21.0 MAINTENANCE CLEANING

DRAWINGS AND DIMENSIONS

1. DO NOT SCALE DRAWINGS FOR DIMENSIONS NOT GIVEN.
2. VERIFY ALL EXISTING FIELD CONDITIONS AND DIMENSIONS PRIOR TO COMMENCING REPAIRS OR ORDERING ANY MATERIALS. NOTIFY ENGINEER OF ANY DISCREPANCIES FOUND.
3. ALL DIMENSIONS ARE IN FEET AND INCHES

REINFORCING STEEL

1. ALL REINFORCING STEEL SHALL BE ASTM A615-96, GRADE 60.
2. ALL DIMENSIONS PERTAINING TO LOCATION OF REINFORCEMENT ARE TO CENTERLINE OF BARS EXCEPT WHERE THE CLEAR DIMENSION IS SHOWN TO FACE OF CONCRETE.
3. REINFORCEMENT DETAIL DIMENSIONS ARE OUT-TO-OUT OF BARS.

ENVIRONMENT

LOCATION = COASTAL (SALT-WATER)

SUPERSTRUCTURE: EXTREMELY AGGRESSIVE

SUBSTRUCTURE: EXTREMELY AGGRESSIVE

PLAN DIMENSIONS

ALL DIMENSIONS IN THESE PLANS ARE GIVEN EITHER HORIZONTALLY OR VERTICALLY, UNLESS OTHERWISE NOTED DECK JOINT OPENINGS ARE GIVEN FOR A MEAN TEMPERATURE OF 70°F.

EXISTING PLANS

EXISTING PLANS ARE FOR INFORMATIONAL PURPOSES ONLY.

DIMENSION VERIFICATION

THE DIMENSIONS, ELEVATIONS, AND INTERSECTION ANGLES SHOWN ARE BASED ON INFORMATION AS DETAILED IN THE ORIGINAL CONSTRUCTION PLANS OF THE EXISTING BRIDGES (UNLESS OTHERWISE NOTED), AND MAY NOT REPRESENT THE AS-BUILT CONDITIONS. IT IS THE CONTRACTOR'S RESPONSIBILITY TO VERIFY THE DATA BEFORE CONSTRUCTION OR ORDERING MATERIALS.

DATUM

NO DESIGN SURVEY PERFORMED. SEE EXISTING BRIDGE PLANS FOR REFERENCE ELEVATIONS.

UTILITIES

THE CONTRACTOR SHALL BE RESPONSIBLE FOR LOCATING ALL UTILITIES (INCLUDING SUBAQUEOUS CHANNEL CROSSINGS) PRIOR TO COMMENCING CONSTRUCTION. THE CONTRACTOR SHALL CONTACT SUNSHINE AT (800) 432-4770 AND ANY OTHER LOCAL UTILITIES TO VERIFY EXISTING UTILITIES AT SITE OF CONSTRUCTION IF ANY EXISTING UTILITIES CONFLICT WITH PROPOSED CONSTRUCTION METHODS, MATERIALS, OR EQUIPMENT, THE CONTRACTOR SHALL NOTIFY THE ENGINEER.

INCIDENTAL ITEMS

PAYMENT FOR INCIDENTAL ITEMS NOT SPECIFICALLY COVERED IN THE INDIVIDUAL PAY ITEMS SHALL BE INCLUDED IN THE CONTRACT UNIT PRICE FOR BID ITEMS CONTAINED IN THIS CONTRACT.

CONCRETE

ALL CONCRETE SHALL BE IN ACCORDANCE WITH SECTION 346 OF THE FDOT SPECIFICATIONS.

JOINTS IN CONCRETE

CONSTRUCTION JOINTS WILL BE PERMITTED ONLY AT LOCATIONS INDICATED ON THE PLANS. ADDITIONAL CONSTRUCTION JOINTS OR ALTERATIONS TO THOSE SHOWN SHALL REQUIRE APPROVAL OF THE ENGINEER.


CONCRETE STRESSES:

CONCRETE INFORMATION TABLE		
CLASS	APPLICATION	MIN. 28 DAY COMPRESSIVE STRESS
II (BRIDGE DECK)	APPROACH SLAB	4,500 PSI
IV	C.I.P. CONC. BEAM / SIDEWALK / TRAFFIC RAILING	5,500 PSI

SPECIAL MANATEE PROTECTION CONDITIONS:

MANATEES MAY BE PRESENT IN THE AREA. THE CONTRACTOR SHALL COMPLY WITH THE FLORIDA FISH AND WILDLIFE CONVERSATION COMMISSION'S STANDARD MANATEE PROTECTION CONSTRUCTION CONDITIONS FOR IN-WATER WORK.

- A. ALL PERSONNEL ASSOCIATED WITH THE PROJECT SHALL BE INSTRUCTED ABOUT THE PRESENCE OF MANATEES AND MANATEE SPEED ZONES, AND THE NEED TO AVOID COLLISIONS WITH AND INJURY TO MANATEES. THE PERMITTEE SHALL ADVISE ALL CONSTRUCTION PERSONNEL THAT THERE ARE CIVIL AND CRIMINAL PENALTIES FOR HARMING, HARASSING, OR KILLING MANATEES WHICH ARE PROTECTED UNDER THE MARINE MAMMAL PROTECTION ACT, THE ENDANGERED SPECIES ACT, AND THE FLORIDA MANATEE SANCTUARY ACT.
- B. ALL VESSELS ASSOCIATED WITH THE CONSTRUCTION PROJECT SHALL OPERATE AT "IDLE SPEED/NO WAKE" AT ALL TIMES WHILE IN THE IMMEDIATE AREA AND WHILE IN WATER WHERE THE DRAFT OF THE VESSEL PROVIDES LESS THAN A FOUR-FOOT CLEARANCE FROM THE BOTTOM, ALL VESSELS WILL FOLLOW ROUTES OF DEEP WATER WHENEVER POSSIBLE.
- C. SILTATION OR TURBIDITY BARRIERS SHALL BE MADE OF MATERIAL IN WHICH MANATEES CANNOT BECOME ENTANGLED, SHALL BE PROPERLY SECURED, AND SHALL BE REGULARLY MONITORED TO AVOID MANATEE ENTANGLEMENT OR ENTRAPMENT. BARRIERS MUST NOT IMPEDE MANATEE MOVEMENT.
- D. ALL ON-SITE PROJECT PERSONNEL ARE RESPONSIBLE FOR OBSERVING WATER-RELATED ACTIVITIES FOR THE PRESENCE OF MANATEE(S), ALL IN-WATER OPERATIONS, INCLUDING VESSELS, MUST BE SHUTDOWN IF A MANATEE(S) COMES WITHIN 50 FEET OF THE OPERATION. ACTIVITIES WILL NOT RESUME UNTIL THE MANATEE(S) HAS MOVED BEYOND THE 50-FOOT RADIUS OF THE PROJECT OPERATION, OR UNTIL 30 MINUTES ELAPSES IF THE MANATEE(S) HAS NOT REAPPEARED WITHIN 50 FEET OF THE OPERATION, ANIMALS MUST NOT BE HERDED AWAY OR HARASSED INTO LEAVING.
- E. ANY COLLISION WITH OR INJURY TO A MANATEE SHALL BE REPORTED IMMEDIATELY TO THE FWC HOTLINE AT 1-888-404-FWCC. COLLISION AND/OR INJURY SHOULD ALSO BE REPORTED TO THE U.S. FISH AND WILDLIFE SERVICE IN JACKSONVILLE (1-904-232-2580) FOR NORTH FLORIDA OR VERO BEACH (1-561-562-3909) FOR SOUTH FLORIDA.
- F. TEMPORARY SIGNS CONCERNING MANATEES SHALL BE POSTED PRIOR TO AND DURING ALL IN-WATER PROJECT ACTIVITIES. ALL SIGNS ARE TO BE REMOVED BY THE PERMITTEE UPON COMPLETION OF THE PROJECT. AWARENESS SIGNS THAT HAVE ALREADY BEEN APPROVED FOR THIS USE BY THE FLORIDA FISH AND WILDLIFE CONSERVATION COMMISSION (FWC) MUST BE USED. ONE SIGN MEASURING AT LEAST 3 FT. BY 4 FT. WHICH READS CAUTION: MANATEE AREA MUST BE POSTED.

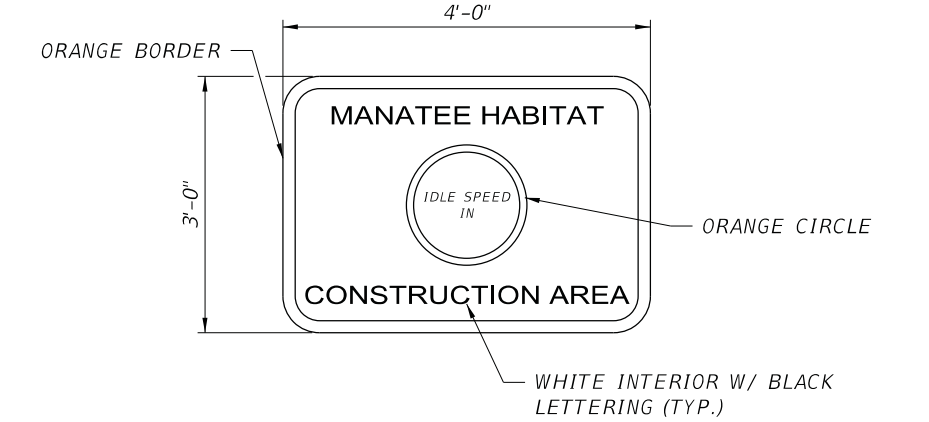

Bridge No. 014055

REVISIONS						 ENGINEERS PLANNERS SCIENTISTS CONSTRUCTION MANAGERS KCI TECHNOLOGIES www.kci.com	DRAWN BY: JMV 2/23 CHECKED BY: AJS 2/23 DESIGNED BY: JMV 2/23 CHECKED BY: RC 2/23	CHARLOTTE COUNTY PUBLIC WORKS			SHEET TITLE:		REF. DWG. NO.
DATE	BY	DESCRIPTION	DATE	BY	DESCRIPTION						GENERAL NOTES (1 OF 2)		
								ROAD NO.	COUNTY	PROJECT NUMBER	PROJECT NAME:		SHEET NO.
								N/A	CHARLOTTE	N/A	SOUTH GULF COVE BRIDGE REPAIRS		B-3

NOTICE: THE OFFICIAL RECORD OF THIS SHEET IS THE ELECTRONIC FILE DIGITALLY SIGNED AND SEALED UNDER RULE 61G15-23.004, F.A.C.

SPECIAL MANATEE PROTECTION CONDITIONS CONTINUED:

G. A SECOND SIGN MEASURING AT LEAST 8½" x 11" EXPLAINING THE REQUIREMENTS FOR "IDLE SPEED/NO WAKE" AND THE SHUT DOWN OF IN-WATER OPERATIONS MUST BE POSTED IN A LOCATION PROMINENTLY VISIBLE TO ALL PERSONNEL ENGAGED IN WATER-RELATED ACTIVITIES.

CAUTION: MANATEE HABITAT

All project vessels
IDLE SPEED / NO WAKE

When a manatee is within 50 feet of work
all in-water activities must
SHUT DOWN

Report any collision or injury to:
1-888-404-FWCC (1-888-404-3922)

Florida Fish and Wildlife Conservation Commission

ALL SIGNS ARE TO BE REMOVED BY THE CONTRACTOR UPON COMPLETION OF THE PROJECT.

PHASING OF WORK

WORK PHASING AND PROGRESSION OF THE WORK SHALL CONFORM WITH THE TRAFFIC CONTROL NOTES AND THE NOTES AND DETAILS IN THE CONSTRUCTION DRAWINGS.

CONCRETE RESTORATION

FOR REQUIREMENTS ON SURFACE PREPARATION MIXING, PLACING, FINISHING, MATERIAL, AND OTHER RELATED ITEMS, REFER TO THE FDOT SPECIFICATION.

SITE CONDITIONS

THE CONTRACTOR SHALL BE AWARE OF THE SITE CONDITIONS WITH REGARD TO WATER DEPTH. SEA GRASS BEDS AND OTHER HABITAT SHALL NOT BE DISTURBED.

ON SITE AREAS AVAILABLE FOR STAGING OF EQUIPMENT AND MATERIAL HANDLING ARE LIMITED. CONTRACTOR SHALL MAKE ANY NECESSARY ARRANGEMENTS FOR CARRYING OUT THE DESCRIBED WORK INCLUDING ACCESS BY WATERWAY.

CONCRETE COVER

CONCRETE COVER SHOWN IN THE PLANS DOES NOT INCLUDE PLACEMENT OR FABRICATION TOLERANCES UNLESS SHOWN AS "MINIMUM COVER." SEE FDOT SPECIFICATIONS FOR ALLOWABLE TOLERANCES. UNLESS OTHERWISE SHOWN ON THE PLANS, THE FOLLOWING CONCRETE COVERS SHALL BE USED:

CAST-IN-PLACE SUPERSTRUCTURE C.I.P. CONC. BEAM (TOP)	1"
CAST-IN-PLACE SUPERSTRUCTURE C.I.P. CONC. BEAM (BOT. & SIDES)	2"
CAST-IN-PLACE SUBSTRUCTURE (FORMED SURFACES)	3"
CAST-IN-PLACE TRAFFIC RAILINGS (TOP)	2"
CAST-IN-PLACE TRAFFIC RAILINGS (FRONT & BACK)	3"
CAST-IN-PLACE SIDEWALK & CURB	2"

MATERIAL PRODUCTS

MATERIAL MEETING THE REQUIREMENTS OF THE PLANS AND SPECIFICATIONS SHALL BE INSTALLED IN ACCORDANCE WITH APPROVED MANUFACTURER'S RECOMMENDATIONS.

TRAFFIC CONTROL NOTES

1. CONTRACTOR SHALL BE RESPONSIBLE FOR MAINTAINING TRAFFIC AND USAGE OF THE EXISTING STREETS ADJACENT TO THE PROJECT, ALL TRAFFIC MAINTENANCE CONTROL SHALL BE IN ACCORDANCE WITH THE FLORIDA MANUAL OF TRAFFIC CONTROL AND SAFE PRACTICES FOR STREET AND HIGHWAY CONSTRUCTION, MAINTENACNE, AND UTILITY OPERATIONS AND APPROVED BY CHARLOTTE COUNTY.
2. THE CONTRACTOR SHALL NOTIFY LOCAL EMERGENCY AND RESCUE AGENCIES LOCATED IN THE PROJECT VICINITY INCLUDING BUT NOT LIMITED TO THOSE AGENCIES LISTED BELOW AS WELL AS THE ENGINEER 14 DAYS IN ADVANCE OF ANY LANE CLOSURES OR RESTRICTIONS, AND AGAIN 24 HOURS IN ADVANCE OF EACH SERIES OF LANE CLOSURES.

MAINTENANCE OF NAVIGATION CHANNEL

NOTIFY MR. MICHAEL LIEBERMAN (PER RANDALL OVERTON OF THE USCG) AT 305-415-6744 PRIOR TO THE COMMENCEMENT OF CONSTRUCTION ACTIVITIES, IN ADVANCE OF ACTIONS DURING BRIDGE CONSTRUCTION OR DEMOLITION WHICH POTENTIALLY AFFECT WATERWAY USERS AND PRIOR TO THE PLACEMENT OF ANY FLOATING CONSTRUCTION EQUIPMENT IN THE WATERWAY. NOTIFY NO LESS THAN 60 DAYS IN ADVANCE OF ACTIONS WHICH COULD POTENTIALLY AFFECT THE WATERWAY.

MARINE TRAFFIC

KEEP THE CHANNEL OPEN TO TRAFFIC AT ALL TIMES. MAINTAIN A MINIMUM HORIZONTAL OPENING OF 20 FEET.

PROTECTION OF WATER RESOURCES

THE CONTRACTOR SHALL CONDUCT HIS ACTIVITIES IN A MANNER TO AVOID POLLUTION OF SURFACE AND GROUND WATER AND WETLANDS. THE CONTRACTOR'S CONSTRUCTION METHODS SHALL PROTECT WETLAND AND SURFACE WATER AREAS FROM DAMAGE DUE TO MECHANICAL GRADING, EROSION, SEDIMENTATION VEHICULAR TRAFFIC, AND TURBID DISCHARGES. NO STORAGE OR STOCKPILING OF EQUIPMENT SHALL BE ALLOWED WITHIN ANY WETLAND AREA UNLESS SPECIFICALLY AUTHORIZED UNDER PERMIT. WATER DIRECTLY DERIVED FROM CONSTRUCTION ACTIVITIES SHALL BE COLLECTED IN RETENTION AREAS TO ALLOW SETTLING OF SUSPENDED MATERIALS. ALL MONITORING OF ANY WATER AREAS THAT ARE AFFECTED BY CONSTRUCTION ACTIVITIES SHALL BE THE RESPONSIBILITY OF THE CONTRACTOR.

OIL, FUEL AND HAZARDOUS SUBSTANCE SPILL PREVENTION

THE CONTRACTOR SHALL PREPARE A SPILL CONTINGENCY PLAN IN ACCORDANCE WITH 40CFR, PART 109. THE CONTRACTOR SHALL PREVENT OIL, FUEL OR OTHER HAZARDOUS SUBSTANCES FROM ENTERING THE AIR, GROUND, DRAINAGE, AND LOCAL BODIES OF WATER OR WETLANDS. IN THE EVENT THAT A SPILL OCCURS, DESPITE DESIGN AND PROCEDURAL CONTROLS, THE CONTRACTOR SHALL TAKE IMMEDIATE ACTION TO CONTAIN AND CLEANUP THE SPILL AND REPORT THE SPILL IMMEDIATELY TO THE COUNTY'S REPRESENTATIVE. A WRITTEN REPORT PROVIDING CERTIFICATION OF COMMITMENT OF MANPOWER, EQUIPMENT AND MATERIALS NECESSARY TO PREVENT THE SPREAD AND EFFECT EXPEDITIOUS CLEANUP AND DISPOSAL SHALL BE SUBMITTED.

BRIDGE NAME AND NUMBER

BRIDGE NUMBER AND NAME - "KEYSTONE BLVD. OVER PRESIDENT WATERWAY" SHALL BE PLACED ON THE TRAFFIC RAILINGS IN ACCORDANCE WITH THE TRAFFIC RAILING STANDARD PLANS.

FISH AND WILDLIFE RESOURCE PROTECTION

THE CONTRACTOR SHALL CONTROL AND MINIMIZE INTERFERENCE WITH, DISTURBANCE TO, AND DAMAGE OF FISH AND WILDLIFE RESOURCES. IF APPROPRIATE, THREATENED AND ENDANGERED SPECIES THAT REQUIRE SPECIFIC PROTECTION MEASURES SHALL BE LISTED IN THE ENVIRONMENTAL PROTECTION PLAN. THE PERSON DESIGNATED AS RESPONSIBLE FOR THE ENVIRONMENTAL PROTECTION PLAN SHALL BE ABLE TO IDENTIFY THE THREATENED AND ENDANGERED SPECIES LISTED IN THE ENVIRONMENTAL PROTECTION PLAN. ANY ACTIVITY OBSERVED BY THE CONTRACTOR THAT MAY RESULT IN ADVERSE IMPACT TO THREATENED OR ENDANGERED SPECIES SHALL BE REPORTED IMMEDIATELY TO THE COUNTY AND THE COUNTY'S REPRESENTATIVE, WHO SHALL HAVE SOLE AUTHORITY FOR ANY WORK STOPPAGES, CREATION OF A BUFFER AREA, OR RESTART OF CONSTRUCTION ACTIVITIES. IN THE EVENT THAT THE COUNTY'S REPRESENTATIVE DETERMINES THAT AN ADVERSE IMPACT TO THREATENED OR ENDANGERED SPECIES MAY OCCUR AS A RESULT OF THE CONSTRUCTION ACTIVITIES, THE COUNTY SHALL NOTIFY THE CORPS OF ENGINEERS AND THE FISH AND WILDLIFE SERVICE. ADVERSE IMPACT IS DEFINED AS TO HARASS, HARM, PURSUE, HUNT, SHOOT, WOUND, KILL, TRAP, CAPTURE, COLLECT, OR TO ATTEMPT TO ENGAGE IN ANY SUCH CONDUCT.

Bridge No. 014055

REVISIONS						 ENGINEERS PLANNERS SCIENTISTS CONSTRUCTION MANAGERS KCI TECHNOLOGIES www.kci.com	DRAWN BY: JMV 2/23 CHECKED BY: AJS 2/23 DESIGNED BY: JMV 2/23 CHECKED BY: RC 2/23	CHARLOTTE COUNTY PUBLIC WORKS			SHEET TITLE:		REF. DWG. NO.
DATE	BY	DESCRIPTION	DATE	BY	DESCRIPTION						GENERAL NOTES (2 OF 2)		
								ROAD NO.	COUNTY	PROJECT NUMBER	PROJECT NAME:		SHEET NO.
								N/A	CHARLOTTE	N/A	SOUTH GULF COVE BRIDGE REPAIRS		B-4

PAY ITEMS FOR BRIDGE NO. 014055			
ITEM NO.	DESCRIPTION	UNIT	QUANTITY
1.0	MOBILIZATION	LS	1
2.0	MAINTENANCE OF TRAFFIC	LS	1
3.0	SELECTIVE CLEARING AND GRUBBING	LS	1
4.0	REMOVAL OF EXISTING CONCRETE TRAFFIC BARRIER	LF	240
5.0	REMOVAL OF EXISTING CONCRETE SIDEWALK	SF	960
6.0	MILLING EXISTING ASPHALT PAVEMENT	SY	498
7.0	MISC. BRIDGE REPAIRS (SPALLS, ETC.)	LS	1
8.0	REPLACE BRIDGE DECK EXPANSION JOINTS	LF	228
9.0	8'-2" CONCRETE SIDEWALK	SF	1110
10.0	1'-0" CONCRETE CURB	SF	250
11.0	CONCRETE TRAFFIC RAILING-BRIDGE, 32" VERTICAL FACE	LF	320
12.0	BULLET RAIL, DOUBLE RAIL	LF	160
13.0	WATERPROOFING MEMBRANE	SY	480
14.0	ASPHALT PAVEMENT	SY	480
15.0	THIS ITEM INTENTIONALLY LEFT BLANK	-	-
16.0	GUARDRAIL REPLACEMENT	LS	1
17.0	APPROACH SLABS AND SIDEWALKS	SF	600
18.0	CAST-IN-PLACE CONCRETE BEAMS	LF	120
19.0	ABUTMENT MODIFICATIONS (BOTH END BENTS)	LS	1
20.0	UTILITY HANGERS	EA	10
21.0	MAINTENANCE CLEANING	LS	1

PAY ITEM NOTES:

BRIDGE REPAIR BID ITEMS:

- 1.0 MOBILIZATION - THIS PAY ITEM IS LIMITED TO 5% OF THE TOTAL BID AMOUNT. ANY ADDITIONAL MOBILIZATION COSTS BEYOND THE 5% LIMIT SHALL BE INCLUDED IN OTHER PAY ITEMS THAT REQUIRE THE MOBILIZATION OF EQUIPMENT AND/OR LABOR.
- 2.0 MAINTENANCE OF TRAFFIC - CONTRACTOR SHALL BE RESPONSIBLE FOR MAINTAINING TRAFFIC AND USAGE OF THE EXISTING STREETS ADJACENT TO THE PROJECT, ALL TRAFFIC MAINTENANCE CONTROL SHALL BE IN ACCORDANCE WITH THE FLORIDA MANUAL OF TRAFFIC CONTROL AND SAFE PRACTICES FOR STREET AND HIGHWAY CONSTRUCTION, MAINTENANCE, AND UTILITY OPERATIONS AND APPROVED BY CHARLOTTE COUNTY. THE CONTRACTOR SHALL INSTITUTE A 90 DAY MAXIMUM BRIDGE CLOSURE AS SHOWN IN THE JOHNSON ENGINEERING MAINTENANCE OF TRAFFIC CONTROL PLANS.
- 3.0 SELECTIVE CLEARING AND GRUBBING - REMOVE AND DISPOSE OF VEGETATION, OBSTRUCTIONS, ETC., ALONG THE BRIDGE EMBANKMENTS TO ENDS OF APPROACH SLABS AND 15 FT BEYOND BRIDGE FASCIAS. PERFORM ALL SELECTIVE CLEARING AND GRUBBING IN ACCORDANCE WITH FDOT SPECIFICATION ITEM NO. 110.
- 4.0 REMOVAL OF EXISTING CONCRETE TRAFFIC BARRIERS - REMOVE AND DISPOSED OF THE EXISTING 120 FOOT-LONG BY 42" TRAFFIC RAILING ON THE NORTH AND SOUTH SIDES OF THE BRIDGE. PARTIAL REMOVAL OF BRIDGES SHALL BE IN ACCORDANCE WITH FDOT SPECIFICATION ITEM NO. 110-6.3.
- 5.0 REMOVAL OF EXISTING CONCRETE SIDEWALKS - REMOVE AND DISPOSED OF THE EXISTING 10" THICK BY 3-FOOT-WIDE BY 120-FOOT-LONG SIDEWALKS ON THE NORTH AND SOUTH SIDES OF THE BRIDGE. PARTIAL REMOVAL OF BRIDGES SHALL BE IN ACCORDANCE WITH FDOT SPECIFICATION ITEM NO. 110-6.3.
- 6.0 MILLING EXISTING ASPHALT PAVEMENT - MILL ALL (ESTIMATED TO BE 2") OF THE EXISTING ASPHALT WITHIN THE LIMITS SHOWN ON THE PLAN ON SHEET B-8 IN ACCORDANCE WITH FDOT SPECIFICATION SECTION 327. SAWCUT THE EXISTING ASPHALT AT THE BEGIN AND END LIMITS OF THE MILLING ON THE APPROACH ROADWAY. USE EXTREME CARE WHEN REMOVING ASPHALT FROM EXISTING BRIDGE DECK AND REPAIR ANY DAMAGE AT NO COST TO THE COUNTY. REMOVE ALL LOOSE ASPHALT MATERIALS BY SCRAPING OR POWER BROOMING. REQUEST AN INSPECTION BY KCI IMMEDIATELY AFTER THE MILLING OPERATIONS ARE COMPLETED TO ALLOW FOR AN INSPECTION OF THE EXPOSED TOP SURFACE OF THE BRIDGE DECK.


PAY ITEM NOTES (CONT.):

- 7.0 MISCELLANEOUS BRIDGE REPAIRS - CONSISTS OF RESTORING SPALLED AREAS/CRACKS IN BRIDGE SUPERSTRUCTURE AND SUBSTRUCTURE AS NECESSARY PER THE STANDARD CONCRETE SPALL REPAIR DETAILS ON SHEET B-6.
- 7.1 SOUTHWEST RETAINING WALL TOP EDGE NEAR MIDPOINT HAS A 12" X 4" X 1" SPALL.
- 7.2 PILES 2-1, 2-4, , 2-6, 3-4, 3-5, 3-6, 4-4, 5-1, 5-2, 5-4, & 5-6 HAVE CORNER SPALLS ROUGHLY 6" X 6" X 1". PILES 2-7 & 4-3 HAVE SPALLS UP TO 8" X 3" X 1".
- 7.3 ABUTMENT 1 CAP UNDERSIDE HAS A 6" X 18" X 3#4" SPALL WITH EXPOSED REBAR
- 8.0 REPLACE BRIDGE DECK EXPANSION JOINTS - REMOVE THE EXISTING DETERIORATED 36 FOOT-LONG EXPANSION JOINT MATERIAL AT BOTH END BENTS AND ALL INTERIOR BENTS. SEE DETAIL "A" AND THE SIDEWALK EXPANSION JOINT DETAIL ON SHEET B-14 FOR THE DETAILS FOR THE JOINT REPLACEMENT.
- 9.0 8'-2" CONCRETE SIDEWALK - INSTALL NEW REINFORCED CONCRETE SIDEWALK PER THE DETAILS SHOWN IN THE PLANS.
- 10.0 1'-0" CONCRETE CURB - INSTALL NEW REINFORCED CONCRETE CURB PER THE DETAILS SHOWN IN THE PLANS.
- 11.0 CONCRETE TRAFFIC RAILING-BRIDGE, 32" VERTICAL FACE - REPLACE EXISTING TRAFFIC RAILING ON NORTH AND SOUTH SIDES OF BRIDGE AND APPROACH SLABS AS SHOWN ON PLANS WITH APPROXIMATELY 320 FEET OF NEW RAILINGS IN ACCORDANCE WITH FDOT STANDARD INDEX 521-423.
- 12.0 BULLET RAIL, DOUBLE RAIL - INSTALL 160 FEET OF NEW PIPE RAILINGS IN ACCORDANCE WITH FDOT STANDARD INDEX 515-022 ON THE SOUTH SIDE OF THE BRIDGE ON THE CONCRETE TRAFFIC RAILING AS SHOWN IN THE PLANS.
- 13.0 WATERPROOFING MEMBRANE - PROVIDE AND INSTALL A WATER PROOFING MEMBRANE SYSTEM OVER THE BRIDGE DECK AND APPROACH SLABS WITHIN THE LIMITS OF THE WEARING SURFACE AS SHOWN ON THE PLAN ON SHEET B-7, AND THE TYPICAL SECTIONS ON SHEETS B-11 & B-12, PER THE TECHNICAL SPECIAL PROVISIONS PROVIDED. NO SUBSTITUTIONS SHALL BE ALLOWED. CONCRETE SURFACE PREPARATION AND MEMBRANE APPLICATION SHALL BE DONE IN ACCORDANCE WITH THE MANUFACTURER'S RECOMMENDATIONS INCLUDING THE APPLICATION OF A PRIMER ON THE BRIDGE DECK AND A TACK COAT OVER THE MEMBRANE PRIOR TO THE PLACEMENT OF THE ASPHALT.
- 14.0 ASPHALT PAVEMENT - PROVIDE AND INSTALL 1.5" MIN. & 3" MAX. OF TYPE "S" ASPHALT WEARING SURFACE WITH TACK IN ONE LIFT ON THE BRIDGE DECK AND ON THE APPROACH SLABS, TO MATCH EXISTING ROADWAY PROFILE, WITHIN THE LIMITS SHOWN ON THE PLAN ON SHEET B-7 AND TYPICAL SECTIONS ON SHEETS B-11 & B-12.
- 16.0 GUARDRAIL REPLACEMENT - REMOVE AND DISPOSE OF THE 65 LF OF EXISTING GUARD RAILING AT ALL QUADRANTS AND MISCELLANEOUS ASPHALT WITHIN THE LIMITS SHOWN ON THE PLANS IN ACCORDANCE WITH FDOT SPECIFICATION ITEM NO. 536-73. INSTALL APPROXIMATELY 260 LF OF NEW THRIE BEAM AND W-BEAM GUARD RAILING WITHIN THE LIMITS SHOWN ON THE PLANS IN ACCORDANCE WITH FDOT SPECIFICATION ITEM NO. 536-1-1. INCLUDE THE COST OF THE 2" THICK BY 2'-6" WIDE STRIP OF MISCELLANEOUS ASPHALT UNDER THE GUARDRAIL AND ANY GRADING AND FILL NEEDED TO RAISE THE GRADE WITHIN THE LIMITS OF THE NEW GUARDRAIL.
- 17.0 APPROACH SLABS AND SIDEWALKS - REMOVE AND DISPOSE OF THE EXISTING APPROACH SLABS AND SIDEWALKS AT ALL 4 QUADRANTS OF THE BRIDGE PER THE LIMITS SHOWN ON SHEET B-17 & B-18. INSTALL NEW REINFORCED CONCRETE APPROACH SLABS WITH CURBS AND SIDEWALKS PER THE DETAILS SHOWN IN THE PLANS. INCLUDE THE COST OF EXCAVATION, BACKFILL, CRUSHED STONE BASE AND REINFORCING STEEL IN THE PRICE BID FOR THIS WORK ITEM.
- 18.0 CAST-IN-PLACE CONCRETE BEAMS - PROVIDE AND INSTALL (5) 2' WIDE X 1.25' DEEP X 24' LONG CAST-IN-PLACE CONCRETE BEAMS OVER THE EXISTING SUBSTRUCTURE OVERHANGS ON THE SOUTH SIDE OF THE BRIDGE. INCLUDE THE COST OF REINFORCING STEEL, DOWELS AND BEARING PADS IN THE PRICE BID FOR THIS WORK ITEM.
- 19.0 ABUTMENT MODIFICATIONS - REMOVE AND DISPOSE OF THE END POSTS, KEEPER CURBS, PARTIAL REMOVAL OF THE WING WALLS FROM BOTH SIDES OF THE ABUTMENTS, AND A PARTIAL CAP REMOVAL FROM THE SOUTH ENDS OF BOTH ABUTMENTS TO ALLOW FOR WIDENING OF CAP TO SUPPORT 2' WIDE C.I.P. CONCRETE BEAM AS DETAILED IN THE PLANS. PROVIDE AND INSTALL THE REINFORCED CONCRETE PER THE DETAILS ON SHEET B-10.
- 20.0 UTILITY HANGERS - PROVIDE AND INSTALL UTILITY SUPPORTS AS SHOWN ON SHEET B-19.
- 21.0 MAINTENANCE CLEANING - POWER WASH BRIDGE END POSTS, FASCIA AND OUTSIDE FACES OF FASCIA GIRDERS, CURBS AND SIDEWALKS WITHIN THE LIMITS OF BRIDGE AND NEW GUARDRAILS, AND THE VISIBLE FACES OF PIER CAPS, ABUTMENT CAPS, AND RETAINING WALLS.


Bridge No. 014055

REVISIONS						 ENGINEERS PLANNERS SCIENTISTS CONSTRUCTION MANAGERS KCI TECHNOLOGIES www.kci.com	KCI TECHNOLOGIES, INC. 4041 CRESCENT PARK DRIVE TAMPA, FL 33578 PHONE: (813) 767-0538 ROLANDO CORSA, P.E. NO. 73191	DRAWN BY: JMV 2/23	CHARLOTTE COUNTY PUBLIC WORKS			SHEET TITLE: SUMMARY OF QUANTITIES	REF. DWG. NO.
DATE	BY	DESCRIPTION	DATE	BY	DESCRIPTION			CHECKED BY: AJS 2/23					
								DESIGNED BY: JMV 2/23	ROAD NO. N/A	COUNTY CHARLOTTE	PROJECT NUMBER N/A		


NOTICE: THE OFFICIAL RECORD OF THIS SHEET IS THE ELECTRONIC FILE DIGITALLY SIGNED AND SEALED UNDER RULE 61G15-23.004, F.A.C.

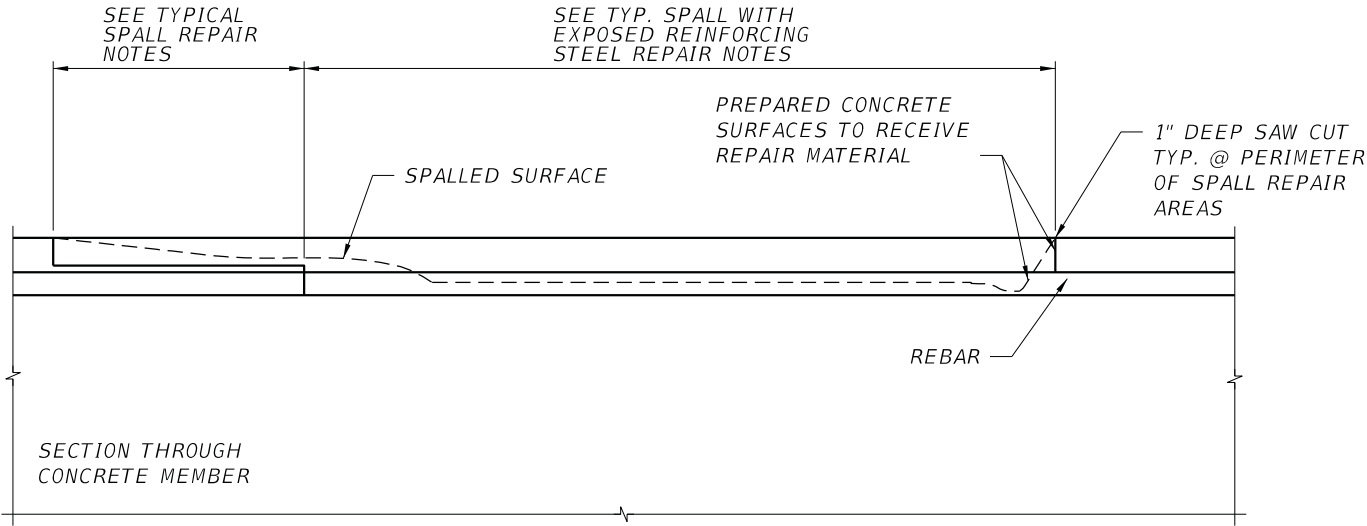

CONCRETE SPALL REPAIR DETAIL
APPLICABLE TO HORIZONTAL, VERTICAL AND OVERHEAD LOCATIONS

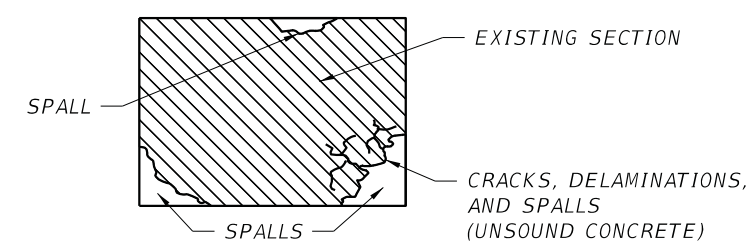

TYPICAL DELAMINATION AND SPALLS

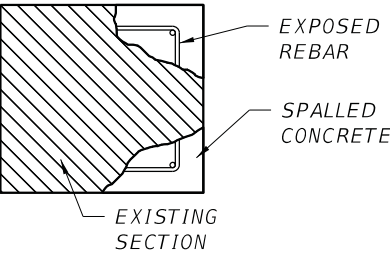

TYPICAL SPALL WITH EXPOSED REBARS

GENERAL NOTES

1. IN THE PRESENCE OF THE ENGINEER, CLEARLY OUTLINE ALL AREAS IN NEED OF REPAIR WITH AN APPROVED PAINT OR MARKER PRIOR TO DEMOLITION. NO DEMOLITION OF ANY AREA OR MEMBER OF THE BRIDGE SHALL BE PERFORMED UNTIL APPROVAL FROM THE ENGINEER. INFORM THE ENGINEER IF A REMOVAL AREA EXCEEDS HALF THE THICKNESS OF THE SECTION.
2. THE ESTIMATED CONCRETE REPAIR QUANTITIES INCLUDED IN THE BID FORM WERE DETERMINED BY INCREASING THE REPAIR AREAS DOCUMENTED IN THE FDOT BRIDGE INSPECTION REPORT BY APPROXIMATELY 50% TO PROVIDE FOR CONTINGENCIES. THE ACTUAL REPAIR AREAS WILL BE DETERMINED IN THE FIELD BY THE CONTRACTOR AND AS APPROVED BY THE ENGINEER. THE INTENT IS TO REMOVE THE DELAMINATED CONCRETE AND OLD PATCHES AND INSTALL NEW PATCHING REPAIRS USING SAW CUTS AT THE PERIMETER OF THE REPAIR AREAS AS SHOWN ON THIS SHEET.
3. PROVIDE AND INSTALL STAINLESS STEEL TAPCONS ON A 6" BY 6" GRID WITH STAINLESS STEEL WIRE IN BETWEEN EACH ADJACENT TAPCON WITHIN THE PATCHES AT ALL REPAIR AREAS THAT ARE NOT MECHANICALLY BONDED TO EXISTING REBAR.
4. USE A METAL DETECTOR TO AVOID IMPACTING THE PRESTRESS WIRES WHEN INSTALLING THE TAPCONS ON THE BEAM UNDERSIDE DURING THE CONCRETE REMOVAL OPERATIONS.
5. APPLY BASF MASTEREMACO P 124 BONDING AGENT, OR APPROVED EQUAL, TO EXISTING CONCRETE SURFACES PRIOR TO PLACING THE FRESH REPAIR MATERIAL.
6. USE BASF MATEREMACO N 425 REPAIR MORTAR, OR APPROVED EQUAL, FOR ALL HORIZONTAL, VERTICAL AND OVERHEAD SPALLS.
7. ALL CONSTRUCTION DEBRIS SHALL BE DISPOSED OF IN ACCORDANCE WITH STATE AND LOCAL REGULATIONS.

EXPOSED REINFORCING STEEL NOTES

1. REMOVE RUST FROM EXPOSED REINFORCING STEEL BY ABRADING TO "WHITE METAL CONDITION" AND PREPARE SURFACES IN ACCORDANCE WITH ICRI TECHNICAL GUIDE 03730 "GUIDE FOR SURFACE PREPARATION" OF DETERIORATED CONCRETE RESULTING FROM REINFORCING STEEL CORROSION".

CONCRETE REMOVAL AND SURFACE PREPARATION NOTES

1. REMOVE ALL UNSOUND CONCRETE AND PREPARE SURFACES FOR REPAIR IN ACCORDANCE WITH ICRI TECHNICAL GUIDELINES 03730 "GUIDE FOR SURFACE PREPARATION" OF DETERIORATED CONCRETE RESULTING FROM REINFORCING STEEL CORROSION".
2. ALL REPAIR AREAS SHALL HAVE SQUARE EDGES AROUND THE PERIMETER OF THE SPALL DEFINED BY 3/4" DEEP SAW CUT TYP. @ PERIMETER OF SPALL REPAIR AREAS. CHIP THE REPAIR EDGES CLEAN TO FORM 45 TO 90 DEGREE CORNERS ALONG THE EDGES AND CORNERS OF THE REPAIR AREA. THE DEPTH OF THE CHIPPED EDGE SHALL BE 3/4" OR GREATER. FEATHERED EDGES WILL NOT BE ACCEPTABLE.
3. REMOVE UNSOUND CONCRETE USING MECHANICAL ABRASION, BUT DO NOT USE EXCESSIVE FORCE, WHICH MAY CAUSE MICRO-FRACTURING OF THE SOUND CONCRETE.
4. CARE SHALL BE TAKEN TO AVOID DAMAGING THE EXISTING REINFORCEMENT.
5. PREPARED SURFACES SHALL BE INTENTIONALLY ROUGHENED TO A MINIMUM PROFILE OF 1/4" TO PROVIDE MECHANICAL LOCK FOR THE REPAIR.
6. CONCRETE SURFACES SHALL BE STRUCTURALLY SOUND AND FREE OF BOND INHIBITING SURFACES.
7. APPLY A TYPE A EPOXY COMPOUND IN ACCORDANCE WITH SECTION 926 OF THE SPECIFICATION TO THE EXISTING CONCRETE SURFACES PRIOR TO PLACING THE FRESH REPAIR MATERIAL.

CONCRETE SPALL REPAIR NOTES

1. RESTORE CONCRETE SURFACES USING APPROVED MATERIALS IN ACCORDANCE WITH SECTION 926 OR SECTION 930 OF THE SPECIFICATIONS.
2. FOR SPALLS WITH AN AVERAGE DEPTH OF 1" OR LESS, REPAIR USING A TYPE F-1 OR TYPE F-2 EPOXY REPAIR MORTAR, FOR SPALLS WITH AN AVERAGE DEPTH GREATER THAN 1", REPAIR USING A RAPID HARDENING CONCRETE MORTAR.
3. SELECT MATERIALS SUITABLE FOR APPLICATION INCLUDING ORIENTATION (E.G. HORIZONTAL, VERTICAL OR OVERHEAD APPLICATION) AND THICKNESS.
4. MIX, PLACE AND CURE REPAIR MATERIALS IN ACCORDANCE WITH MANUFACTURER'S RECOMMENDATIONS.
5. FINISH REPAIR MATERIALS FLUSH WITH THE ORIGINAL CONCRETE SURFACE (U.N.D). THE SURFACE FINISH SHALL MEET THE REQUIREMENTS FOR A GENERAL SURFACE FINISH PER SECTION 400 OF THE SPECIFICATIONS.
6. COMPLETION OF CLEANING OPERATIONS AND REPAIR SHALL OCCUR WITHIN THE SAME DAY AND SHALL NOT EXCEED THE BONDING AGENT WINDOW OF APPLICATION.
7. SAW-CUT 1" AT THE AREA OF THE DAMAGED CONCRETE.



ENGINEERS
PLANNERS
SCIENTISTS
CONSTRUCTION MANAGERS

KCI TECHNOLOGIES, INC.
4041 CRESCENT PARK DRIVE
TAMPA, FL 33578
PHONE: (813) 767-0538
ROLANDO CORSA, P.E. NO. 73191

Jose.Valencia 5/17/2023 8:09:15 AM

W:\Florida Structures\Jobs\2021\FS21-(912106552) (S. Gulf Cove ADA Upgrade - Charlotte)\drawings\Bridge 3 - Keystone Blvd. over President\For Construction\Backup Files\B6MiscellaneousDetails01.dgn

DRAWN BY:
JMV 2/23
CHECKED BY:
AJS 2/23
DESIGNED BY:
JMV 2/23
CHECKED BY:
RC 2/23

CHARLOTTE COUNTY PUBLIC WORKS

ROAD NO.	COUNTY	PROJECT NUMBER
N/A	CHARLOTTE	N/A

SHEET TITLE:

STANDARD CONCRETE SPALL REPAIR DETAILS

PROJECT NAME:


SOUTH GULF COVE BRIDGE REPAIRS

REF. DWG. NO.

SHEET NO.


B-6

Bridge No. 014055

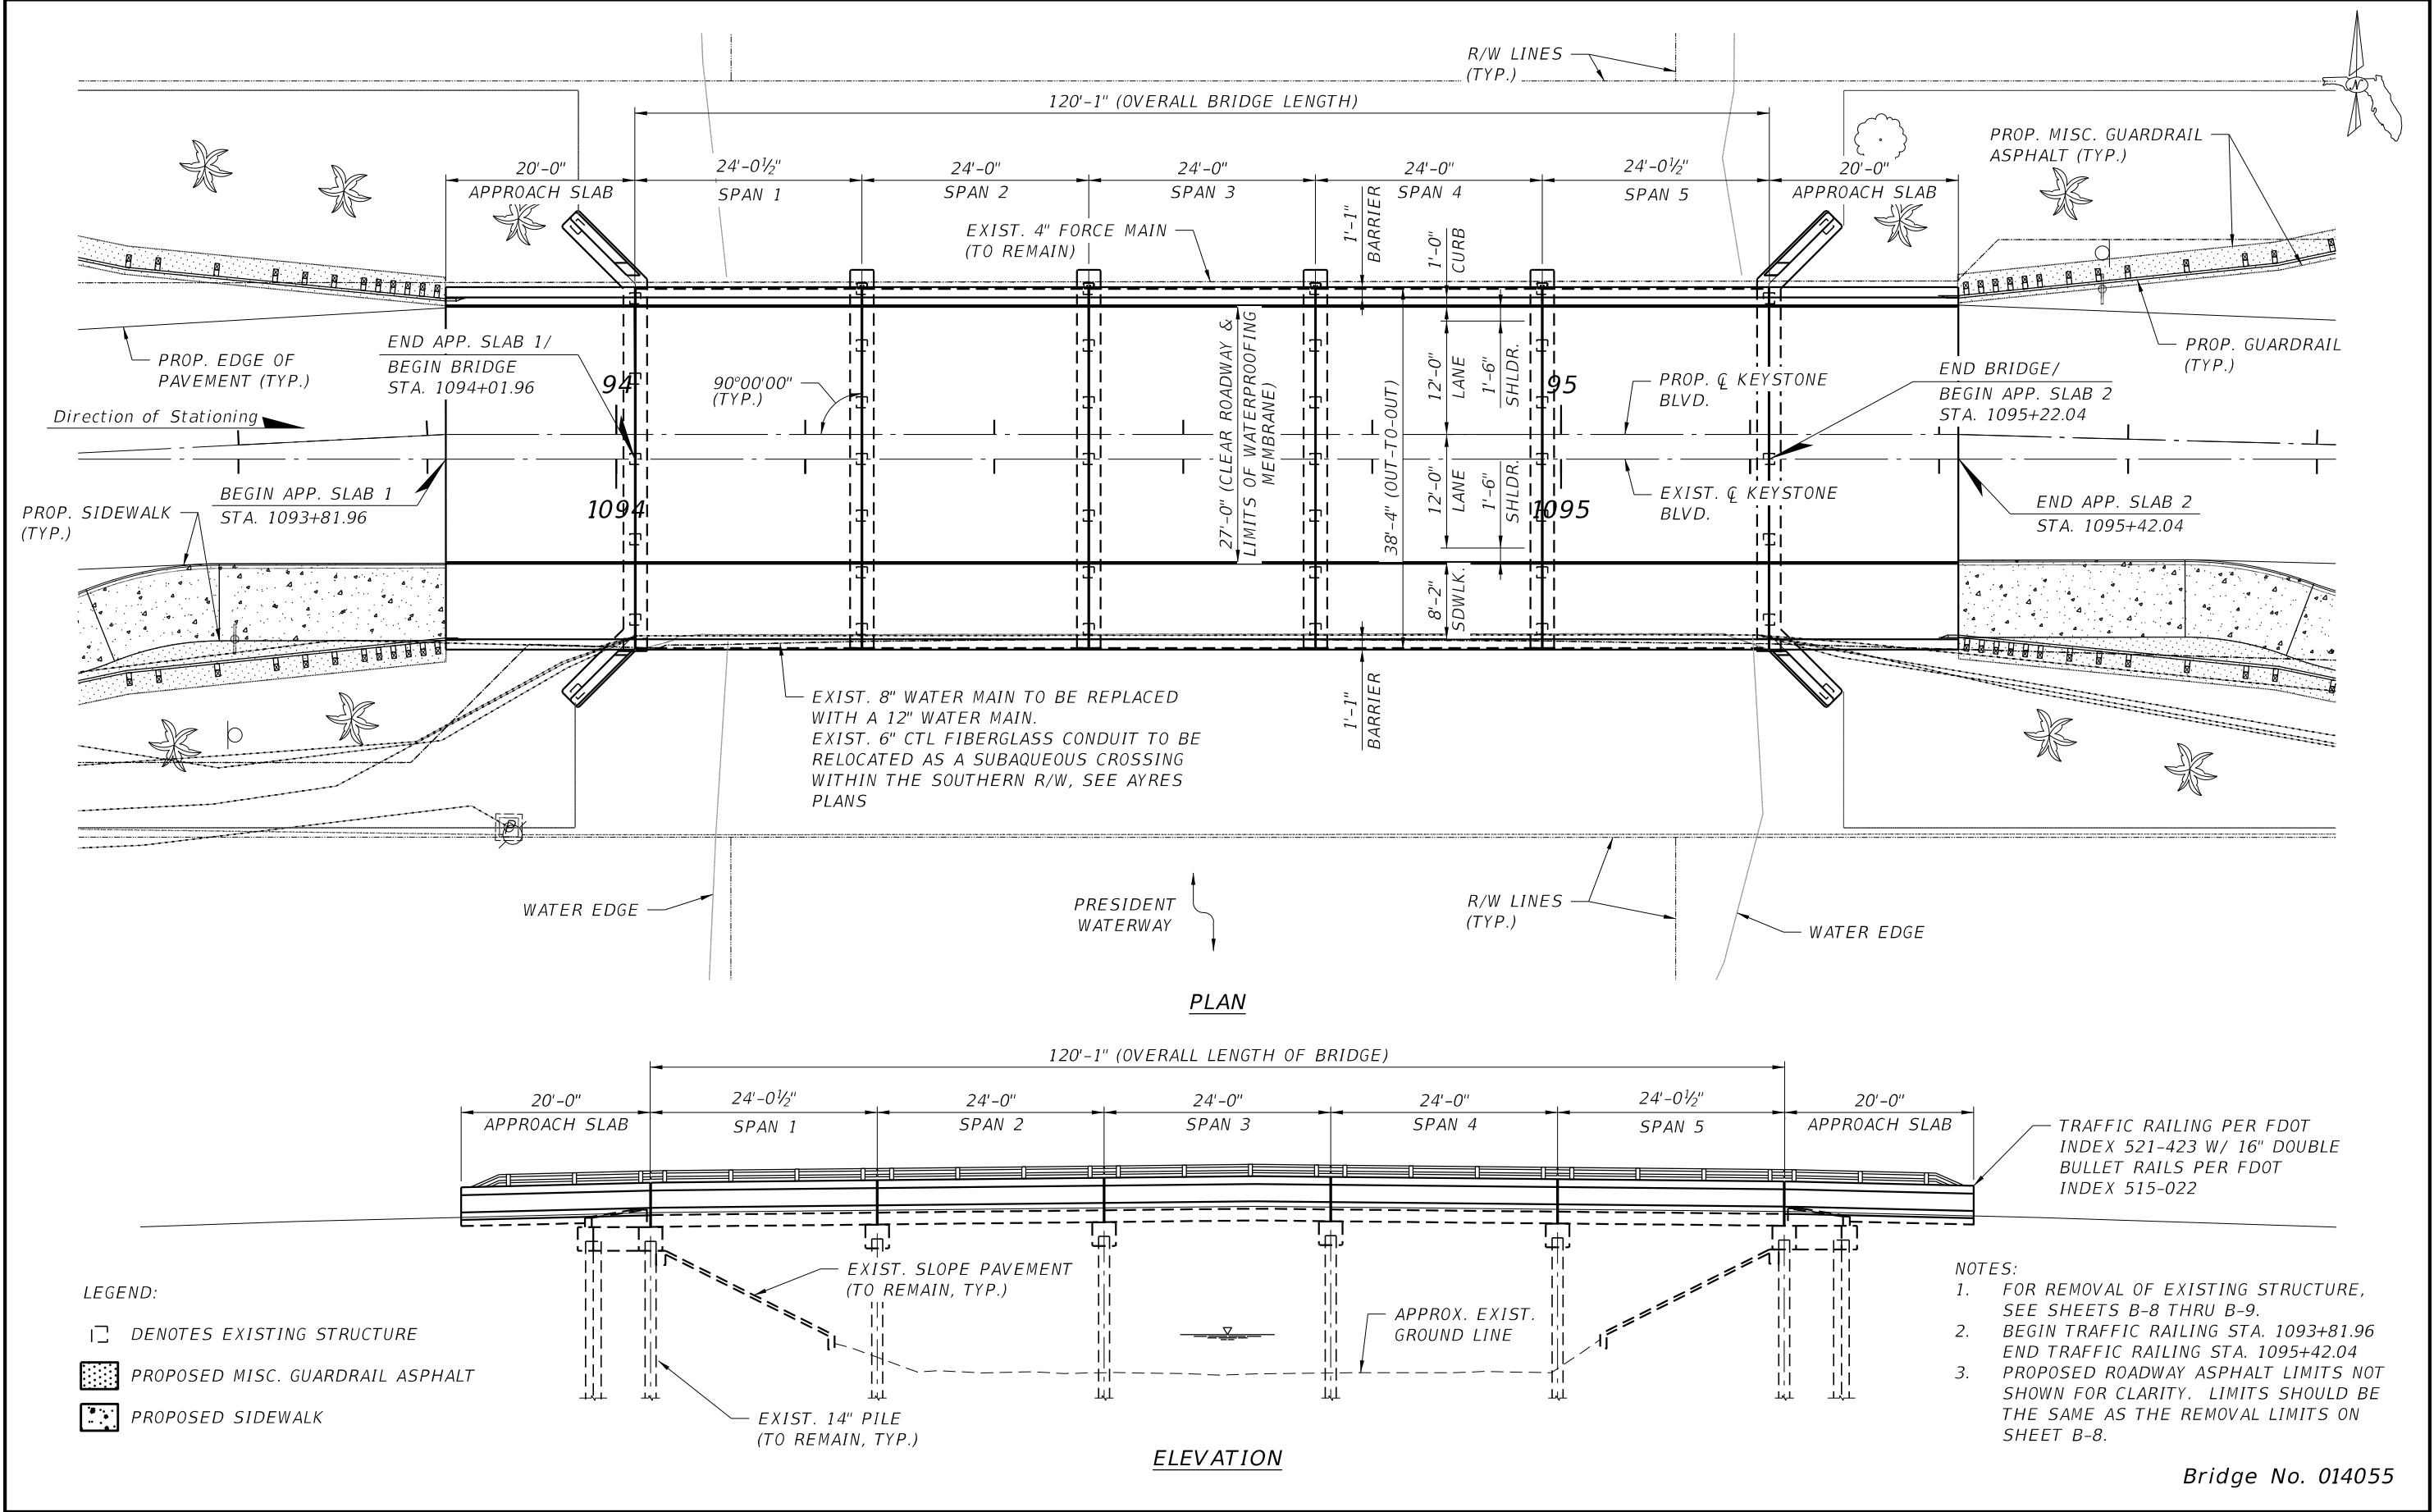


REVISIONS						 ENGINEERS PLANNERS SCIENTISTS CONSTRUCTION MANAGERS KCI TECHNOLOGIES www.kci.com	DRAWN BY: JMV 2/23 CHECKED BY: AJS 2/23 DESIGNED BY: JMV 2/23 CHECKED BY: RC 2/23			CHARLOTTE COUNTY PUBLIC WORKS			SHEET TITLE:		REF. DWG. NO.
DATE	BY	DESCRIPTION	DATE	BY	DESCRIPTION		PLAN AND ELEVATION								
							ROAD NO.	COUNTY	PROJECT NUMBER	PROJECT NAME:		SHEET NO.			
							N/A	CHARLOTTE	N/A	SOUTH GULF COVE BRIDGE REPAIRS		B-7			

NOTICE: THE OFFICIAL RECORD OF THIS SHEET IS THE ELECTRONIC FILE DIGITALLY SIGNED AND SEALED UNDER RULE 61G15-23.004, F.A.C.

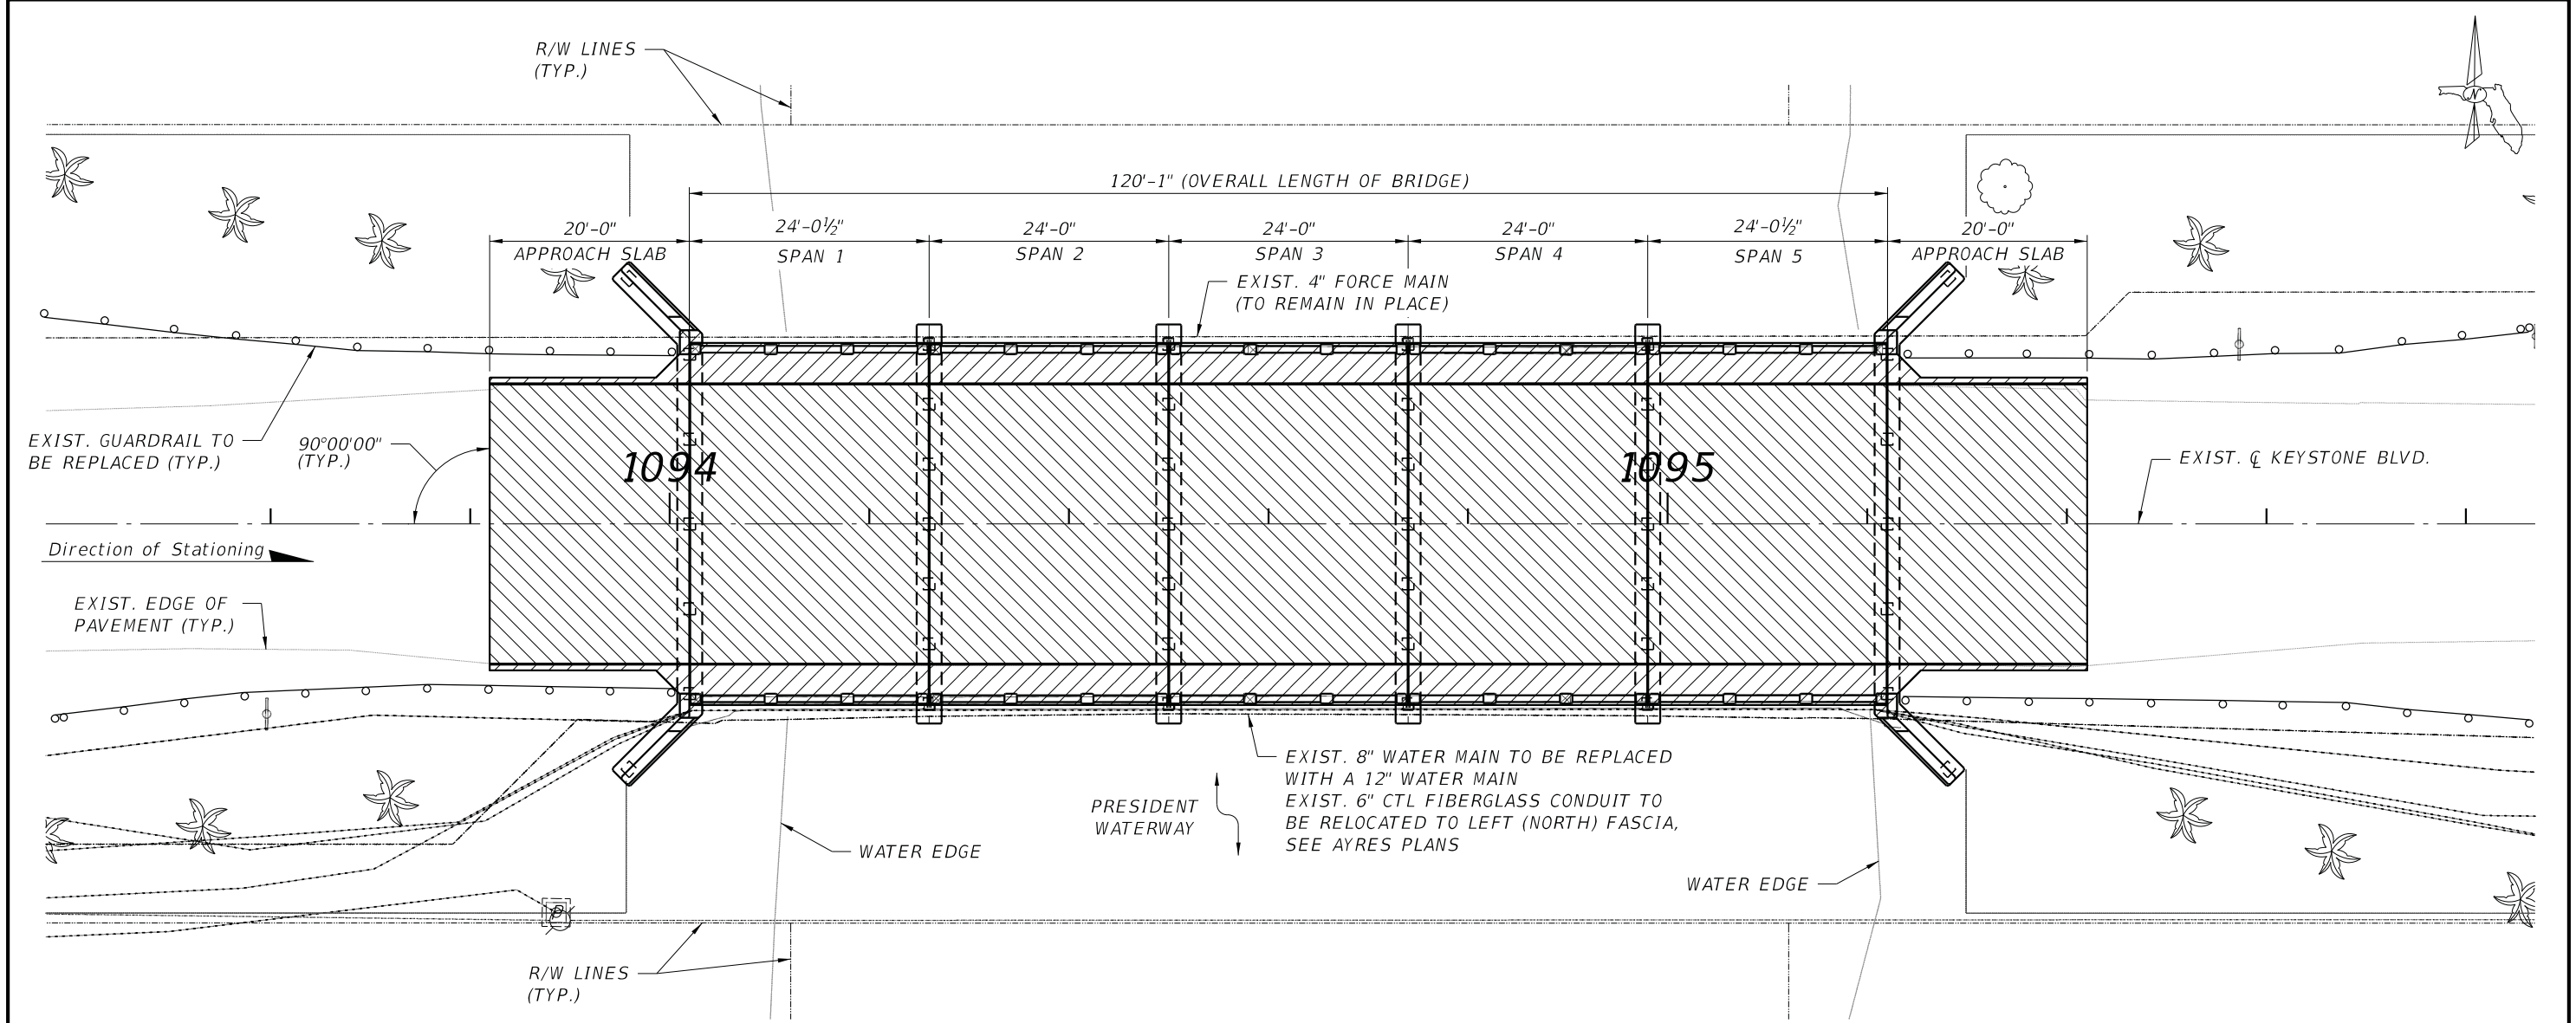

PLAN

- NOTES:
1. CONTRACTOR SHALL REMOVE ALL ELEMENTS OF THE CURB, RAIL, ASPHALT AND PARTIAL APPROACH SLABS. THE CONTRACTOR SHALL BE RESPONSIBLE FOR DISPOSAL OF ALL REMOVED ELEMENTS.
 2. USE EXTREME CARE WHEN REMOVING ASPHALT FROM THE EXISTING BRIDGE DECK. REPAIR ANY DAMAGE AT NO COST TO THE DEPARTMENT.
 3. FOR PARTIAL REMOVAL OF END BENTS, SEE SHEET B-9.
 4. FOR PARTIAL REMOVAL OF APPROACH SLABS, SEE SHEETS B-17 & B-18.

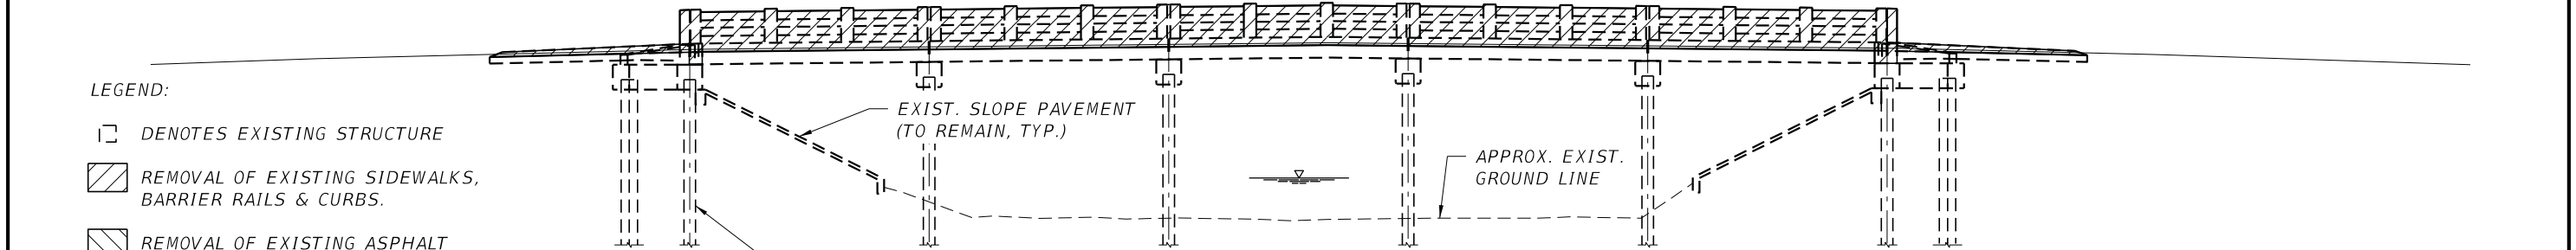


ELEVATION


- LEGEND:
- DENOTES EXISTING STRUCTURE
 - ▨ REMOVAL OF EXISTING SIDEWALKS, BARRIER RAILS & CURBS.
 - ▩ REMOVAL OF EXISTING ASPHALT

Bridge No. 014055

REVISIONS						 ENGINEERS PLANNERS SCIENTISTS CONSTRUCTION MANAGERS	KCI TECHNOLOGIES, INC. 4041 CRESCENT PARK DRIVE TAMPA, FL 33578 PHONE: (813) 767-0538 ROLANDO CORSA, P.E. NO. 73191	DRAWN BY: JMV 2/23 CHECKED BY: AJS 2/23 DESIGNED BY: JMV 2/23 CHECKED BY: RC 2/23	CHARLOTTE COUNTY PUBLIC WORKS			SHEET TITLE: REMOVAL OF EXISTING STRUCTURE (1 OF 2)	REF. DWG. NO.
DATE	BY	DESCRIPTION	DATE	BY	DESCRIPTION				ROAD NO.	COUNTY	PROJECT NUMBER		
									N/A	CHARLOTTE	N/A	PROJECT NAME: SOUTH GULF COVE BRIDGE REPAIRS	SHEET NO. B-8

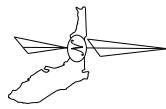

Direction of Stationing

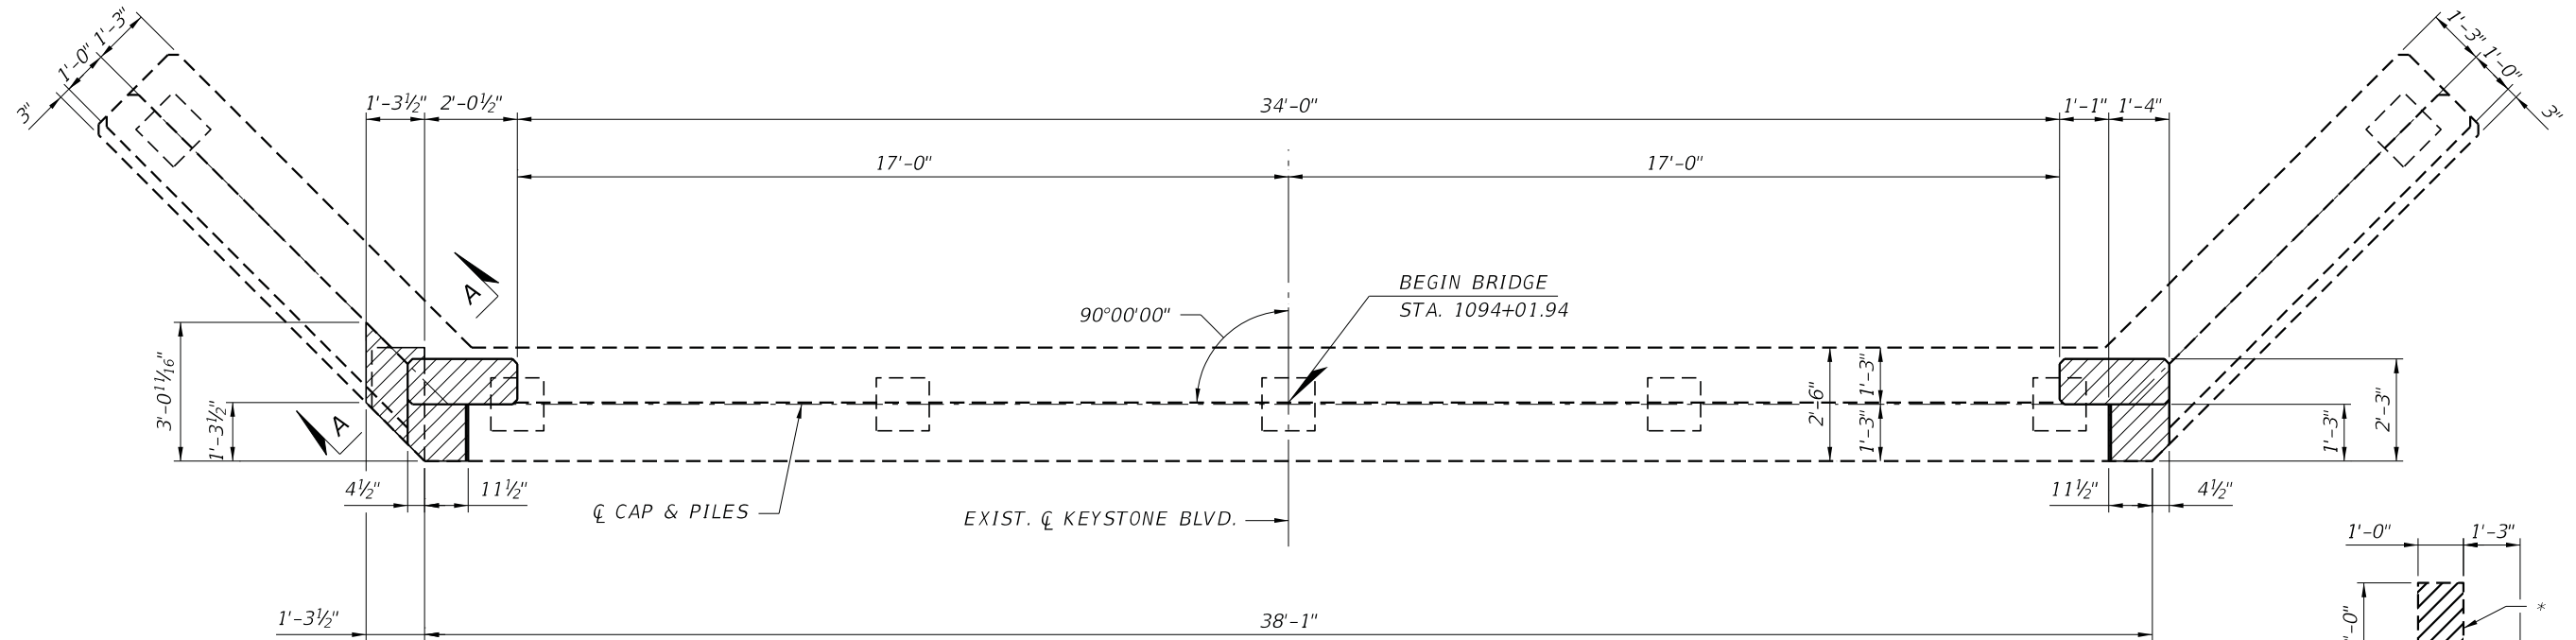


PLAN

(END BENT 1 SHOWN, END BENT 6 SIMILAR OPPOSITE)


* PARTIAL REMOVAL OF WALL (FOOTER TO REMAIN)

LEGEND:

 DENOTES REMOVAL OF EXISTING STRUCTURE

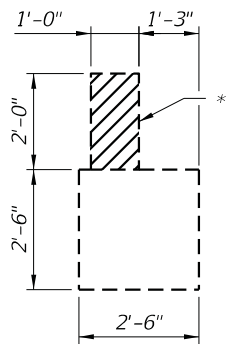

SECTION A-A

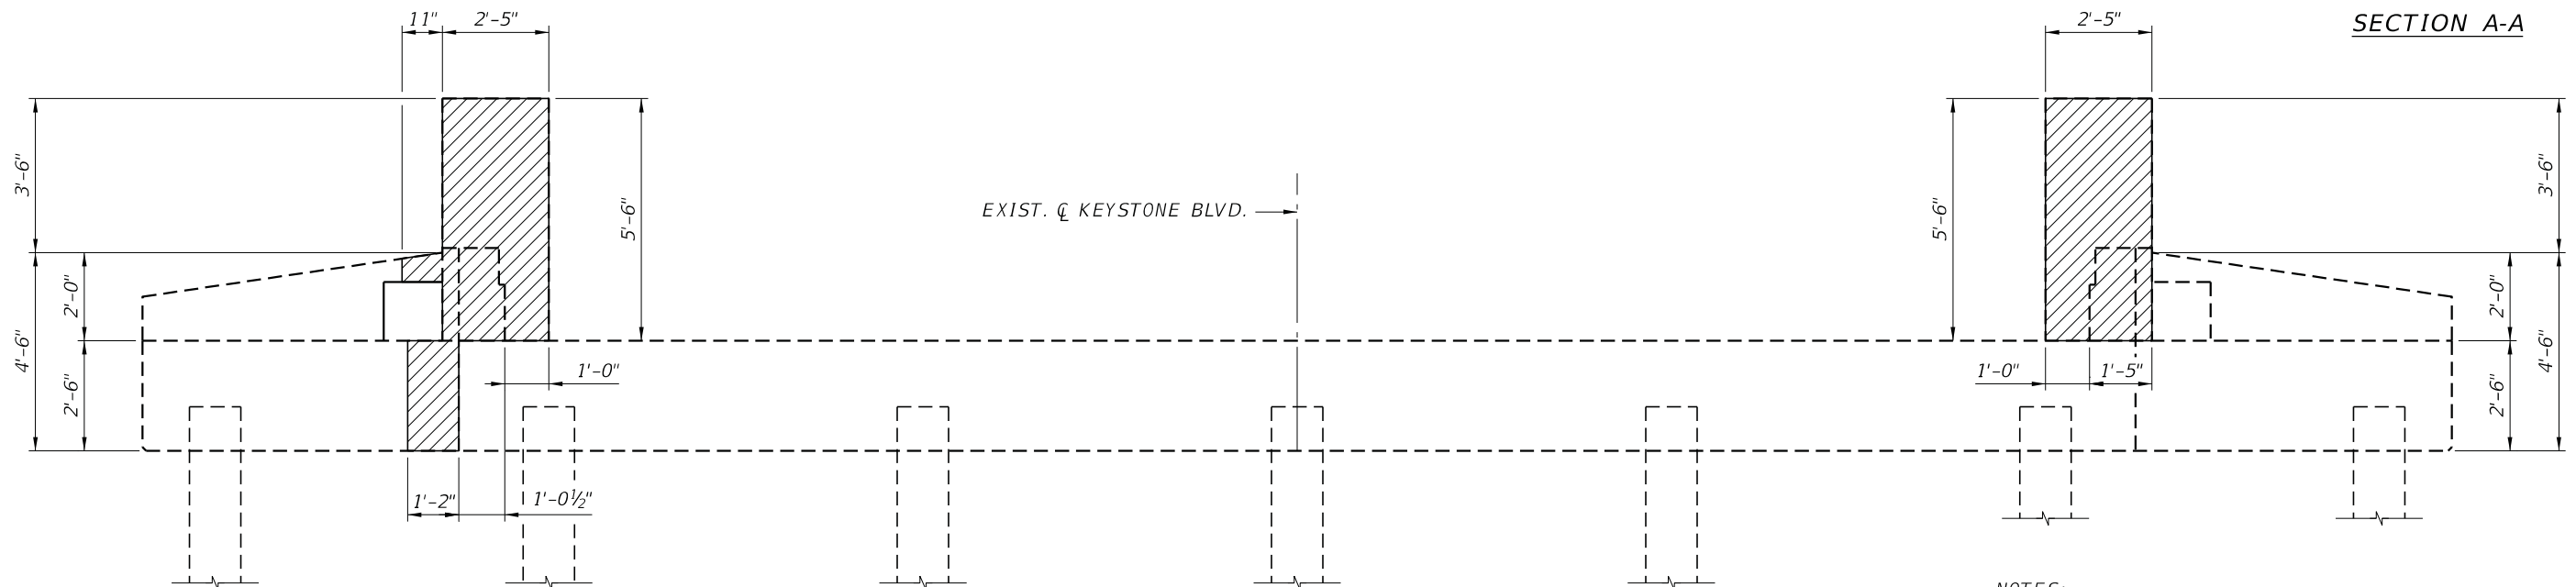

ELEVATION

(LOOKING DOWNSTATION)

(END BENT 1 SHOWN, END BENT 6 SIMILAR OPPOSITE)

NOTES:



1. FOR REMOVAL OF SUPERSTRUCTURE, SEE SHEET B-8.

Bridge No. 014055

REVISIONS							ENGINEERS PLANNERS SCIENTISTS CONSTRUCTION MANAGERS	KCI TECHNOLOGIES, INC. 4041 CRESCENT PARK DRIVE TAMPA, FL 33578 PHONE: (813) 767-0538 ROLANDO CORSA, P.E. NO. 73191	DRAWN BY: JMV 2/23 CHECKED BY: AJS 2/23 DESIGNED BY: JMV 2/23 CHECKED BY: RC 2/23	CHARLOTTE COUNTY PUBLIC WORKS			SHEET TITLE: REMOVAL OF EXISTING STRUCTURE (2 OF 2)	REF. DWG. NO.
DATE	BY	DESCRIPTION	DATE	BY	DESCRIPTION					ROAD NO.	COUNTY	PROJECT NUMBER		
										N/A	CHARLOTTE	N/A	SOUTH GULF COVE BRIDGE REPAIRS	SHEET NO. B-9

Jose.Valencia 5/17/2023 8:09:48 AM W:\Florida Structures\Jobs\2021\FS21-(912106552) (S. Gulf Cove ADA Upgrade - Charlotte)\drawings\Bridge 3 - Keystone Blvd. over President\For Construction\Backup Files\B9StructureRemoval02.dgn

NOTICE: THE OFFICIAL RECORD OF THIS SHEET IS THE ELECTRONIC FILE DIGITALLY SIGNED AND SEALED UNDER RULE 61G15-23.004, F.A.C.

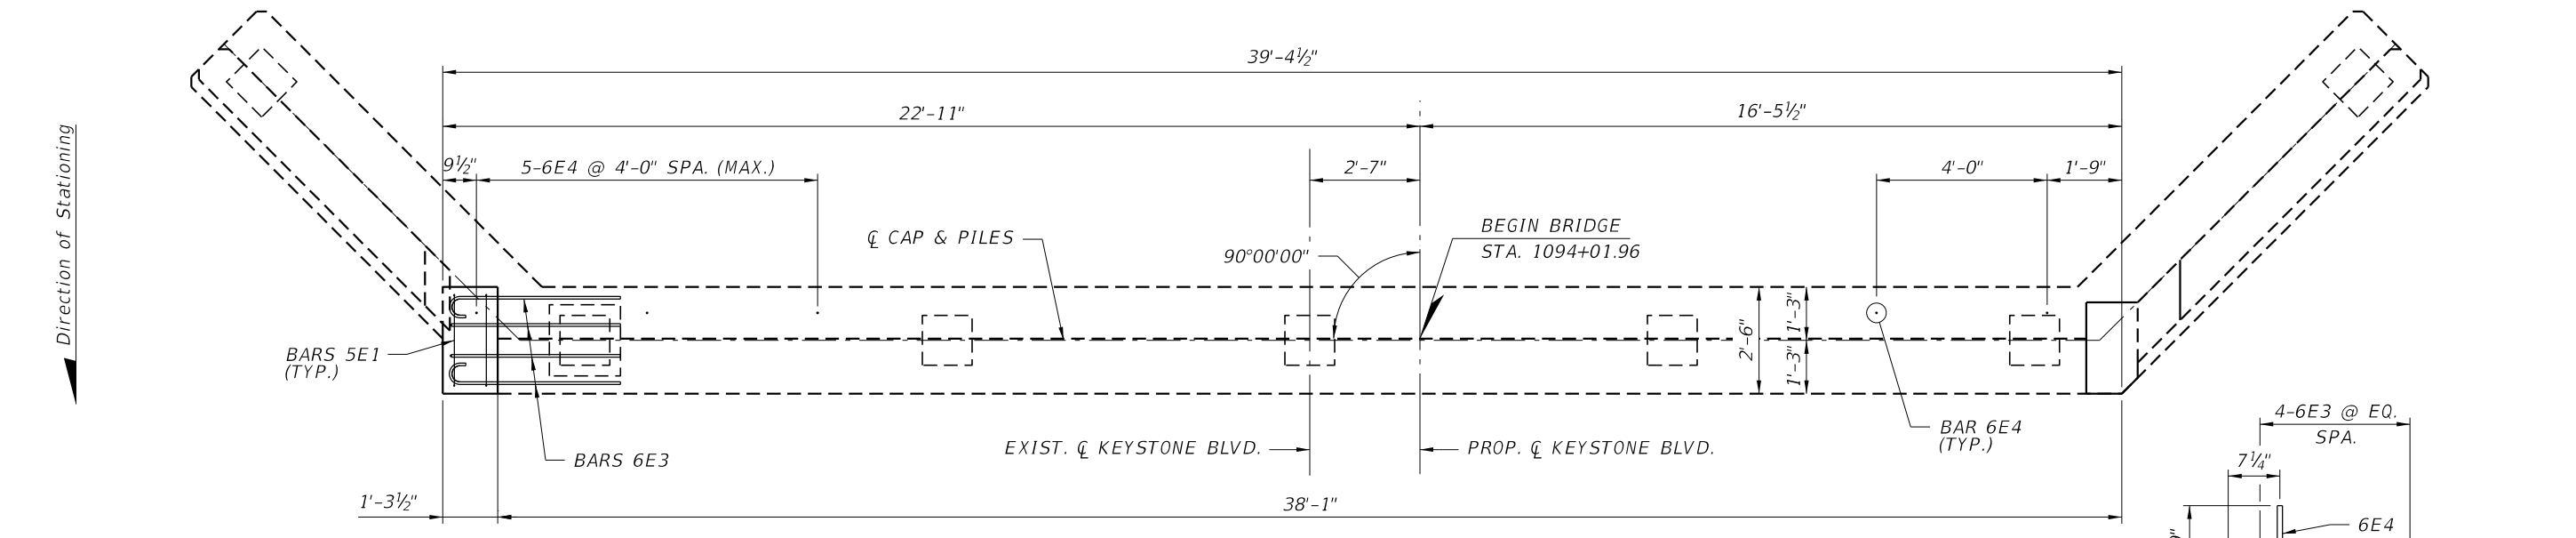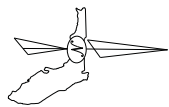


PLAN


(END BENT 1 SHOWN, END BENT 6 SIMILAR)

DOWEL NOTES:

- EXISTING REINFORCING BARS SHALL REMAIN IN PLACE. IF ANY REBAR ARE BROKEN OR DAMAGED, THEY SHALL BE REPLACED WITH A DOWEL, SEE DOWEL DETAIL ABOVE. THE COST OF THE DOWEL SHALL BE AT THE CONTRACTOR'S EXPENSE.
- VERIFY THAT HOLES FOR DOWEL BARS ARE THOROUGHLY CLEANED AND DRY PRIOR TO PLACING BOND MATERIAL.
- COMPLY WITH FDOT SPECIFICATIONS SECTIONS 416 AND 937.

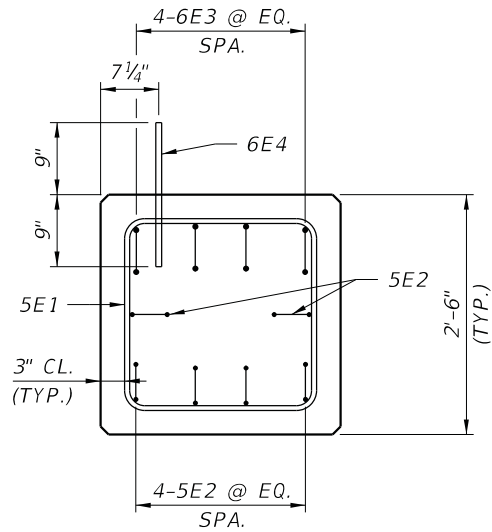

SECTION A-A

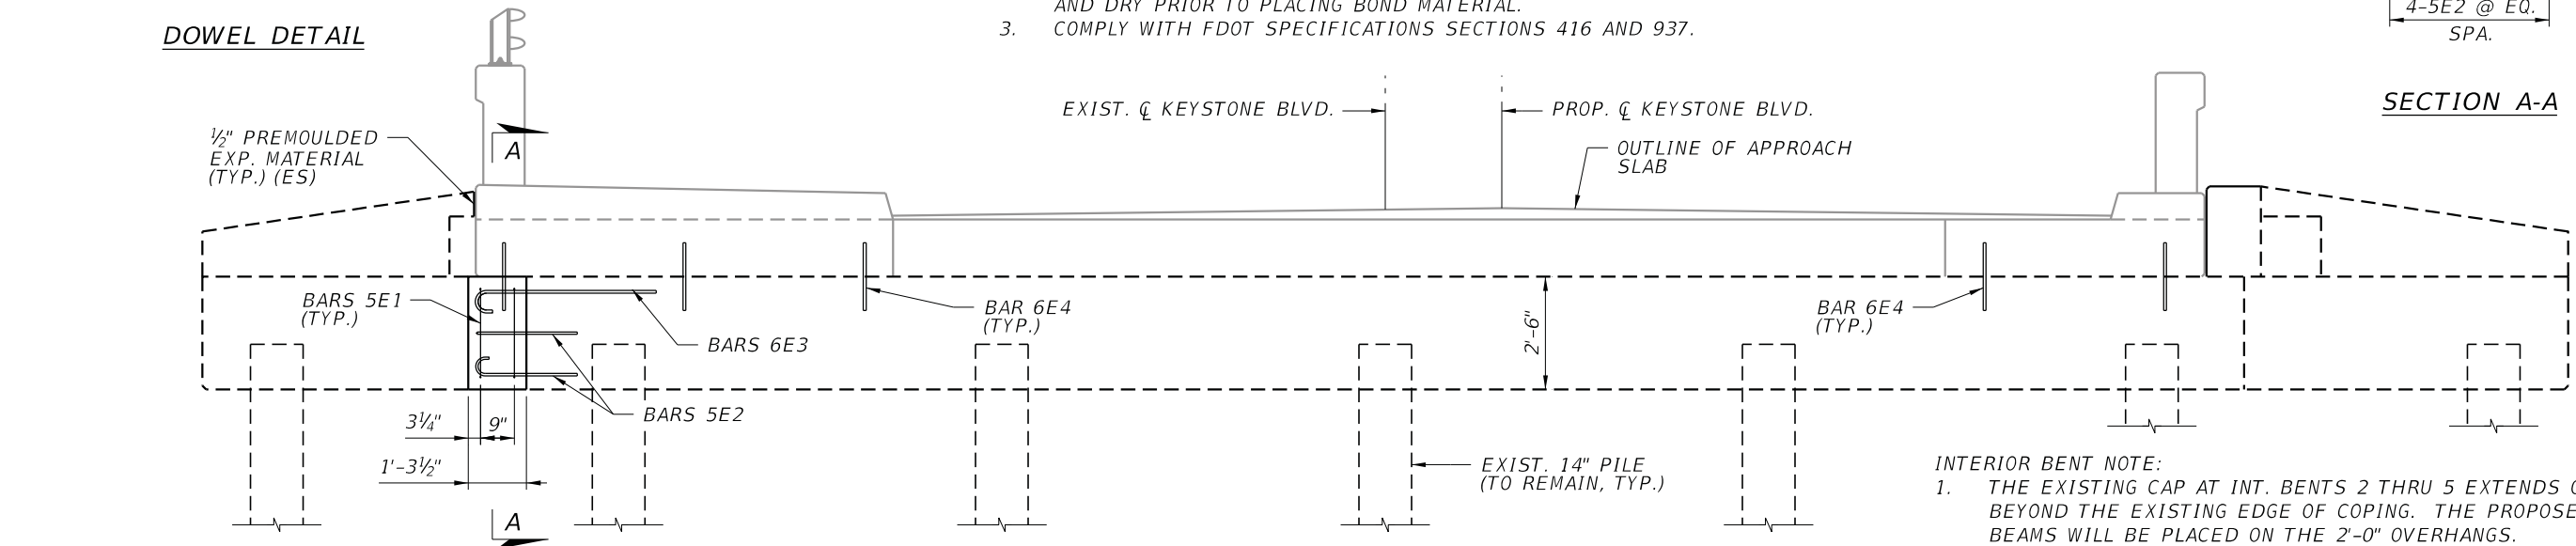

ELEVATION

(LOOKING DOWNSTATION)
(END BENT 1 SHOWN, END BENT 6 SIMILAR)

INTERIOR BENT NOTE:
1. THE EXISTING CAP AT INT. BENTS 2 THRU 5 EXTENDS OUT 2'-0" BEYOND THE EXISTING EDGE OF COPING. THE PROPOSED 2'-0" BEAMS WILL BE PLACED ON THE 2'-0" OVERHANGS.

Bridge No. 014055

REVISIONS					
DATE	BY	DESCRIPTION	DATE	BY	DESCRIPTION



KCI
TECHNOLOGIES
www.kci.com


ENGINEERS
PLANNERS
SCIENTISTS
CONSTRUCTION MANAGERS

KCI TECHNOLOGIES, INC.
4041 CRESCENT PARK DRIVE
TAMPA, FL 33578
PHONE: (813) 767-0538
ROLANDO CORSA, P.E. NO. 73191

DRAWN BY:
JMV 2/23
CHECKED BY:
AJS 2/23
DESIGNED BY:
JMV 2/23
CHECKED BY:
RC 2/23

CHARLOTTE COUNTY PUBLIC WORKS		
ROAD NO.	COUNTY	PROJECT NUMBER
N/A	CHARLOTTE	N/A

SHEET TITLE:		REF. DWG. NO.
END BENTS 1 AND 6		
PROJECT NAME:		SHEET NO.
SOUTH GULF COVE BRIDGE REPAIRS		B-10

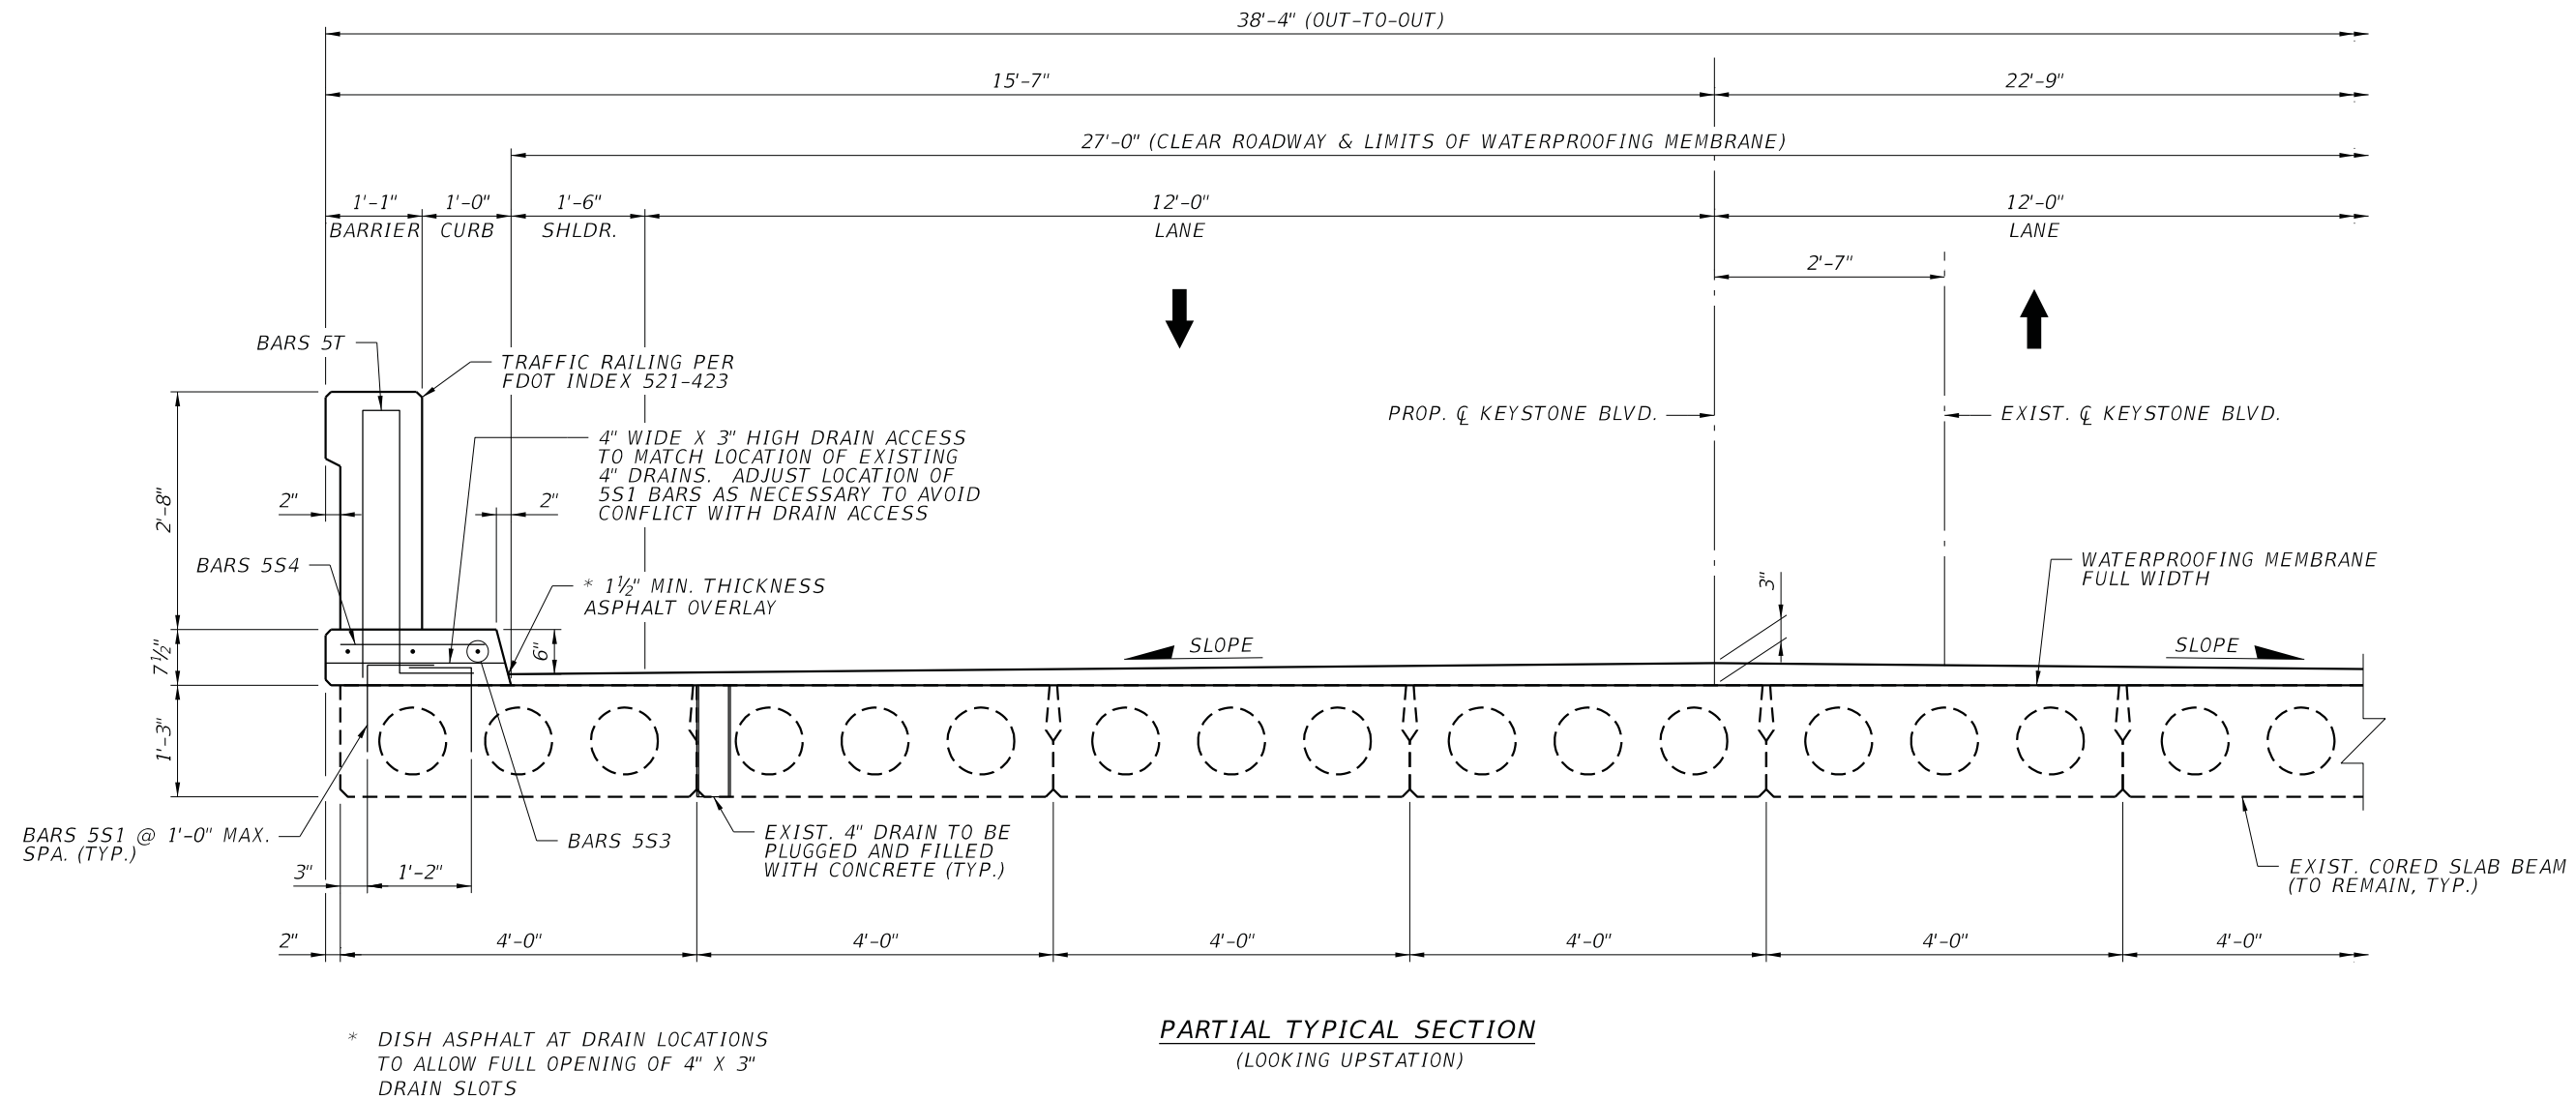


- NOTES:
1. DOWEL EMBEDMENT FOR BARS 5S1 SHALL BE 9". AN ADHESIVE BONDING MATERIAL FOR STRUCTURAL APPLICATIONS SHALL BE USED THAT COMPLIES WITH FDOT SPECIFICATIONS SECTIONS 416 AND 937. THE DOWEL HOLE SHALL BE PER THE MANUFACTURER'S RECOMMENDATIONS.
 2. BARS 5S1 MAY BE ROTATED AS NECESSARY TO AVOID CONFLICTS.
 3. EXISTING 4" FM NOT SHOWN FOR CLARITY.

Bridge No. 014055

REVISIONS						 ENGINEERS PLANNERS SCIENTISTS CONSTRUCTION MANAGERS	KCI TECHNOLOGIES, INC. 4041 CRESCENT PARK DRIVE TAMPA, FL 33578 PHONE: (813) 767-0538 ROLANDO CORSA, P.E. NO. 73191	DRAWN BY: JMV 2/23 CHECKED BY: AJS 2/23 DESIGNED BY: JMV 2/23 CHECKED BY: RC 2/23	CHARLOTTE COUNTY PUBLIC WORKS			SHEET TITLE:		REF. DWG. NO.
DATE	BY	DESCRIPTION	DATE	BY	DESCRIPTION				ROAD NO.	COUNTY	PROJECT NUMBER	PROJECT NAME:		SHEET NO.
									N/A	CHARLOTTE	N/A	TYPICAL SECTION (1 OF 2)		
												SOUTH GULF COVE BRIDGE REPAIRS		B-11

NOTICE: THE OFFICIAL RECORD OF THIS SHEET IS THE ELECTRONIC FILE DIGITALLY SIGNED AND SEALED UNDER RULE 61G15-23.004, F.A.C.

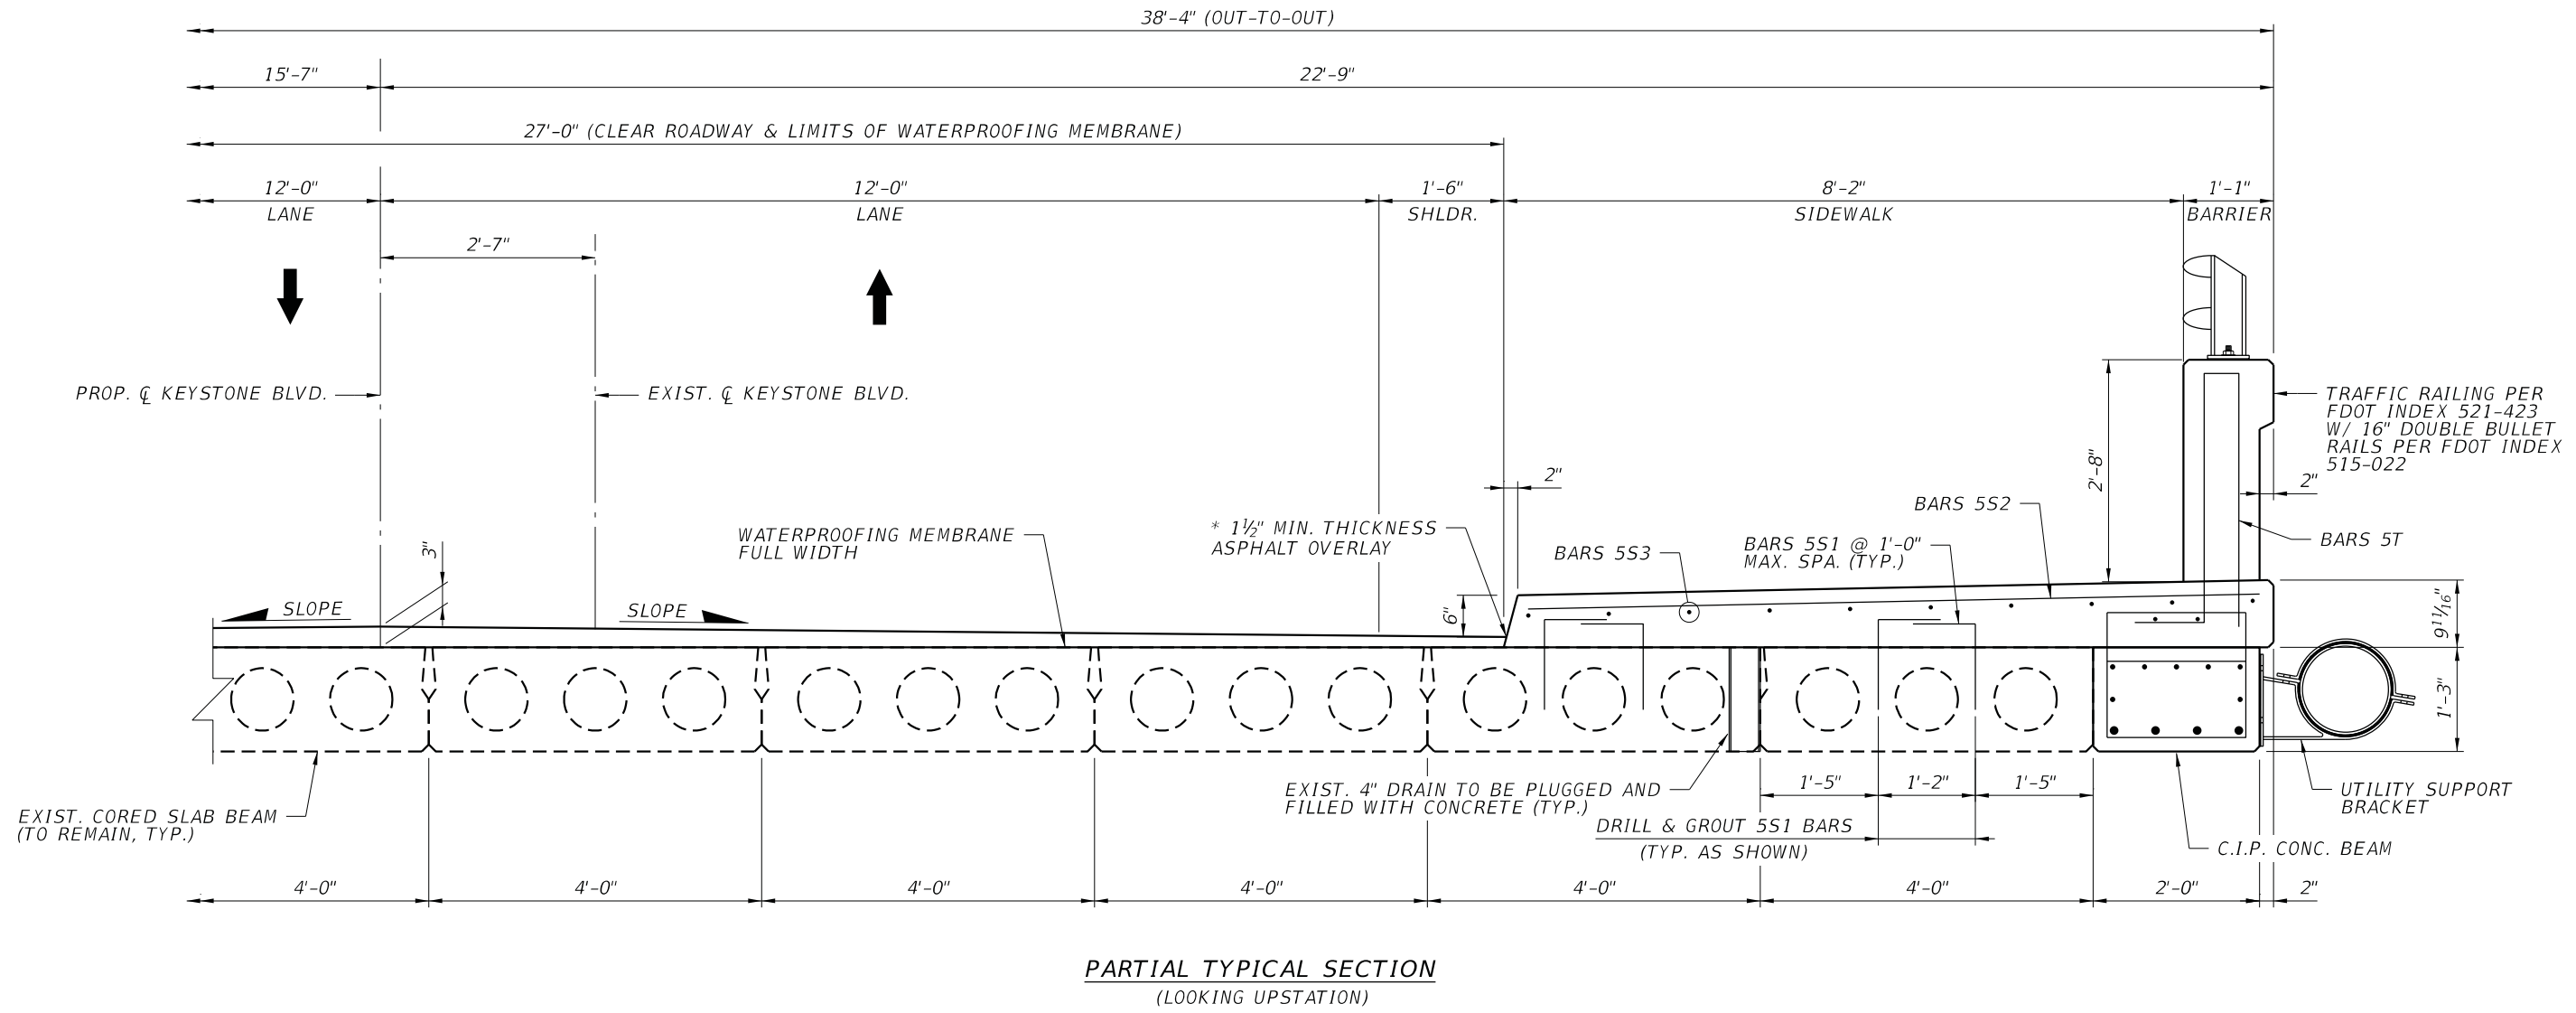


- NOTES:
1. DOWEL EMBEDMENT FOR BARS 5S1 SHALL BE 9". AN ADHESIVE BONDING MATERIAL FOR STRUCTURAL APPLICATIONS SHALL BE USED THAT COMPLIES WITH FDOT SPECIFICATIONS SECTIONS 416 AND 937. THE DOWEL HOLE SHALL BE PER THE MANUFACTURER'S RECOMMENDATIONS.
 2. BARS 5S1 MAY BE ROTATED AS NECESSARY TO AVOID CONFLICTS.
 3. SEE SHEET 15 FOR CAST-IN-PLACE BOX BEAM DETAILS.
 4. SEE SHEET 19 FOR UTILITY SUPPORT DETAILS.
 5. ANY DAMAGE TO EXISTING PRECAST BEAMS, REINFORCING STEEL OR PRESTRESSING STRANDS SHALL BE REPAIRED TO THE SATISFACTION OF THE COUNTY AT THE SOLE EXPENSE OF THE CONTRACTOR.

Bridge No. 014055

REVISIONS						 ENGINEERS PLANNERS SCIENTISTS CONSTRUCTION MANAGERS KCI TECHNOLOGIES www.kci.com	KCI TECHNOLOGIES, INC. 4041 CRESCENT PARK DRIVE TAMPA, FL 33578 PHONE: (813) 767-0538 ROLANDO CORSA, P.E. NO. 73191	DRAWN BY: JMV 2/23	CHARLOTTE COUNTY PUBLIC WORKS			SHEET TITLE: TYPICAL SECTION (2 OF 2)		REF. DWG. NO.
DATE	BY	DESCRIPTION	DATE	BY	DESCRIPTION									
									CHECKED BY: AJS 2/23	ROAD NO.	COUNTY	PROJECT NUMBER		
									DESIGNED BY: JMV 2/23	N/A	CHARLOTTE	N/A	PROJECT NAME: SOUTH GULF COVE BRIDGE REPAIRS	SHEET NO. B-12
							CHECKED BY: RC 2/23							

NOTICE: THE OFFICIAL RECORD OF THIS SHEET IS THE ELECTRONIC FILE DIGITALLY SIGNED AND SEALED UNDER RULE 61G15-23.004, F.A.C.

Direction of Stationing

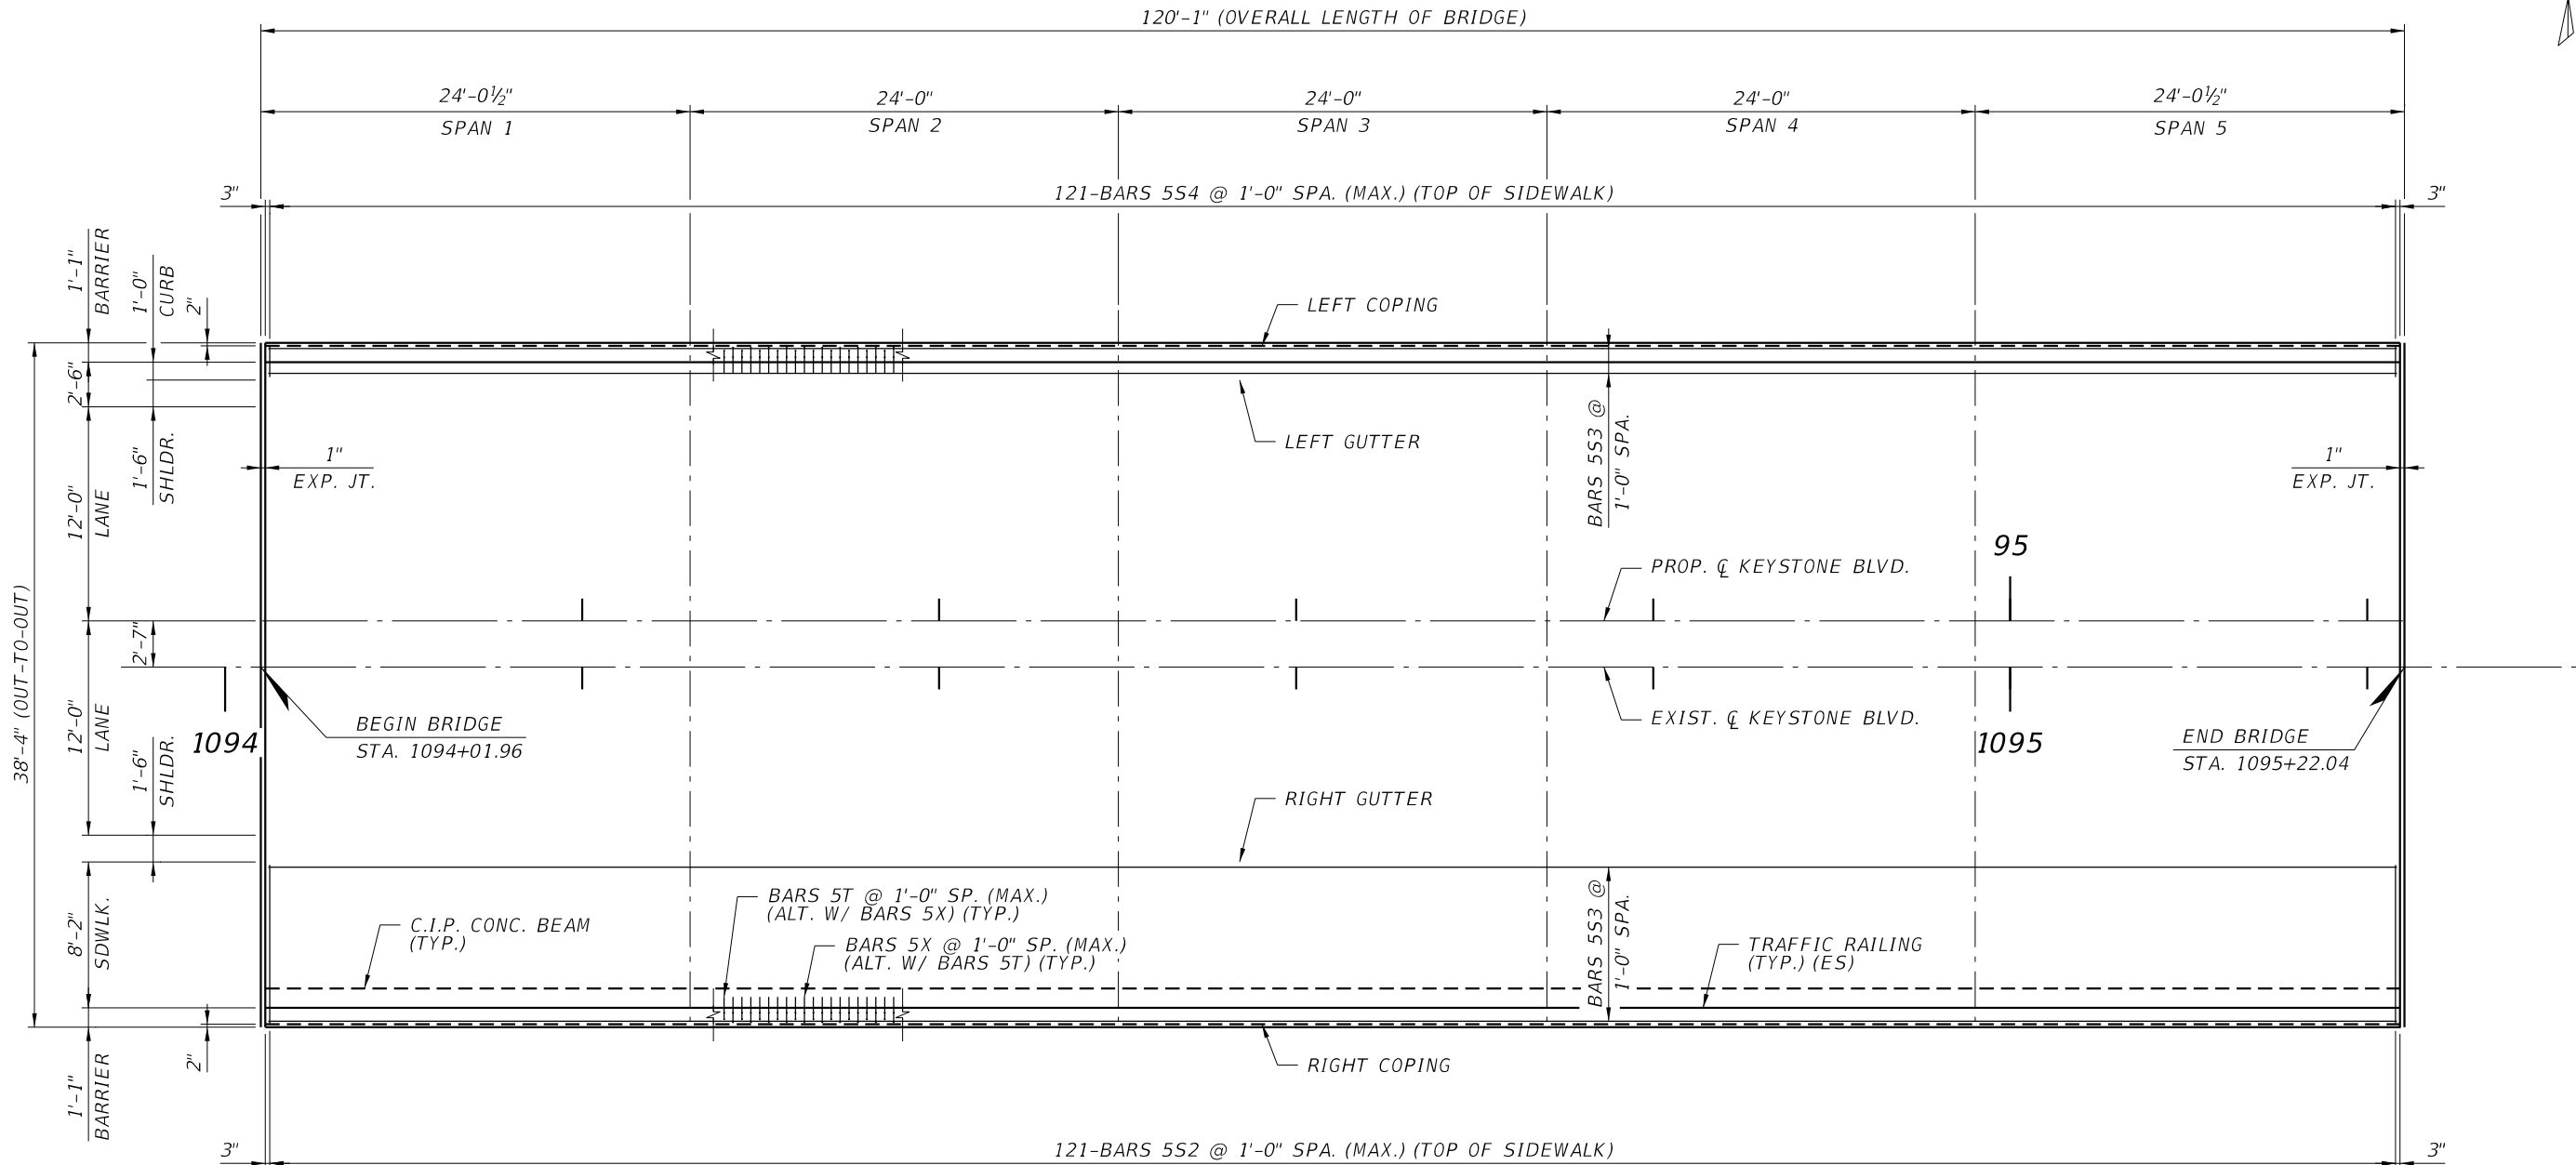


SUPERSTRUCTURE PLAN


Bridge No. 014055

REVISIONS						 ENGINEERS PLANNERS SCIENTISTS CONSTRUCTION MANAGERS KCI TECHNOLOGIES www.kci.com	KCI TECHNOLOGIES, INC. 4041 CRESCENT PARK DRIVE TAMPA, FL 33578 PHONE: (813) 767-0538 ROLANDO CORSA, P.E. NO. 73191	DRAWN BY:	CHARLOTTE COUNTY PUBLIC WORKS			SHEET TITLE: SUPERSTRUCTURE		REF. DWG. NO.
DATE	BY	DESCRIPTION	DATE	BY	DESCRIPTION			JMV 2/23						
								CHECKED BY:						
								AJS 2/23						
						DESIGNED BY:	ROAD NO.	COUNTY	PROJECT NUMBER	PROJECT NAME: SOUTH GULF COVE BRIDGE REPAIRS		SHEET NO. B-13		
						JMV 2/23	N/A	CHARLOTTE	N/A					
						CHECKED BY:								
						RC 2/23								


NOTICE: THE OFFICIAL RECORD OF THIS SHEET IS THE ELECTRONIC FILE DIGITALLY SIGNED AND SEALED UNDER RULE 61G15-23.004, F.A.C.

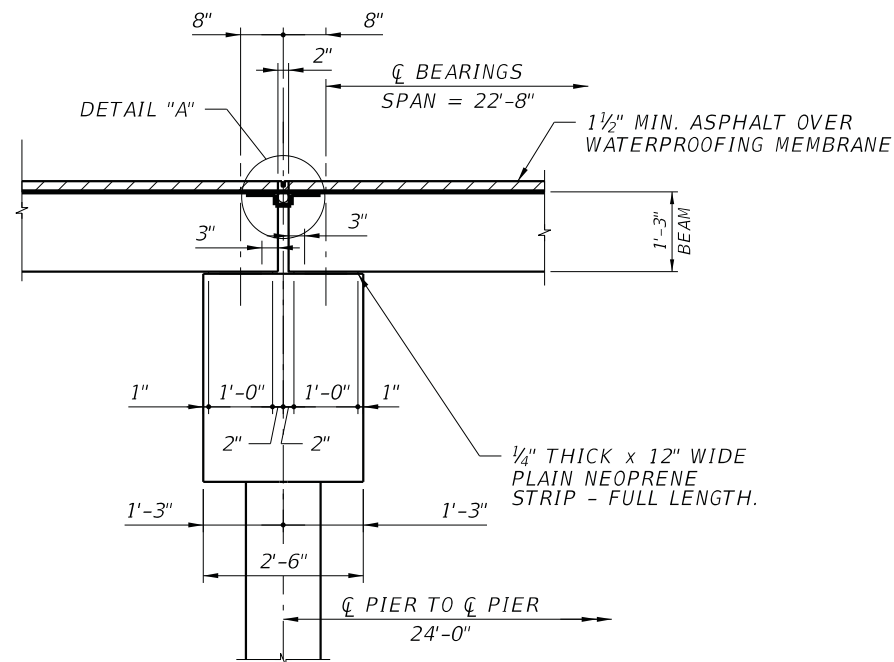

SECTION A-A

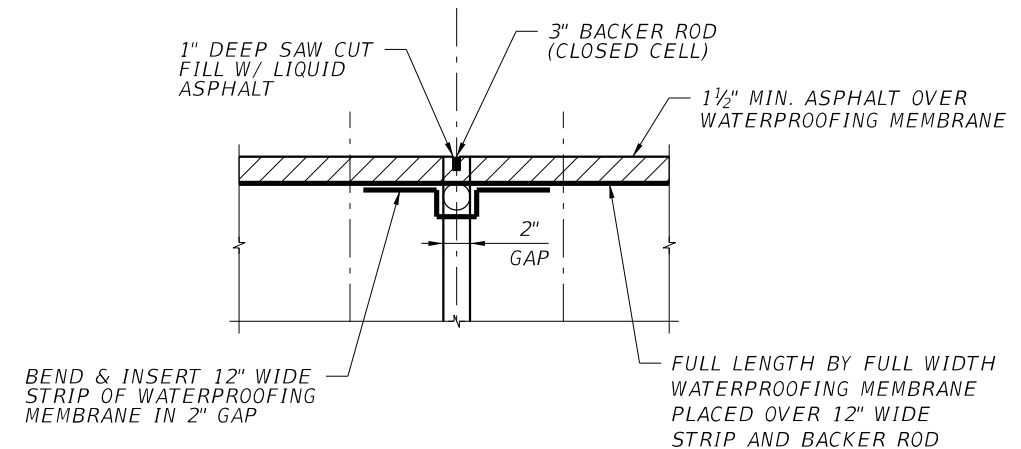

DETAIL "A"

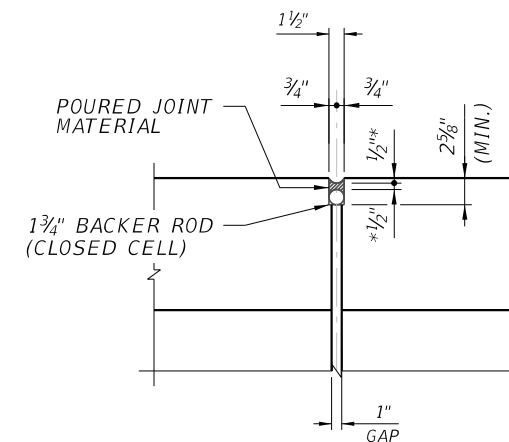

SIDEWALK EXPANSION JOINT DETAIL


* 1/2" OR PER MANUFACTURER'S RECOMMENDATIONS, WHICHEVER IS GREATER

Bridge No. 014055


REVISIONS						 KCI TECHNOLOGIES www.kci.com	ENGINEERS PLANNERS SCIENTISTS CONSTRUCTION MANAGERS KCI TECHNOLOGIES, INC. 4041 CRESCENT PARK DRIVE TAMPA, FL 33578 PHONE: (813) 767-0538 ROLANDO CORSA, P.E. NO. 73191	DRAWN BY: JMV 2/23	CHARLOTTE COUNTY PUBLIC WORKS			SHEET TITLE:		REF. DWG. NO.
DATE	BY	DESCRIPTION	DATE	BY	DESCRIPTION			CHECKED BY: AJS 2/23				SUPERSTRUCTURE REPAIR DETAILS		
								DESIGNED BY: JMV 2/23	ROAD NO.	COUNTY	PROJECT NUMBER	PROJECT NAME:	SHEET NO.	
								CHECKED BY: RC 2/23	N/A	CHARLOTTE	N/A	SOUTH GULF COVE BRIDGE REPAIRS	B-14	

Jose.Valencia 5/17/2023 8:10:09 AM W:\Florida Structures\Jobs\2021\FS21-912106552) (S. Gulf Cove ADA Upgrade - Charlotte)\drawings\Bridge 3 - Keystone Blvd. over President\For Construction\Backup Files\B14ExpansionJointDetails01.dgn


NOTICE: THE OFFICIAL RECORD OF THIS SHEET IS THE ELECTRONIC FILE DIGITALLY SIGNED AND SEALED UNDER RULE 61G15-23.004, F.A.C.

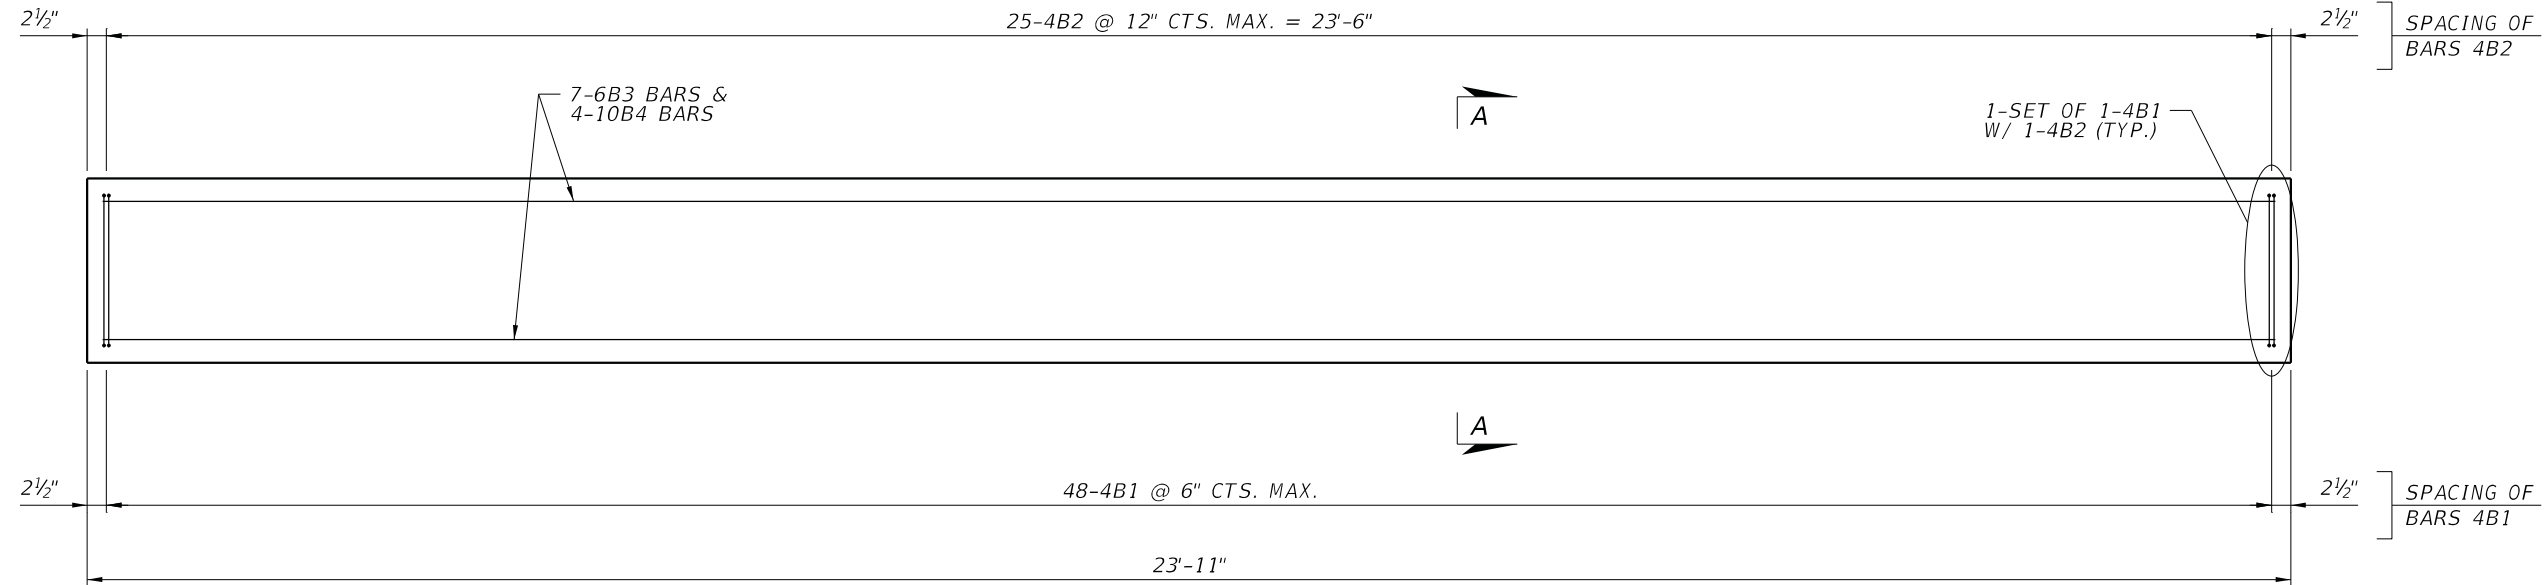

PLAN

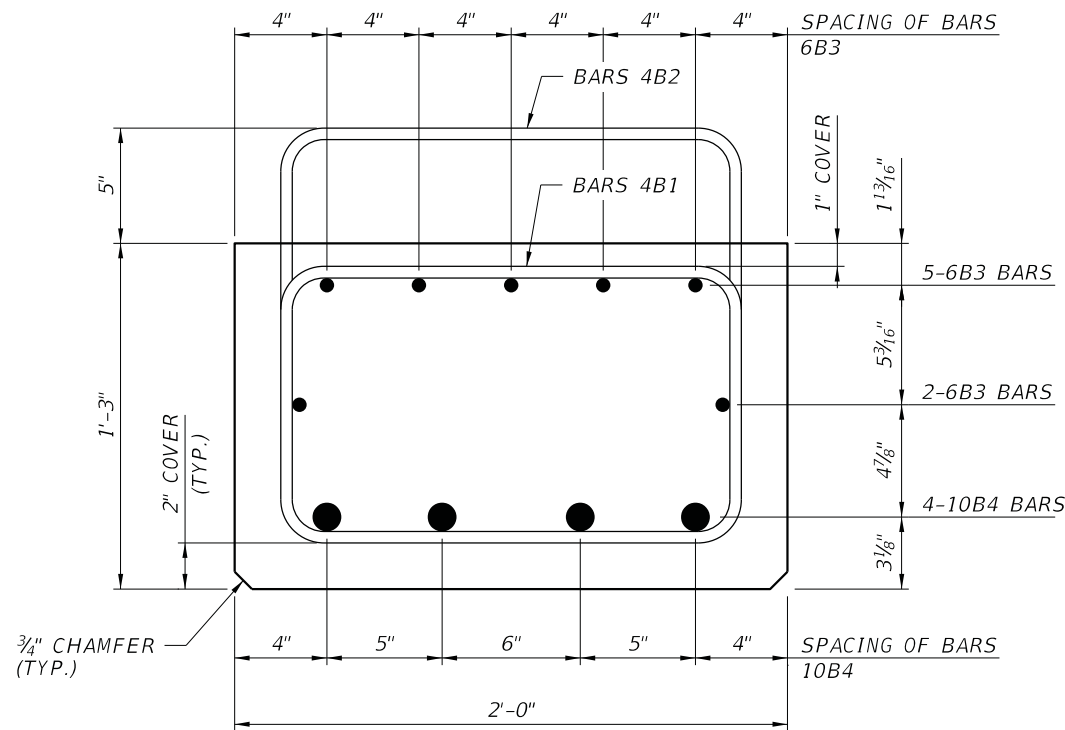


SECTION A-A

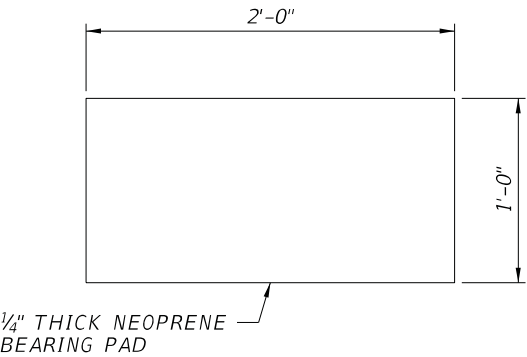

NEOPRENE BEARING PAD
(50 DUROMETER HARDNESS)

BILL OF MATERIAL (ONE BEAM)								
BAR	NO.	SIZE	TYPE	A	B	C	G	LENGTH
4B1	48	#4	4	4 1/2"	1'-0"	1'-8"	4 1/2"	6'-1"
4B2	25	#4	4	4 1/2"	1'-6"	1'-8"	4 1/2"	7'-1"
6B3	7	#6	1		23'-7"			23'-7"
10B4	4	#10	1		23'-7"			23'-7"
REBAR TOTAL							LB	967
TOTAL BEAM LENGTH							LF	24.0
CLASS II CONCRETE (4,500 PSI)							CY	2.2

- NOTES:
- REINFORCEMENT BARS SHALL CONFORM TO THE REQUIREMENTS OF AASHTO A615, GRADE 60.
 - COST OF ALL ITEMS EMBEDDED IN BEAMS AS WELL AS THE NEOPRENE BEARING PADS SHALL BE INCLUDED IN THE PRICE OF THE C.I.P. FLAT SLAB BEAMS.
 - CONTRACTOR HAS THE OPTION TO PRECAST THE BEAMS PER THE DESIGN SHOWN ON THIS SHEET IN LIEU OF CASTING THE BEAMS IN PLACE. NO ADDITIONAL COMPENSATION WILL BE GIVEN FOR PRECAST BEAMS.

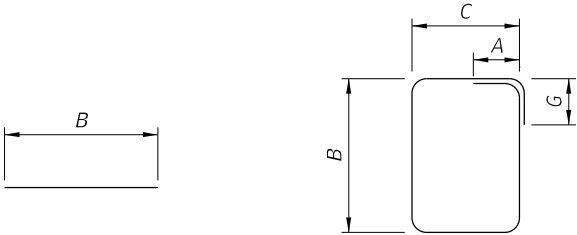


TYPE 1


TYPE 4

Bridge No. 014055

REVISIONS						 ENGINEERS PLANNERS SCIENTISTS CONSTRUCTION MANAGERS KCI TECHNOLOGIES www.kci.com	KCI TECHNOLOGIES, INC. 4041 CRESCENT PARK DRIVE TAMPA, FL 33578 PHONE: (813) 767-0538 ROLANDO CORSA, P.E. NO. 73191	DRAWN BY: JMV 2/23 CHECKED BY: AJS 2/23 DESIGNED BY: JMV 2/23 CHECKED BY: RC 2/23	CHARLOTTE COUNTY PUBLIC WORKS			SHEET TITLE: CAST-IN-PLACE CONCRETE BEAMS SOUTH GULF COVE BRIDGE REPAIRS	REF. DWG. NO.
DATE	BY	DESCRIPTION	DATE	BY	DESCRIPTION				ROAD NO.	COUNTY	PROJECT NUMBER		
									N/A	CHARLOTTE	N/A		
Andrew.Schwarz 8/9/2023 4:40:39 PM \\FL-Riverview\projects\Florida Structures\Jobs\2021\FS21-(912106552) (S. Gulf Cove ADA Upgrade - Charlotte)\drawings\Bridge 3 - Keystone Blvd. over President\For Construction 8-9-23\Backup Files\B15CastInPlaceConcBeams01.dgn													SHEET NO. B-15

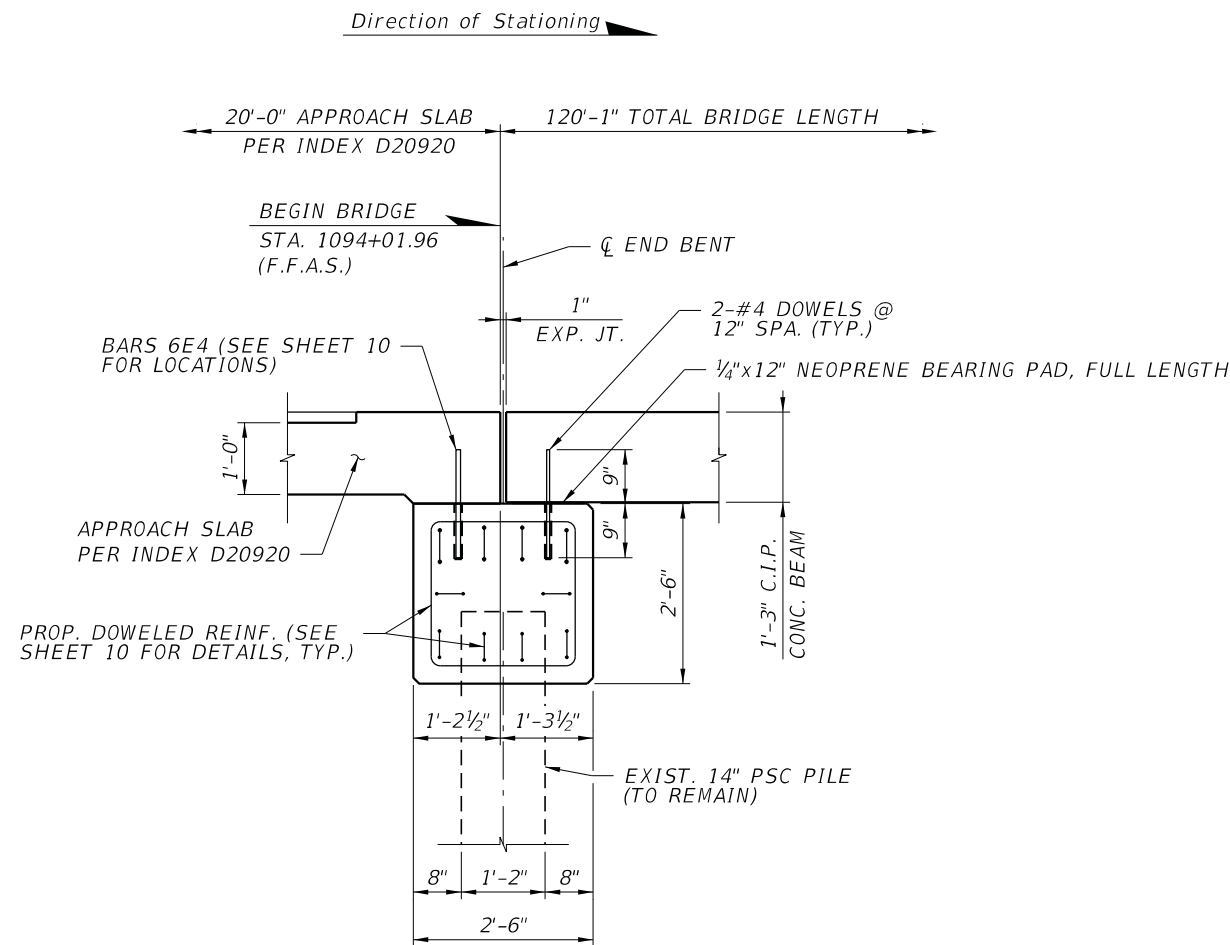

END BENT DETAIL
(END BENT 1 SHOWN, END BENT 6 OPPOSITE HAND)

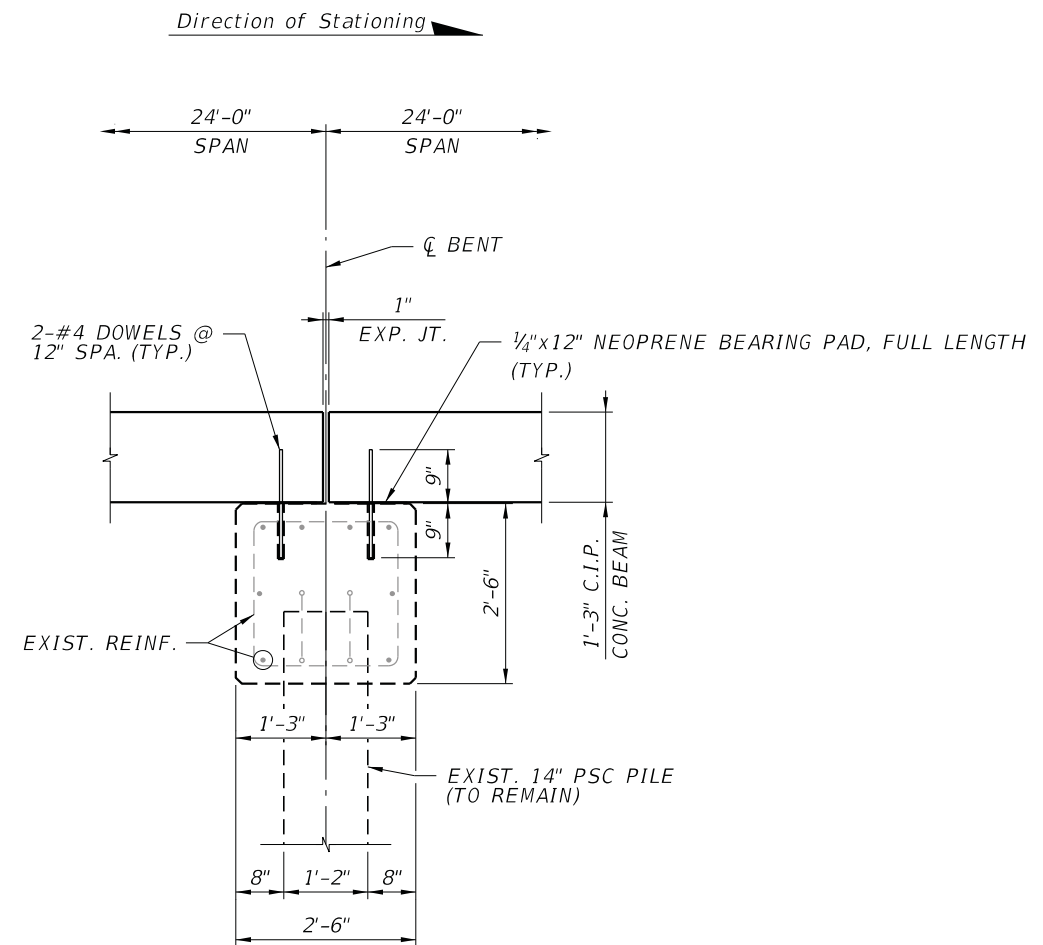

INTERIOR BENT DETAIL
(BENTS 2 THRU 5)

NOTES:


1. DOWEL EMBEDMENT FOR #4 DOWELS SHALL BE 9". AN ADHESIVE BONDING MATERIAL FOR STRUCTURAL APPLICATIONS SHALL BE USED THAT COMPLIES WITH FDOT SPECIFICATIONS SECTIONS 416 AND 937. THE DOWEL HOLE SHALL BE PER THE MANUFACTURER'S RECOMMENDATIONS.

Bridge No. 014055


REVISIONS						 ENGINEERS PLANNERS SCIENTISTS CONSTRUCTION MANAGERS KCI TECHNOLOGIES www.kci.com	KCI TECHNOLOGIES, INC. 4041 CRESCENT PARK DRIVE TAMPA, FL 33578 PHONE: (813) 767-0538 ROLANDO CORSA, P.E. NO. 73191	DRAWN BY: JMV 2/23	CHARLOTTE COUNTY PUBLIC WORKS			SHEET TITLE:		REF. DWG. NO.
CHECKED BY: AJS 2/23	SUBSTRUCTURE DETAILS													
DESIGNED BY: JMV 2/23	ROAD NO.	COUNTY	PROJECT NUMBER	PROJECT NAME:	SHEET NO.									
CHECKED BY: RC 2/23	N/A	CHARLOTTE	N/A	SOUTH GULF COVE BRIDGE REPAIRS	B-16									
DATE	BY	DESCRIPTION	DATE	BY	DESCRIPTION									

Jose.Valencia 5/17/2023 8:10:41 AM W:\Florida Structures\Jobs\2021\FS21-912106552) (S. Gulf Cove ADA Upgrade - Charlotte)\drawings\Bridge 3 - Keystone Blvd. over President\For Construction\Backup Files\B16SubstructureDetails01.dgn

NOTICE: THE OFFICIAL RECORD OF THIS SHEET IS THE ELECTRONIC FILE DIGITALLY SIGNED AND SEALED UNDER RULE 61G15-23.004, F.A.C.

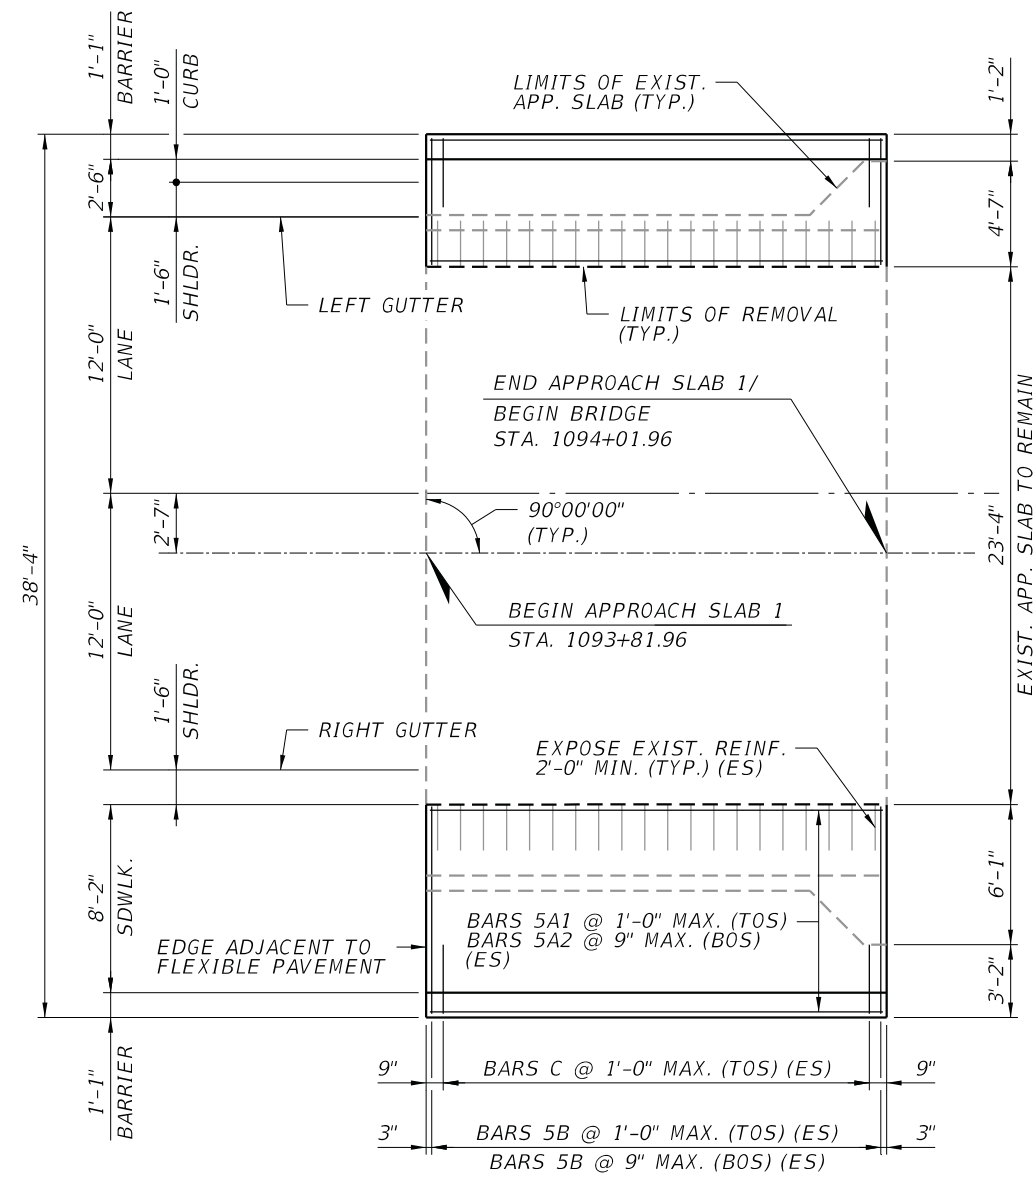

APPROACH SLAB 1

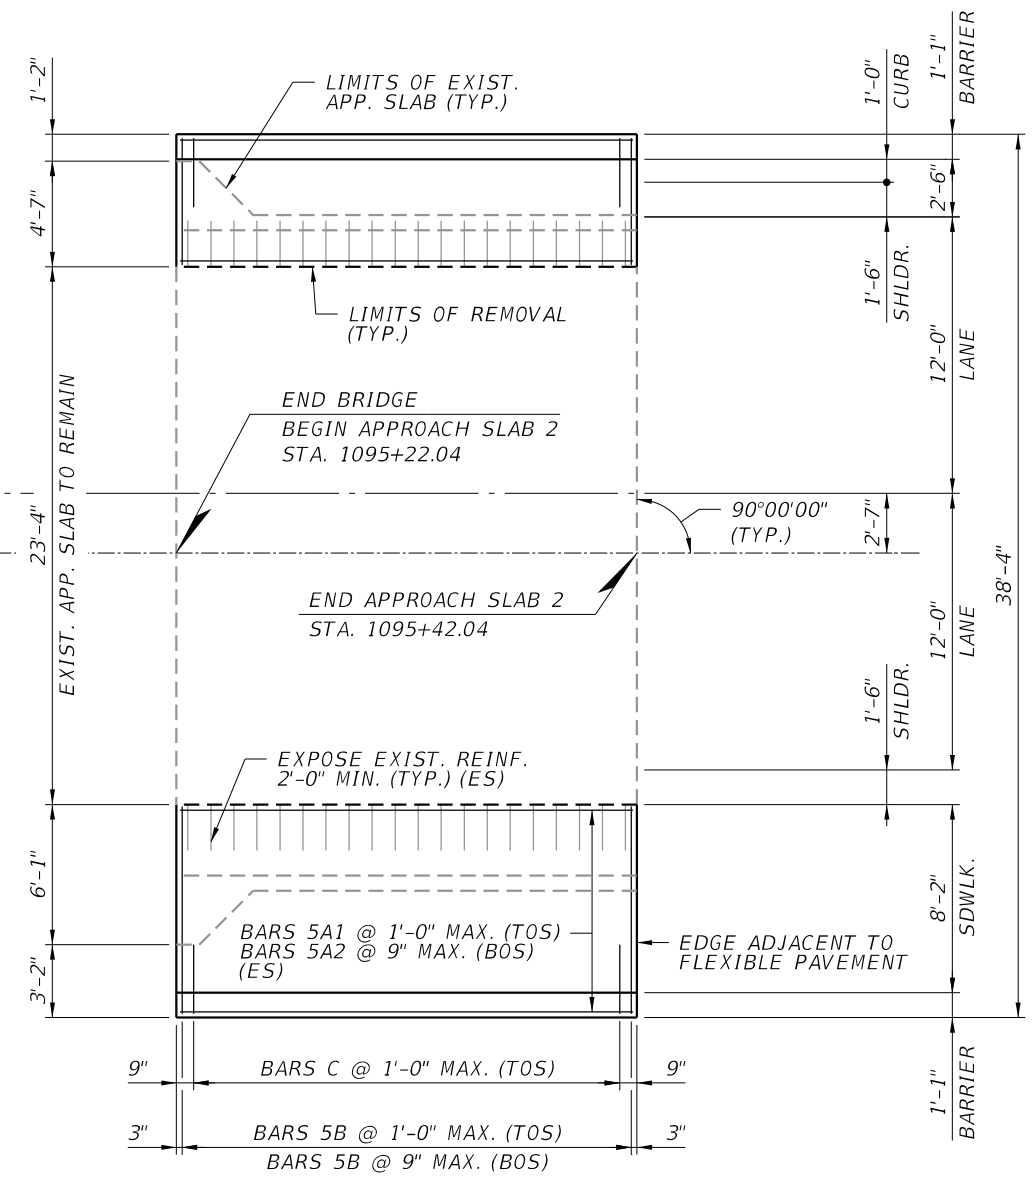


APPROACH SLAB 2


LEGEND:
BOS = BOTTOM OF SLAB
TOP = TOP OF SLAB
ES = EACH SIDE

Bridge No. 014055

REVISIONS						 ENGINEERS PLANNERS SCIENTISTS CONSTRUCTION MANAGERS	KCI TECHNOLOGIES, INC. 4041 CRESCENT PARK DRIVE TAMPA, FL 33578 PHONE: (813) 767-0538 ROLANDO CORSA, P.E. NO. 73191	DRAWN BY: JMV 2/23 CHECKED BY: AJS 2/23 DESIGNED BY: JMV 2/23 CHECKED BY: RC 2/23	CHARLOTTE COUNTY PUBLIC WORKS			SHEET TITLE: APPROACH SLAB (1 OF 2)	REF. DWG. NO.
DATE	BY	DESCRIPTION	DATE	BY	DESCRIPTION				ROAD NO.	COUNTY	PROJECT NUMBER		
									N/A	CHARLOTTE	N/A	PROJECT NAME: SOUTH GULF COVE BRIDGE REPAIRS	SHEET NO. B-17

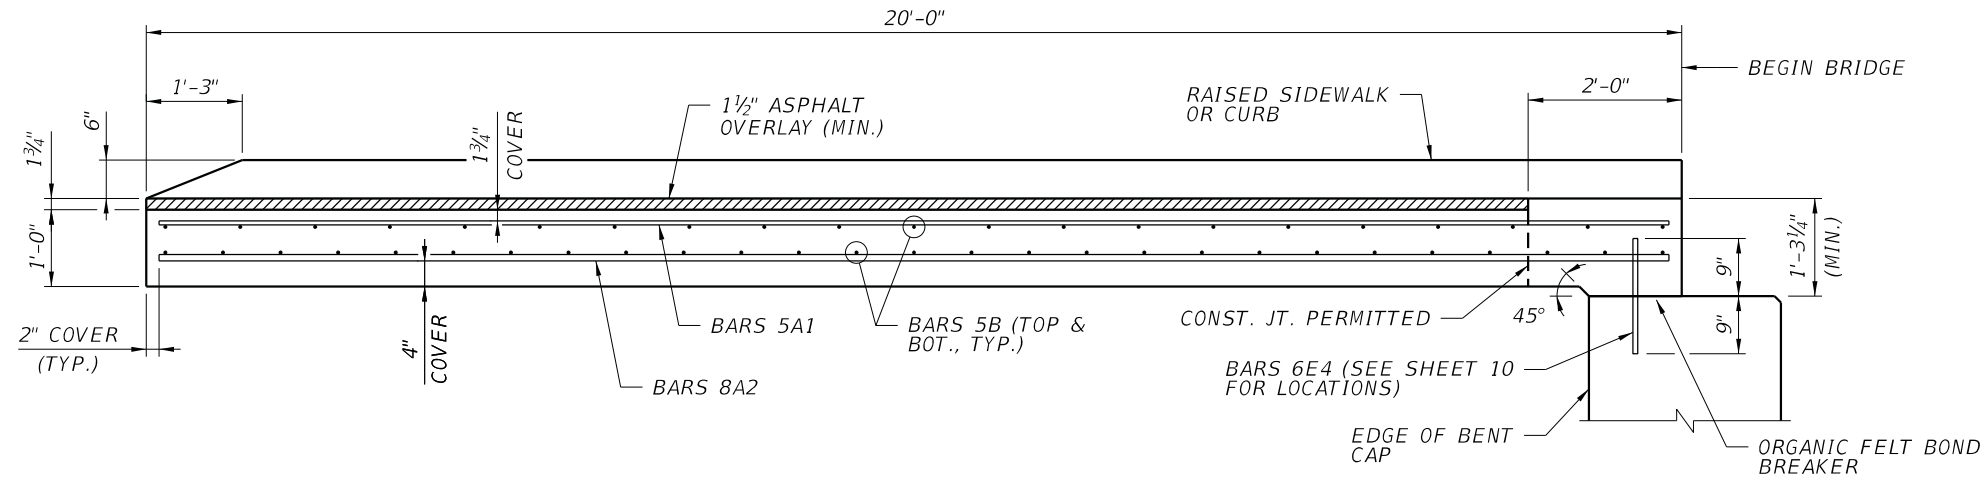

APPROACH SLAB SECTION
(APPROACH SLAB 1 SHOWN, APPROACH SLAB 2 SIMILAR)


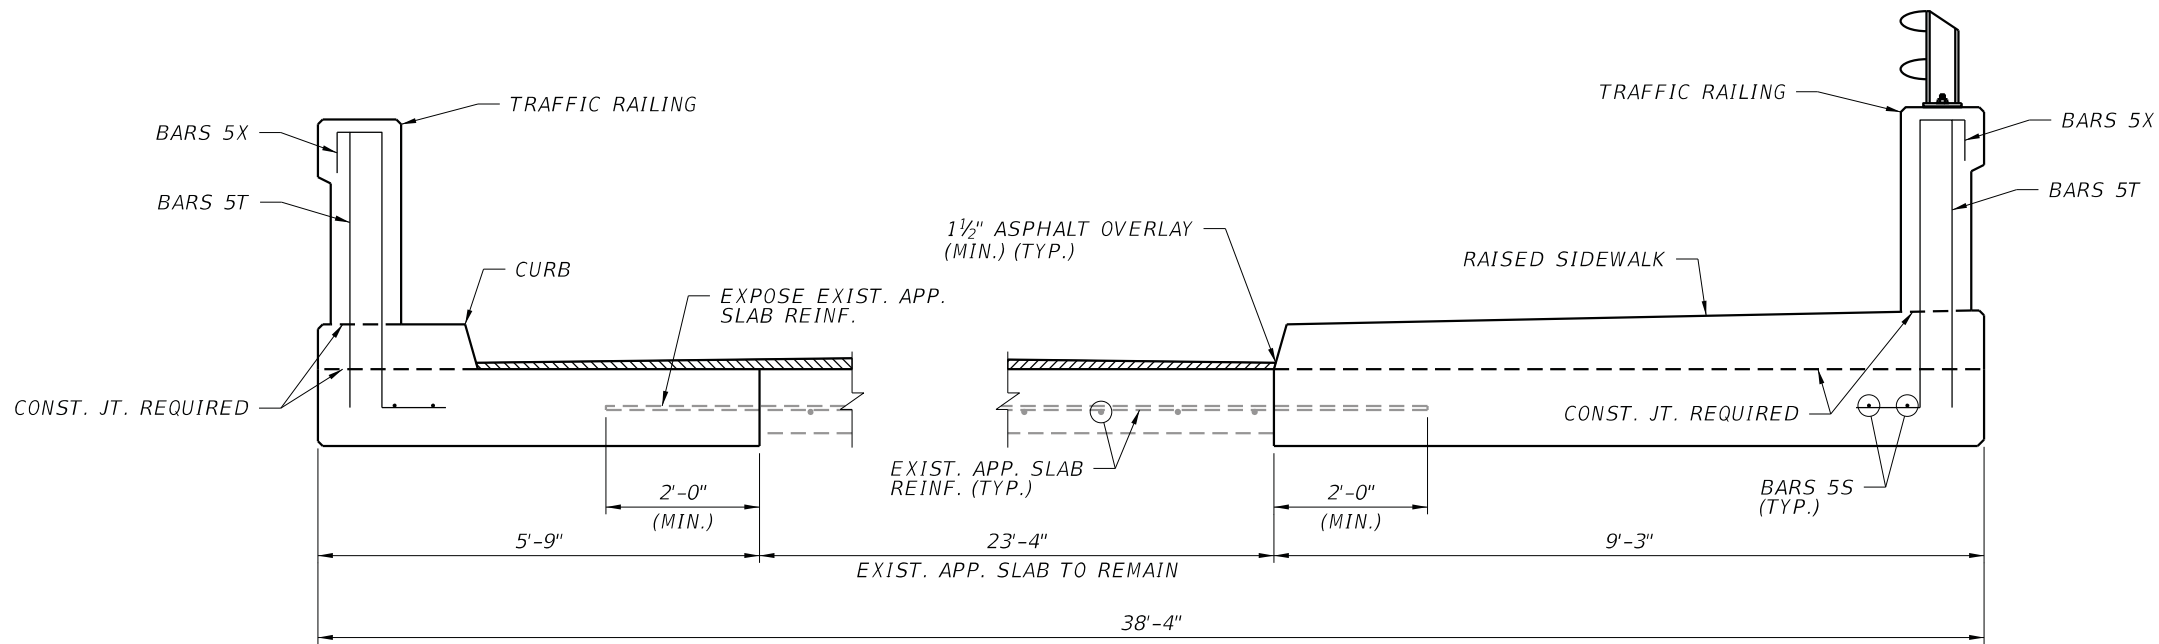


SIDEWALK SECTIONS
(LOOKING UPSTATION)

Bridge No. 014055

REVISIONS						 ENGINEERS PLANNERS SCIENTISTS CONSTRUCTION MANAGERS KCI TECHNOLOGIES www.kci.com	KCI TECHNOLOGIES, INC. 4041 CRESCENT PARK DRIVE TAMPA, FL 33578 PHONE: (813) 767-0538 ROLANDO CORSA, P.E. NO. 73191	DRAWN BY: JMV 2/23	CHARLOTTE COUNTY PUBLIC WORKS			SHEET TITLE: APPROACH SLAB DETAILS (2 OF 2)		REF. DWG. NO.
DATE	BY	DESCRIPTION	DATE	BY	DESCRIPTION			CHECKED BY: AJS 2/23						
								DESIGNED BY: JMV 2/23	ROAD NO.	COUNTY	PROJECT NUMBER	PROJECT NAME:	SHEET NO.	
								CHECKED BY: RC 2/23	N/A	CHARLOTTE	N/A	SOUTH GULF COVE BRIDGE REPAIRS	B-18	

NOTICE: THE OFFICIAL RECORD OF THIS SHEET IS THE ELECTRONIC FILE DIGITALLY SIGNED AND SEALED UNDER RULE 61G15-23.004, F.A.C.

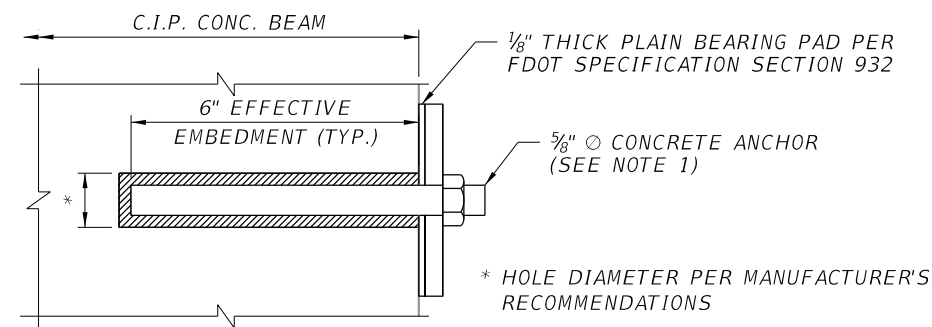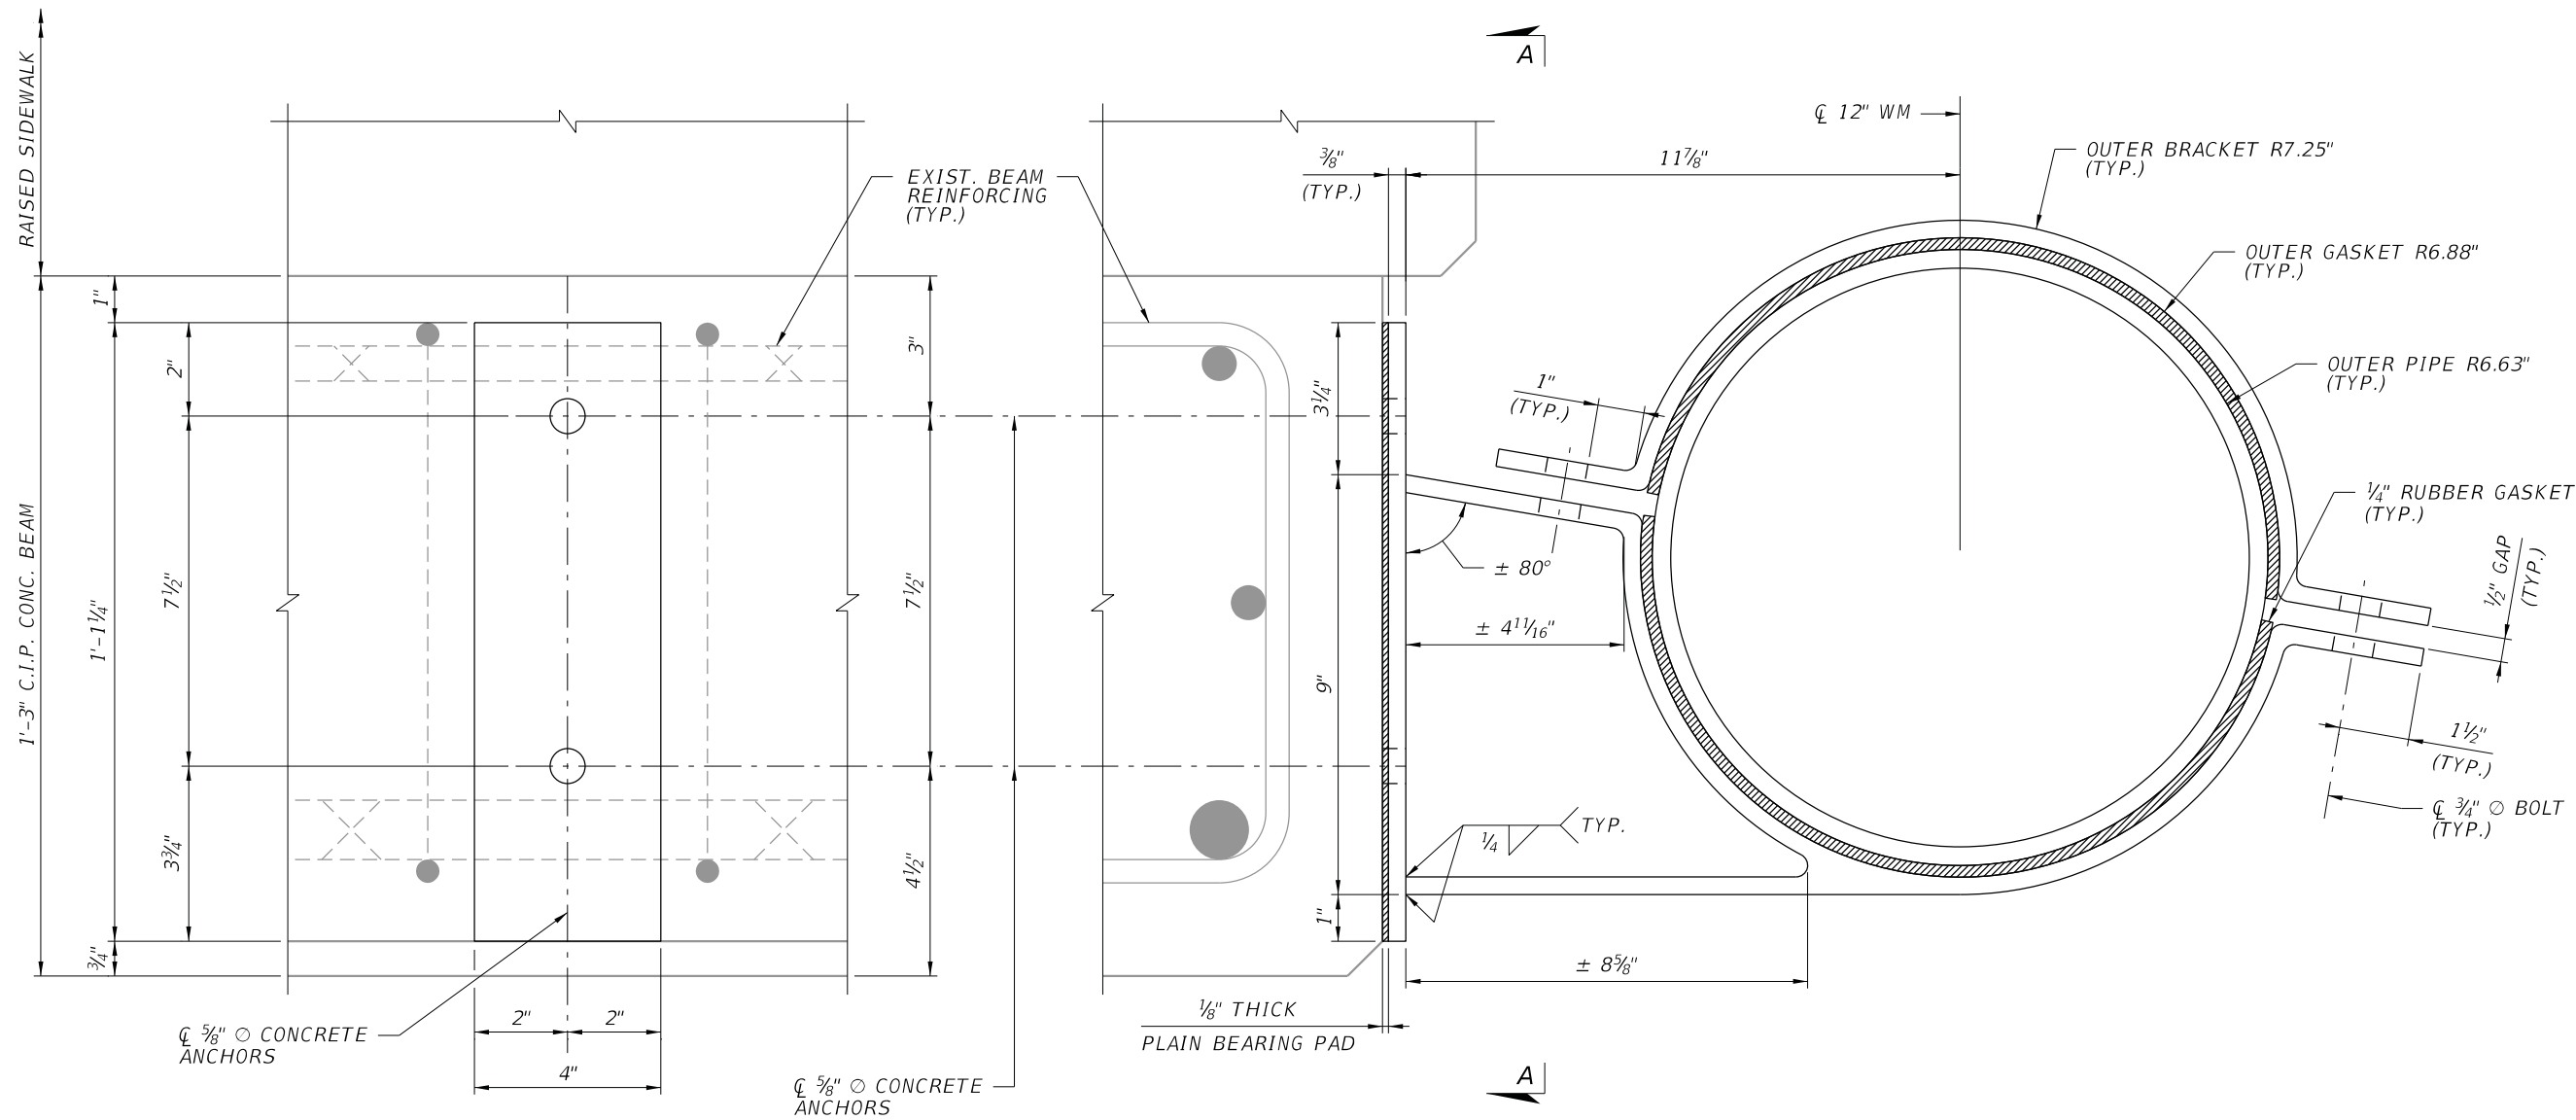


ANCHOR DETAIL

UTILITY SUPPORT BRACKET NOTES:


1. CONCRETE ANCHORS SHALL BE HILTI'S HIT-RE 500 V3 + HAS-R 316 SS 5/8" O EPOXY ANCHORS, AND INSTALLED PER MANUFACTURER'S RECOMMENDATIONS.
2. STEEL PLATES SHALL BE ASTM A709, GRADE 36 AND GALVANIZED IN ACCORDANCE WITH ASTM A123.
3. WELD MATERIAL SHALL BE E70XX AND CONFORM TO AMERICAN WELDING SOCIETY STRUCTURAL WELDING CODE (STEEL) ANSI/AWS D1.1 (CURRENT EDITION).
4. SHIFT ANCHOR HOLE LOCATIONS IF EXISTING REINFORCING IS ENCOUNTERED. FILL UNUSED DRILLED HOLES WITH EPOXY. ANCHOR HOLE SPACING IS NOT TO EXCEED 15'-0".
5. VERIFY THAT HOLES FOR ANCHORS ARE THOROUGHLY CLEANED AND DRY PRIOR TO PLACING BOND MATERIAL.
6. COMPLY WITH FDOT SPECIFICATIONS SECTIONS 416 AND 937.

Bridge No. 014055

REVISIONS						 ENGINEERS PLANNERS SCIENTISTS CONSTRUCTION MANAGERS KCI TECHNOLOGIES www.kci.com	KCI TECHNOLOGIES, INC. 4041 CRESCENT PARK DRIVE TAMPA, FL 33578 PHONE: (813) 767-0538 ROLANDO CORSA, P.E. NO. 73191	DRAWN BY: JMV 2/23	CHARLOTTE COUNTY PUBLIC WORKS			SHEET TITLE: UTILITY SUPPORT DETAILS		REF. DWG. NO.
DATE	BY	DESCRIPTION	DATE	BY	DESCRIPTION									
								CHECKED BY: AJS 2/23	ROAD NO.	COUNTY	PROJECT NUMBER			
								DESIGNED BY: JMV 2/23	N/A	CHARLOTTE	N/A	SHEET NO.		
								CHECKED BY: RC 2/23				B-19		

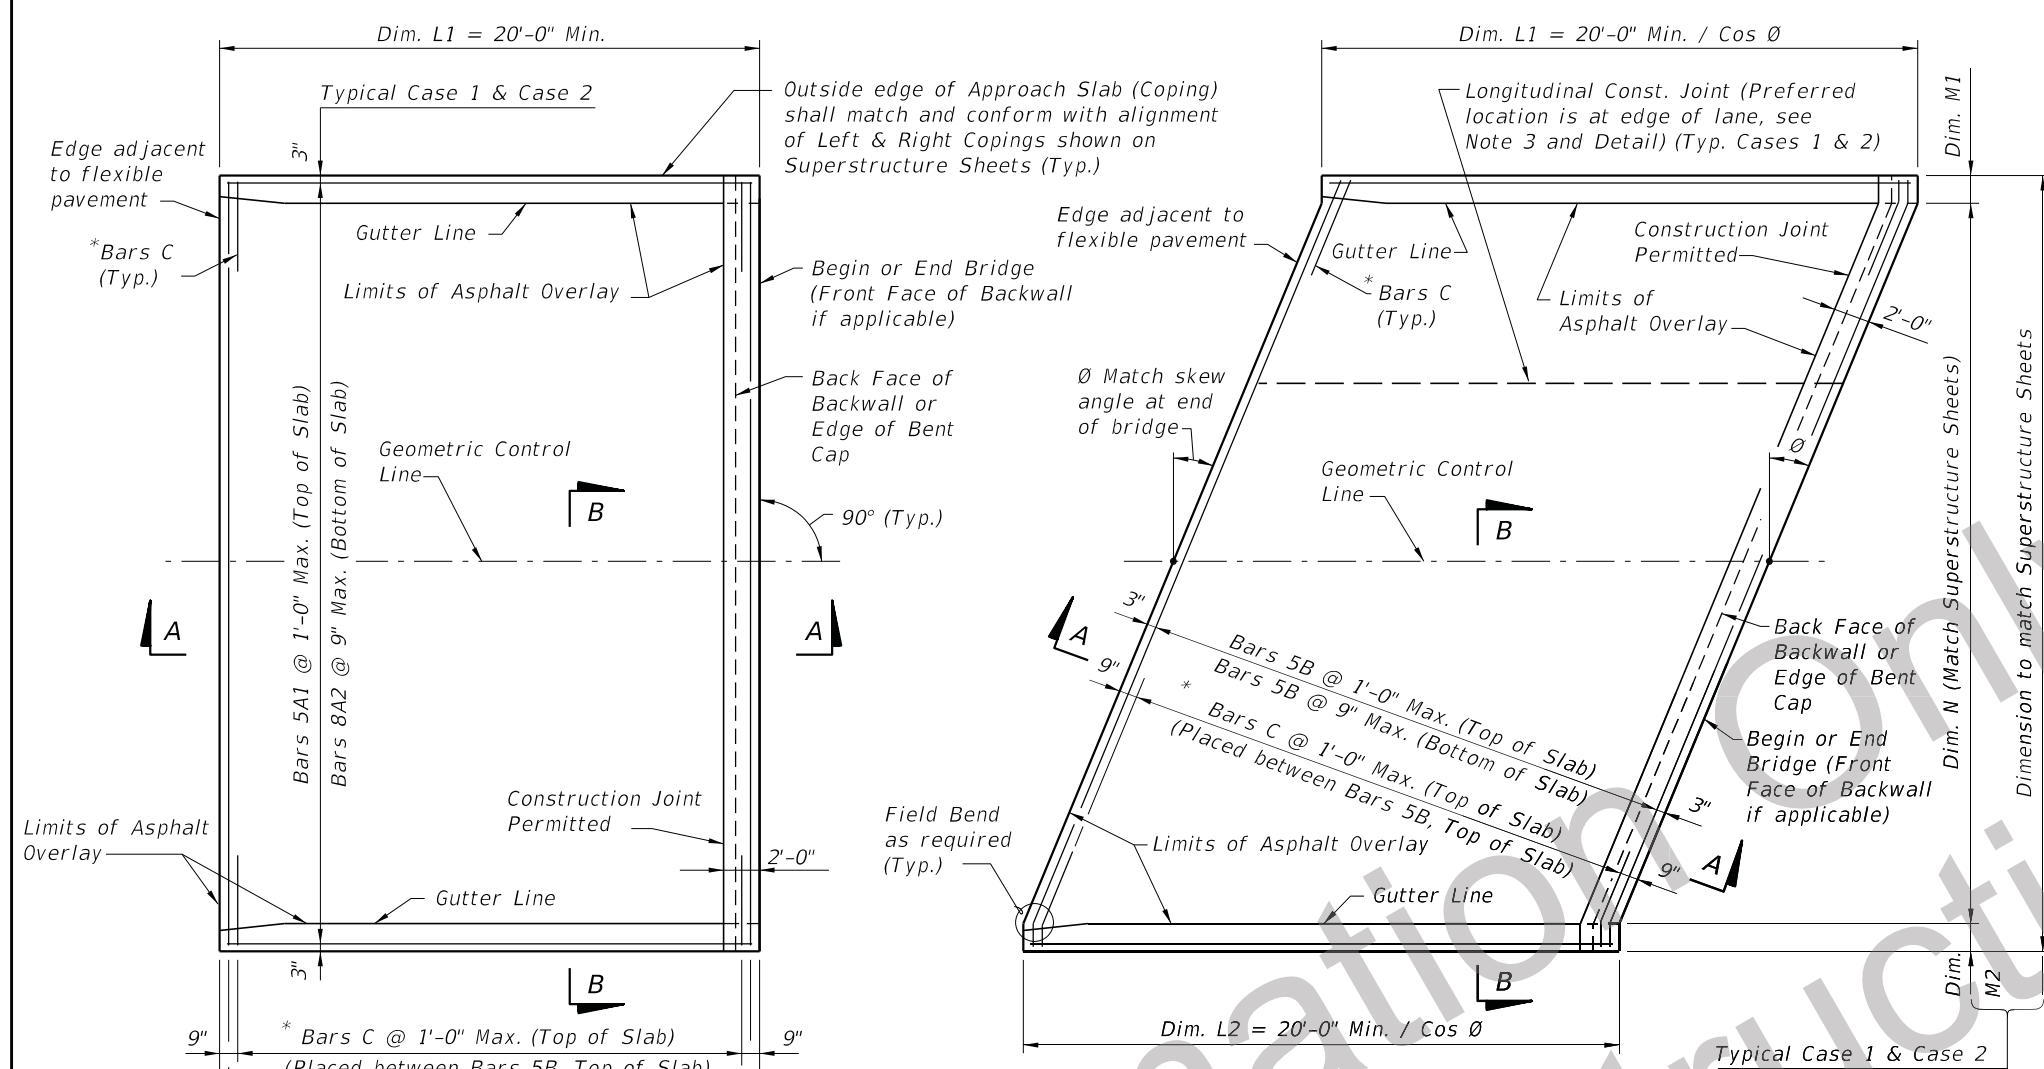

* NOTE: Bars C are required as shown when either a Traffic Railing or the Traffic Railing/Noise Wall are used at the edge of the Approach Slab.

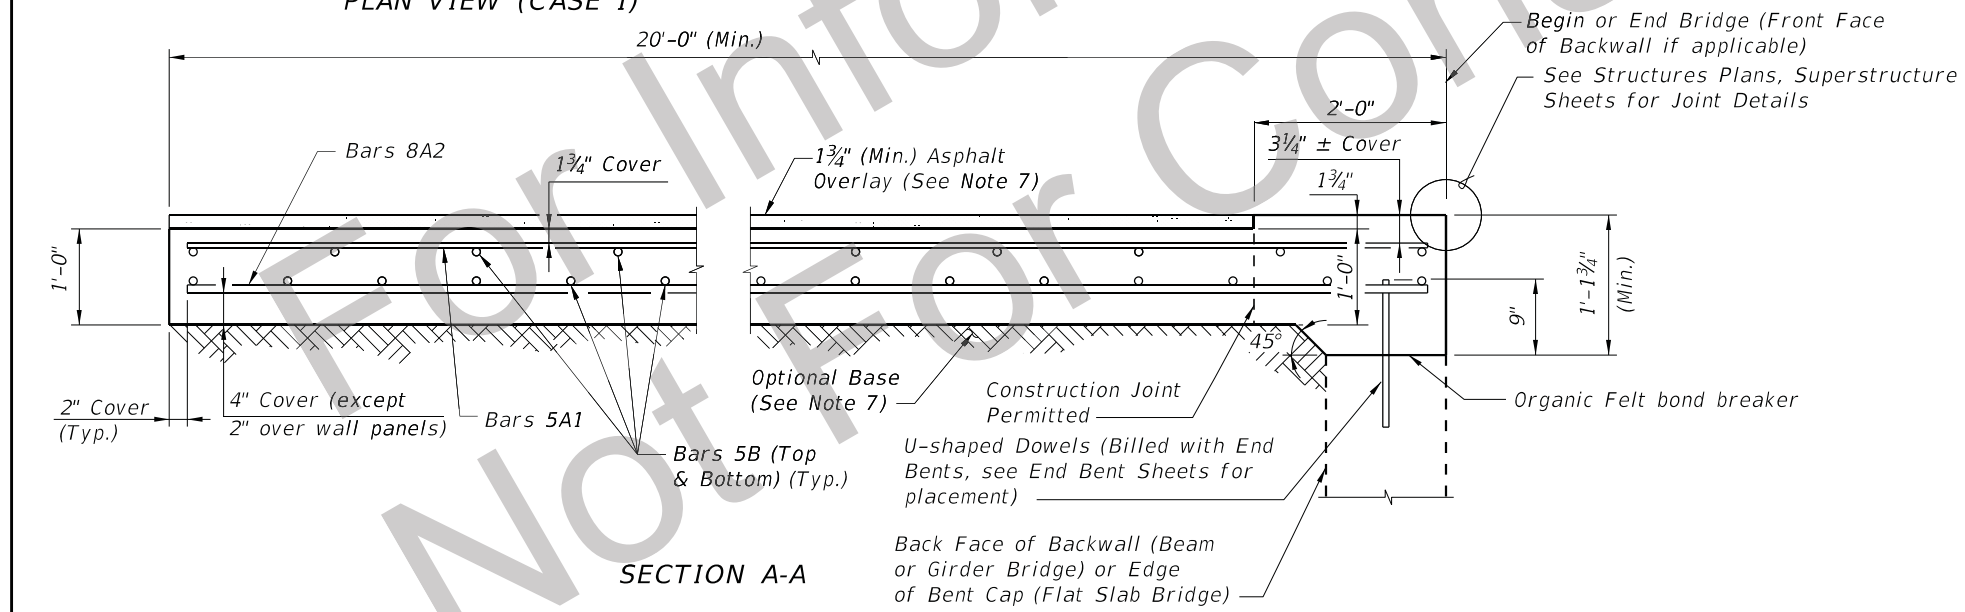

GENERAL NOTES

- SURFACE TREATMENT:** As an option to Class 4 Floor Finish (Bridge Floor Grooving) per Section 400 a hand tined or heavy broomed finish may be permitted on the concrete portion of the riding surface. Sidewalk areas shall receive a broomed finish. The top surface of the concrete beneath the asphalt overlay shall be raked.
- CONDUIT:** If required, see Structure Plans for Conduit Details.
- When a longitudinal construction joint is necessary or allowed by the Engineer, the transverse steel shall be extended as shown in the Longitudinal Construction Joint Detail.
- The plan view for CASE 1 applies when the skew angle (θ) = 0° . Relevant details also apply to CASE 2.
- The plan view for CASE 2 applies where the skew angle (θ) is $> 0^\circ$. The slab shown represents a skew to the right for an approach slab at begin bridge; approach slab at the end of bridge or a left skew shall be treated similarly.
- Welded Wire Reinforcement (WWR) for the edge of Approach Slabs on retaining walls is not included in the estimated quantity for reinforcing steel and is considered incidental to the work. WWR must consist of Deformed wire meeting the requirements of Specification Section 931.
- Continue the asphalt pavement over the approach slab and match the friction course type used on the roadway. See the Roadway Plans for asphalt overlay and optional base details.
- Approach slabs shown in Plan View Cases 1 and 2 represent a typical approach slab with edge barriers and no sidewalks. Provide railings, parapets and raised sidewalks as detailed in the Contract Plans.

CROSS REFERENCES:

For Section B-B, Longitudinal Construction Joint Detail and Approach Slab Details see Sheet 2.

LAST REVISION 10/01/16	DESCRIPTION:	 DEVELOPMENTAL STANDARD PLANS	APPROACH SLABS (20 FT.) (FLEXIBLE PAVEMENT APPROACHES)	INDEX D400-092	SHEET 1 of 2
---------------------------	--------------	--	---	--------------------------	------------------------

SHEET	TABLE OF CONTENTS
1	General Notes, TTC Tables
2	Definitions Temporary Traffic Control Devices Overhead Work Railroads Sight Distance Above Ground Hazard
3	Clear Zone Widths For Work Zones Superelevation Length Of Lane Closures Overweight/Oversize Vehicles Lane Widths High-Visibility Safety Apparel Speed Reduction Signing
4	Flagger Control Survey Work Zones Signs
5	Work Zone Sign Supports
6	Commonly Used Warning and Regulatory Signs In Work Zones
7	Manholes/Crosswalks/Joints Truck Mounted Attenuators Signals Channelizing Devices Channelizing Devices Consistency Advanced Warning Arrow Boards
8	Drop-Offs In Work Zones
9	Business Entrance Temporary Asphalt Separator
10	Channelizing Devices Notes Temporary Barrier Notes
11	Pavement Markings

GENERAL NOTES:

1. This Index contains information specific to the Federal and State guidelines and standards for the preparation of traffic control plans and for the execution of traffic control in work zones, for construction and maintenance operations and utility work on highways, roads and streets on the State Highway System. Certain requirements in this Index are based on the high volume nature of State Highways. For highways, roads and streets off the State Highway System, the local agency (City/County) having jurisdiction may adopt requirements based on the minimum requirements provided in the MUTCD.
2. Use this Index in accordance with the Plans and Indexes 102-601 through 102-680. Indexes 102-601 through 102-680 are Department-specific typical applications of commonly encountered situations. Adjust device location or number thereof as recommended by the Worksite Traffic Supervisor and approved by the Engineer. Devices include, but are not limited to, flaggers, portable temporary signals, signs, pavement markings, and channelizing devices. Comply with MUTCD or applicable Department criteria for any changes and document the reason for the change.
3. Except for emergencies, any road closure on State Highway System must comply with Section 335.15, F.S.

TABLE 1 CHANNELIZING DEVICE SPACING				
Work Zone Speed (mph)	Max. Spacing (feet)			
	Cones or Temporary Tubular Markers		Type I Barricades, Type II Barricades, Vertical Panels, or Drums	
	Taper	Tangent	Taper	Tangent
	≤ 45	25	50	25
≥ 50	25	50	50	100

TABLE 2 TAPER LENGTH "L"	
Work Zone Speed (mph)	Min. Length (feet)
≤ 40	$L = \frac{WS^2}{60}$
≥ 45	$L = WS$
Where: W = width of offset in feet S = speed in mph	

TABLE 3 WORK ZONE SIGN SPACING "X"	
Road Type	Min. Spacing (feet)
Arterials and Collectors with Work Zone Speed ≤ 40 mph	200
Arterials and Collectors with Work Zone Speed ≥ 45 mph	500
Limited Access Roadways *	1,500
* For Limited access roadways with work zone speed ≤ 55 mph, the minimum spacing may be reduced in accordance with the MUTCD and as approved by the Engineer.	

TABLE 4 BUFFER LENGTH "B"	
Work Zone Speed (mph)	Min. Length (feet)
25	155
30	200
35	250
40	305
45	360
50	425
55	495
60	570
65	645
70	730
Note: When Buffer Length "B" cannot be attained due to geometric constraints, use the greatest length possible, but not less than 155 feet.	

10/27/2022 7:36:00 AM

DEFINITIONS:

Regulatory Speed (In Work Zones)

The maximum permitted travel speed posted for the work zone is indicated by the regulatory speed limit signs. The work zone speed must be shown or noted in the plans. This speed should be used as the minimum design speed to determine runout lengths, departure rates, flare rates, lengths of need, clear zone widths, taper lengths, crash cushion requirements, marker spacings, superelevation and other similar features.

Advisory Speed

The maximum recommended travel speed through a curve or a hazardous area.

Travel Way

The portion of the roadway for the movement of vehicles. For traffic control through work zones, travel way may include the temporary use of shoulders and any other permanent or temporary surface intended for use as a lane for the movement of vehicular traffic.

- a. Travel Lane: The designated widths of roadway pavement marked to carry through traffic and to separate it from opposing traffic or traffic occupying other traffic lanes.
- b. Auxiliary Lane: The designated widths of roadway pavement marked to separate speed change, turning, passing and climbing maneuvers from through traffic.

Detour, Lane Shift, and Diversion

A detour is the redirection of traffic onto another roadway to bypass the temporary traffic control zone. A lane shift is the redirection of traffic onto a different section of the permanent pavement. A diversion is the redirection of traffic onto a temporary roadway, usually adjacent to the permanent roadway and within the limits of the right of way.

Aboveground Hazard

An aboveground hazard is any object, material or equipment other than traffic control devices that encroaches upon the travel way or that is located within the clear zone which does not meet the Department's safety criteria, i.e., anything that is greater than 4" in height and is firm and unyielding or doesn't meet breakaway requirements.

TEMPORARY TRAFFIC CONTROL DEVICES:

1. All temporary traffic control devices shall be ON the Department's Approved Products List (APL). Ensure the appropriate APL number is permanently marked on the device in a readily visible location.
2. All temporary traffic control devices shall be removed as soon as practical when they are no longer needed. When work is suspended for short periods of time, temporary traffic control devices that are no longer appropriate shall be removed or covered. Do not store temporary traffic control devices on the shoulder, sidewalk, or other roadway facility not affected by the work when work is suspended.
3. Arrow Boards, Portable Changeable Message Signs, Radar Speed Display Trailer, Portable Regulatory Signs, and any other trailer mounted device shall be delineated with a channelizing device placed at each corner when in use and shall be moved outside the travel way and clear zone or be shielded by a barrier or crash cushion when not in use.

OVERHEAD WORK:

Work is only allowed over a traffic lane when one of the following options is used:

OPTION 1 (OVERHEAD WORK USING A MODIFIED LANE CLOSURE)

Overhead work using a modified lane closure is allowed if all of the following conditions are met:

- a. Work operation is located in a signalized intersection and limited to signals, signs, lighting and utilities.
- b. Work operations are 60 minutes or less.
- c. Speed limit is 45 mph or less.
- d. Aerial lift equipment in the work area has high-intensity, rotating, flashing, oscillating, or strobe lights operating.
- e. Aerial lift equipment is placed directly below the work area to close the lane.
- f. Traffic control devices are placed in advance of the vehicle/equipment closing the lane using a minimum 100 foot taper.
- g. Volume or complexity of the roadway may dictate additional devices, signs, flagmen and/or a traffic control officer.

OPTION 2 (OVERHEAD WORK ABOVE AN OPEN TRAFFIC LANE)

Overhead work above a open traffic lane is allowed if all of the following conditions are met:

- a. Work operation is located on a utility pole, light pole, signal pole, or their appurtenances.
- b. Work operations are 60 minutes or less.
- c. Speed limit is 45 mph or less.
- d. No encroachment by any part of the work activities and equipment within an area bounded by 2 feet outside the edge of travel way and 18 feet high.
- e. Aerial lift equipment in the work area has high-intensity, rotating, flashing, oscillating, or strobe lights operating.
- f. Volume or complexity of the roadway may dictate additional devices, signs, flagmen and/or a traffic control officer.
- g. Adequate precautions are taken to prevent parts, tools, equipment and other objects from falling into open lanes of traffic.
- h. Other Governmental Agencies, Rail facilities, or Codes may require a greater clearance. The greater clearance required prevails as the rule.

OPTION 3 (OVERHEAD WORK ADJACENT TO AN OPEN TRAFFIC LANE)

Overhead work adjacent to an open traffic lane is allowed if all of the following conditions are met:

- a. Work operation is located on a utility pole, light pole, signal pole, or their appurtenances.
- b. Work operations are 1 day or less.
- c. Speed limit is 45 mph or less.
- d. No encroachment by any part of the work activities and equipment within 2 foot from the edge of travel way up to 18' height. Above 18' in height, no encroachment by any part of the work activities and equipment over the open traffic lane (except as allowed in Option 2 for work operations of 60 minutes or less).
- e. Aerial lift equipment in the work area has high-intensity, rotating, flashing, oscillating, or strobe lights operating.
- f. Volume or complexity of the roadway may dictate additional devices, signs, flagmen and/or a traffic control officer.
- g. Adequate precautions are taken to prevent parts, tools, equipment and other objects from falling into open lanes of traffic.
- h. Other Governmental Agencies, Rail facilities, or Codes may require a greater clearance. The greater clearance required prevails as the rule.

OVERHEAD WORK: (Cont.)

OPTION 4 (OVERHEAD WORK MAINTAINING TRAFFIC WITH NO ENCROACHMENT BELOW THE OVERHEAD WORK AREA)

Traffic shall be detoured, shifted, diverted or paced as to not encroach in the area directly below the overhead work operations in accordance with the appropriate index drawing or detailed in the plans. This option applies to, but not limited to, the following construction activities:

- a. Beam, girder, segment, and bent/pier cap placement.
- b. Form and falsework placement and removal.
- c. Concrete placement.
- d. Railing construction located at edge of deck.
- e. Structure demolition.

OPTION 5 (CONDUCTOR/CABLE PULLING ABOVE AN OPEN TRAFFIC LANE)

Overhead cable and/or de-energized conductor installations initial pull to proper tension shall be done in accordance with the appropriate Index or temporary traffic control plan.

Continuous pulling operations of secured cable and/or conductors are allowed over open lane(s) of traffic with no encroachment by any part of the work activities, materials or equipment within the minimal vertical clearance above the travel way. The utility shall take precautions to ensure that pull ropes and conductors/cables at no time fall below the minimum vertical clearance.

On Limited Access facilities, a site specific temporary traffic control plan is required. The temporary traffic control plan shall include:

- a. The temporary traffic control set up for the initial pulling of the pull rope across the roadway.
- b. During pulling operations, advance warning consisting of no less than a Changeable Message Sign upstream of the work area with alternating messages, "Overhead Work Ahead" and "Be Prepared to Stop" followed by a traffic control officer and police vehicle with blue lights flashing during the pulling operation.

RAILROADS:

Railroad crossings affected by a construction project should be evaluated for traffic controls to reduce queuing on the tracks. The evaluation should include as a minimum: traffic volumes, distance from the tracks to the intersections, lane closure or taper locations, signal timing, etc.

SIGHT DISTANCE:

1. Tapers: Transition tapers should be obvious to drivers. If restricted sight distance is a problem (e.g., a sharp vertical or horizontal curve), the taper should begin well in advance of the view obstruction. The beginning of tapers should not be hidden behind curves.
2. Intersections: Traffic control devices at intersections must provide sight distances for the road user to perceive potential conflicts and to traverse the intersection safely. Construction equipment and materials shall not restrict intersection sight distance.

ABOVEGROUND HAZARD:

1. Aboveground hazards (see definitions) are to be considered work areas during working hours and treated with appropriate work zone traffic control procedures. During nonworking hours, all objects, materials and equipment that constitute an aboveground hazard must be stored/placed outside the travel way and clear zone or be shielded by a barrier or crash cushion.
2. For aboveground hazards within a work zone the clear zone required should be based on the regulatory speed posted during construction.

LAST REVISION 11/01/20	REVISION	DESCRIPTION:	 FY 2023-24 STANDARD PLANS	GENERAL INFORMATION FOR TRAFFIC CONTROL THROUGH WORK ZONES	INDEX 102-600	SHEET 2 of 11
------------------------------	----------	--------------	--	---	------------------	------------------

CLEAR ZONE WIDTHS FOR WORK ZONES:

The term 'clear zone' describes the unobstructed relatively flat area, impacted by construction, extending outward from the edge of the traffic lane. The table below gives clear zone widths in work zones for medians and roadside conditions other than for roadside canals; where roadside canals are present, clear zone widths are to conform with the distances to canals as described in the FDOT Design Manual 215.2.

TABLE 5 CLEAR ZONE WIDTHS FOR WORK ZONES		
WORK ZONE SPEED (MPH)	TRAVEL LANES & MULTILANE RAMPS (feet)	AUXILIARY LANES & SINGLE LANE RAMPS (feet)
60-70	30	18
55	24	14
45-50	18	10
30-40	14	10
ALL SPEEDS CURB & GUTTER	4' BEHIND FACE OF CURB	4' BEHIND FACE OF CURB
NOTE: For temporary conditions where existing curb has been removed but not reconstructed, curb and gutter values may be used.		


SUPERELEVATION:

Horizontal curves constructed in conjunction with work zone traffic control should have the required superelevation applied to the design radii. Under conditions where normal crown controls curvature, the minimum radii that can be applied are listed in the table below.

TABLE 6 MINIMUM RADII FOR NORMAL CROWN	
WORK ZONE POSTED SPEED	MINIMUM RADIUS
MPH	feet
70	4090
65	3130
60	2400
55	1840
50	1390
45	1080
40	820
35	610
30	430
Superelevate When Smaller Radii is Used	

LENGTH OF LANE CLOSURES:

For interstates and state highways with a posted speed of 55MPH or greater, lane closures must not exceed 3 miles (includes taper, buffer, and work zone) in any given direction and must not close two consecutive interchanges.

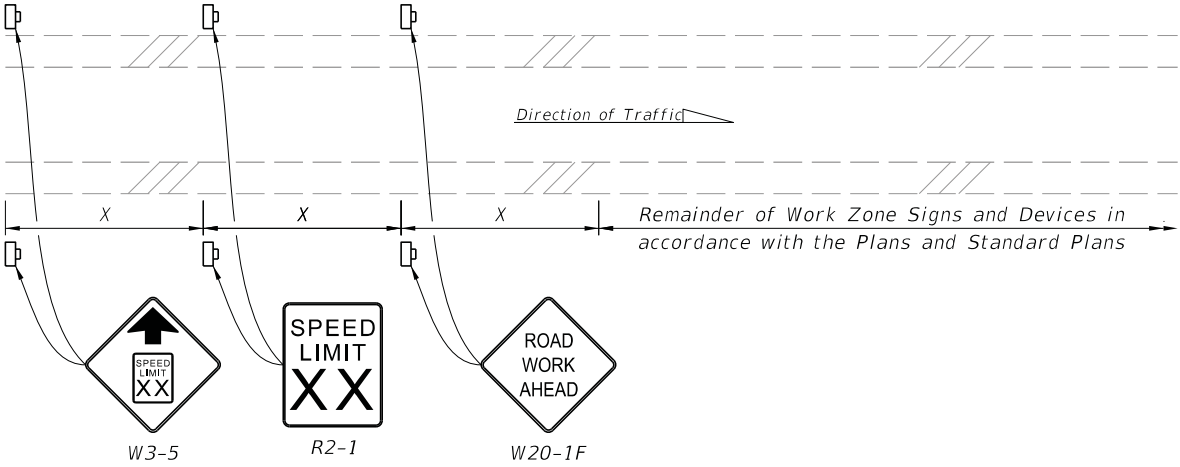

NOTES:

1. X = Work Zone Sign Spacing
2. When called for in the Plans, use this detail in accordance with the Plans and Standard Plans. Place the speed reduction signs (W3-5 and R2-1) in advance of the "Road Work Ahead" sign (W20-1F) as shown.
3. Do not use this detail in conjunction with the Motorist Awareness System.
4. For speed reductions greater than 10 MPH, reduce the speed in 10 MPH increments of 'X' distance. Do not reduce the speed below the minimum statutory speed for the class of facility.
5. Place additional "Speed Limit" signs (R2-1) at intervals of no more than one mile for rural conditions and 1,000 feet for urban conditions.
6. For undivided roadways, omit the signs shown in the median.
7. Remove temporary regulatory speed signs as soon as the conditions requiring the reduced speed no longer exist. Once the work zone regulatory speeds are removed, the regulatory speed existing prior to construction will automatically go back into effect.

SPEED REDUCTION SIGNING

OVERWEIGHT/OVERSIZE VEHICLES:

Restrictions to Lane Widths, Heights or Load Capacity can greatly impact the movement of over dimensioned loads. The Contractor shall notify the Engineer who in turn shall notify the State Permits Office, phone no. (850) 410-5777, at least seven calendar days in advance of implementing a maintenance of traffic plan which will impact the flow of overweight/oversized vehicles. Information provided shall include location, type of restriction (height, width or weight) and restriction time frames. When the roadway is restored to normal service the State Permits Office shall be notified immediately.

LANE WIDTHS:

Lane widths of through roadways should be maintained through work zone travel ways wherever practical. Provide minimum widths for work zone travel lanes as follows: 11' for Interstate with at least one 12' lane provided in each direction, unless formally excepted by the Federal Highway Administration; 11' for all other limited access roadways; and 10' for all other facilities.

HIGH-VISIBILITY SAFETY APPAREL:

All high-visibility safety apparel shall meet the requirements of the International Safety Equipment Association (ISEA) and the American National Standards Institute (ANSI) for "High-Visibility Safety Apparel", and labeled as ANSI/ISEA 107-2004 or newer. The apparel background (outer) material color shall be either fluorescent orange-red or fluorescent yellow-green as defined by the standard. The retroreflective material shall be orange, yellow, white, silver, yellow-green, or a fluorescent version of these colors, and shall be visible at a minimum distance of 1,000 feet. Class 3 apparel may be substituted for Class 2 apparel. Replace apparel that is not visible at 1,000 feet.

WORKERS: All workers within the right-of-way shall wear ANSI/ISEA Class 2 apparel. Workers operating machinery or equipment in which loose clothing could become entangled during operation shall wear fitted high-visibility safety apparel. Workers inside the bucket of a bucket truck are not required to wear high-visibility safety apparel.

UTILITIES: When other industry apparel safety standards require utility workers to wear apparel that is inconsistent with FDOT requirements such as NFPA, OSHA, ANSI, etc., the other standards for apparel may prevail.

FLAGGERS: For daytime activities, Flaggers shall wear ANSI/ISEA Class 2 apparel. For nighttime activities, Flaggers shall wear ANSI/ISEA Class 3 apparel.

10/27/2022 7:36:02 AM

FLAGGER CONTROL:

Regulatory Speed (In Work Zones)

Where flaggers are used, a FLAGGER symbol or legend sign must replace the WORKERS symbol or legend sign.

The flagger must be clearly visible to approaching traffic for a distance sufficient to permit proper response by the motorist to the flagging instructions, and to permit traffic to reduce speed or to stop as required before entering the work site. Flaggers shall be positioned to maintain maximum color contrast between the Flagger's high-visibility safety apparel and equipment and the work area background.

Hand-Signaling Devices

STOP/SLOW paddles are the primary hand-signaling device. The STOP/SLOW paddle shall have an octagonal shape on a rigid handle. If the STOP/SLOW paddle is placed on a rigid staff, the minimum length of the staff, measured from the bottom of the paddle to the end of the staff that rests on the ground, must not be less than 6 ft. STOP/SLOW paddles shall be at least 24 inches wide with letters at least 6 inches high and should be fabricated from light semirigid material. The background of the STOP face shall be red with white letters and border. The background of the SLOW face shall be orange with black letters and border. When used at night-time, the STOP/SLOW paddle shall be retroreflectorized.

Flag use is limited to immediate emergencies, intersections, and when working on the centerline or shared left turn lanes where two (2) flaggers are required and there is opposing traffic in the adjacent lanes. Flags, when used, shall be a minimum of 24 inches square, made of a good grade of red material, and securely fastened to a staff that is approximately 36 inches in length. When used at nighttime, flags shall be retroreflectorized red.

Flashlight, lantern or other lighted signal that will display a red warning light shall be used at night.

Flagger Stations

Flagger stations shall be located far enough in advance of the work area so that approaching road users will have sufficient distance to stop before entering the work area. When used at nighttime, the flagger station shall be illuminated.

SURVEY WORK ZONES:

The SURVEY CREW AHEAD symbol or legend sign shall be the principal Advance Warning Sign used for Traffic Control Through Survey Work Zones and may replace the ROAD WORK AHEAD sign when lane closures occur, at the discretion of the Party Chief.

When Traffic Control Through Work Zones is being used for survey purposes only, the END ROAD WORK sign as called for on certain 102 Series of Indexes should be omitted.

Survey Between Active Traffic Lanes or Shared Left Turn Lanes

The following provisions apply to Main Roadway Traffic Control Work Zones. These provisions must be adjusted by the Party Chief to fit roadway and traffic conditions when the Survey Work Zone includes intersections.

- (A) A STAY IN YOUR LANE (MOT-1-06) sign shall be added to the Advance Warning Sign sequence as the second most immediate sign from the work area.
- (B) Elevation Surveys-Cones may be used at the discretion of the Party Chief to protect prism holder and flagger(s). Cones, if used, may be placed at up to 50' intervals along the break line throughout the work zone.

SURVEY WORK ZONES: (Cont.)

(C) Horizontal Control-With traffic flow in the same direction, cones shall be used to protect the backsight tripod and/or instrument. Cones shall be placed at the equipment, and up to 50' intervals for at least 200' towards the flow of traffic.

(D) Horizontal Control-With traffic flow in opposite directions, cones shall be used to protect the backsight tripod and/or instrument. Cones shall be placed at the equipment, and up to 50' intervals for at least 200' in both directions towards the flow of traffic.

SIGNS:

SIGN MATERIALS

Mesh signs and non-retroreflectice vinyl signs may only be used for daylight operations. Non-retroreflectice vinyl signs must meet the requirements of Specifications Section 994.

Retroreflective vinyl signs meeting the requirements of Specification Section 994 may be used for daylight or night operations not to exceed 1 day except as noted in the Indexes.

Rigid or Lightweight sign panels may be used in accordance with the vendor APL drawing for the sign stand to which they are attached.

INTERSECTING ROAD SIGNING

Signing for the control of traffic entering and leaving work zones by way of intersecting crossroads shall be adequate to make drivers aware of work zone conditions. When Work operations exceed 60 minutes, place the ROAD WORK AHEAD sign on the side street entering the work zone.

ADJOINING AND/OR OVERLAPPING WORK ZONE SIGNING

Adjoining work zones may not have sufficient spacing for standard placement of signs and other traffic control devices in their advance warning areas or in some cases other areas within their traffic control zones. Where such restraints or conflicts occur or are likely to occur, one of the following methods will be employed to avoid conflicts and prevent conditions that could lead to misunderstanding on the part of the traveling public as to the intended travel way by the traffic control procedure applied:

- (A) For scheduled projects the engineer in responsible charge of project design will resolve anticipated work zone conflicts during the development of the project traffic control plan. This may entail revision of plans on preceding projects and coordination of plans on concurrent projects.
- (B) Unanticipated conflicts arising between adjoining in progress highway construction projects will be resolved by the Resident Engineer for projects under his residency, and, by the District Construction Engineer for in progress projects under adjoining residencies.

(C) The District Maintenance Engineer will resolve anticipated and occurring conflicts within scheduled maintenance operations.

(D) The Unit Maintenance Engineer will resolve conflicts that occur within routine maintenance works; between routine maintenance work, unscheduled work and/or permitted work; and, between unit controlled maintenance works and highway construction projects.

SIGNS: (Cont.)

SIGN COVERING AND INTERMITTENT WORK STOPPAGE SIGNING

Existing or temporary traffic control signs that are no longer applicable or are inconsistent with intended travel paths shall be removed or fully covered.

Sign blanks or other available coverings must completely cover the existing sign. Rigid sign coverings shall be the same size as the sign it is covering, and bolted in a manner to prevent movement.

Sign covers are incidental to work operations and are not paid for separately.

SIGNING FOR DETOURS, LANE SHIFTS AND DIVERSIONS

Detours should be signed clearly over their entire length so that motorists can easily determine how to return to the original roadway. The reverse curve (W1-4) warning sign should be used for the advanced warning for a lane shift. A diversion should be signed as a lane shift.

EXTENDED DISTANCE ADVANCE WARNING SIGN

Advance Warning Signs shall be used at extended distance of one-half mile or more when limited sight distance or the nature of the obstruction may require a motorist to bring their vehicle to a stop. Extended distance Advanced Warning Signs may be required on any type roadway, but particularly be considered on multilane divided highways where vehicle speed is generally in the higher range (45 MPH or more).

UTILITY WORK AHEAD SIGN

The UTILITY WORK AHEAD (W21-7) sign may be used as an alternate to the ROAD WORK AHEAD or the ROAD WORK XX FT (W20-1) sign for utility operations on or adjacent to a highway.

LENGTH OF ROAD WORK SIGN

The length of road work sign (G20-1) bearing the legend ROAD WORK NEXT _____ MILES is required for all projects of more than 2 miles in length. The number of miles entered should be rounded up to the nearest mile. The sign shall be located at begin construction points.

GROOVED PAVEMENT AHEAD SIGN

The GROOVED PAVEMENT AHEAD sign is required 500 feet in advance of a milled or grooved surface open to traffic. The W8-15P placard shall be used in conjunction with the GROOVED PAVEMENT AHEAD sign.

END ROAD WORK SIGN

The END ROAD WORK sign (G20-2) should be installed on all projects, but may be omitted where the work operation is less than 1 day. The sign should be placed approximately 500 feet beyond the end of a construction or maintenance project unless other distance is called for in the plans. When other Construction or Maintenance Operations occur within 1 mile this sign should be omitted and signing coordinated in accordance with Index 102-600, ADJOINING AND/OR OVERLAPPING WORK ZONE SIGNING.

LAST REVISION 11/01/20	REVISION	DESCRIPTION:	 FY 2023-24 STANDARD PLANS	GENERAL INFORMATION FOR TRAFFIC CONTROL THROUGH WORK ZONES	INDEX 102-600	SHEET 4 of 11
------------------------------	----------	--------------	--	---	------------------	------------------

1. *All signs shall be post mounted when work operations exceed one day except for:*
 - a. *Road closure signs mounted in accordance with the vendor drawing for the Type III Barricade shown on the APL.*
 - b. *Pedestrian and bicycle advanced warning or pedestrian regulatory signs mounted on sign supports in accordance with the vendor drawing shown on the APL.*
 - c. *Median barrier mounted signs per Index 700-013.*
 - d. *Bridge mounted signs per Index 700-012.*

3. Use only approved systems listed on the Department's Approved Products List (APL).

5. Provide 3 lb/ft Steel U-Channel Posts with a minimum section modulus of 0.43 in^3 for 60 ksi steel, a minimum section modulus of 0.37 in^3 for 70 ksi steel, or a minimum section modulus of 0.34 in^3 for 80 ksi steel.

6. Provide 4 lb/ft Steel U-Channel Posts with a minimum section modulus of 0.56 in^3 for 60 ksi steel, or a minimum section modulus of 0.47 in^3 for 70 ksi or 80 ksi steel.

7. U-channel posts shall conform with ASTM A 499, Grade 60, or ASTM A 576, Grade 1080 (with a minimum yield strength of 60 ksi). Square tube posts shall conform with ASTM A 653, Grade 50, or ASTM A 1011, Grade 50.


8. Sign attachment bolts, washers, nuts, and spacers shall conform with ASTM A307 or A 36.

9. Install 4 lb/ft Steel U-Channel Posts with approved breakaway splice in accordance with the manufacturer's detail shown on the APL.

10. The contractor may install 3 lb/ft Steel U-Channel Posts with approved breakaway splice in accordance with the manufacturer's detail shown on the APL.

11. Install all posts plumb.

12. The contractor may set posts in preformed holes to the specified depth with suitable backfill tamped securely on all sides, or drive 3 lb/ft sign posts and any size base post in accordance with the manufacturer's detail shown on the APL.

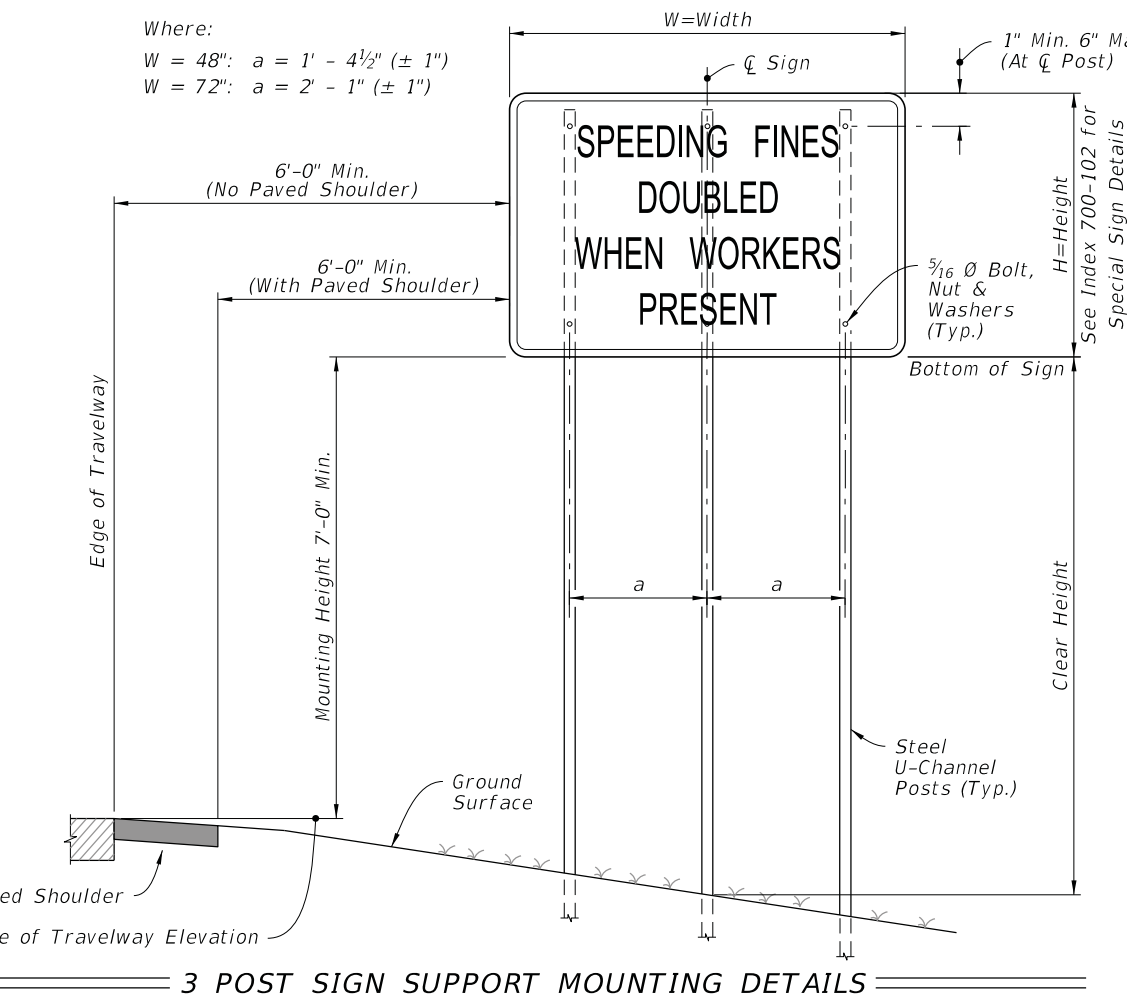

<i>SIGN SHAPE</i>	<i>SIGN SIZE (inches)</i>	<i>NUMBER OF STEEL U CHANNEL POSTS</i>
<i>Octagon</i>	<i>30x30</i>	<i>1</i>
<i>Triangle</i>	<i>36x36x36</i>	<i>1</i>
	<i>48x48x48</i>	<i>1</i>
	<i>60x60x60</i>	<i>2</i>
<i>Rectangle (W x H)</i>	<i>24x18</i>	<i>1</i>
	<i>24x30</i>	<i>1</i>
	<i>30x24</i>	<i>1</i>
	<i>36x18</i>	<i>1</i>
	<i>36x24</i>	<i>1</i>
	<i>48x18</i>	<i>1</i>
	<i>48x24</i>	<i>1</i>
	<i>36x48</i>	<i>2</i>
	<i>48x30</i>	<i>2</i>
	<i>48x36</i>	<i>2</i>
	<i>54x36</i>	<i>2</i>
	<i>48x60</i>	<i>3</i>
	<i>72x48</i>	<i>3</i>
<i>Square</i>	<i>30x30</i>	<i>1</i>
	<i>36x36</i>	<i>2</i>
	<i>48x48</i>	<i>2</i>
<i>Diamond</i>	<i>48x48</i>	<i>2</i>
<i>Circle</i>	<i>36Ø</i>	<i>2</i>


1. Use 3 lb/ft posts for Clear Height up to 10' and 4 lb/ft posts for Clear Height up to 12'.
2. Minimum foundation depth is 4.0' for 3 lb/ft posts and 4.5' for 4 lb/ft posts.
3. For both 3 lb/ft and 4 lb/ft base or sign posts installed in rock, a minimum cumulative depth of 2' of rock layer is required.
4. The soil plate as shown on the APL vendor drawing is not required for base posts or sign posts installed in existing rock (as defined in Note 3), asphalt roadway, shoulder pavement or soil under sidewalk.
5. For diamond warning signs with supplement plaque (up to 5 ft² in area), use 4 lb/ft posts for up to 10 ft Clear Height (measure to the bottom of diamond warning sign).




E5-2
B/O



E5-2a
B/O

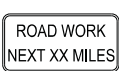

G20-1
B/O

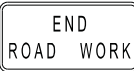

G20-2
B/O



G20-4
B/O



M4-8
B/O



M4-8A
B/O



M4-9L
B/O



M4-9R
B/O



M4-10L
O/B



M4-10R
O/B



OM-3R
B/Y



R1-1
W/R



R1-2
RW/R



R2-1
B/W



R4-1
B/W



R4-2
B/W



R4-5
B/W



R4-7
B/W



R4-8
B/W



R4-7AL
B/W



R4-7AR
B/W



R4-7BL
B/W



R4-7BR
B/W



R4-11
B/W



R5-1
WR/W



R9-8
B/W



R9-9
B/W



R9-10
B/W



R9-11
B/W



R9-11a
B/W



R11-2
B/W



W1-1R
B/O



W1-2R
B/O



W1-3R
B/O



W1-4R
B/O



W1-4b
B/O



W1-4c
B/O



W1-6
B/O



W1-7
B/O



W1-8
B/O



W3-1
RB/O



W3-2
RB/O



W3-3
B(RYG)/O




W3-4
B/O



W3-5
B/O



W4-1
B/O

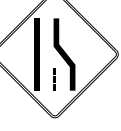

W4-2
B/O




W5-1
B/O




W5-2
B/O




W5-3
B/O

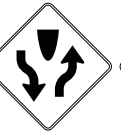


W6-1
B/O

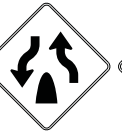


W6-2
B/O

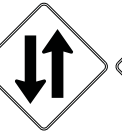


W6-3
B/O

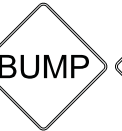


W8-1
B/O

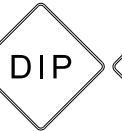


W8-2
B/O

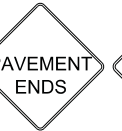


W8-3
B/O

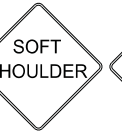


W8-4
B/O

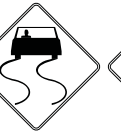

W8-5
B/O

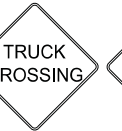

W8-6
B/O

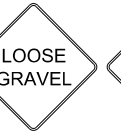

W8-7
B/O



W8-8
B/O



W8-9
B/O



W8-9a
B/O



W8-11
B/O



W8-15P
B/O



W9-1L
B/O



W9-1R
B/O



W9-2L
B/O



W9-2R
B/O




W10-1
B/O



W11-1
B/O




W11-2
B/O

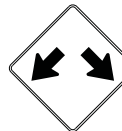

W12-1
B/O



W12-2
B/O

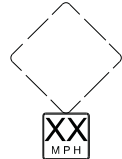

W13-1
B/O



W13-1
B/O



W16-1P
B/O



W16-2P
B/O



W16-7P
B/O



W20-1A
B/O



W20-1B
B/O



W20-1C
B/O



W20-1D
B/O



W20-1E
B/O



W20-1F
B/O



W20-2A
B/O



W20-2B
B/O



W20-2C
B/O



W20-2D
B/O




W20-2E
B/O



W20-3
B/O



W20-4
B/O

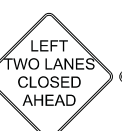


W20-5a
B/O




W20-5L
B/O



W20-5R
B/O

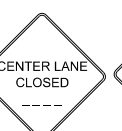

W20-5C
B/O

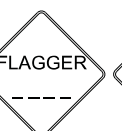

W20-7A
B/O




W20-7
B/O




W21-1A
B/O




W21-1
B/O

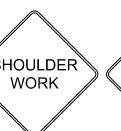

W21-5
B/O

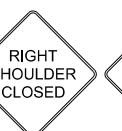

W21-5a
B/O

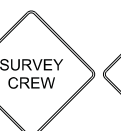

W21-6
B/O



W21-7
B/O



W22-1
B/O



W22-2
B/O



W22-3
B/O

NOTES:

- The size of diamond shaped Temporary Traffic Control (TTC) warning signs shall be a minimum of 48" X 48".
- Fluorescent orange shall be used for all orange colored work zone signs.
- The sign shields, symbols and messages contained on this sheet are provided for ready reference to those signs used in the development of the 102 Series of Indexes and are commonly used in the development of traffic control plans. For additional signs and sign detail information refer to the STANDARD HIGHWAY SIGNS MANUAL as specified in the MUTCD. Special signs for traffic control plans will be as approved by the State Traffic Plans Engineer.

The sign codes shown on this sheet are for the purpose of identifying cell names found in the Traffic Control Cell Library (TCZ.Cel).

The STANDARD HIGHWAY SIGNS MANUAL should be referenced for the official sign codes for use in the development of traffic control plans.

See Index 700-102 for MOT sign details.


COLOR CODES:

Legend and/or
Symbol Background

R-Red (Reflectorized)
Y-Yellow (Reflectorized)
G-Green (Reflectorized)
O-Orange (Reflectorized)
B-Black (Non-Reflectorized)
W-White (Reflectorized)

COMMONLY USED WARNING AND REGULATORY SIGNS IN WORK ZONES

LAST REVISION 11/01/20	REVISION	DESCRIPTION:	 FY 2023-24 STANDARD PLANS	GENERAL INFORMATION FOR TRAFFIC CONTROL THROUGH WORK ZONES	INDEX 102-600	SHEET 6 of 11
------------------------------	----------	--------------	--	---	-------------------------	-------------------------

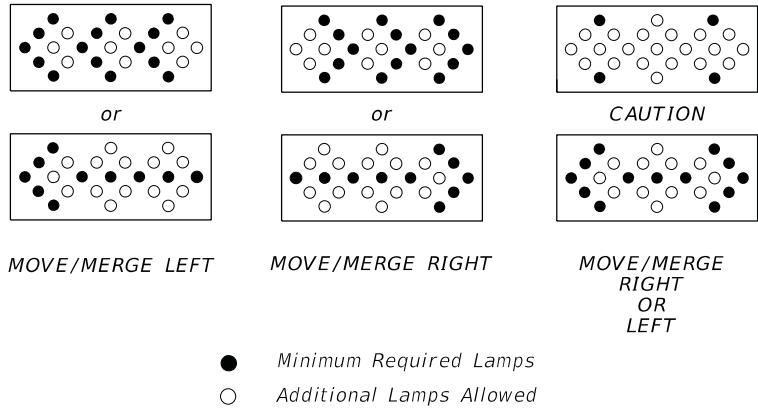


NOTES:
An arrow board in the arrow or chevron mode shall be used only for stationary or moving lane closures on multilane roadways.

For shoulder work, blocking the shoulder, for roadside work near the shoulder, or for temporarily closing one lane on a two-lane, two-way roadway, an arrow board shall be used only in the caution mode.

A single arrow board shall not be used to merge traffic laterally more than one lane. When arrow boards are used to close multiple lanes, a single board shall be used at the merging taper for each closed lane.

When Advance Warning Arrow Boards are used at night, the intensity of the flashers shall be reduced during darkness when lower intensities are desirable.

ADVANCE WARNING ARROW BOARDS

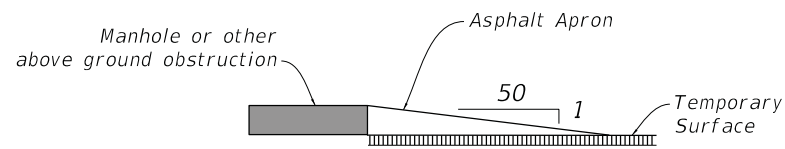


NOTES:
Manholes extending 1" or more above the travel lane and crosswalks having an uneven surface greater than 1/4" shall have a temporary asphalt apron constructed as shown above.

All transverse joints that have a difference in elevation of 1" or more shall have a temporary asphalt apron constructed as shown above.

The apron is to be removed prior to constructing the next lift of asphalt. The cost of the temporary asphalt shall be included in the contract unit price for Maintenance of Traffic, LS.

MANHOLES/CROSSWALKS/JOINTS

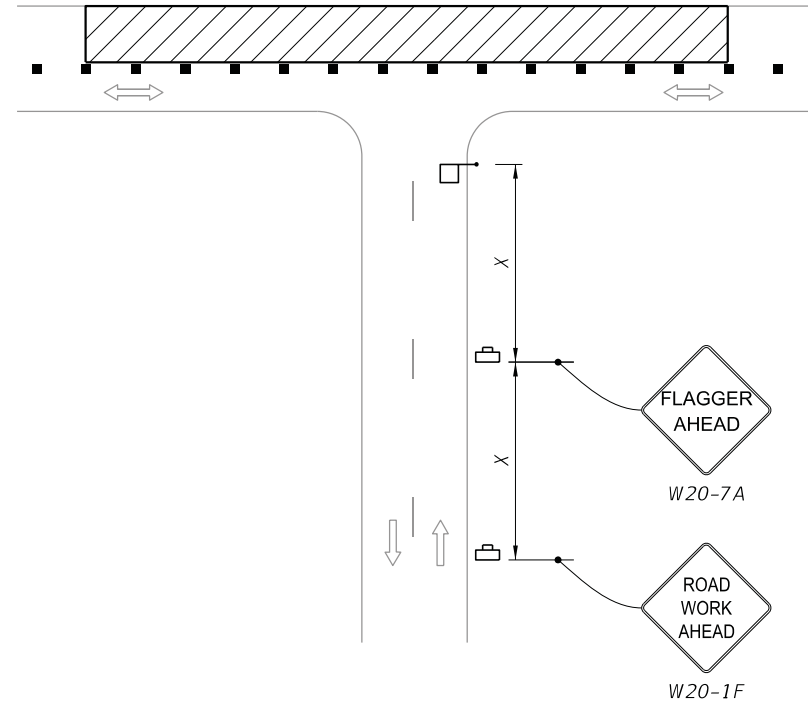

NOTE:
Optionally, use "Flagger Ahead" sign with text (W20-7A) instead of "Flagger Ahead" sign with symbol (W20-7).

SIDE ROAD INTERSECTING THE WORK ZONE

SIGNALS:
Existing traffic signal operations that require modification in order to carry out work zone traffic control shall be included in the Plans and be approved by the District Traffic Operations Engineer.

Refer to Specification 102-9 for additional information.

CHANNELIZING DEVICES:
Channelizing devices for work zone traffic control shall be as prescribed in Part VI of the MUTCD, subject to supplemental revisions provided in the contract documents and the 102 Series of Indexes. Lighting Devices must not be used to supplement channelization. Omit tapers and channelizing devices for paved shoulders less than 4' in width.


CHANNELIZING DEVICE CONSISTENCY:
Barricades, vertical panels, cones, tubular markers and drums shall not be intermixed within either the lateral transition or within the tangent alignment.

TRUCK/TRAILER-MOUNTED ATTENUATORS:
Truck/Trailer-mounted attenuators (TMA) can be used for moving operations and short-term stationary operations. For moving operations, see Index 102-607. For short-term, stationary operations, see Part VI of the MUTCD.

10/27/2022 7:36:08 AM

DROP-OFF CONDITION NOTES

1. These conditions and treatments can be applied only in work areas that fall within a properly signed work zone.
2. When drop-offs occur within the clear zone due to construction or maintenance activities, protection devices are required (See Table 8). A drop-off is defined as a drop in elevation, parallel to the adjacent travel lanes, greater than 3" with slope (A:B) steeper than 1:4. In superelevated sections, the algebraic difference in slopes should not exceed 0.25 (See Drop-off Condition Detail).
3. Drop-offs may be mitigated by placement of slopes with optional base material per Specifications Section 285. Slopes shallower than 1:4 may be required to avoid algebraic difference in slopes greater than 0.25. Include the cost for the placement and removal of the material in Maintenance of Traffic, LS. Use of this treatment in lieu of a temporary barrier is not eligible for CSIP consideration. Conduct daily inspections for deficiencies related to erosion, excessive slopes, rutting or other adverse conditions. Repair any deficiencies immediately.
4. For Setback Distance, refer to the Index or Approved Products List (APL) drawing of the selected barrier.
5. For Conditions 1 and 3 provided in Table 8, any drop-off condition that is created and restored within the same work period will not be subject to use of temporary barriers; however, channelizing devices will be required.
6. When permanent curb heights are ≥ 6", no channelizing device will be required. For curb heights < 6", see Table 8.

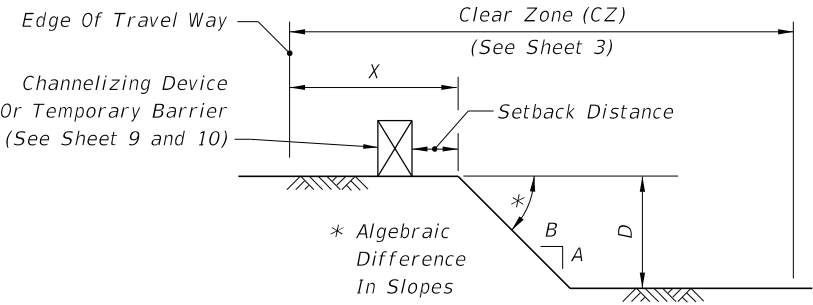


DROP-OFF CONDITION DETAIL

Table 8 Drop-off Protection Requirements			
Condition	X (ft)	D (in.)	Device Required
1	0-12	> 3	Temporary Barrier
2	> 12-CZ	> 3 to ≤ 5	Channelizing Device
3	0-CZ	> 5	Temporary Barrier
4	Removal of Bridge or Retaining Wall Barrier		Temporary Barrier
5	Removal of portions of Bridge Deck		Temporary Barrier

TRAVEL LANE TREATMENT FOR
MILLING OR RESURFACING NOTES

1. This treatment applies to resurfacing or milling operations between adjacent travel lanes.
2. Whenever there is a difference in elevation between adjacent travel lanes, the W8-11 sign with "UNEVEN LANES" is required at intervals of ½ mile maximum.
3. If D is 1½" or less, no treatment is required.
4. Treatment allowed only when D is 3" or less.
5. If the slope is steeper than 1:4 (not to be steeper than 1:1), the R4-1 and MOT-1-06 signs shall be used as a supplement to the W8-11; this condition should never exceed 3 miles in length.

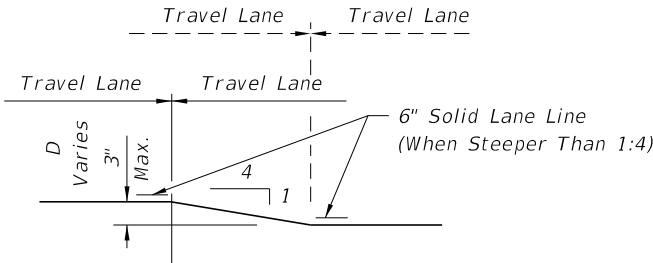

TRAVEL LANE TREATMENT FOR
MILLING OR RESURFACING DETAIL

PEDESTRIAN WAY DROP-OFF CONDITION NOTES


1. A pedestrian way drop-off is defined as:

a. a drop in elevation greater than 10" that is closer than 2' from the edge of the pedestrian way

b. a slope steeper than 1:2 that begins closer than 2' from the edge of the pedestrian way when the total drop-off is greater than 60"
2. Protect any drop-off adjacent to a pedestrian way with pedestrian longitudinal channelizing devices, temporary barrier wall, or approved handrail.


DROP-OFFS IN WORK ZONES

10/27/2022 7:36:09 AM

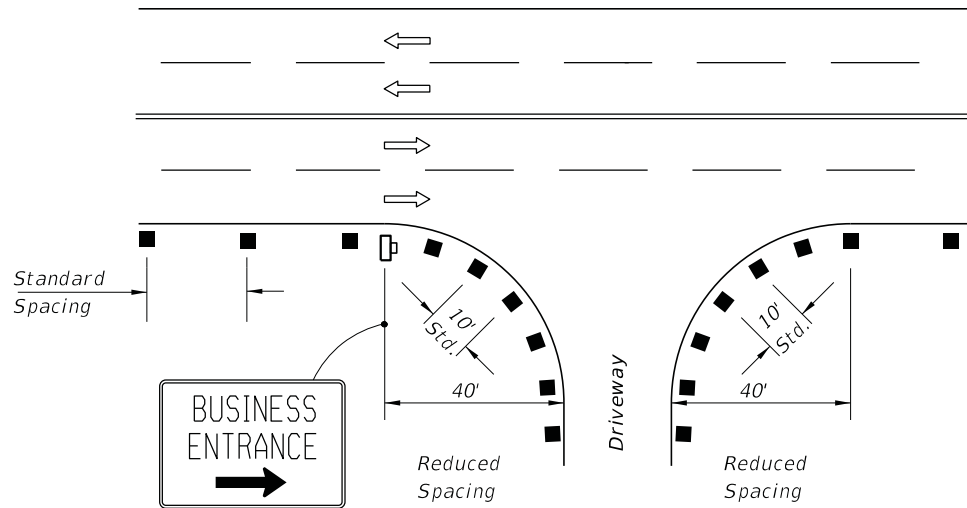


1. For single business entrances, place one 24" x 36" business sign for each driveway entrance affected. Signs shall show specific business names. Logos may be provided by business owners. Standard BUSINESS ENTRANCE sign in Index 700-102 may be used when approved by the Engineer.
2. When several businesses share a common driveway entrance, place one 24" x 36" standard BUSINESS ENTRANCE sign in accordance with Index 700-102 at the common driveway entrance.
3. Channelizing devices shall be placed at a reduced spacing on each side of the driveway entrance, but shall not restrict sight distance for the driveway users.
4. Business entrance signs are intended to guide motorist to business entrances moved/modified or disturbed during construction projects. Business entrance signs are not required where there is minimal disruption to business driveways which is often the case with resurfacing type projects.

PLACEMENT OF BUSINESS ENTRANCE SIGNS AND
CHANNELIZING DEVICES AT BUSINESS ENTRANCE

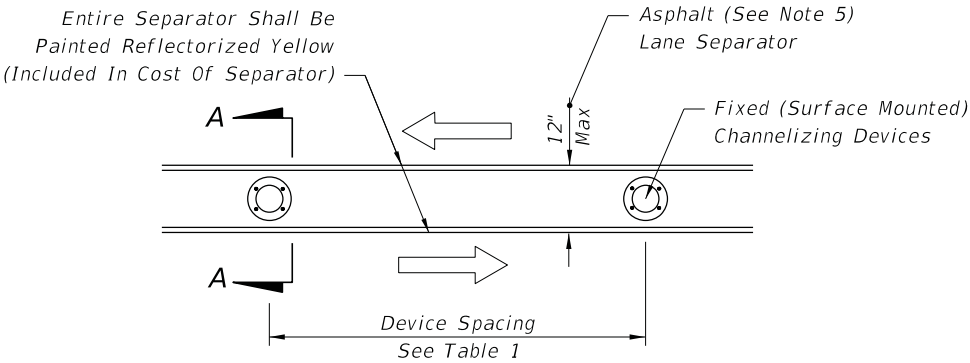

PLAN

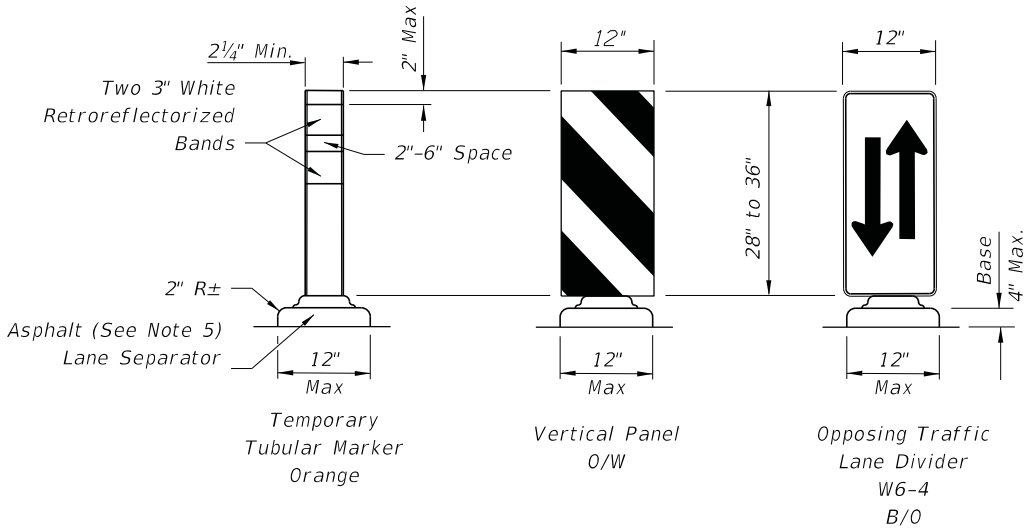


FIXED (SURFACE MOUNTED)
CHANNELIZING DEVICES

SECTION A-A

1. Temporary lane separators shall be supplemented with any of the following approved fixed (surface mounted) channelizing devices: temporary tubular markers, vertical panels, or opposing traffic lane divider panels. Opposing traffic lane divider panels (W6-4) shall only be used as center lane dividers to separate opposing vehicular traffic on a two-lane, two-way operation. Temporary Tubular Markers, Vertical Panels and Opposing Traffic Lane Divider panels shall not be intermixed within the limits where the temporary lane separator is used. The connection between the channelizing device and the temporary lane separator curb shall hold the channelizing device in a vertical position.
2. Reflectorized materials shall have a smooth sealed outer surface which will display the same approximate color day and night. Furnish channelizing devices having retroreflective sheeting meeting the requirements of Section 990.
3. 12" openings for drainage shall be constructed in the asphalt and portable temporary lane separator at a maximum spacing of 25' in areas with grades of 1% or less or 50' in areas with grades over 1% as directed by the Engineer.
4. Tapered ends shall be used at the beginning and end of each run of the temporary lane separator to form a gradual increase in height from the pavement level to the top of the temporary lane separator.
5. The Contractor has the option of using portable temporary lane separators containing fixed channelizing devices in lieu of the temporary asphalt separator and channelizing devices detailed on this sheet. The portable temporary lane separator shall come in portable sections that can be connected to maintain continuous alignment between the separate curb sections. Each temporary lane separator section shall be 36 inches to 48 inches in total length. Portable temporary lane separators shall duplicate the color of the pavement marking. Portable temporary lane separators shall be one of those listed on the Approved Products List.

TEMPORARY LANE SEPARATOR


LAST REVISION 11/01/20	REVISION	DESCRIPTION:	 FY 2023-24 STANDARD PLANS	GENERAL INFORMATION FOR TRAFFIC CONTROL THROUGH WORK ZONES	INDEX 102-600	SHEET 9 of 11
------------------------------	----------	--------------	--	---	-------------------------	-------------------------

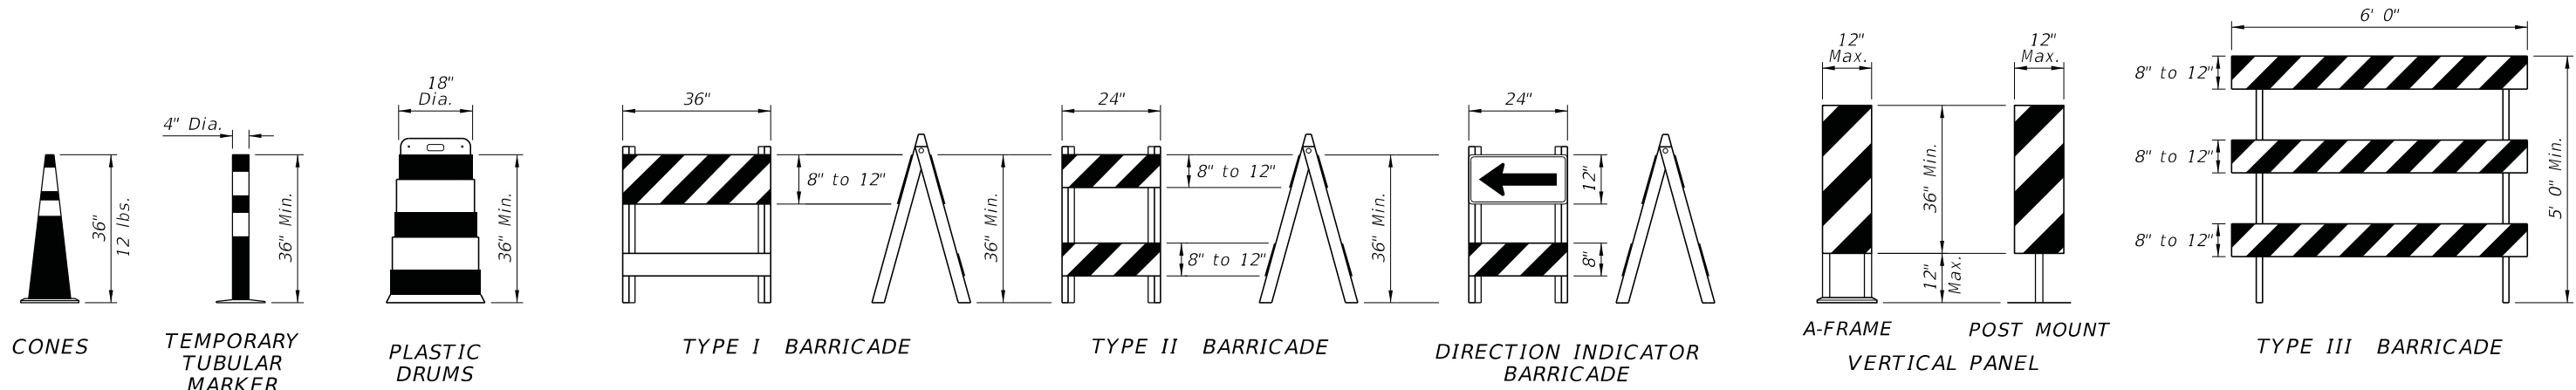

CHANNELIZING DEVICES

CHANNELIZING DEVICE NOTES:

- The details shown on this sheet are for the following purposes:
 - For ease of identification and
 - To provide information that supplements or supersedes that provided by the MUTCD.
- The Type III Barricade shall have a unit length of 6'-0" only. When barricades of greater lengths are required those lengths shall be in multiples of the 6'-0" unit.
- No sign panel should be mounted on any channelizing device unless the channelizing device/sign combination was found to be crashworthy and the sign panel is mounted in accordance with the vendor drawing for the channelizing device shown on the Approved Products List (APL).
- Ballast shall not be placed on top rails or any striped rails or higher than 13" above the driving surface.
- The direction indicator barricade may be used in tapers and transitions where specific directional guidance to drivers is necessary. If used, direction indicator barricades shall be used in series to direct the driver through the transition and into the intended travel lane.
- The splicing of sheeting is not permitted on channelizing devices or MOT signs.
- For rails less than 3'-0" long, 4" stripes shall be used.
- Cones shall:
 - Be used only in active work zones where workers are present.
 - Be reflectorized as per the MUTCD with Department-approved reflective collars when used at night.
- For pedestrian longitudinal channelizing devices, the device shall have a minimum of 8" continuous detectable edging above the walkway. A gap not exceeding a height of 2" is allowed to facilitate drainage. The top surface of the device shall be a minimum height of 32" and have a 1/8" or less difference in any plane at all connection points between the devices to facilitate hand trailing. The bottom and the top surface of the device shall be in the same vertical plane. If pedestrian drop-off protection is required, the device shall have a footprint or offset of at least 2', otherwise the device must be at least 42" in height above the walkway and be anchored or ballasted to withstand a 200 lb lateral point load at the top of the device.

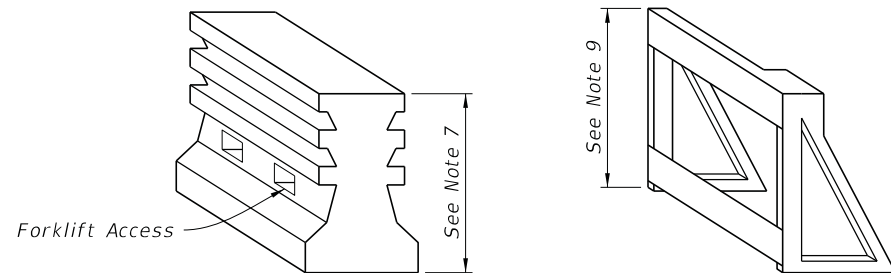

PEDESTRIAN LONGITUDINAL CHANNELIZING DEVICES


TEMPORARY BARRIER NOTES:

- Where a barrier is specified, any of the types below may be used in accordance with the applicable Index:


Index	Description
102-100	Temporary Barrier
102-120	Low Profile Barrier
536-001	Guardrail
- Trailer Mounted Barriers may be used to provide positive protection for workers within the work areas. APL drawings may be used as a guide to develop project specific Temporary Traffic Control Plans that are signed and sealed by the Contractor's Engineer.

10/27/2022 7:36:10 AM

LAST REVISION 11/01/20	REVISION	DESCRIPTION:	 FY 2023-24 STANDARD PLANS	GENERAL INFORMATION FOR TRAFFIC CONTROL THROUGH WORK ZONES	INDEX 102-600	SHEET 10 of 11
------------------------------	----------	--------------	--	---	-------------------------	--------------------------

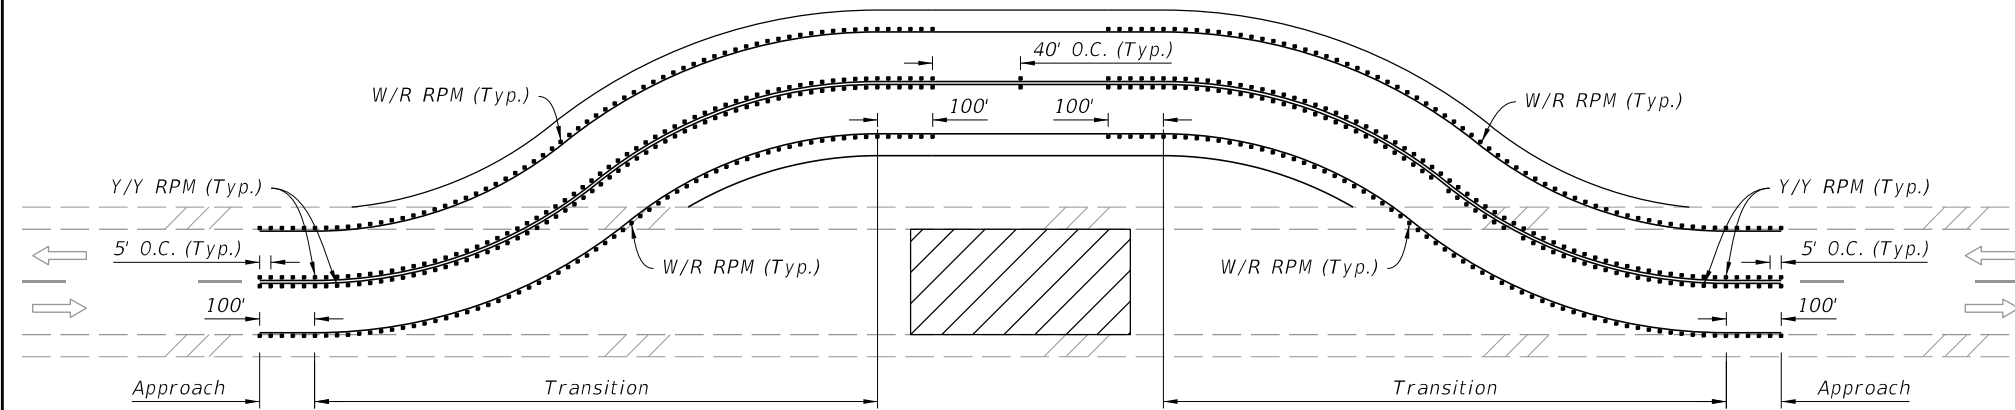

RPM PLACEMENT ON TWO-LANE ROADWAYS

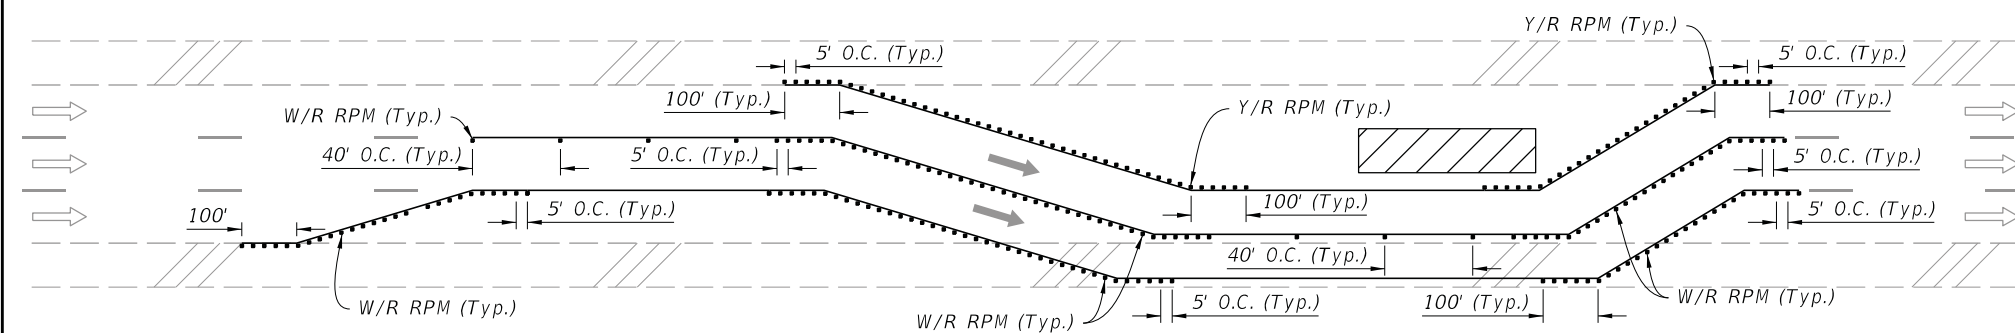


RPM PLACEMENT ON MULTILANE ROADWAYS
(Lane Shift Shown, Other Multilane Typical Applications Similar)

NOTES:


1. Install RPMs as a supplement to:
 - a. All lane lines
 - b. Edge lines in transitions (e.g., merges, diversions, lane shifts)
 - c. Edge lines of gore areas
2. Extend pavement marking and 5' RPM spacing by 100' in each direction for all transitions regardless of the line type.
3. Place RPMs in accordance with this detail and Index 706-001.

SYMBOLS:

-  Work Area
-  Lane Identification and Direction of Traffic

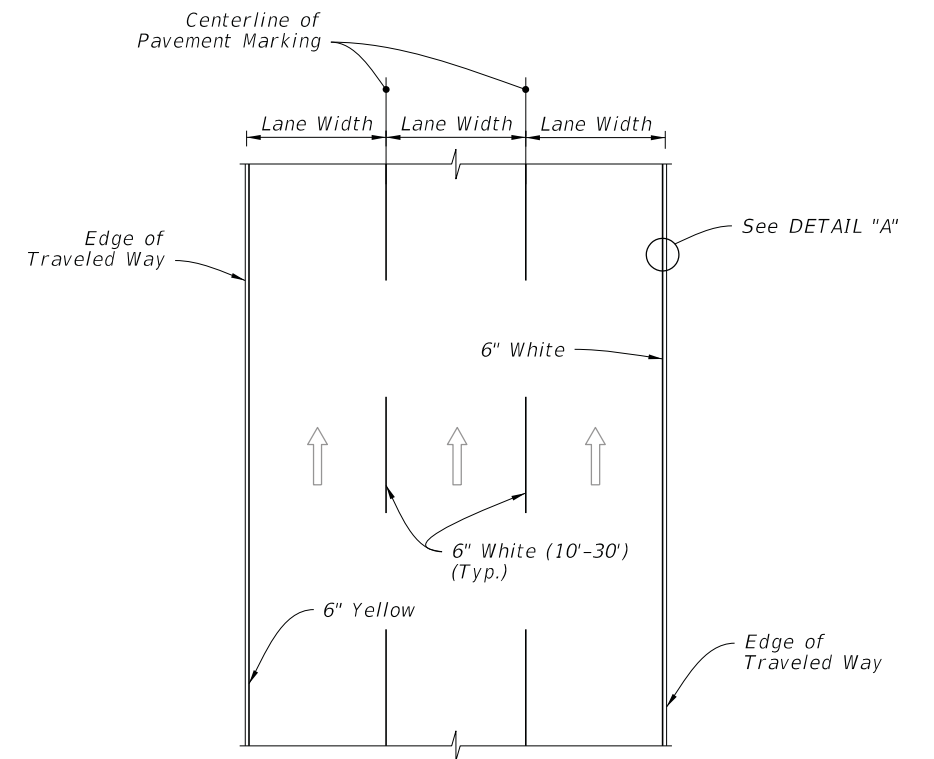

PLAN VIEW

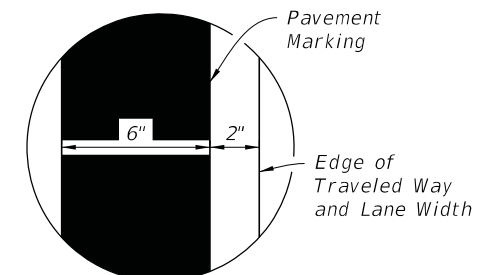

DETAIL "A"


RPM PLACEMENT IN WORK ZONES

PAVEMENT MARKINGS PLACEMENT

WORK ZONE PAVEMENT MARKINGS

LAST REVISION 11/01/20	REVISION DESCRIPTION:	 FY 2023-24 STANDARD PLANS	GENERAL INFORMATION FOR TRAFFIC CONTROL THROUGH WORK ZONES	INDEX 102-600	SHEET 11 of 11
------------------------------	--------------------------	---	---	------------------	-------------------

10/6/2022 1:24:30 PM

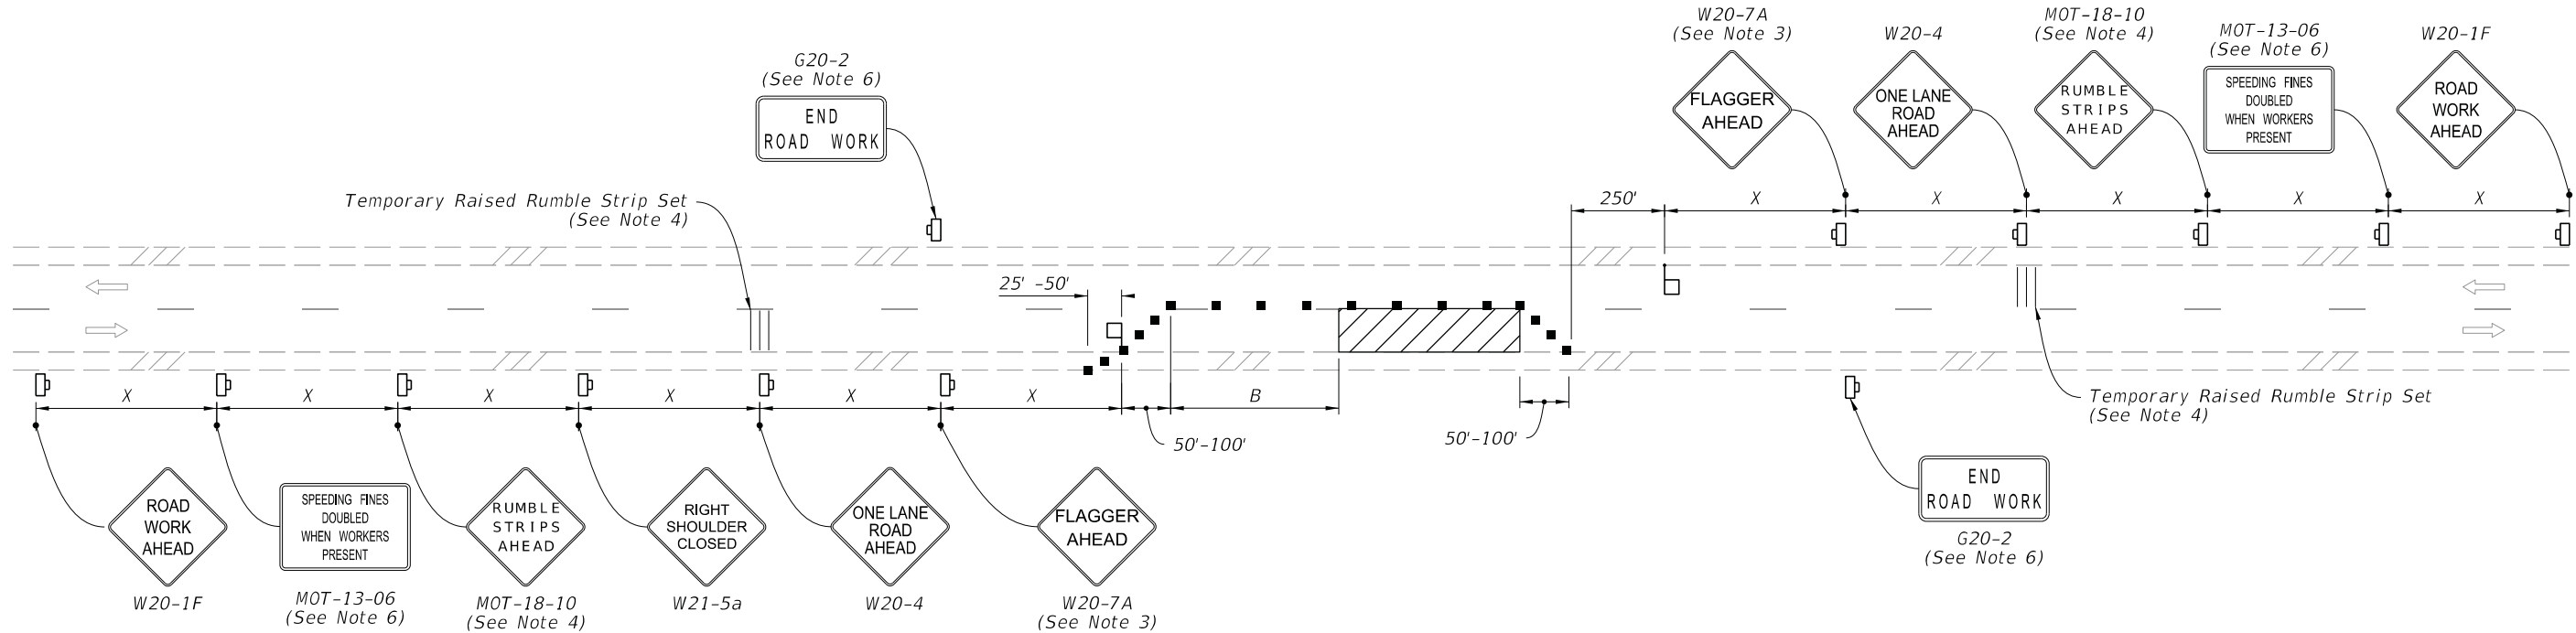


NOTES:

1. This Index applies to Two-Lane, Two-Way Roadways with work within the traveled way.
2. L = Taper Length
B = Buffer Length
X = Work Zone Sign Spacing
See Index 102-600 for "L", "B", "X" and channelizing device spacing values.
3. Optionally, use "Flagger Ahead" sign with symbol (W20-7) instead of "Flagger Ahead" sign with text (W20-7A).
4. Use temporary raised rumble strips when the existing posted speed is 55 mph or greater and the work duration is greater than 60 minutes. If temporary raised rumble strips are not used, omit "Rumble Strips Ahead" signs (MOT-18-10) and associated work zone sign spacing.
5. Additional one-way control may be provided by the following means:
 - a. Flag-carrying vehicle
 - b. Official vehicle
 - c. Pilot vehicles
 - d. Traffic signals
6. The "Speeding Fines Doubled When Workers Present" signs (MOT-13-06) and "End Road Work" signs (G20-2), along with associated work zone sign spacing, may be omitted when the work operation will be in place for 24 hours or less.
7. Automated Flagger Assistance Devices (AFADs) may be used in accordance with Specification Sections 102, 990 and the APL vendor drawings.
8. Railroad Crossings:
 - a. If an active railroad crossing is located closer to the Work Area than the queue length plus 300 feet, extend the Buffer Space as shown on Sheet 2.
 - b. If the queuing of vehicles across an active railroad crossing cannot be avoided, provide a uniformed traffic control officer or flagger at the highway-rail grade crossing to prevent vehicles from stopping within the highway-rail grade crossing, even if automatic train warning devices are in place.


When flaggers are the sole means of one-way control, the flaggers must be in sight of each other or in direct communication at all times.

SYMBOLS:

- Work Area
- Channelizing Device (See Index 102-600)
- Work Zone Sign
- Flagger
- Lane Identification and Direction of Traffic

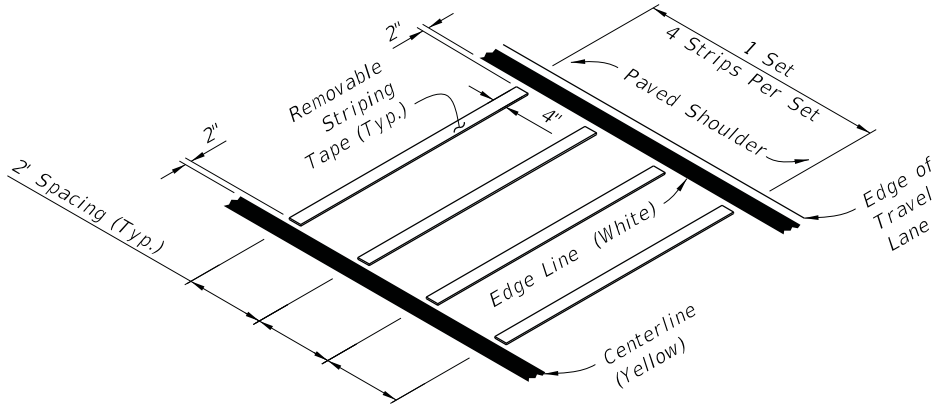

OPTION - 1
REMOVABLE STRIPING TYPE

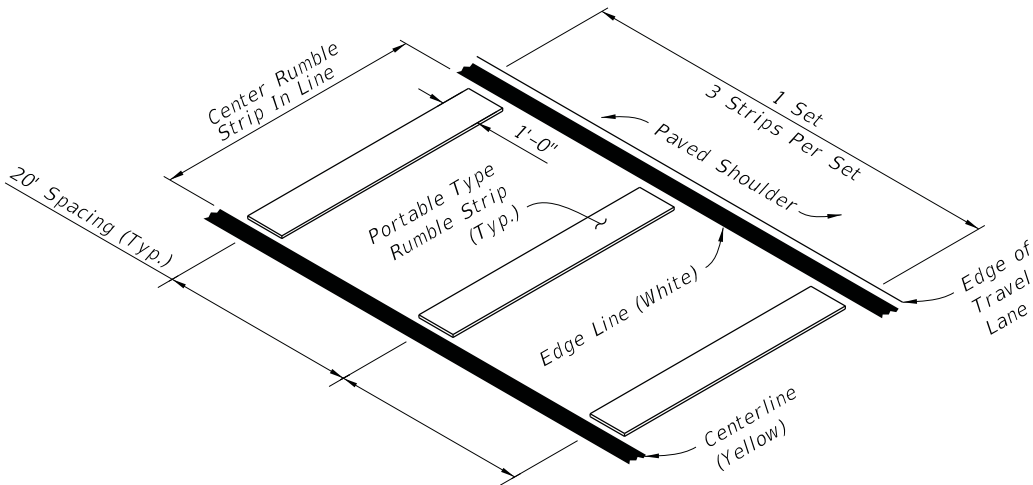

OPTION - 2
PORTABLE TYPE

RUMBLE STRIP SETS



FY 2023-24
STANDARD PLANS



TWO-LANE, TWO-WAY
WORK WITHIN THE TRAVEL WAY

INDEX
102-603

SHEET
1 of 2

LAST
REVISION
11/01/21

DESCRIPTION:

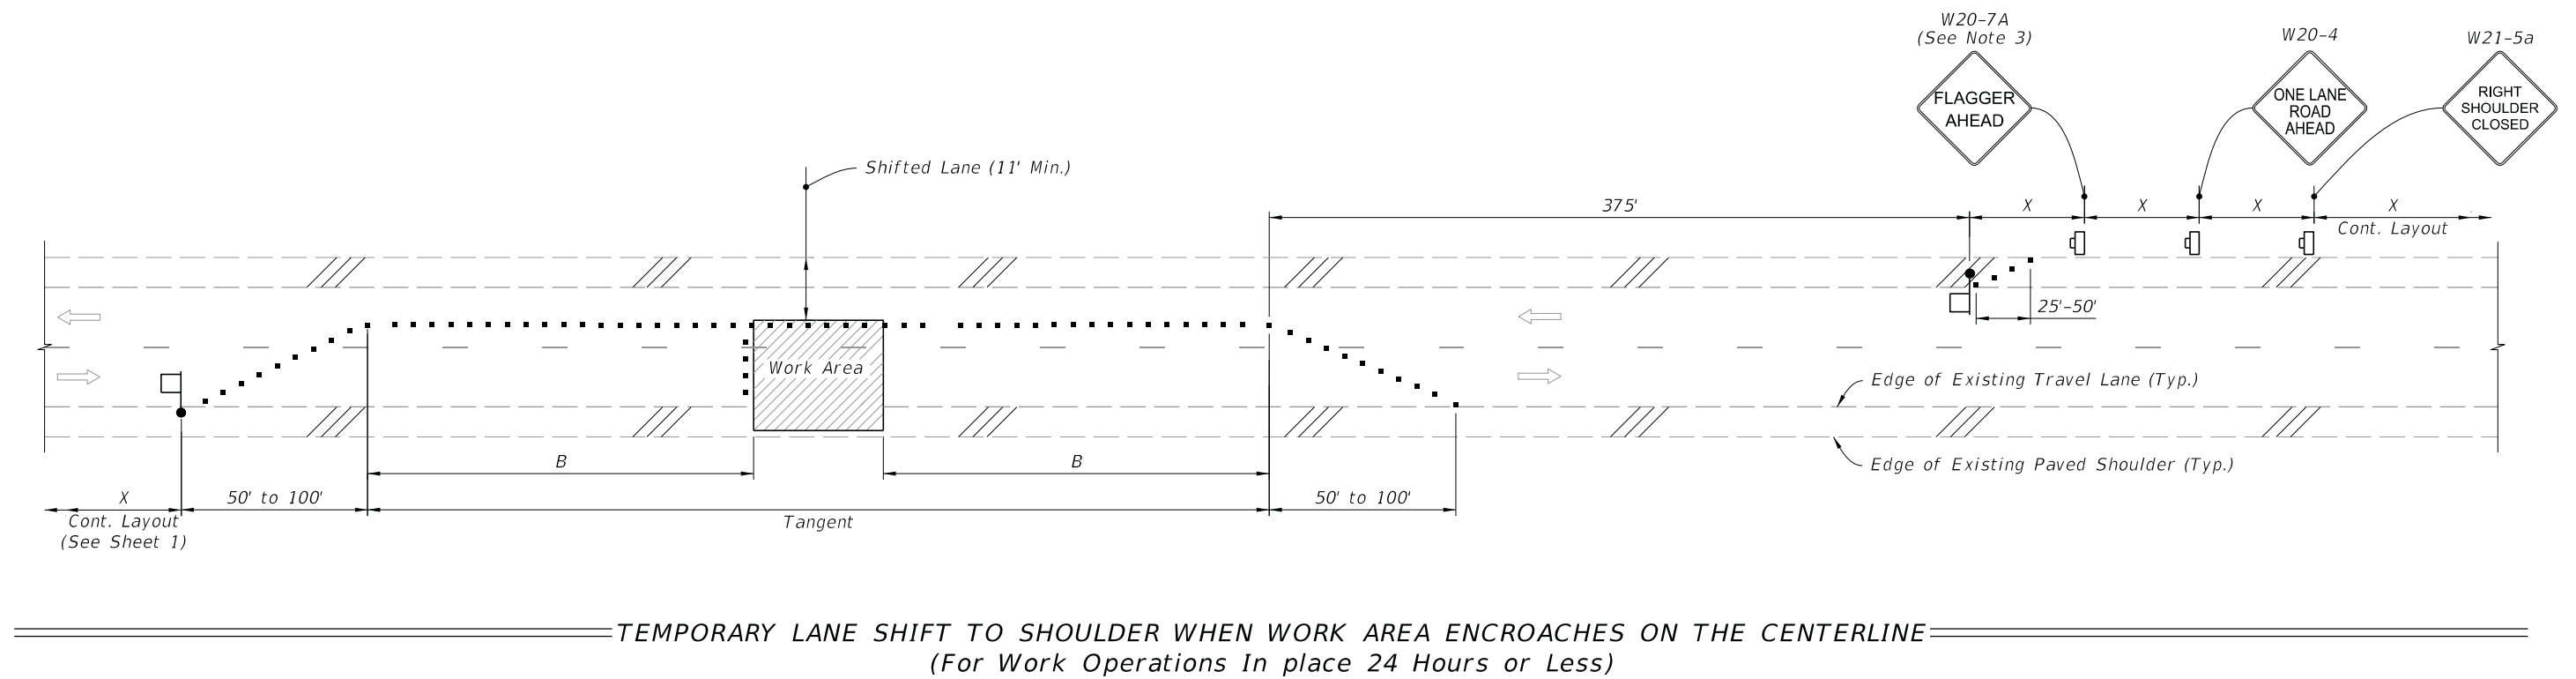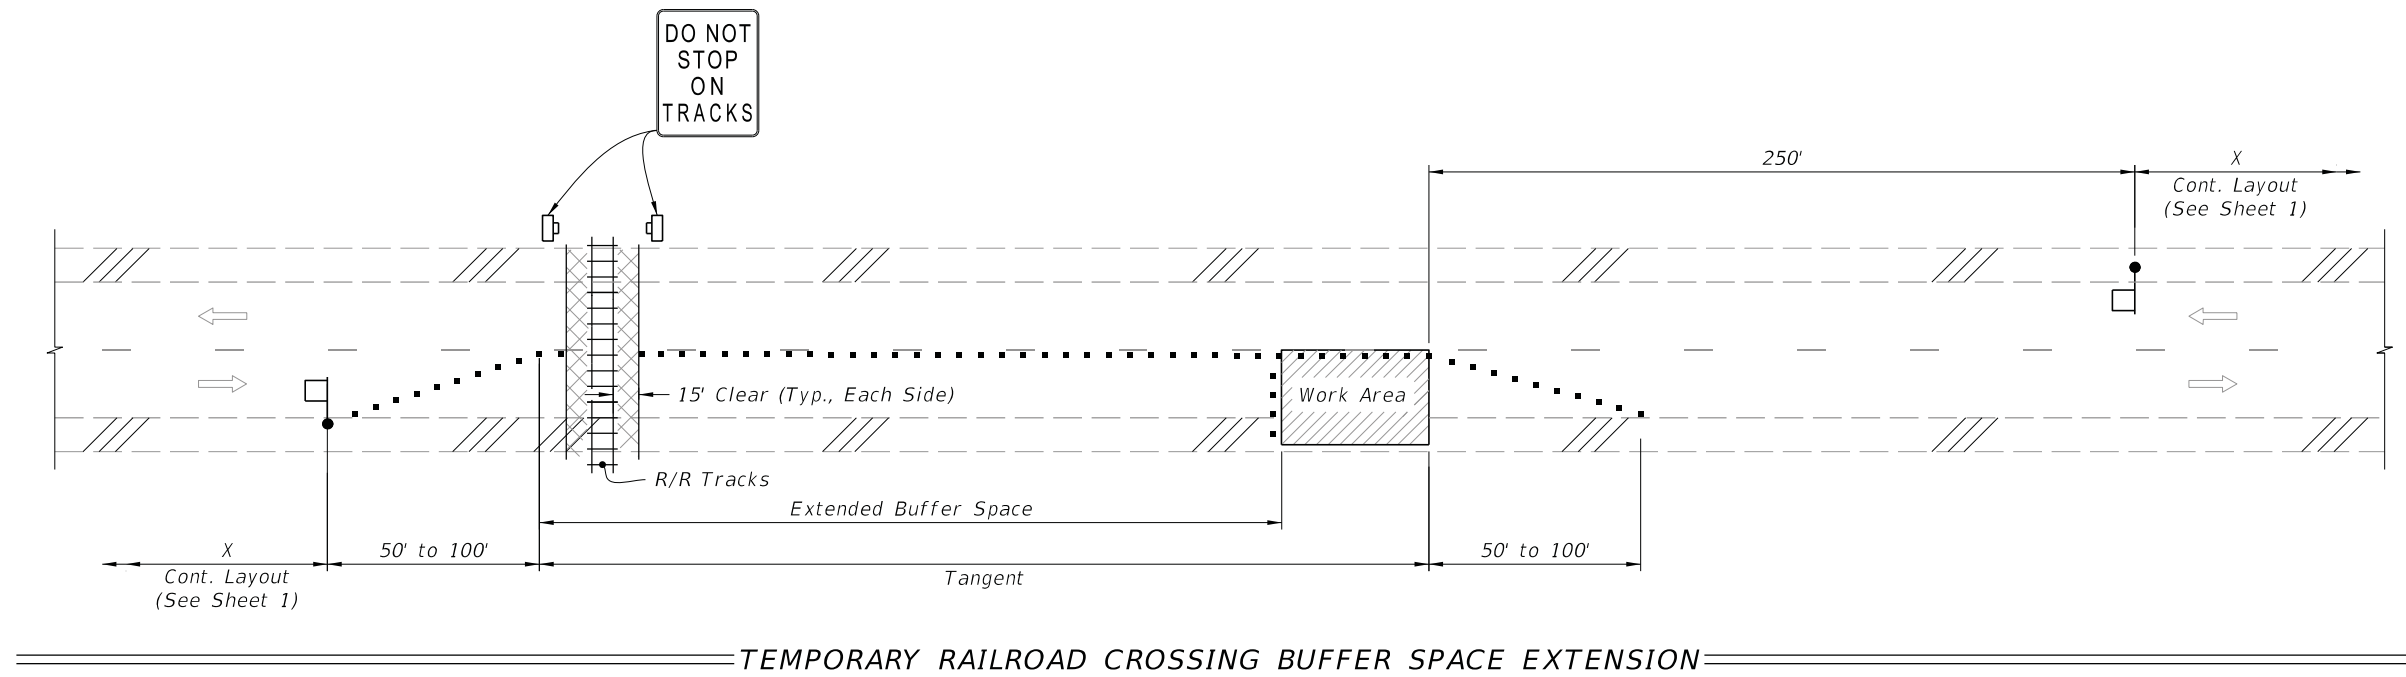


SYMBOLS:


- Work Area
- Channelizing Device (See Index 102-600)
- Work Zone Sign
- Flagger
- Lane Identification and Direction of Traffic

SPECIAL CONDITIONS

LAST REVISION 11/01/21	REVISION DESCRIPTION:	 FY 2023-24 STANDARD PLANS	TWO-LANE, TWO-WAY WORK WITHIN THE TRAVEL WAY	INDEX 102-603	SHEET 2 of 2
------------------------------	--------------------------	---	--	------------------	-----------------

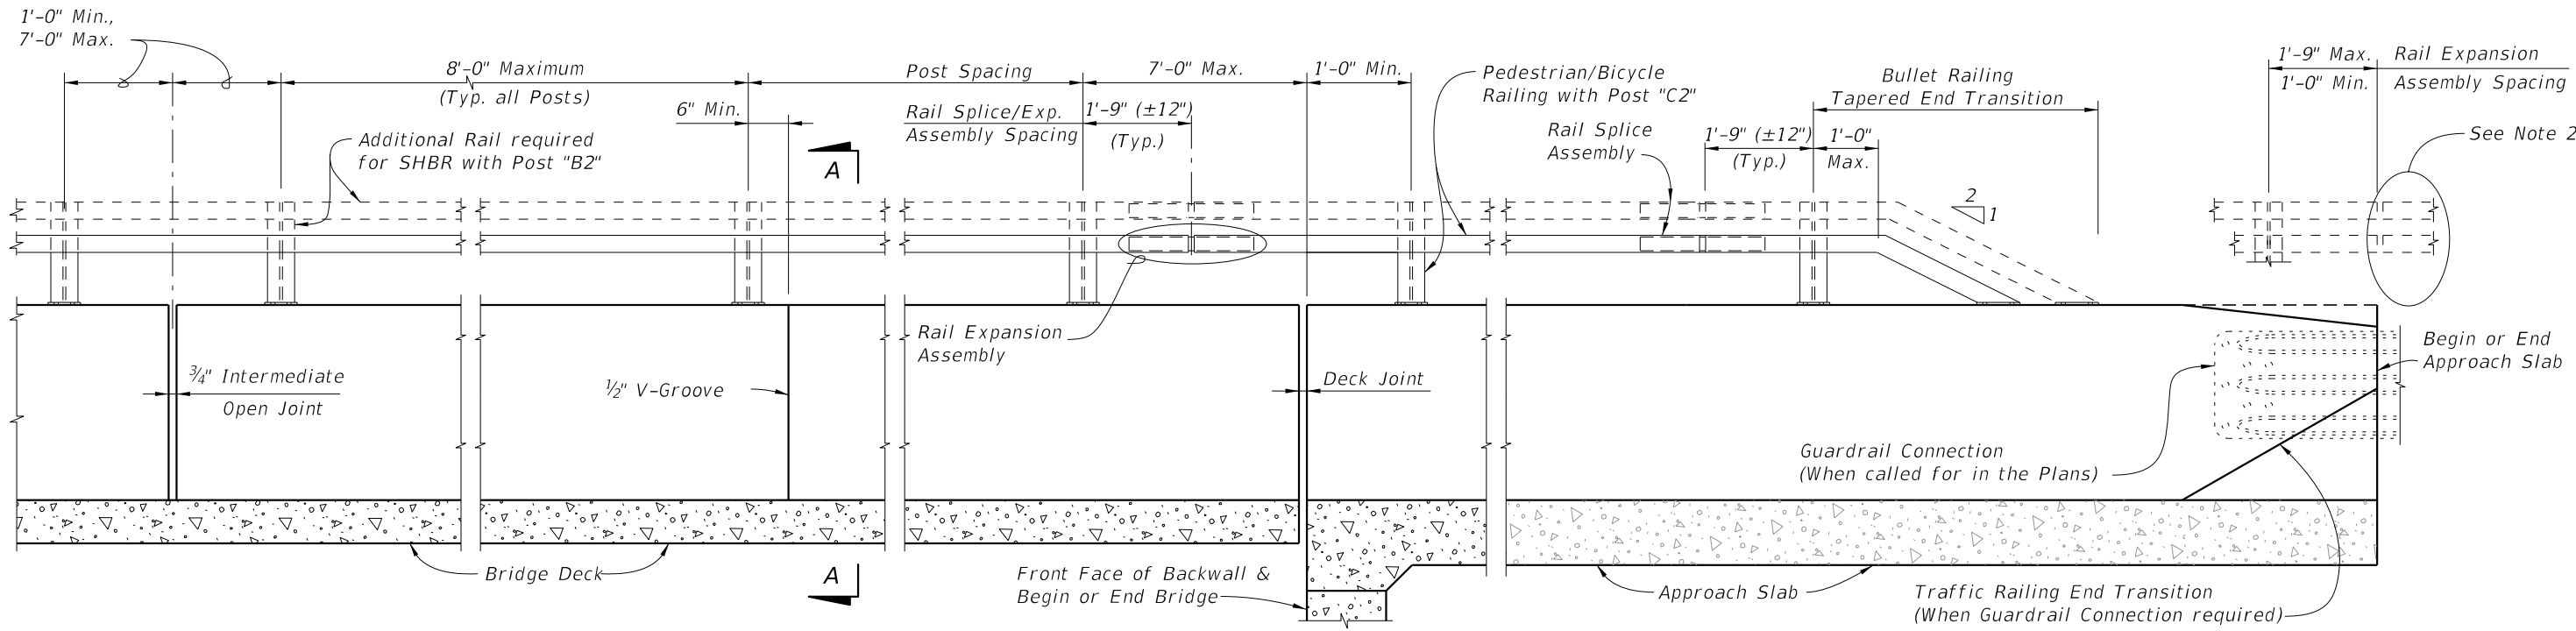

ELEVATION OF INSIDE FACE OF TRAFFIC RAILING WITH PEDESTRIAN/BICYCLE BULLET RAILING

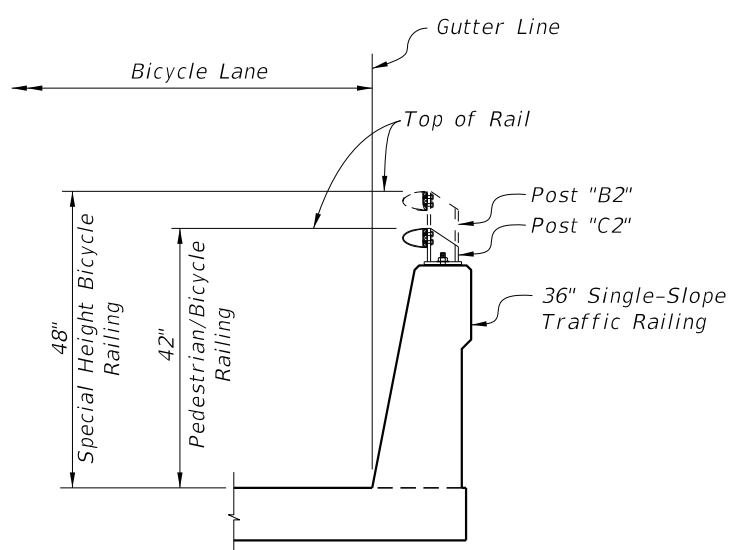

SECTION A-A
TYPICAL SECTION THRU BRIDGE DECK
(APPROACH SLAB SIMILAR)

NOTES:



1. A Bullet Railing Tapered-End Transition is required for all approach ends of Bullet Railings on Traffic Railings. When Guardrail Connection is required terminate the Bullet Railing Tapered-End Transition at beginning of the Traffic Railing End Transition.
2. Where Bullet Railing continues on retaining wall mounted Traffic Railings or Barriers, provide a Bullet Railing Tapered End Transition at the terminus of the Bullet Railing.

CROSS REFERENCES:


Work in conjunction with Index 515-022.
For Traffic Railing Details, Reinforcement and Notes see Index 521-427.

10/6/2022 11:20:43 AM

LAST REVISION 11/01/17	REVISION	DESCRIPTION:	FDOT FY 2023-24 STANDARD PLANS	PEDESTRIAN/BICYCLE BULLET RAILING FOR TRAFFIC RAILING	INDEX 515-021	SHEET 1 of 1
------------------------------	----------	--------------	--------------------------------------	--	------------------	-----------------

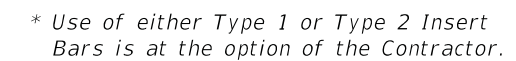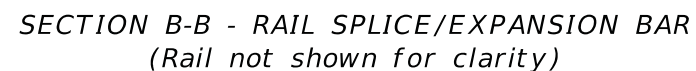

CROSS REFERENCE:
For Notes and Tapered End Transition Details,
See Sheet 3.

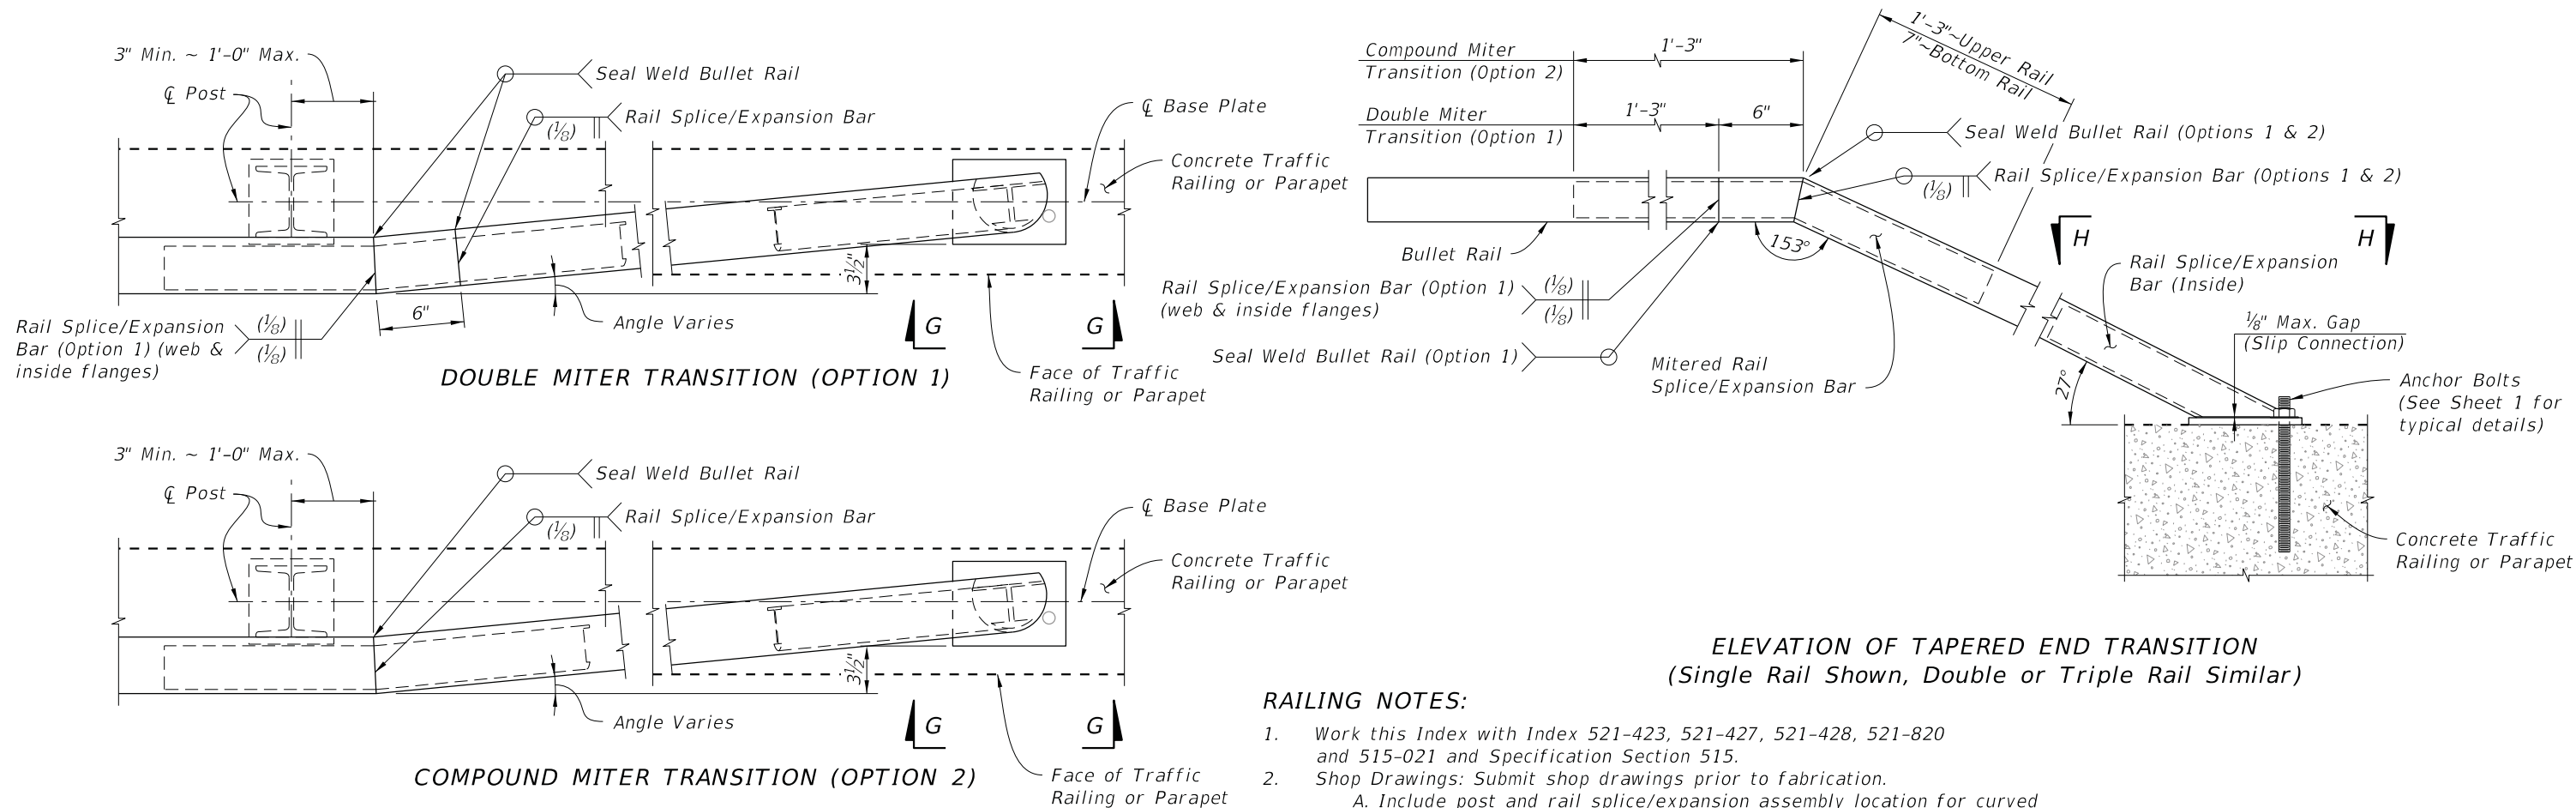


RAILING NOTES:

- Work this Index with Index 521-423, 521-427, 521-428, 521-820 and 515-021 and Specification Section 515.
- Shop Drawings: Submit shop drawings prior to fabrication.
 - Include post and rail splice/expansion assembly location for curved alignments with radii < 40 feet and for all end terminations.
- Materials:
 - Supply Aluminum materials in accordance with Specification Section 965 and the following:
 Wrought Aluminum Post: ASTM B221, Alloy 6061-T6 or 6351-T5
 Rail End Cap: ASTM B26 sand cast aluminum alloy 356.0-F
 Plate and Bars: ASTM B209 Alloy 6061-T6
 Rails: ASTM B221 Alloy 6061-T6 or 6351-T5.
 Stop Pins: Press-fit aluminum or stainless steel pins or tubes
 B. Stainless Steel Fasteners: ASTM F-593, Alloy Group 2 (316).
 C. Bearing Pads: Plain or Fiber Reinforced meeting Specification Section 932 for Ancillary Structures.
 D. Anchor Bolts: Galvanized ASTM A307 Grade 36 Hex Head. Galvanized ASTM 1554 Grade 55 Threaded rods for Adhesive Anchors.
- Layout:
 - Posts shall be uniformly spaced with reasonable consistency.
 - Tapered End Transitions are required at the terminus of the approach ends of Bullet Railing mounted on a Traffic Railing. Bullet Railings on concrete parapets shielded by a traffic railing do not require Tapered End Transitions unless noted otherwise in the Plans.
 - Adjust post spacing's to avoid parapet obstacles, such as armor expansion plates, by 9 inches minimum.
 - Rails shall be continuous over a minimum of 3 posts, except that lengths less than 12 feet need only be continuous over 2 posts.
 - Space splices at 40 feet maximum. Splice all rails in a given railing section at about the same center line.
 - Provide rail expansion assemblies in panels between posts on either side of a bridge expansion joint. Rail expansion assemblies are similar to the rail splice assemblies with increased space at the expansion assembly to allow for movement equal to 1.5 times the bridge joint opening or 1" greater than the expected joint movement.
- Installation:
 - Set rails near bridge expansion joints to allow for expected movement.
 - Cutting of reinforcing steel is permitted for post installed anchors.
- Payment: Includes the full cost of installed bullet railing. Cost of the Concrete Parapet or Traffic Railing is separate.


10/6/2022 11:21:04 AM

LAST REVISION 11/01/22	REVISION	DESCRIPTION:	 FY 2023-24 STANDARD PLANS	PEDESTRIAN/BICYCLE BULLET RAILING DETAILS	INDEX 515-022	SHEET 3 of 3
------------------------------	----------	--------------	--	--	------------------	-----------------


10/6/2022 11:23:58 AM

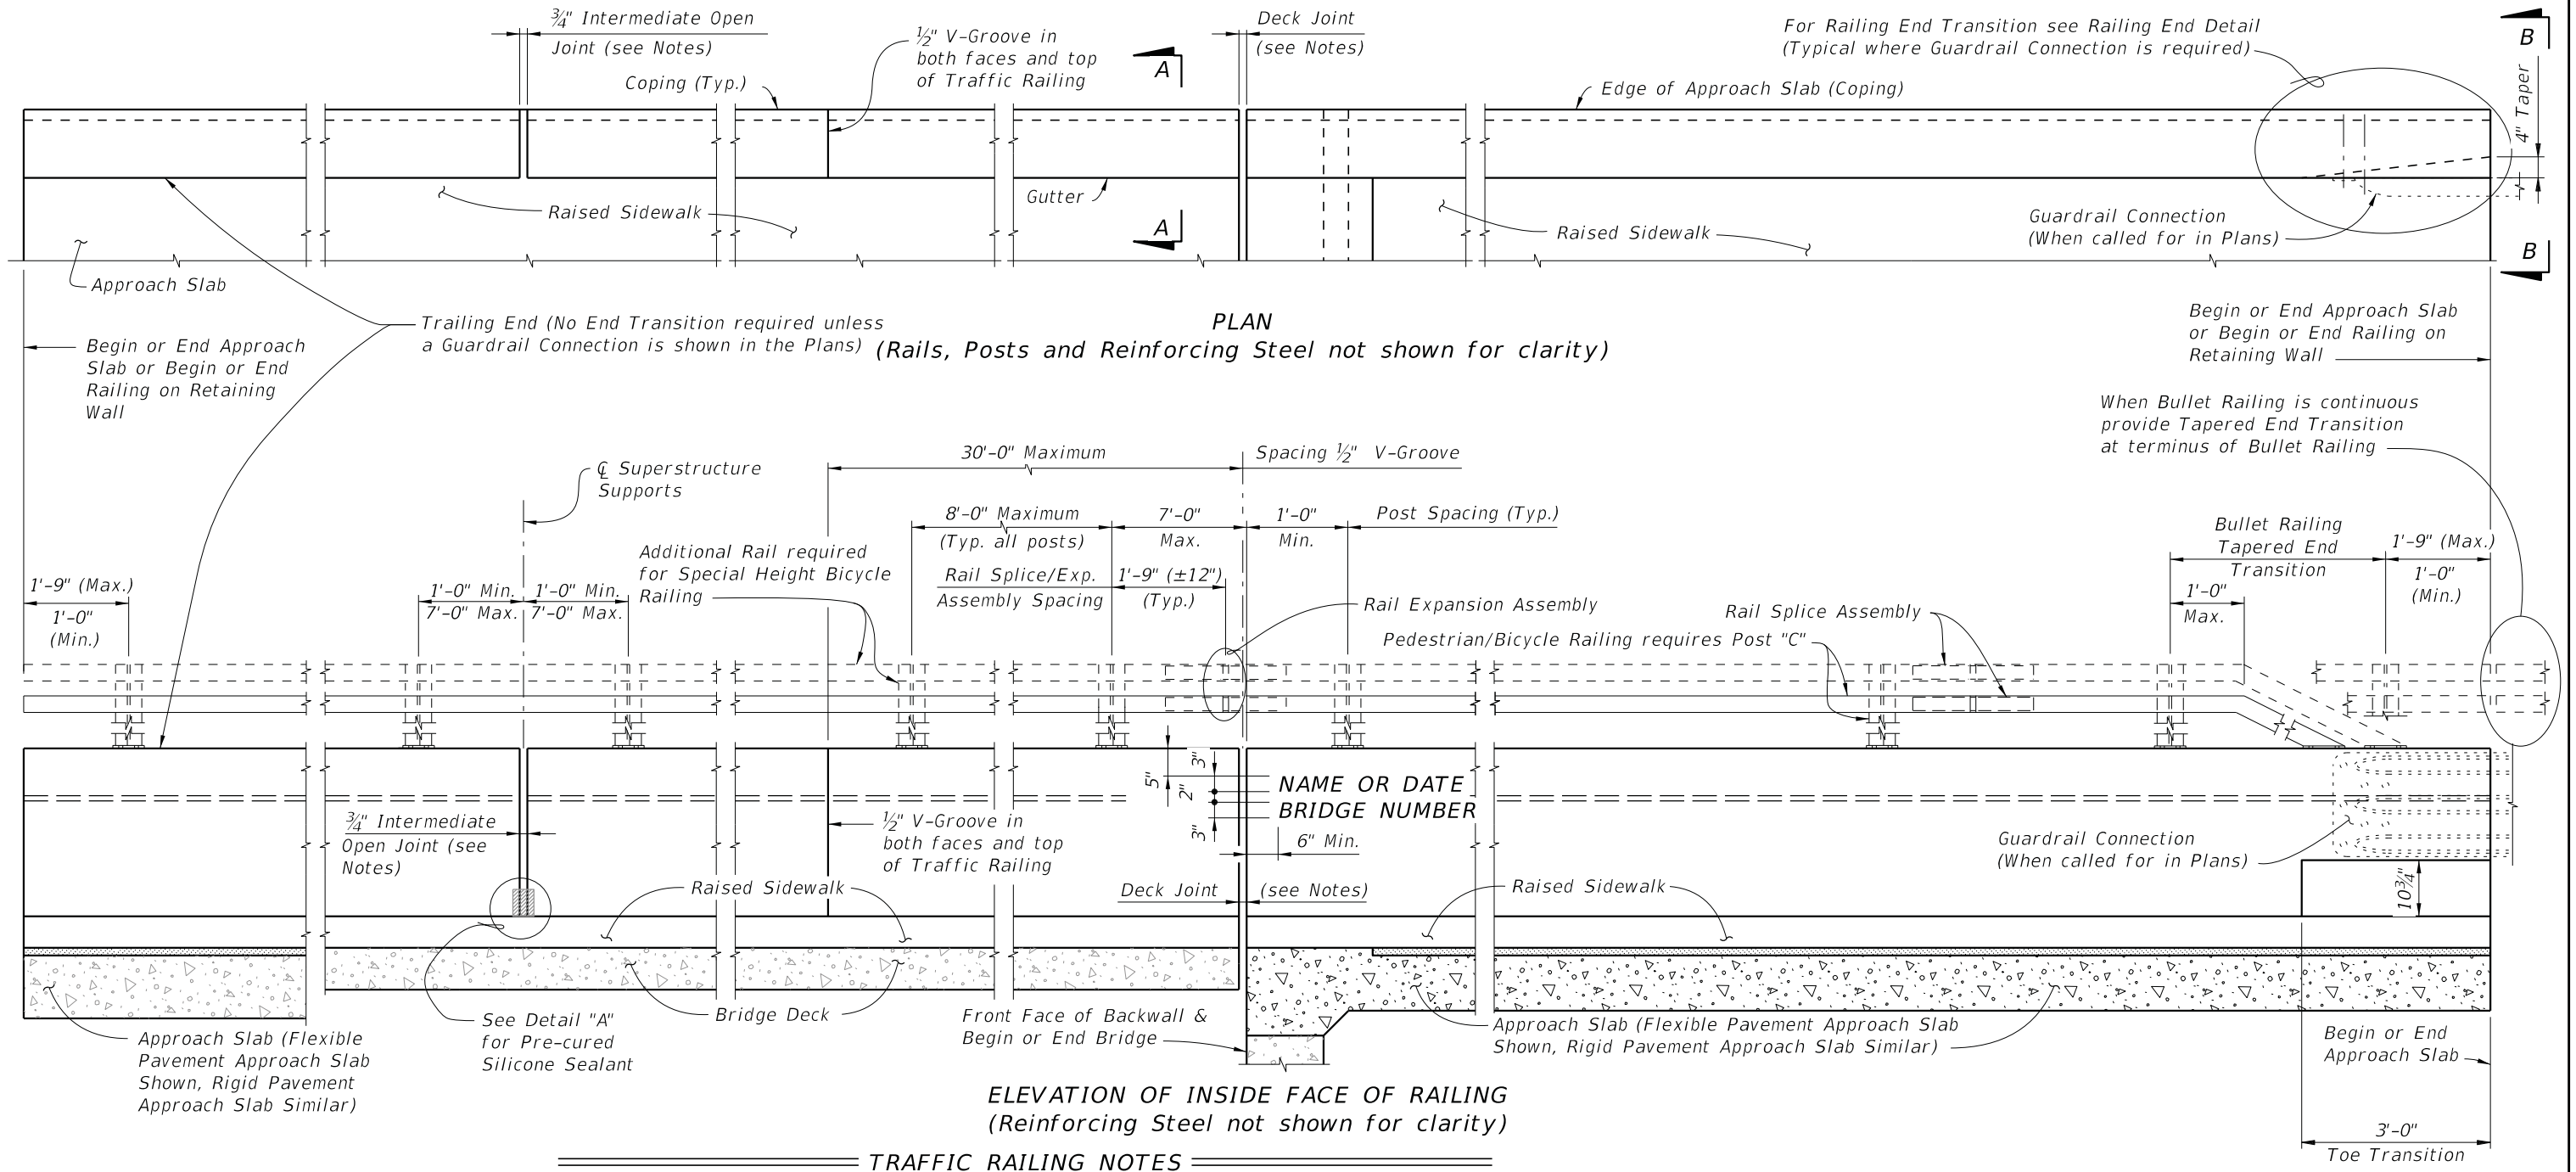

LAST REVISION	DESCRIPTION:	FY 2023-24 STANDARD PLANS	TRAFFIC RAILING - (32" VERTICAL SHAPE)	INDEX	SHEET
11/01/20				521-423	1 of 3

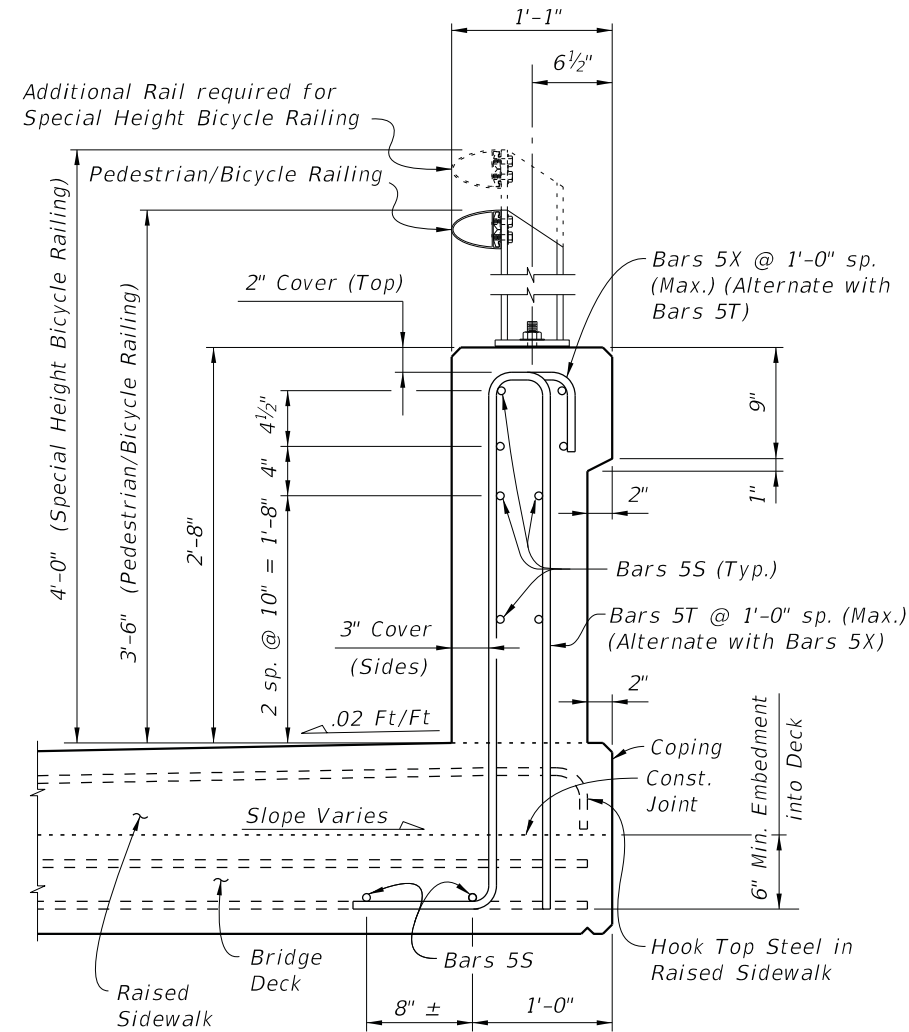


SECTION A-A
TYPICAL SECTION THRU TRAFFIC RAILING
(Section Thru Bridge Deck shown)

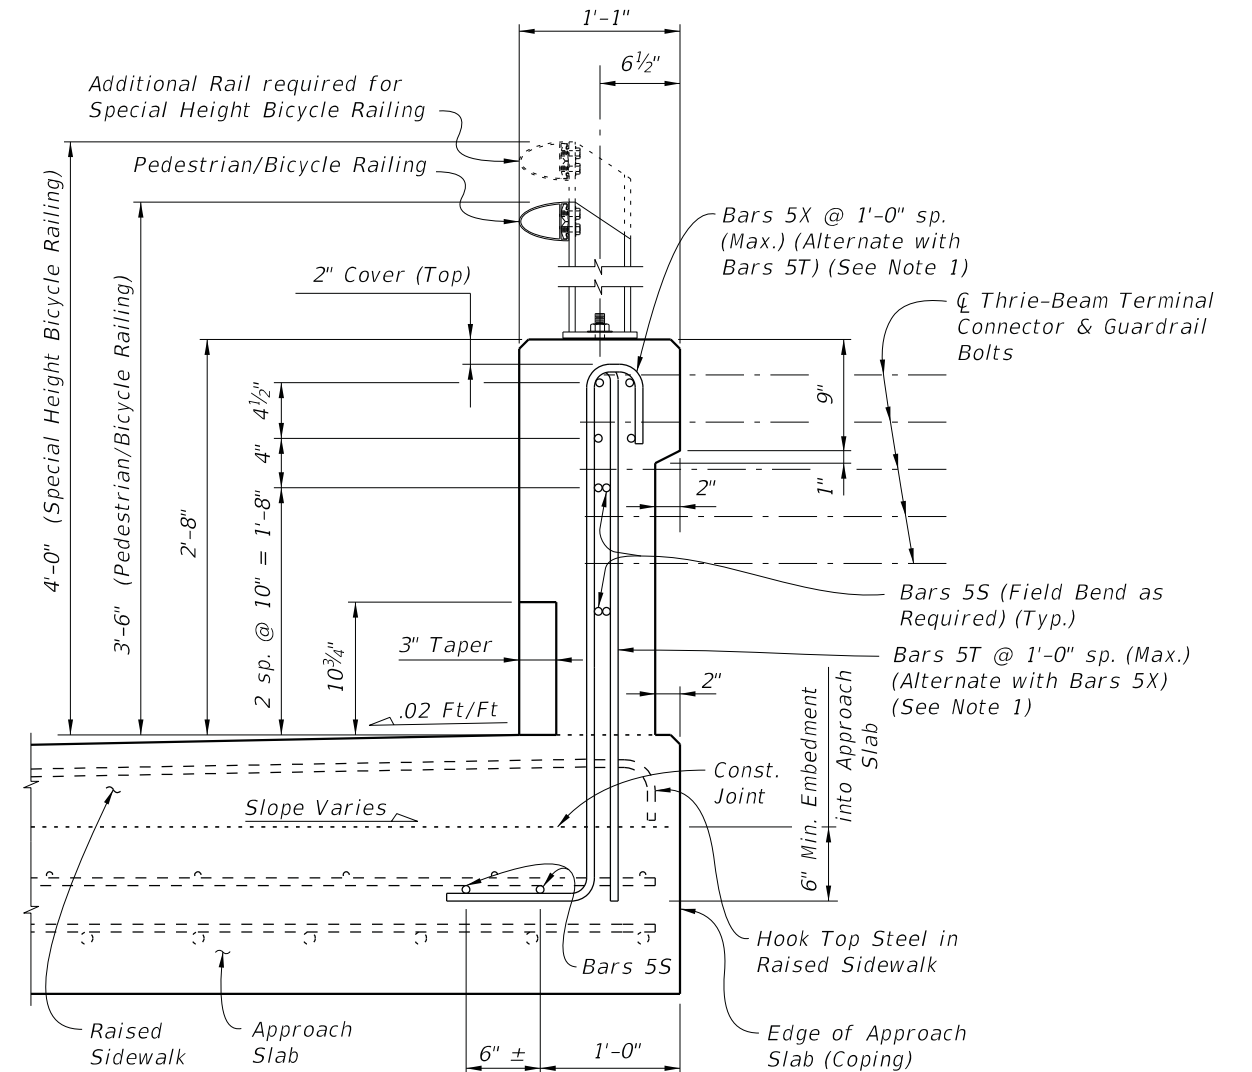

VIEW B-B
APPROACH SLAB END VIEW
OF TRAFFIC RAILING

CROSS REFERENCE:
For location of Section A-A and View B-B
see Sheet 1.

NOTE: For Bullet Railing Details,
see Index 515-022.

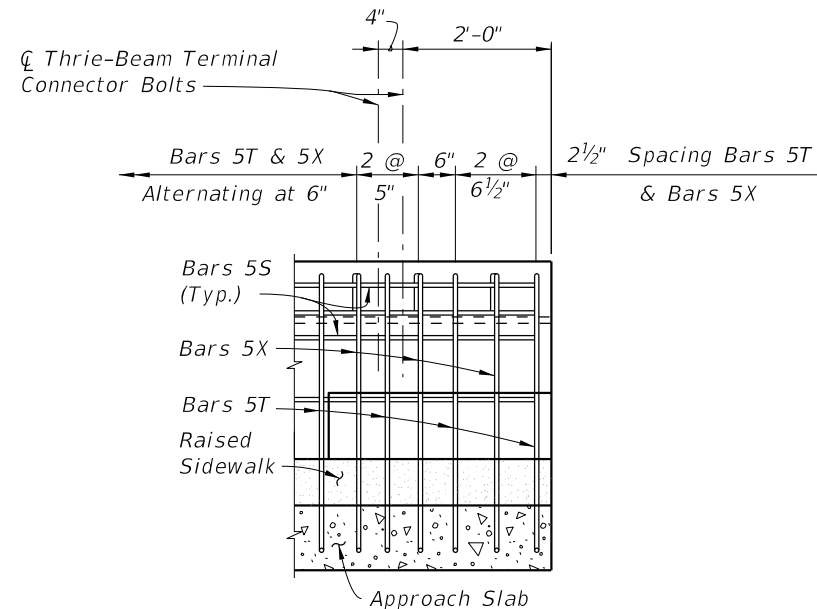

RAILING END DETAIL
(Guardrail Not Shown For Clarity)

NOTES:

1. Begin placing Railing Bars 5T and 5X on Approach Slab at the railing end and proceed toward Begin or End Bridge to avoid conflict with guardrail bolt holes. If required, adjustments to the bar spacing for Bars 5T and 5X shall be made immediately adjacent to Begin or End Bridge. Cut, shift and rotate Bars 5T and 5X as required to maintain cover in Railing End Transition.
2. Omit Railing End Transition and Guardrail if Concrete Traffic Railing is used beyond the Approach Slab or Retaining Wall. See Structures Plans, Plan and Elevation Sheet and Roadway Plans. If Taper and Railing End Transition is omitted, extend Typical Section to end of the Approach Slab or limiting station on Retaining Wall, and space Bars 5T and 5X at 1'-0" (Typ.)

10/6/2022 11:23:59 AM

LAST REVISION 11/01/17	REVISION	DESCRIPTION:	FDOT FY 2023-24 STANDARD PLANS	TRAFFIC RAILING - (32" VERTICAL SHAPE)	INDEX 521-423	SHEET 2 of 3
------------------------------	----------	--------------	--------------------------------------	--	------------------	-----------------

CONVENTIONAL REINFORCING STEEL BENDING DIAGRAMS						
BILL OF REINFORCING STEEL			ROADWAY CROSS-SLOPE	ØA		
MARK	SIZE	LENGTH		LOW GUTTER	HIGH GUTTER	
S	5	As Reqd.	0% to 2%	90°	90°	
T	5	9'-0"	2% to 6%	87°	93°	
X	5	5'-10"	6% to 10%	84°	96°	

STIRRUP BAR 5T

STIRRUP BAR 5X

BAR 5S

REINFORCING STEEL NOTES:

- All bar dimensions in the bending diagrams are out to out.
- The 3'-8³/₄" vertical dimensions shown for Bars 5T and 5X are based on a bridge deck with a 6" thick x 6' wide raised sidewalk at low side of deck, 2% deck cross slope and a counter 2% raised sidewalk cross slope. If the raised sidewalk thickness, width or cross slopes vary from the above amounts, adjust these vertical dimensions accordingly to achieve a 6" minimum embedment into the bridge deck.
- The reinforcement for the railing on a Retaining Wall shall be the same as detailed with ØA = 90°.
- All reinforcing steel at the open joints shall have a 2" minimum cover.
- Bars 5S may be continuous or spliced at the construction joints. Bar splices for Bars 5S shall be a minimum of 2'-2".
- The Contractor may utilize Welded Wire Reinforcement (WWR) when approved by the Engineer. WWR must consist of Deformed wire meeting the requirements of Specification Section 931.

10/6/2022 2:17:09 PM

SHEET	CONTENTS
1	General Notes; Index Contents
2	General, TL-3 Guardrail - Installed Plan and Elevation
3	Low-Speed, TL-2 Guardrail - Installed Plan and Elevation
4	W-Beam and Thrie-Beam Panel Details
5	Post and Offset Block Details
6	Guardrail Sections - Heights and Adjacent Slopes
7	End Treatment - Approach Terminal Geometry, Parallel
8	End Treatment - Approach Terminal Geometry, Curbed and Double Faced
9	End Treatment - Trailing Anchorage
10	End Treatment - Component Details
11	End Treatment - Controlled Release Terminal (CRT) System
12	Layout for CRT System - Side Roads and Driveways
13	Approach Transition Connection to Rigid Barrier - General, TL-3
14	Approach Transition Connection to Rigid Barrier - General, TL-3 - Curb Connections
15	Approach Transition Connection to Rigid Barrier - Low-Speed, TL-2
16	Approach Transition Connection to Rigid Barrier - Low-Speed, TL-2 - Curb Connections
17	Approach Transition Connection to Rigid Barrier - Details
18	Approach Transition Connection to Rigid Barrier - Double Faced Guardrail
19	Layout to Rigid Barrier - Approach Ends
20	Layout to Rigid Barrier - Approach Ends with Double Faced Guardrail Layout to Rigid Barrier - Trailing Ends Trailing End Transition Connection to Rigid Barrier
21	Rub Rail Details
22	Pedestrian Safety Treatment - Pipe Rail
23	Modified Mount - Special Steel Post for Concrete Structure Mount; Modified Mount - Encased Post for Shallow Mount; Modified Mount - Frangible Leave-Out for Concrete Surface Mount
24	Barrier Delineators - Post Mounted; Clear Space - Reduced Post Spacing for Hazards; 5/8" Button-Head Bolt System

GENERAL NOTES:

1. INSTALLATION: Construct guardrail in accordance with Specification 536.

This Index, along with the plans and the manufacturers' drawings on the Approved Products List (APL), is sufficiently detailed for installation of General Guardrail, Low-Speed Guardrail, End Treatment assemblies, and their connecting options shown herein. This precludes requirements for shop drawing submittals unless otherwise specified in the plans.

2. COMPATIBILITY: The General Guardrail in this Index is based on the Midwest Guardrail System (MGS) design, with an approximate height of 31" at the top of the Panel (2'-1" mounting height at vertical C of Panel) and a midspan panel splice as shown on Sheet 2. Guardrail components included on the APL, which are compatible with this Index, may also be identified as 31" or MGS Guardrail.

3. STANDARD COMPONENTS: Standard guardrail components, including posts, panels, and bolt systems, are based on the Task Force 13 Publication: Guide to Roadside Hardware Components (<http://tf13.org/Guides/componentGuide/>).

4. BUTTON-HEAD BOLTS: Install Button-Head Bolts where indicated using bolts, nuts, and washers as defined on Sheet 24. Place washers under nuts. Do not place washers between bolt heads and panels, except where otherwise shown in this Index.

5. HEX-HEAD BOLTS: Install Hex-Head Bolts where indicated using bolts, nuts, and washers in accordance with material properties of Specification 967. Place washers under nuts.

6. MISCELLANEOUS ASPHALT PAVEMENT: Install Miscellaneous Asphalt Pavement where indicated with a tolerance of $\pm \frac{1}{2}$ " depth and in accordance with Specification 339.

7. ADJACENT SIDEWALKS & SHARED USE PATHS: When guardrail posts are placed within 4'-0" of a sidewalk or shared use path, use timber posts, or use steel posts only if treated with Pipe Rail as shown on Sheet 22.

When timber posts are used, one of the following safety treatments is required for the bolt(s) protruding from the back face of the posts:

- a. After tightening the nut, trim the protruding post bolt flush with the nut and galvanize per Specification 562.
- b. Use post bolts 15" in length and countersink the washer and nut between 1" and 1½" deep into the back face of the post.
- c. Use 15" post bolts with sleeve nuts and washers.

When End Treatment posts are within 4'-0" of a sidewalk or shared use path, steel posts are not permitted within the End Treatment segment. Terminate the Pipe Rail outside of End Treatment segments, as noted per Sheet 22.

8. NESTED W-BEAM: Where called for in the plans, install two W-Beam Panels mounted flush per location, securing all panels with Button-Head Bolts threaded through aligned slots and holes. 2" Button-Head Bolts are permitted for panel splice locations.

9. CONNECTION TO RIGID BARRIER: The connections to Rigid Barrier in this Index only apply to newly constructed bridge Traffic Railing and Concrete Barrier or where the complete Approach Transition Connection to Rigid Barrier shown herein can be installed without conflicting with existing Traffic Railings, structures, or approach slabs.

For connecting guardrail to existing bridge Traffic Railings, see Indexes 536-002, 521-404, and 521-405.

10. CONNECTION TO EXISTING GUARDRAIL: Where a transition to existing guardrail at 27" height is required, linearly transition the new guardrail height over a distance ranging from 25'-0" to 31'-3". Height transitions must occur outside of End Treatment and Approach Transition segments.

Provide an immediate transition to the required midspan panel splice using the available panel options on Sheet 4 (9'-4½" or 15'-7½" panel). Alternatively, this transition to midspan panel splice may be achieved by installing a single reduced post spacing of 3'-1½" within the new guardrail, immediately adjacent to the connection location.

11. PLANS CALLOUTS: Begin/End Station labels are shown throughout this Index as they correspond to the station and offset callouts specified in the plans.

In the plans, Begin/End Guardrail Station refers to the General TL-3 Guardrail Pay Item, and it may be abbreviated as Begin/End GR. Station. Where the Low-Speed TL-2 Guardrail Pay Item is specifically required, the callout in the plans will then specify Begin/End TL-2 GR. Station.

12. QUANTITY MEASUREMENT: Measure guardrail and corresponding components as defined in Specification 536. The Guardrail length is measured along the centerline of installed Panels, between the points labeled Begin/End Guardrail Station shown on the following Index Sheets and defined in the plans (typically measured from the C of the panel's post bolt slots at the approach/trailing ends).



FY 2023-24
STANDARD PLANS

GUARDRAIL


INDEX
536-001

SHEET
1 of 24

LAST
REVISION
11/01/19

REVISION

DESCRIPTION:

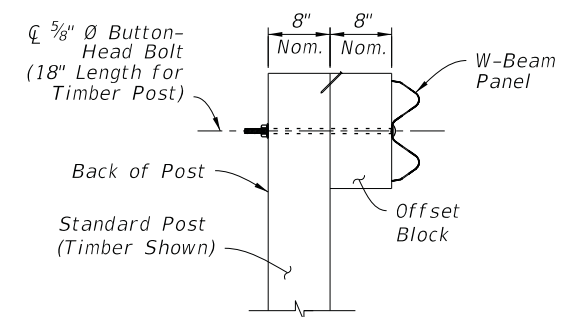

GENERAL GUARDRAIL
INSTALLED ELEVATION



1. **GENERAL:** *Install the General Guardrail configuration where indicated in the plans. This may include tapered segments if called for in the plans.*



Use 12'-6" or longer W-Beam Panels. A single 6'-3" Panel may be used at the end of the run to meet the nominal Begin/End Guardrail Sta. requirements.

Where a differing guardrail configuration is required for constructability beyond the options shown in this Index or the plans, obtain approval from the Engineer prior to installation.
2. **MIDSPAN PANEL LAP SPLICE:** *For proper structural function, place all Lap Splices at midspan unless otherwise indicated.*

Lap the Panels with the Splice Ridge oriented downstream of the final Direction of Traffic in the nearest traffic lane. For reverse lane conditions, orient the Splice Ridge downstream of the lane direction with the highest traffic volume. Orienting Lap Splices for Temporary Traffic Control phasing is not required.
3. **CONNECTION DETAILS:** *Connections to End Treatments, Approach Transitions, or other segment types are defined in the following Index Sheets, APL Drawings, or the plans.*
4. **W-BEAM PANEL DETAILS:** *See Sheet 4.*
5. **POST & OFFSET BLOCK DETAILS:** *See Sheet 5.*
6. **GUARDRAIL SECTIONS:** *For Sections showing typical mounting heights, grading, and lateral offsets in relation to adjacent roadway features, see Sheet 6.*
7. **MODIFIED MOUNTS:** *Where concrete structures, concrete sidewalk, or shallow depth conditions are encountered, see Sheet 23 for additional post mounting options.*
8. **DEFINED SEGMENTS:** *The General Guardrail shown provides the base configuration, including Post Spacing and splice locations, for Defined Segment modifications where indicated in the plans and using the Guardrail Types, Sections, and/or hardware as shown in this Index (e.g. Double Faced W-Beam, Deep Posts at Slope Breaks, Pipe Rail, Rub Rail, or Reduced Post Spacing for Hazards).*

GENERAL, TL-3 GUARDRAIL DETAILS

LAST REVISION 11/01/19	REVISION	DESCRIPTION:	 FY 2023-24 STANDARD PLANS	GUARDRAIL	INDEX 536-001	SHEET 2 of 24
---	--	-------------------------	--	-----------------------------------	--	--

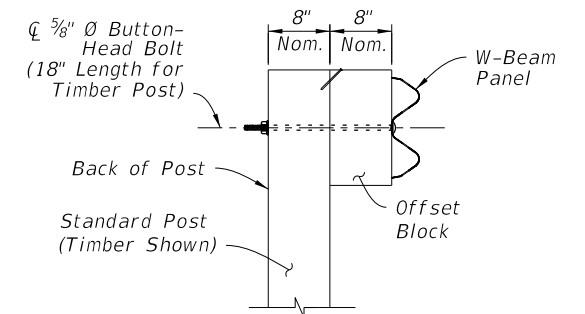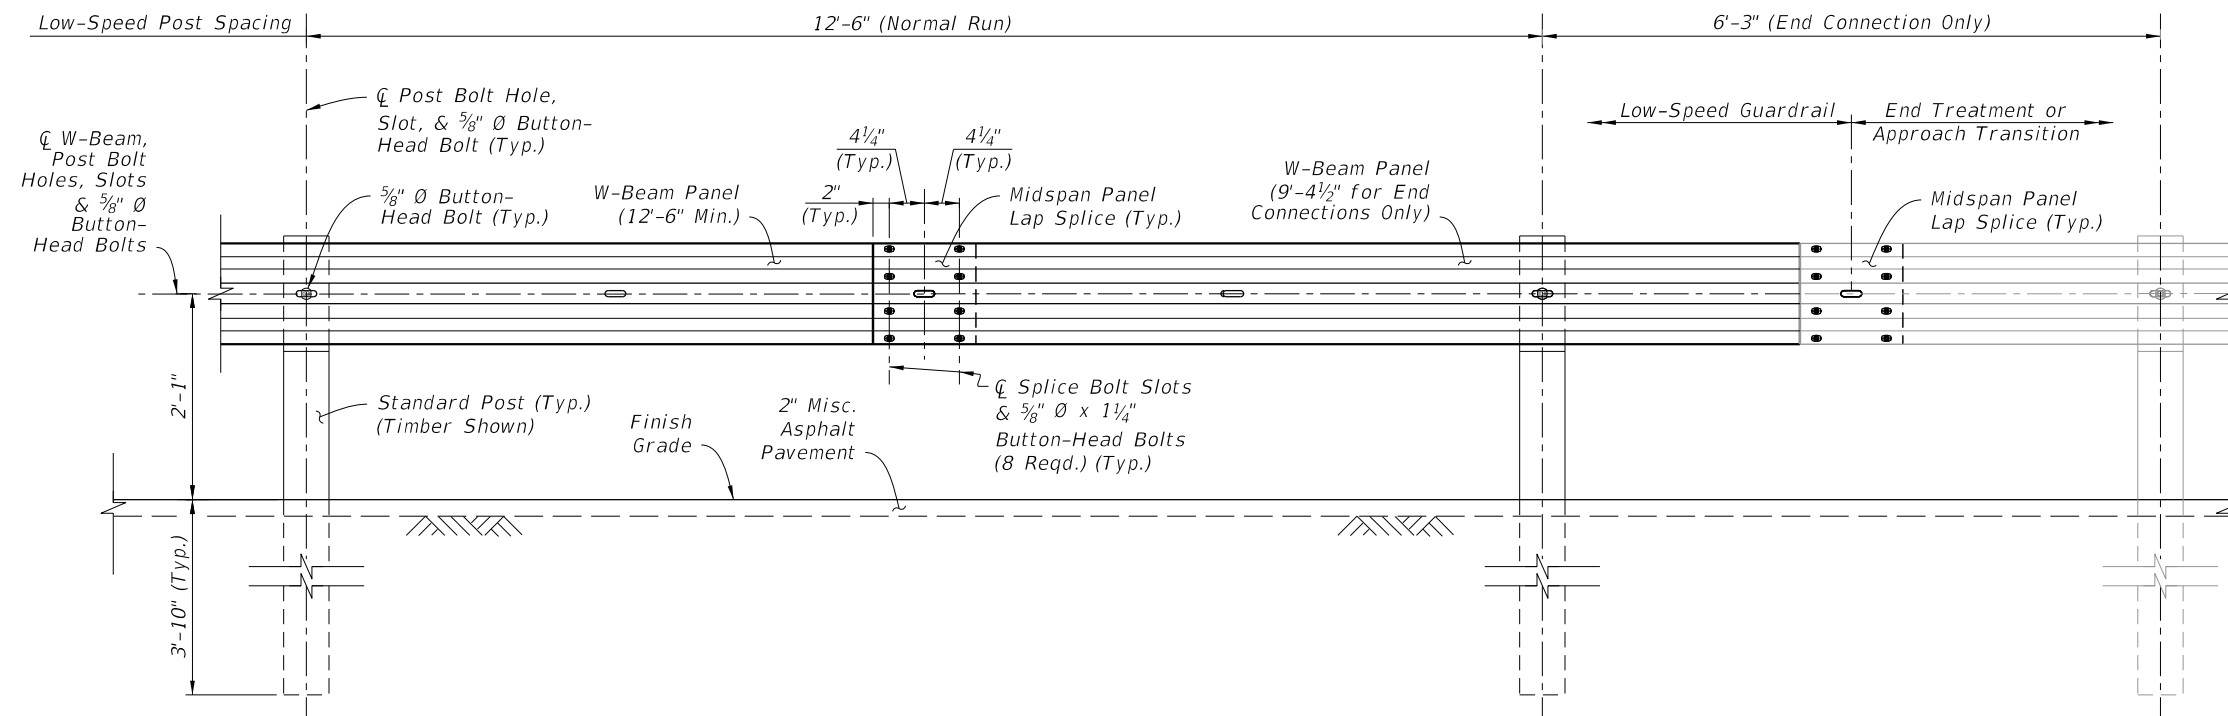

NOTES:

1. GENERAL: Install the Low-Speed Guardrail configuration where indicated in the plans. Low-Speed Guardrail may include tapered segments if called for in the plans.

Use 12'-6" or 25'-0" W-Beam Panels for normal spans, and use 9'-4½" Panels for end connections to adjoining segments as shown. A single 6'-3" Panel may be used at the end of the Low-Speed Guardrail run along with a single reduced 6'-3" post spacing to meet the nominal Begin/End Guardrail Sta. required.

Where a differing guardrail configuration is required for constructability beyond the options shown in this Index or the Plans, obtain approval from the Engineer prior to installation.

2. **MIDSPAN PANEL LAP SPLICE:** For proper structural function, place all Lap Splices at midspan unless otherwise indicated.

Lap the Panels with the Splice Ridge oriented downstream of the final Direction of Traffic in the nearest traffic lane. For reverse lane conditions, orient the Splice Ridge downstream of the lane direction with the highest traffic volume. Orienting Lap Splices for Temporary Traffic Control phasing is not required.

3. CONNECTION DETAILS: Connections to End Treatments, Approach Transitions, or other segment types are defined in the following Index Sheets, APL Drawings, or the plans.


4. W-BEAM PANEL DETAILS: See Sheet 4.

5. POST & OFFSET BLOCK DETAILS: See Sheet 5.

6. **GUARDRAIL SECTIONS:** For Sections showing typical mounting heights, grading, and lateral offsets in relation to adjacent roadway features, see Sheet 6.


7. MODIFIED MOUNTS: Where concrete structures, concrete sidewalk, or shallow depth conditions are encountered, see Sheet 23 for additional post mounting options.

8. **RESTRICTIONS:** Low-Speed Guardrail segments are not permitted for use with items including, but not limited to, Double Faced W-Beam, Deep Posts at Slope Breaks, Raised Curb, Pipe Rail, and/or Rub Rail.

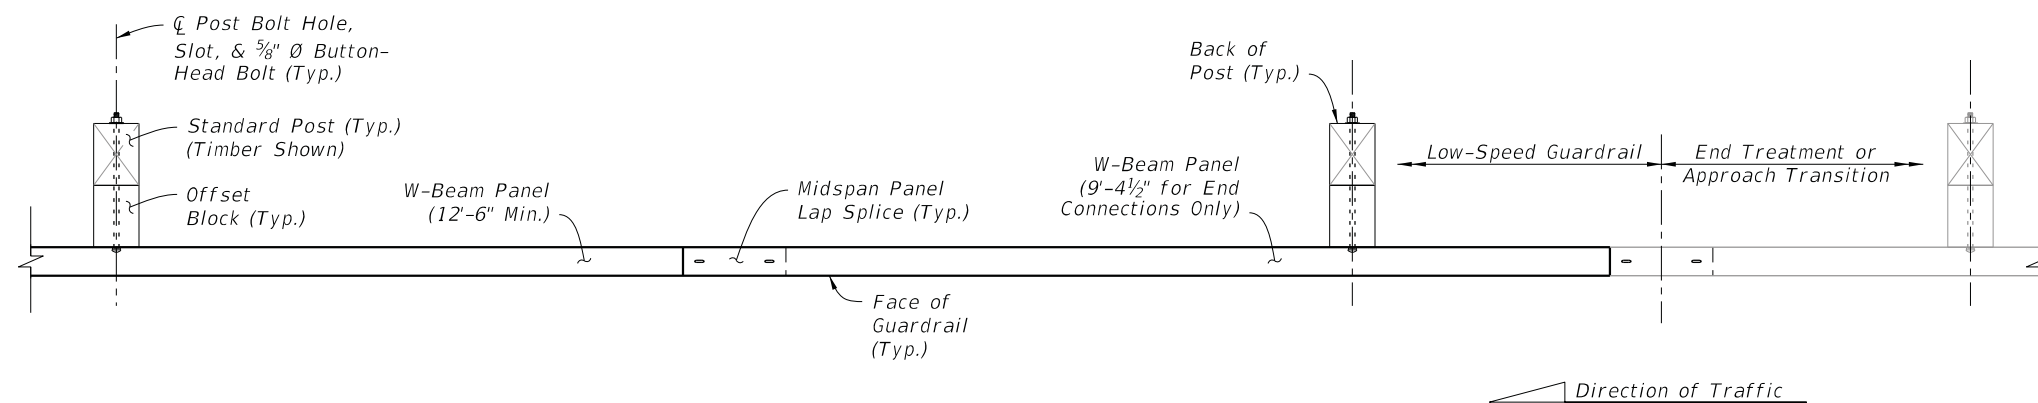


LOW-SPEED, TL-2 GUARDRAIL DETAILS


LAST REVISION 11/01/19	REVISION	DESCRIPTION:	 FY 2023-24 STANDARD PLANS	GUARDRAIL	INDEX 536-001	SHEET 3 of 24
---	--	-------------------------	--	-----------------------------------	--	--

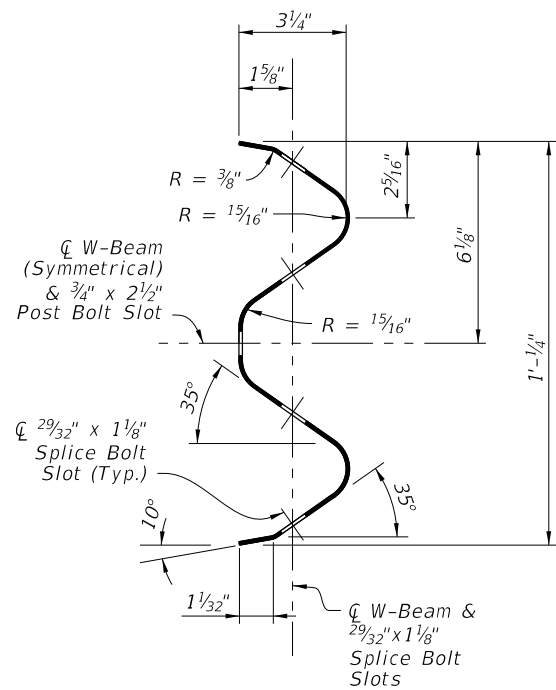


W-BEAM PANEL SECTION

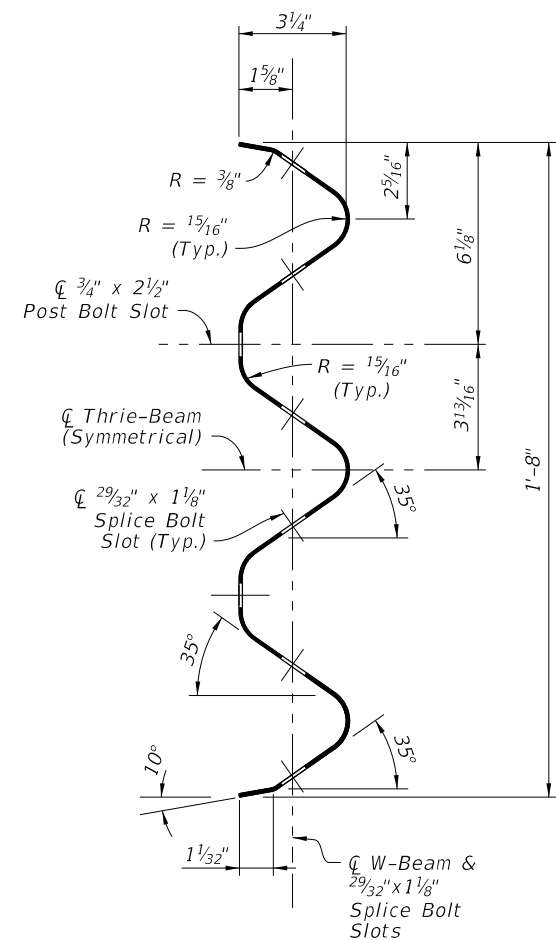


THRIE-BEAM PANEL SECTION

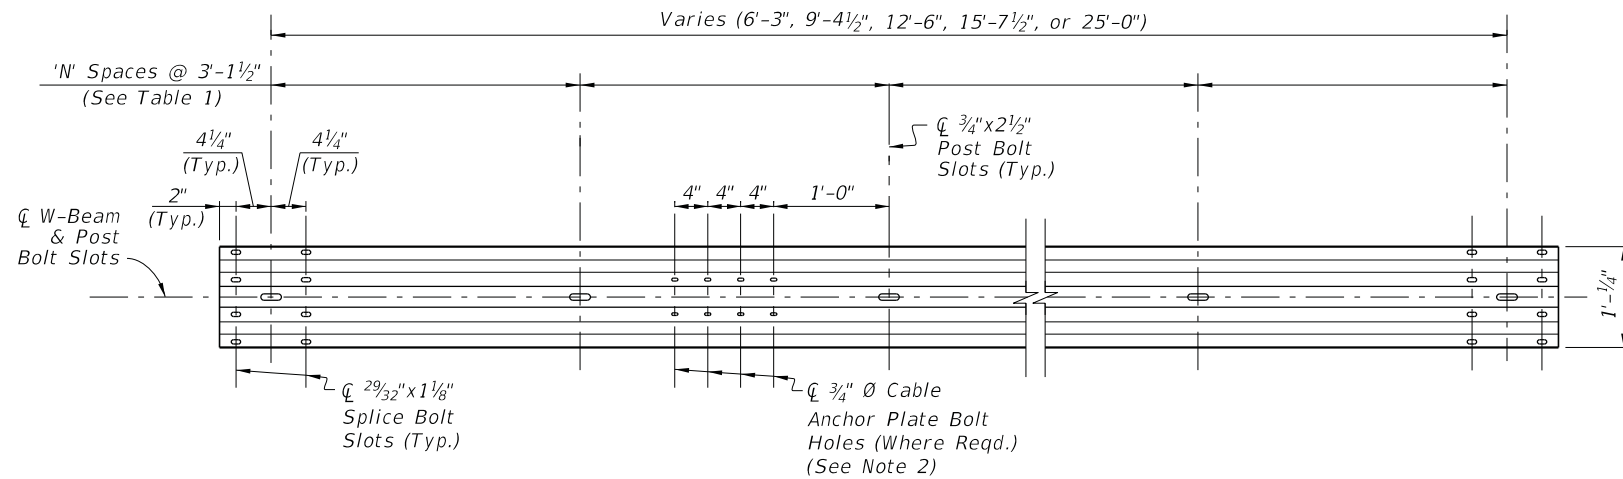

W-BEAM PANEL ELEVATION

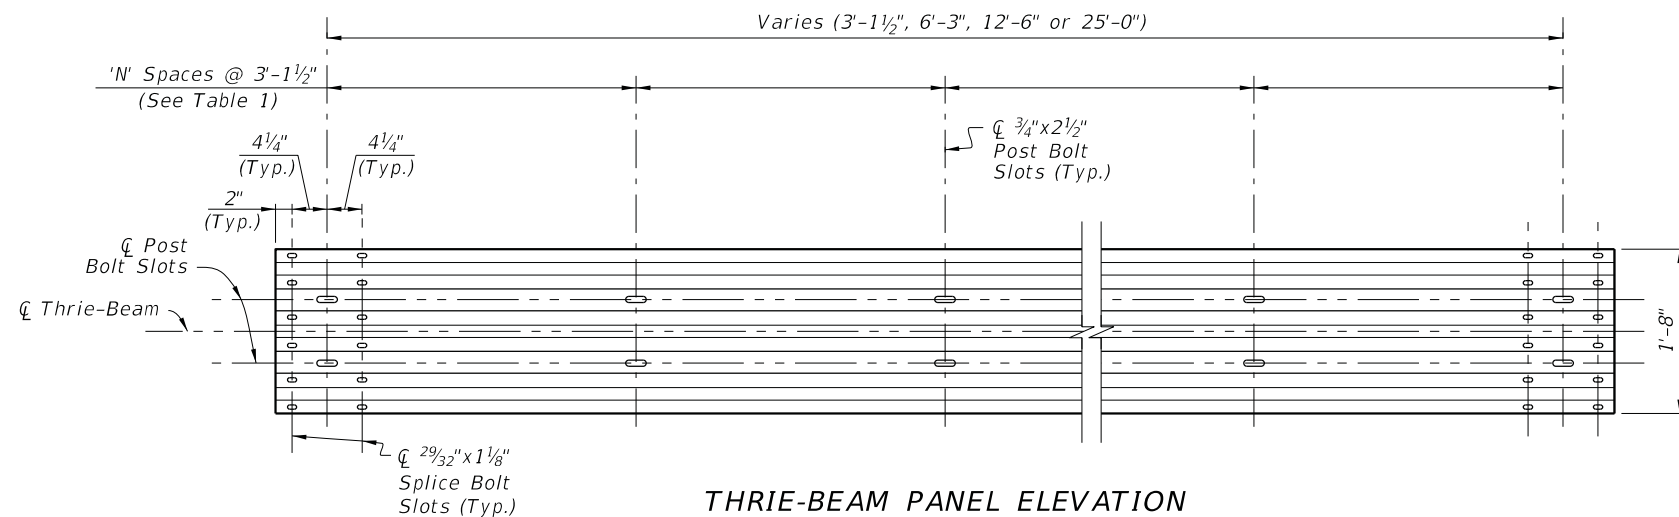

THRIE-BEAM PANEL ELEVATION

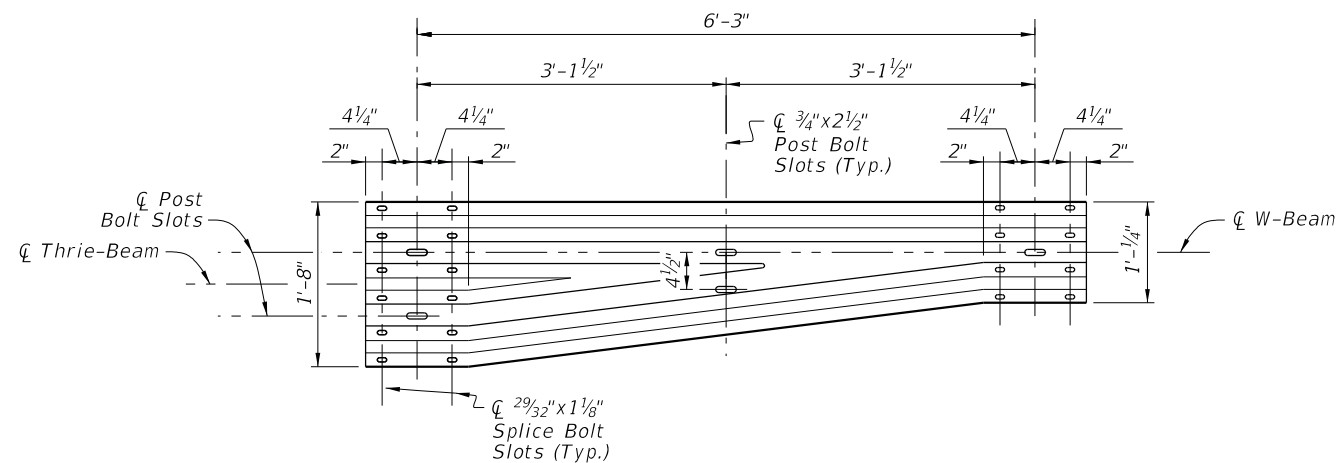

THRIE-BEAM TRANSITION PANEL ELEVATION
(Reverse Direction Similar by Opposite Hand)

PANEL SUMMARY TABLE:

Panel Type	Number of Spaces 'N'	Gauge
6'-3" W-Beam	2	12
9'-4 1/2" W-Beam	3	12
12'-6" W-Beam	4	12
15'-7 1/2" W-Beam	5	12
25'-0" W-Beam	8	12
3'-1 1/2" Thrie-Beam	1	10
6'-3" Thrie-Beam	2	12
12'-6" Thrie-Beam	4	12
25'-0" Thrie-Beam	8	12
Thrie-Beam Trans.	2	10


NOTES:

- MATERIALS:**
Use corrugated steel panels in accordance with Specification 967 and made from either Class A, 12 gauge steel or Class B, 10 gauge steel as specified in the 'Panel Summary Table' above.
- CABLE ANCHOR PLATE BOLT HOLES:**
Include 3/4" diameter Cable Anchor Plate Bolt Holes only where required for installation of the Cable Anchor Plate shown on Sheet 9, 10, & 11.


29/32" x 1 1/8" slots may substitute for the 3/4" diameter holes shown.

W-BEAM AND THRIE-BEAM PANEL DETAILS


LAST REVISION 11/01/19	DESCRIPTION:	FDOT FY 2023-24 STANDARD PLANS	GUARDRAIL	INDEX 536-001	SHEET 4 of 24
------------------------------	--------------	--------------------------------------	-----------	------------------	------------------

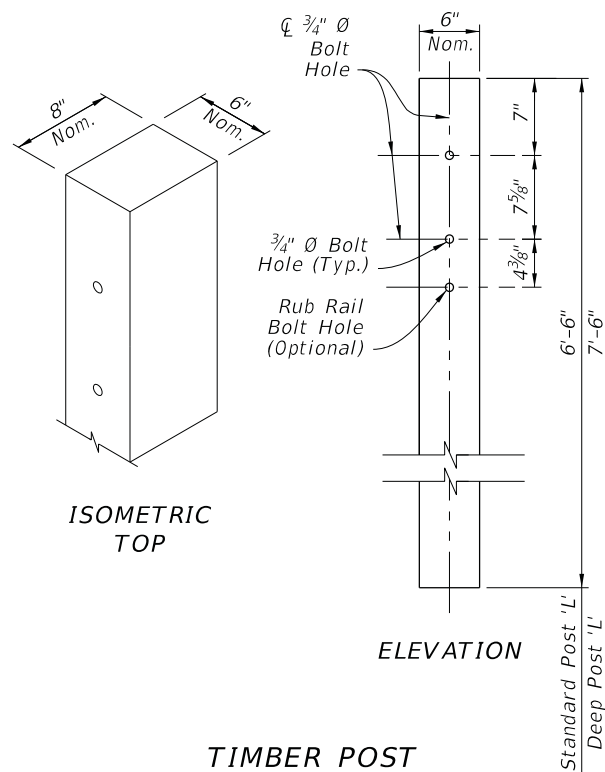


TIMBER POST
(6\"X8\" Nominal)

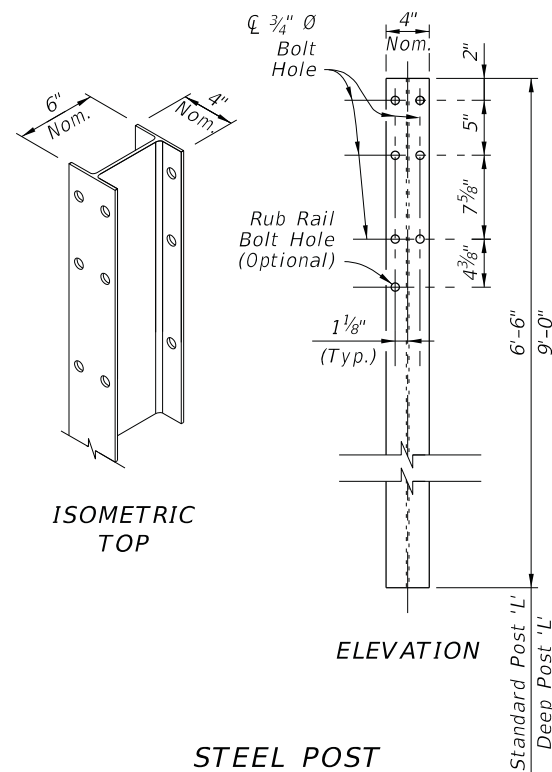


STEEL POST
(W6X8.5 or W6X9)

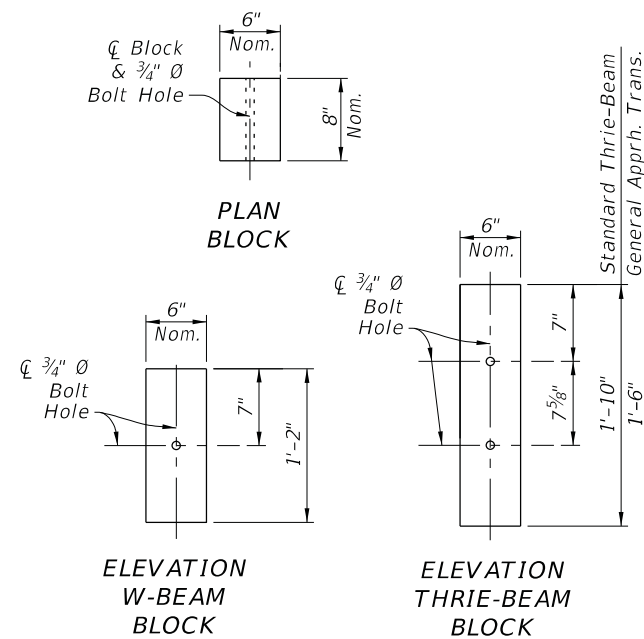


TIMBER OFFSET BLOCK
(6\"X8\" Nominal)

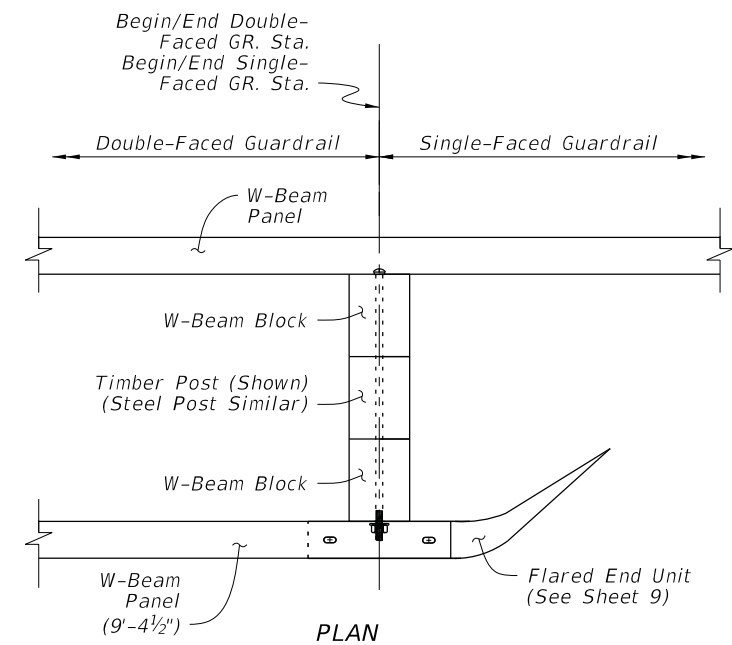


SINGLE-FACED / DOUBLE-FACED
GUARDRAIL CONNECTION

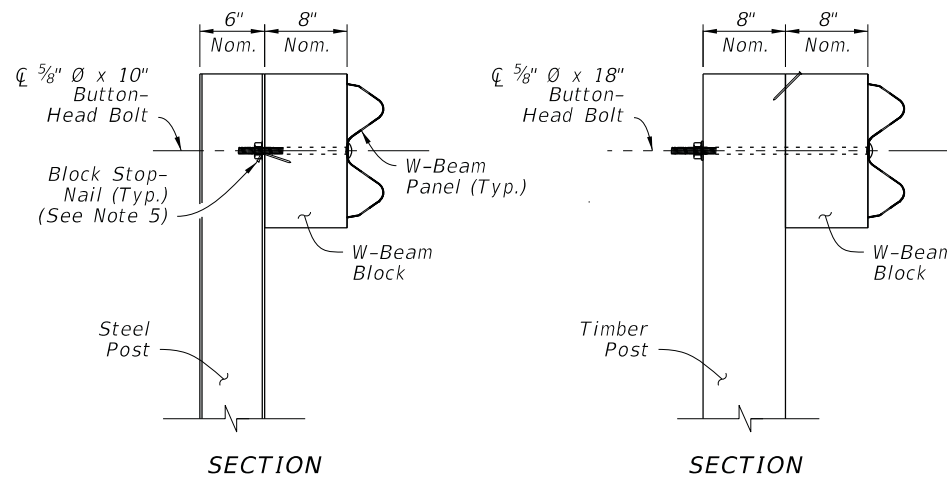


SINGLE-FACED
W-BEAM
STEEL POST

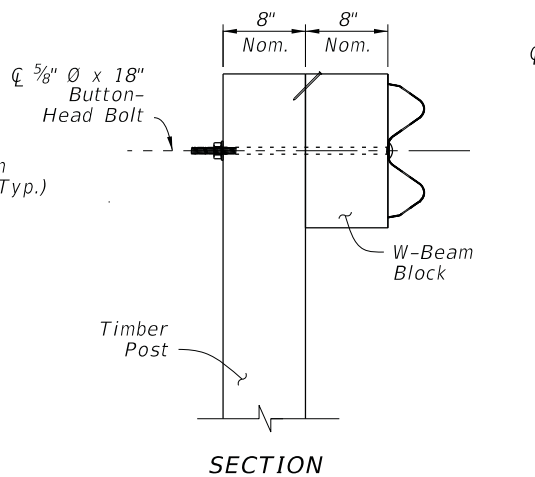

SINGLE-FACED
W-BEAM
TIMBER POST

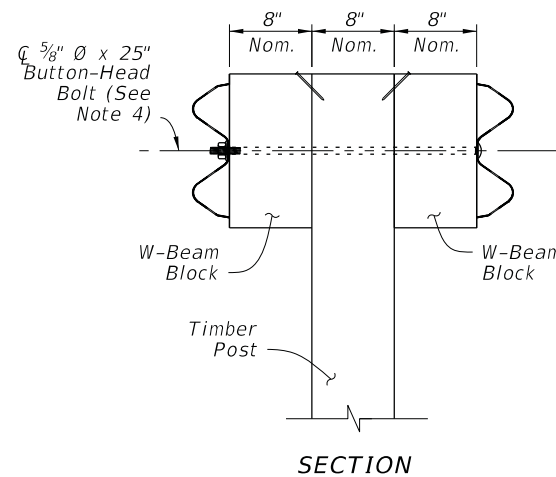

DOUBLE-FACED W-BEAM
TIMBER POST
(Thrie-Beam Similar)
(Steel Post Similar)

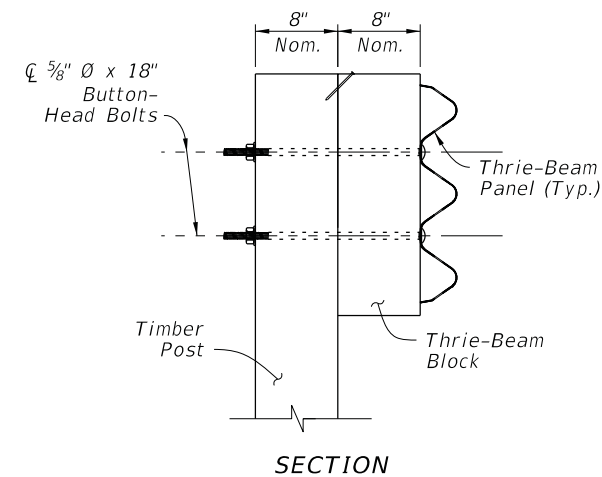

THRIE-BEAM
TIMBER POST
(Steel Post Similar)


NOTES:

- STANDARD POSTS:** Where Standard Posts are called for in this Index, use either a Timber Post or Steel Post at the Length, 'L', shown for Standard Posts. Use a single post material type consistently per each run of guardrail. Only where specified in the Plans, use the Deep Post 'L' for Slope Break Conditions as shown on Sheet 6.
- OFFSET BLOCKS:** For each Panel type, install the corresponding Offset Block type as shown. For General, TL-3 (Single Faced) Approach Transitions only, use the 1'-6" Thrie-Beam Block (See Sheet 13).
- BOLT HOLES:** 3/4" Ø Bolt Holes shown in posts within this Index may be substituted with 13/16" Ø Bolt Holes.
- DOUBLE FACED GUARDRAIL:** Orient Post Bolts with the Button-Head located on the side nearest the traffic lane. The bolt's threaded portion is not permitted to extend beyond 3/4" from the face of the tightened nut; trim the threaded portion as needed and galvanize in accordance with Specification 562.
- BLOCK STOP-NAIL:** Drive one nail per Standard Offset Block as shown to prevent Block rotation. Use steel 3 1/2" Type 16d nails with ASTM A153 hot-dip galvanization. For steel posts, drive the nail through the unused flange Bolt Hole and bend the nail so its head contacts the flange.
- MATERIALS:** Use timber and steel posts and offset blocks in accordance with Specification 967. Composite offset blocks may be substituted as approved on the APL. Use a single offset block type consistently per each run of guardrail. Steel offset blocks are only permitted for Modified Thrie Beam.


POST AND OFFSET BLOCK DETAILS

10/6/2022 2:17:12 PM

LAST REVISION 11/01/19	REVISION	DESCRIPTION:	 FY 2023-24 STANDARD PLANS	GUARDRAIL	INDEX 536-001	SHEET 5 of 24
------------------------------	----------	--------------	--	------------------	-------------------------	-------------------------

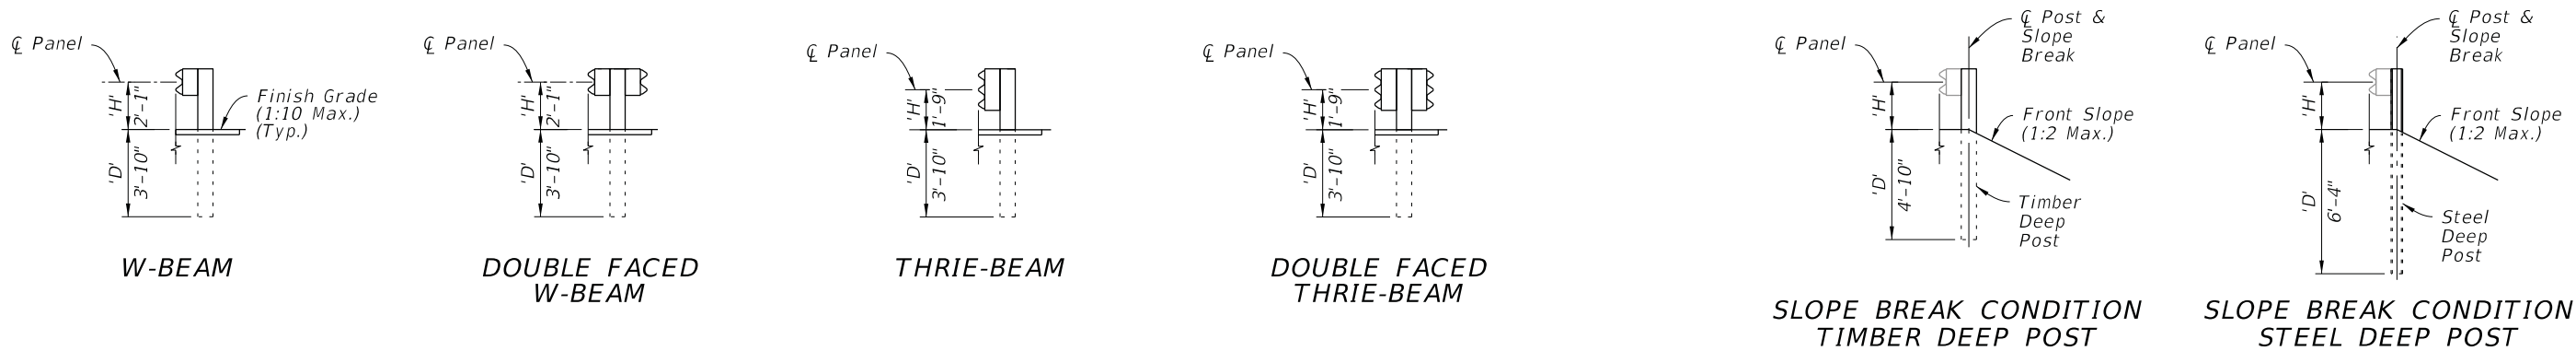


GUARDRAIL TYPES - MOUNTING HEIGHTS & POST DEPTHS

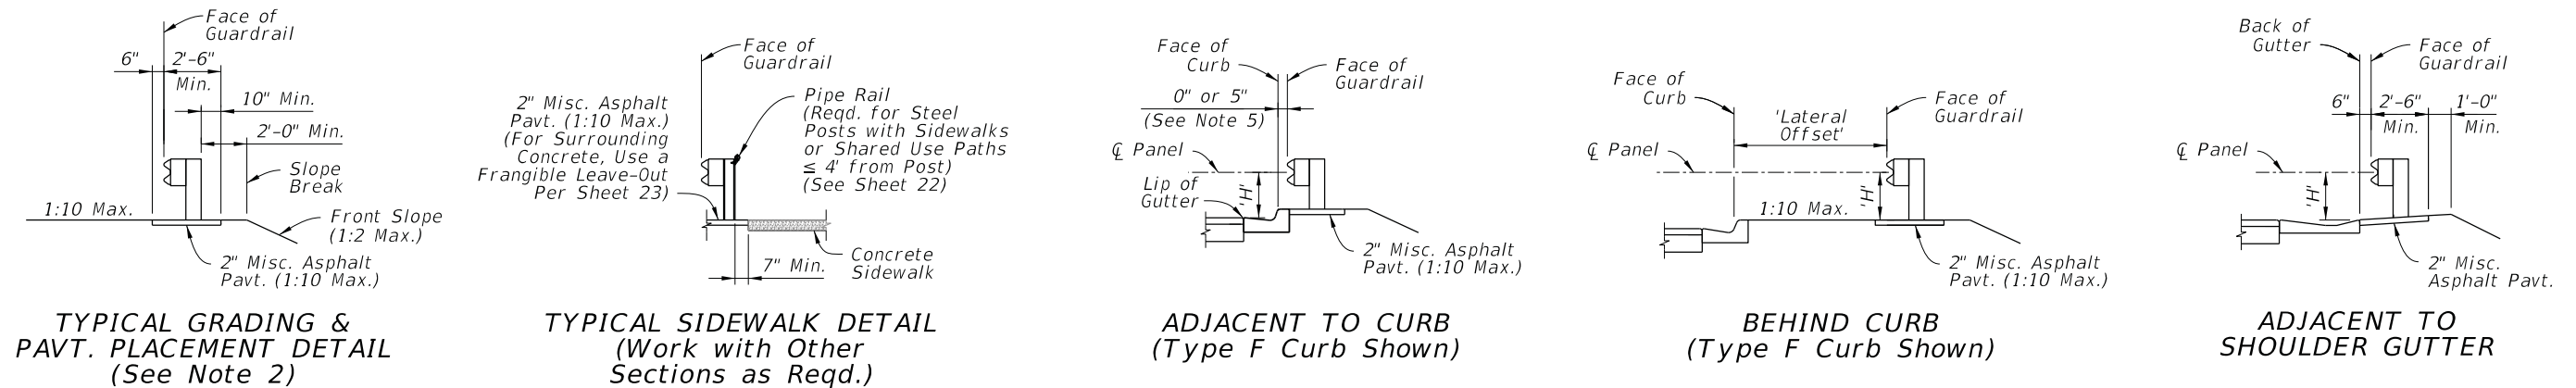

GUARDRAIL SECTIONS - TYPICAL

GUARDRAIL SECTIONS - CURB & GUTTER

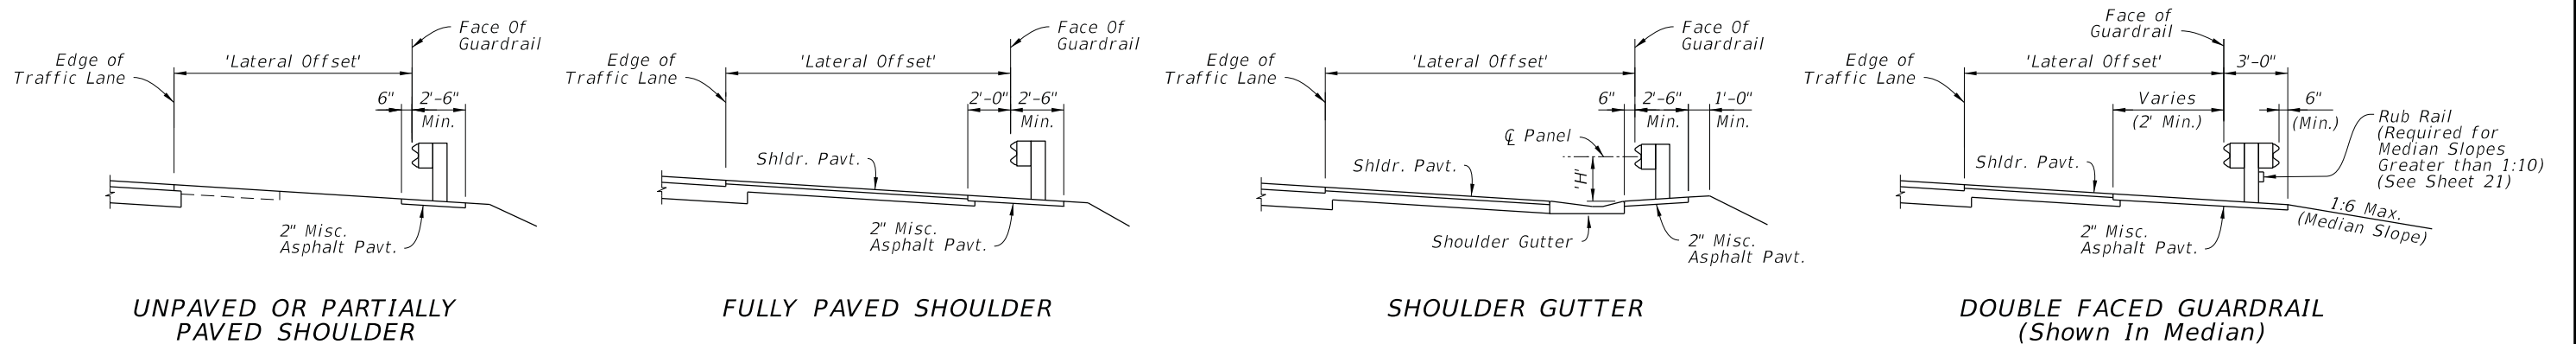

GUARDRAIL SECTIONS - SHOULDERS

GUARDRAIL HEIGHT SUMMARY TABLE:			
Type:	Min. Depth 'D':	Mounting Height 'H':	Post Length 'L':
W-Beam (Single and Double Faced)	3'-10"	2'-1"	6'-6"
Thrie-Beam (Single and Double Faced)	3'-10"	1'-9"	6'-6"
Timber Deep Post	4'-10"	See Above	7'-6"
Steel Deep Post	6'-4"	See Above	9'-0"

NOTES:


- GUARDRAIL SECTIONS:** Construct Sections as indicated in the plans. The details shown herein depict W-Beam Guardrail, but are applicable to the other defined Guardrail Types placed at the corresponding height, 'H'. Use components per Sheets 4 & 5. Steel and timber post types are interchangeable unless otherwise defined. The 1:10 Max. cross slope shown is the maximum slope permitted for proper guardrail function, but project-specific cross slope requirements are governed by additional design criteria, per the plans.
- TYPICAL GRADING & PAVEMENT PLACEMENT DETAIL:** Construct features as depicted except where superseded by specific Guardrail Sections or the plans. Place the Slope Break a Minimum of 2' behind the post. For Deep Posts, the slope break may be placed at the C Post with the 2" Miscellaneous Asphalt Pavement omitted.
- SLOPE BREAK CONDITION:** Install Deep Posts only where called for in the plans. Deep Posts are only permitted where post spacing is 6'-3" or less.
- LATERAL OFFSETS:** The Lateral Offsets shown are governed by the station and offset call outs for Face of Guardrail, as shown in the plans.
- ADJACENT TO CURB:** Place the Face of Guardrail consistently offset either flush with the Face of Curb or 5" behind the Face of Curb, as indicated by the plans station and offset callout. For offset changes, transition the Face of Guardrail as shown in the plans.

GUARDRAIL SECTIONS


10/6/2022 2:17:13 PM

LAST REVISION	DESCRIPTION:	FDOT	FY 2023-24 STANDARD PLANS	GUARDRAIL	INDEX	SHEET
11/01/19					536-001	6 of 24


10/6/2022 2:17:14 PM

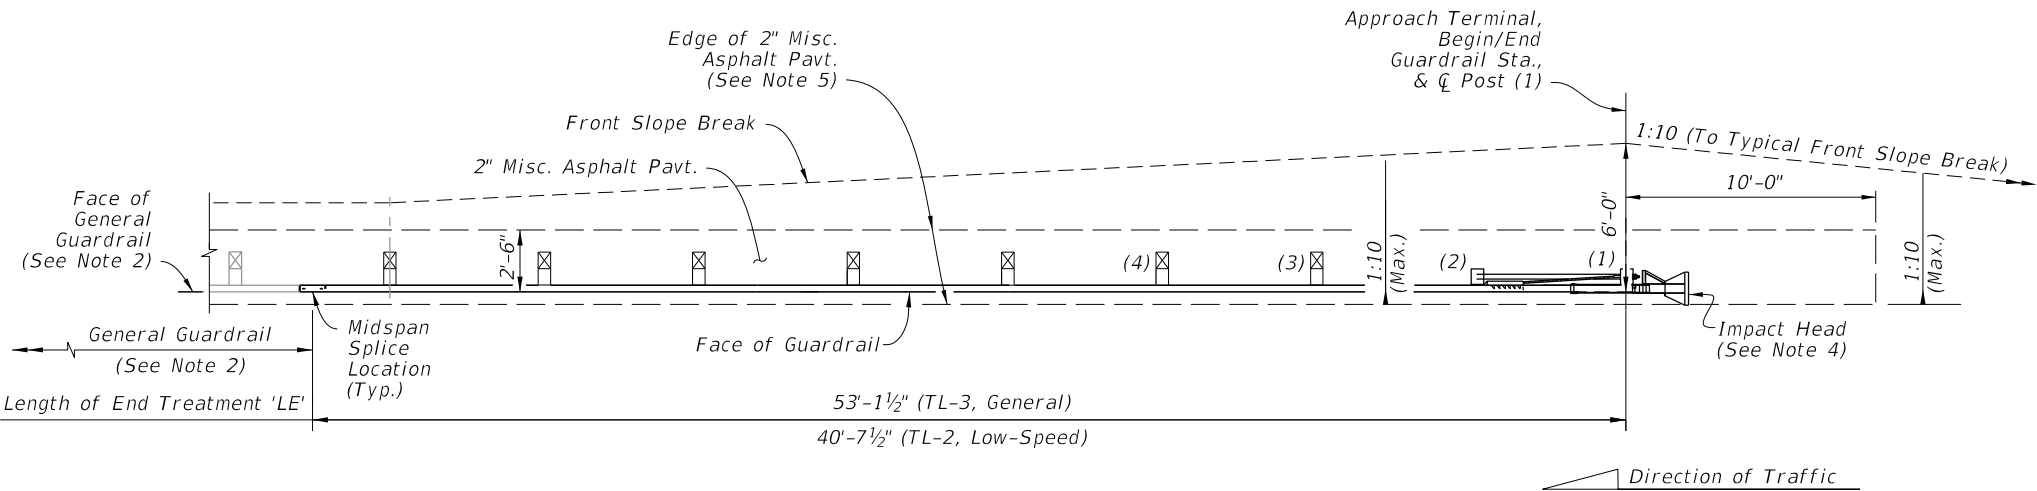


APPROACH TERMINAL ASSEMBLY
'PARALLEL' TYPE - PLAN VIEW

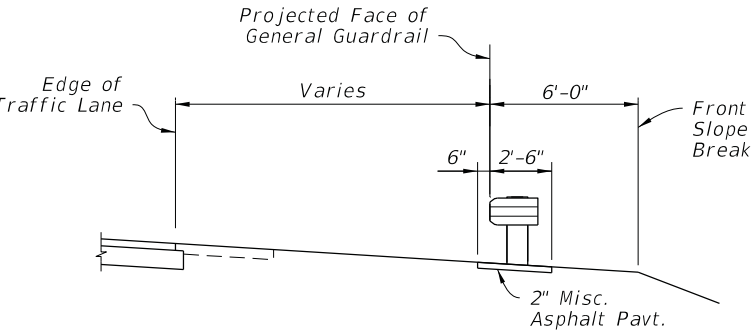

SECTION AT POST (1)
WITH UNPAVED SHOULDER

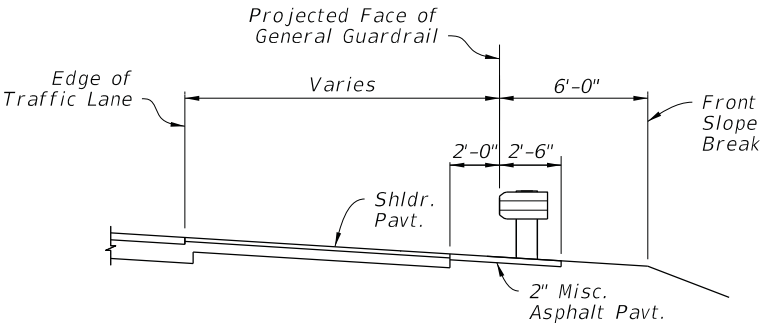

SECTION AT POST (1)
WITH FULLY PAVED SHOULDER

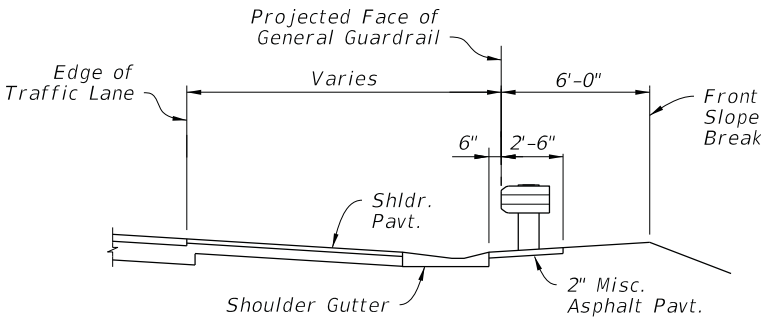

SECTION AT POST (1)
WITH SHOULDER GUTTER

NOTES:

1. **INSTALLATION:** Locate Approach Terminals where called for in the plans, with the Post (1) placed at the Begin/End Guardrail Station indicated in the plans.

The Plan Views shown herein are schematic only, showing basic geometry for Approach Terminals listed on the APL. The predefined Length of End Treatment, 'LE', includes the proprietary portion of various Approach Terminals and provides for more consistent planning of assembly installations across the differing Approach Terminal types. Forward-anchoring style Approach Terminals may vary from the planned lengths shown by up to 3'-0".

Construct Approach Terminals as shown in the APL and in accordance with the manufacturer's unique drawing details, procedures, and specifications.

Install posts in accordance with the manufacturer's drawings. The Special Posts on Sheet 23, including Special Steel Posts, Encased Posts, and Frangible Leave-Outs, are not permitted within the Approach Terminal segment unless otherwise called for in the plans.

Align panel lap splices in accordance with the manufacturer's drawings, regardless of the direction of traffic.


Install adjacent grading, gutters, and/or curbing as shown herein.
2. **GENERAL GUARDRAIL:** General Guardrail typically includes Panels and Post Spacing as shown on Sheet 2, including parallel and tapered segments.

Approach Transitions, Low-Speed Guardrail, or Reduced Post Spacing Guardrail segments may be substituted for the General Guardrail shown herein if indicated in the plans.
3. **APPROACH TERMINAL TEST LEVEL:** Install either a Test Level 3 (TL-3) or Test Level 2 (TL-2) Approach Terminal as specified in the plans. TL-3 Approach Terminals may substitute for TL-2 Approach Terminals unless the substitution is specifically prohibited in the plans. TL-2 Approach Terminals may not substitute for TL-3 installations.
4. **IMPACT HEAD END DELINEATOR:** Apply Yellow Retroreflective Sheeting to the nose of the End Terminal in accordance with Specification 536.
5. **2" MISCELLANEOUS ASPHALT PAVEMENT:** The Plan View depicts the Unpaved Shoulder condition. For Fully Paved Shoulder and Shoulder Gutter conditions, extend the 2" Misc. Asphalt Pavement as shown in the corresponding 'Section at Post (1)' details below.


The 2" Misc. Asphalt Pavement shown upstream of Post (1) may be substituted with a different pavement type where called for in the Plans.
6. **CLEAR AREA REQUIREMENT:** Do not place any permanent aboveground installations within the areas shown with 1:10 maximum grading. For the finished condition, keep this area free of all aboveground obstructions, including dense vegetation and trees.
7. **'CURBED' AND 'DOUBLE FACED' GUARDRAIL SEGMENTS:** See Sheet 8.

END TREATMENT - APPROACH TERMINAL GEOMETRY - PARALLEL


LAST REVISION 11/01/20	REVISION	DESCRIPTION:	 FY 2023-24 STANDARD PLANS	GUARDRAIL	INDEX 536-001	SHEET 7 of 24
------------------------------	----------	--------------	--	------------------	-------------------------	-------------------------

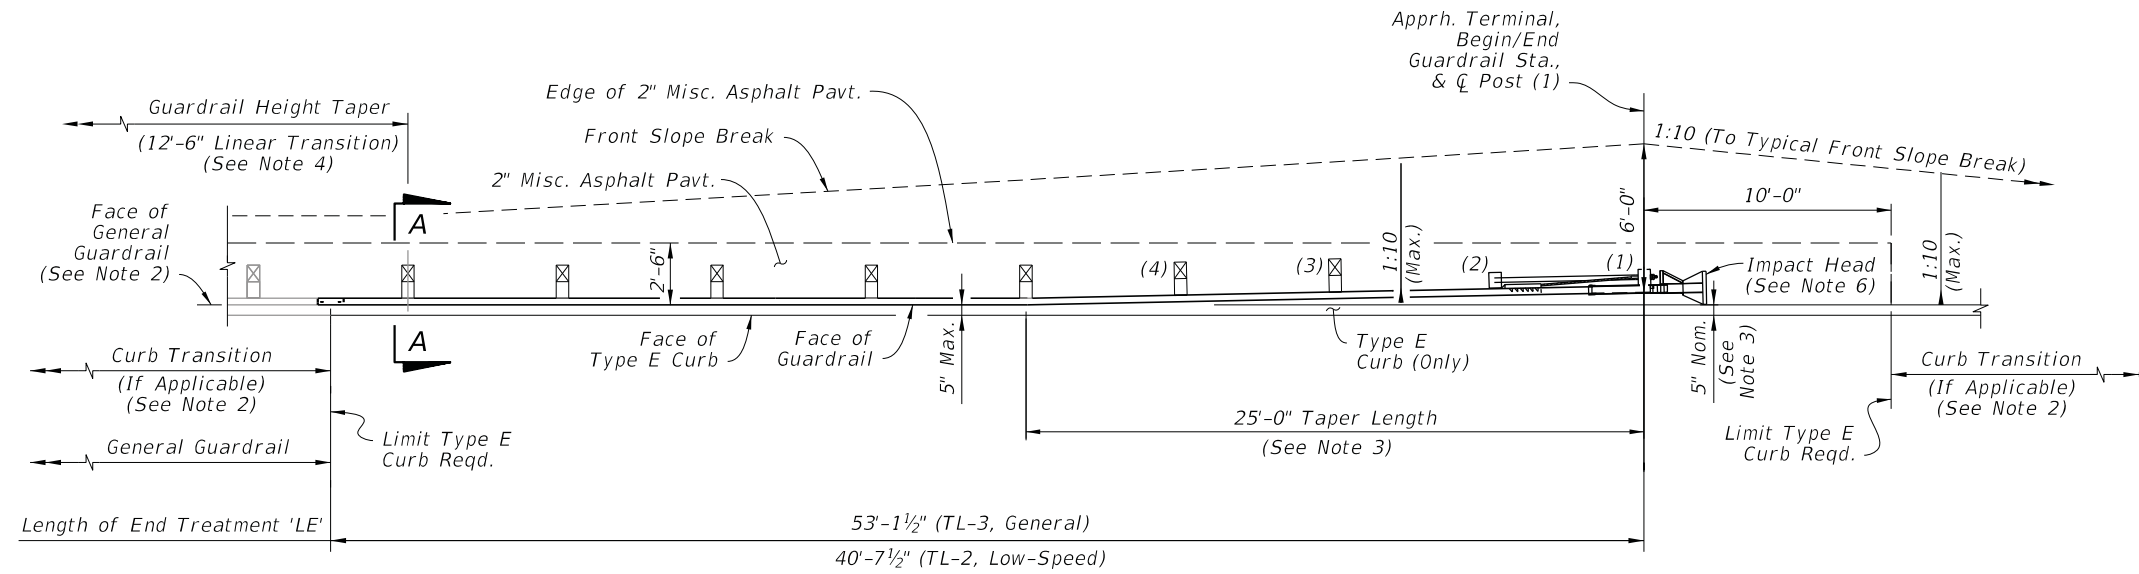


APPROACH TERMINAL ASSEMBLY
'CURBED' SEGMENT - PLAN VIEW

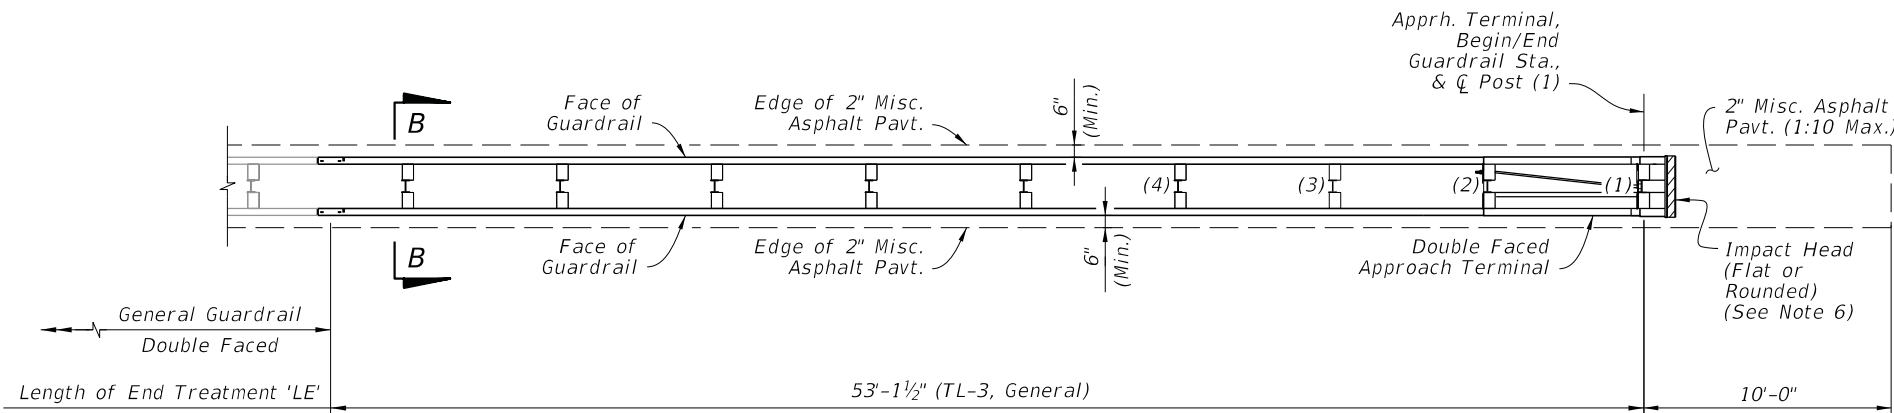

APPROACH TERMINAL ASSEMBLY
'DOUBLE FACED' SEGMENT - PLAN VIEW

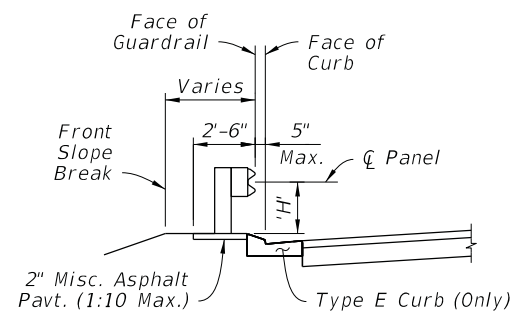

'CURBED' SECTION A-A
(Height, 'H', Measured from
Misc. Asphalt Pavt.)

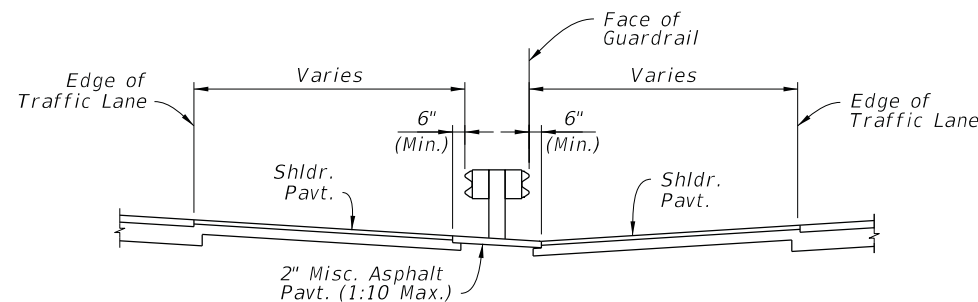

'DOUBLE FACED' SECTION B-B
(1:10 Slope or Flatter Req'd.)


NOTES:

1. GENERAL: See Notes 1 through 3 on Sheet 7.
2. CURBED SEGMENTS: Type E curb is required within the limits shown. When a different curb type is called for outside of the Type E curb limits, transition the curb shape linearly, over a nominal distance ranging 5'-0" to 10'-0"
3. TAPER LENGTH: For Curbed Segments, taper the guardrail away from the roadway where shown to place the inside edge of the Impact Head at 5" behind the face of the curb. Where additional lateral offset is required to fit the Approach Terminal Assembly hardware, such as a soil plate, place the Impact Head as close to the curb as the hardware allows, not to exceed 2'-0" from the face of curb.
4. GUARDRAIL HEIGHT TAPER: For Curbed Segments, the connecting General Guardrail Mounting Height, 'H', is typically measured from the Lip of Gutter (See Sheet 6 Guardrail Sections, 'Adjacent to Curb'), while the End Terminal Assembly 'H' is measured from the Misc. Asphalt Pavt. (See Section A-A). Linearly taper the difference in Mounting Height over a minimum length of 12'-6", starting where indicated herein.
5. DOUBLE FACED SEGMENT: Connect to Double Faced General Guardrail. Use consistent Posts and Offset Block types as specified in the APL drawings over the entire Length of End Treatment, 'LE'. Posts and Offset Blocks in the adjoining General Guardrail segment may be different from those inside of the 'LE'. A change in post type between timber and steel is permitted, immediately outside of the 'LE' segment.


Maintain the 1:10 maximum grading as shown in Section B-B throughout segment 'LE'. Where required, transition to differing adjacent slopes linearly, over a minimum longitudinal length of 25'-0".
6. IMPACT HEAD END DELINEATOR: Apply Yellow Retroreflective Sheeting to the nose of the End Terminal in accordance with Specification 536.
7. CLEAR AREA REQUIREMENT: Do not place any permanent aboveground installations within the areas shown with 1:10 maximum grading. For the finished condition, keep this area free of all aboveground obstructions, including dense vegetation and trees.
8. 2" MISCELLANEOUS ASPHALT PAVEMENT: The 2" Misc. Asphalt Pavement shown upstream of Post (1) may be substituted with a different pavement type where called for in the Plans.
9. SINGLE FACED 'PARALLEL' SEGMENTS: See Sheet 7.

END TREATMENT - APPROACH TERMINAL GEOMETRY CURBED AND DOUBLE FACED


LAST REVISION	DESCRIPTION:	FY 2023-24 STANDARD PLANS	GUARDRAIL	INDEX	SHEET
11/01/19				536-001	8 of 24

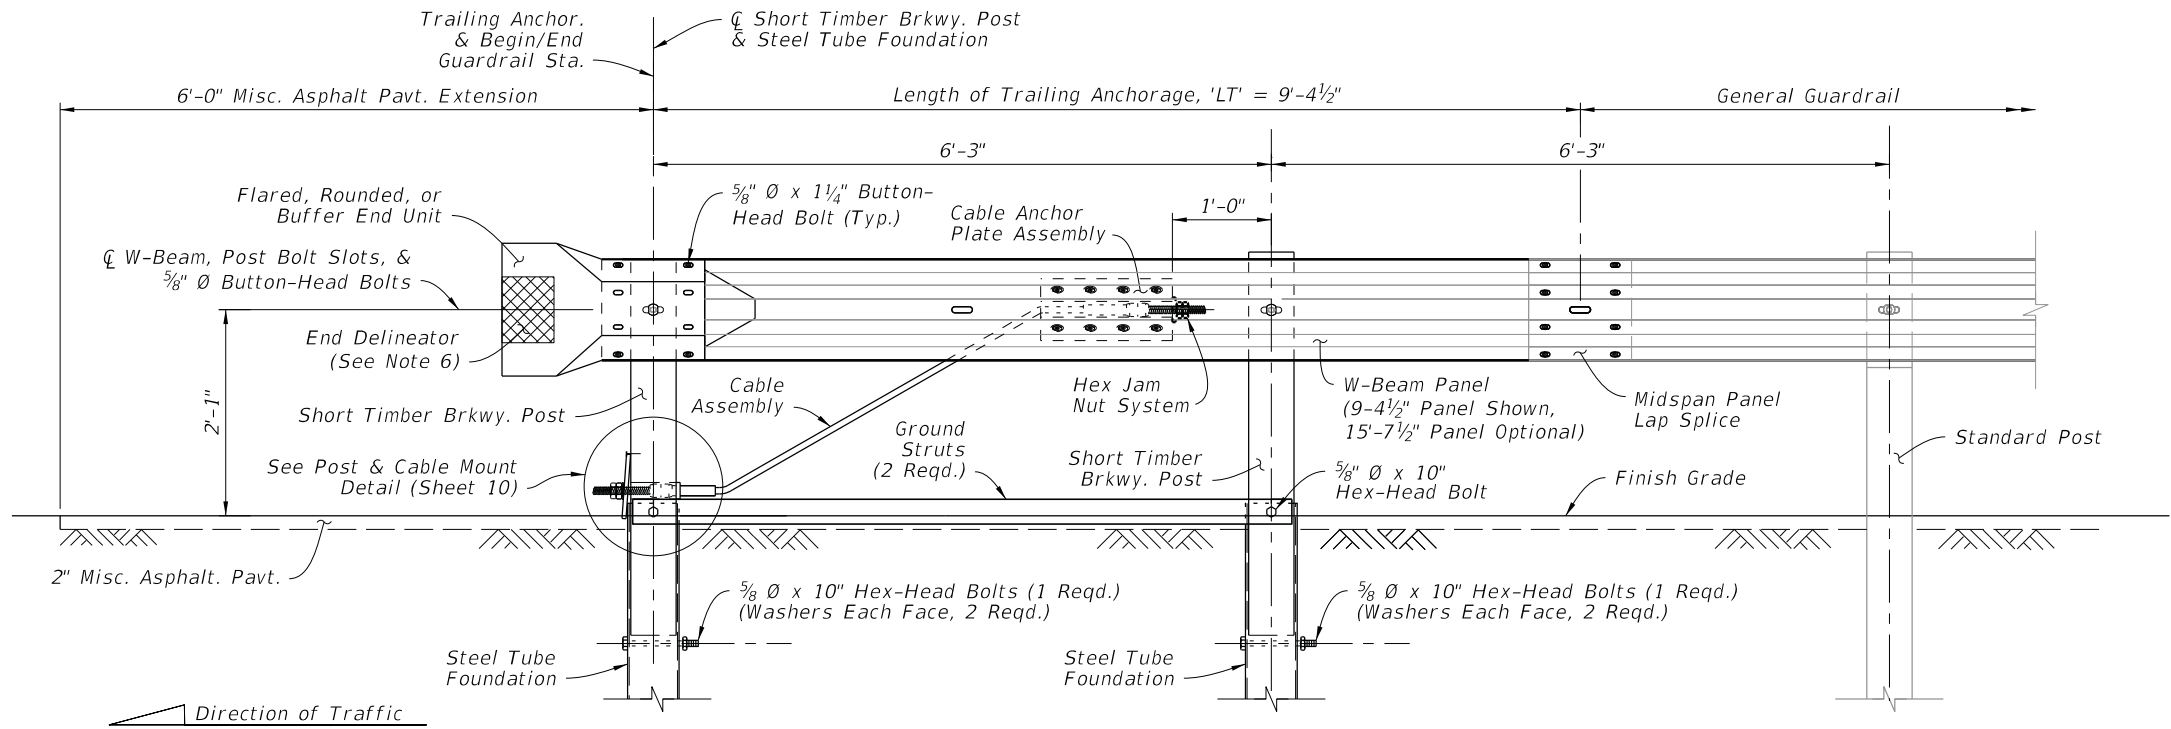

INSTALLED ELEVATION

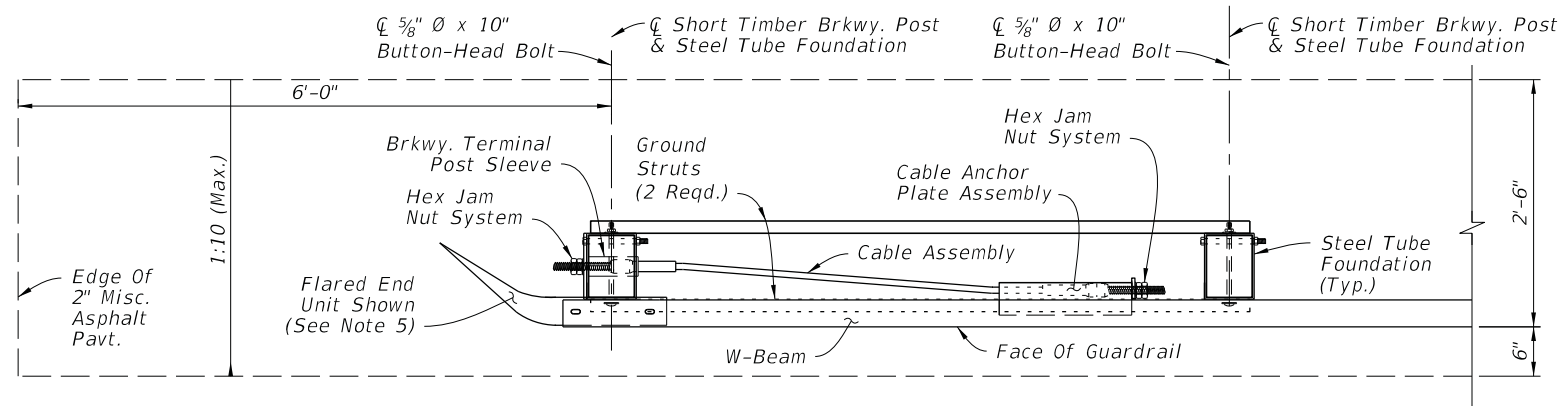

SINGLE FACE TRAILING ANCHORAGE
INSTALLED PLAN

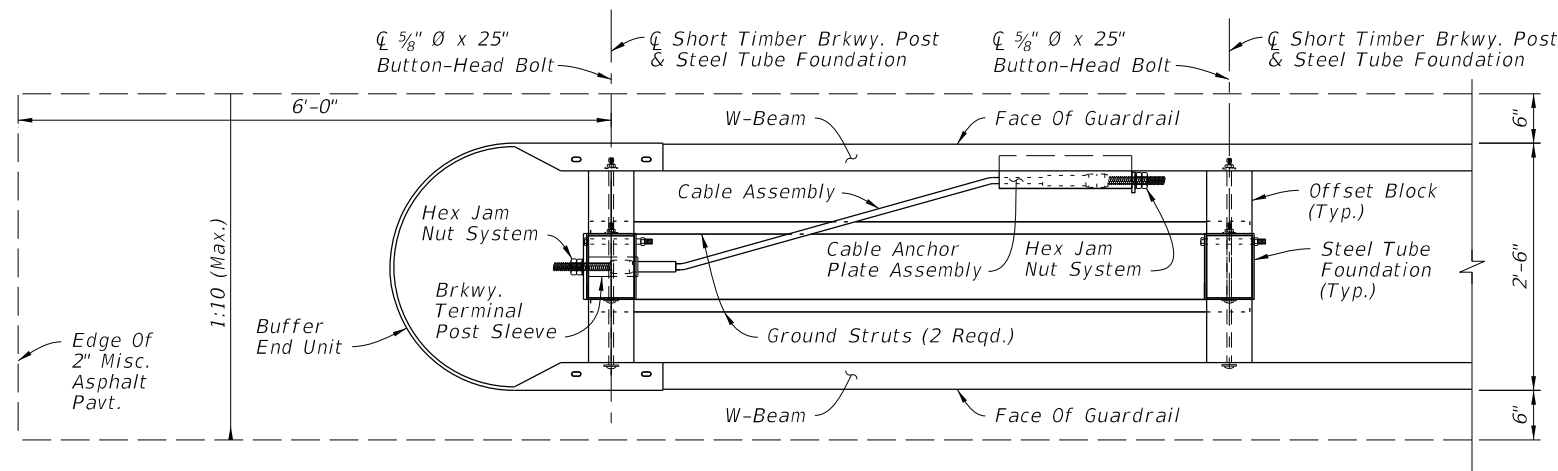


DOUBLE FACE TRAILING ANCHORAGE
INSTALLED PLAN


NOTES:

- COMPONENT DETAILS:** For additional component details, See Sheet 10.
- END UNITS:** Use materials for end units as defined in Specifications Section 967. End Units are referred to as "End or Buffer Sections" in AASHTO M180.


Lap the Flared End Unit behind the W-Beam; lap the Rounded and Buffered End Units over the face of the W-Beam.
- FOUNDATIONS:** Install Steel Tubes by either of the following methods:
 - Excavate, backfill, and compact material to provide full passive soil resistance to the surface of the Tube.
 - Drive the Tube using a dummy timber post to prevent damage to the Breakaway Post.
- GENERAL GUARDRAIL:** General Guardrail typically includes Panels and Post Spacing as shown on Sheet 2, including parallel and tapered segments. Transitions, Low-Speed Guardrail, or Reduced Post Spacing Guardrail segments may be substituted for the General Guardrail shown herein if indicated in the plans.
- SIDEWALK REQUIREMENTS:** When sidewalks are located adjacent to the End Treatment, install a Rounded End Unit (Flared End Unit not permitted for this case).
- END DELINEATOR:** Mount retroreflective sheeting to the approach face of the End Unit in accordance with Specification Sections 536 and 967.

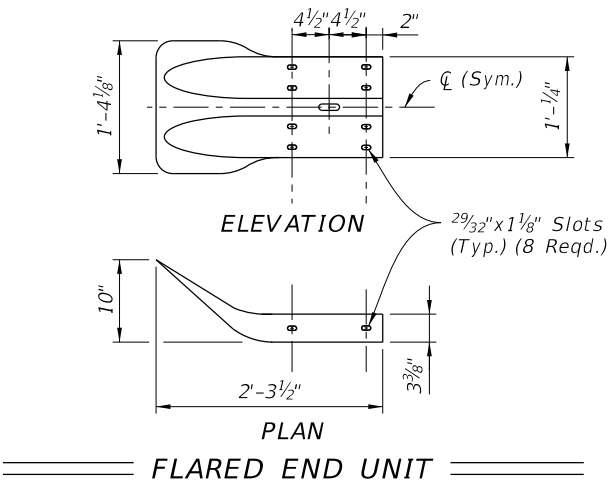

FLARED END UNIT

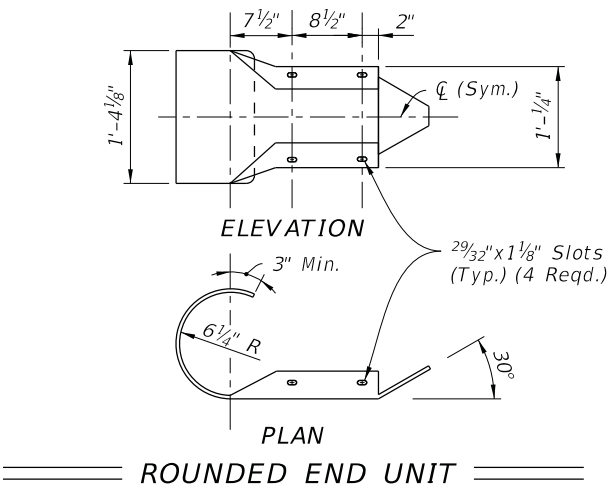

ROUNDED END UNIT













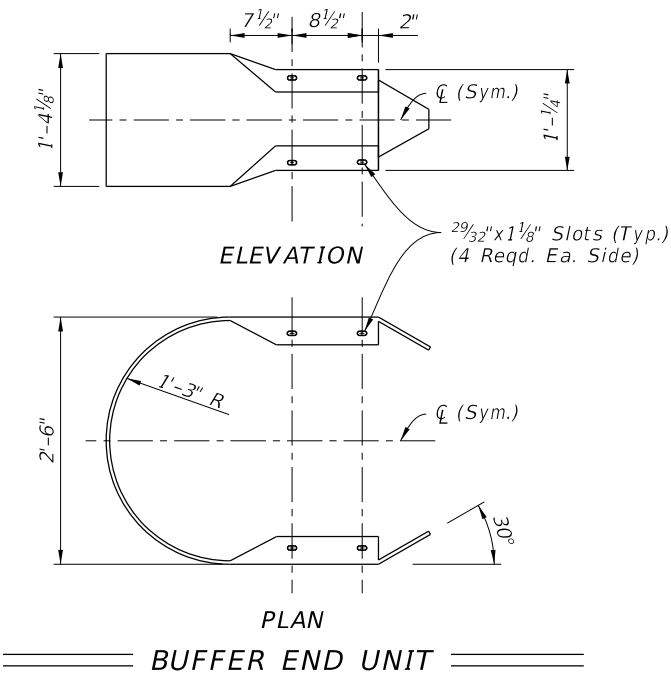


BUFFER END UNIT


END TREATMENT - TRAILING ANCHORAGE

10/6/2022 2:17:15 PM


LAST REVISION 11/01/20	DESCRIPTION:	 FY 2023-24 STANDARD PLANS	GUARDRAIL	INDEX 536-001	SHEET 9 of 24
------------------------------	--------------	--	-----------	------------------	------------------

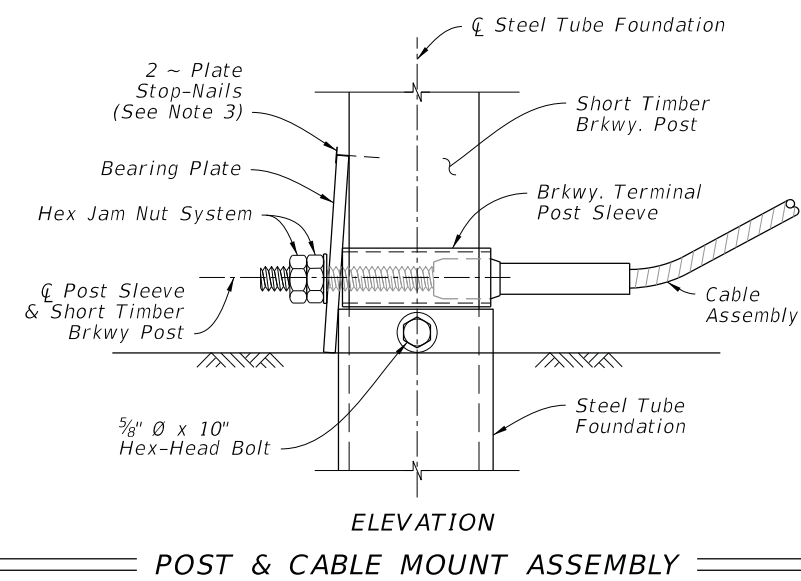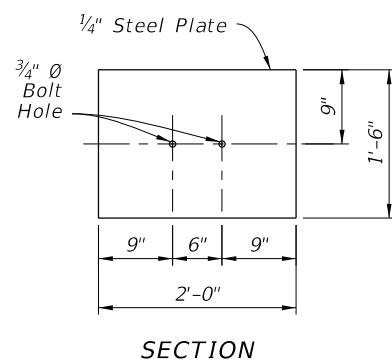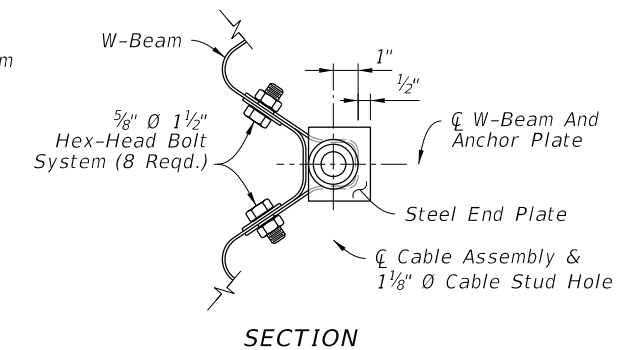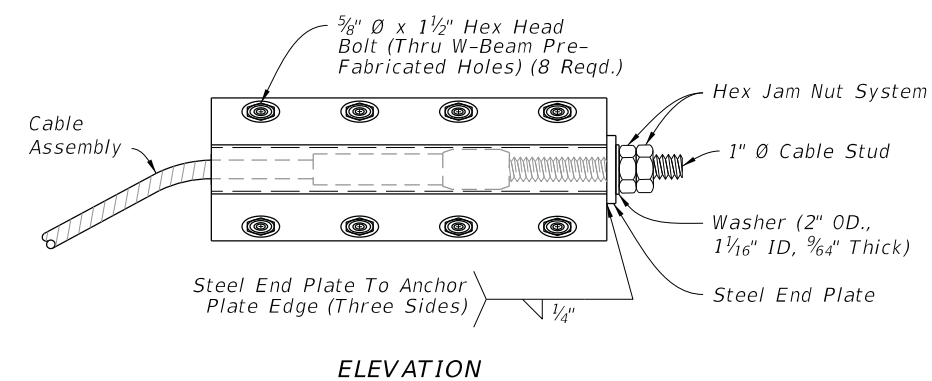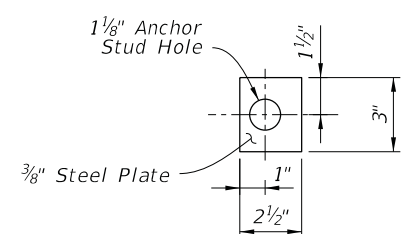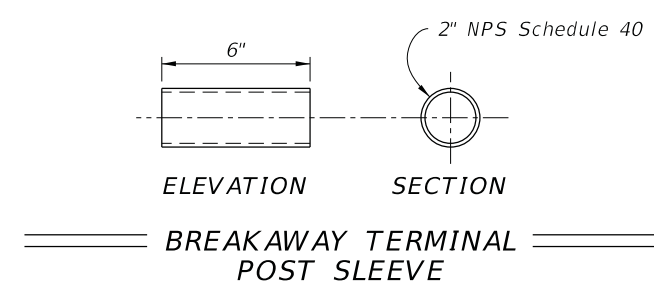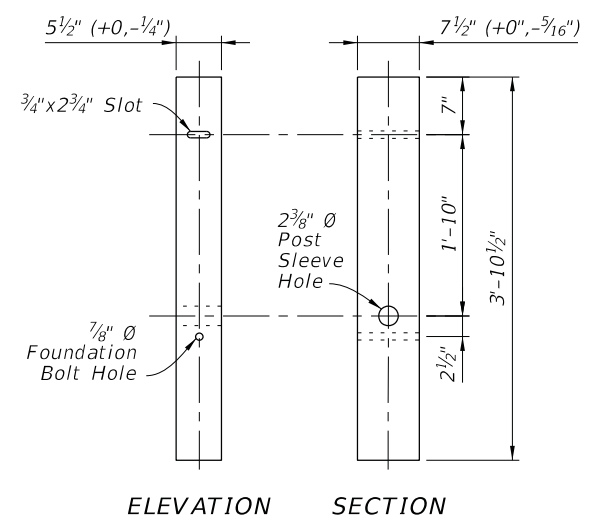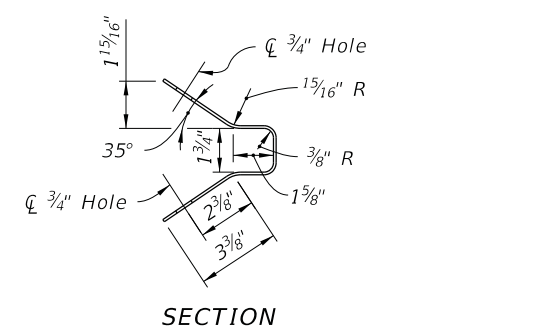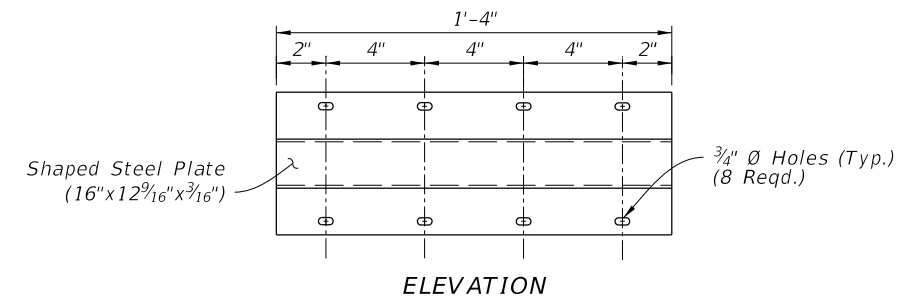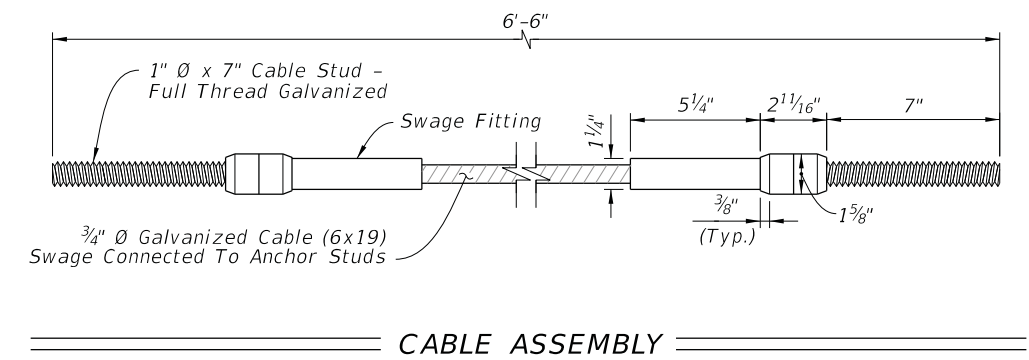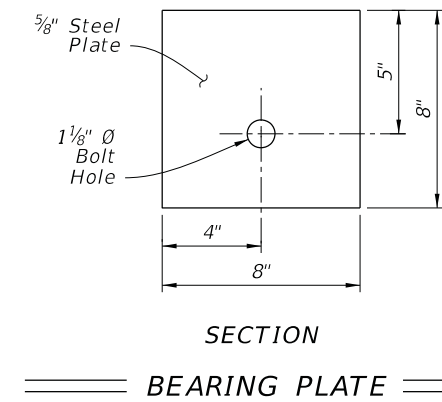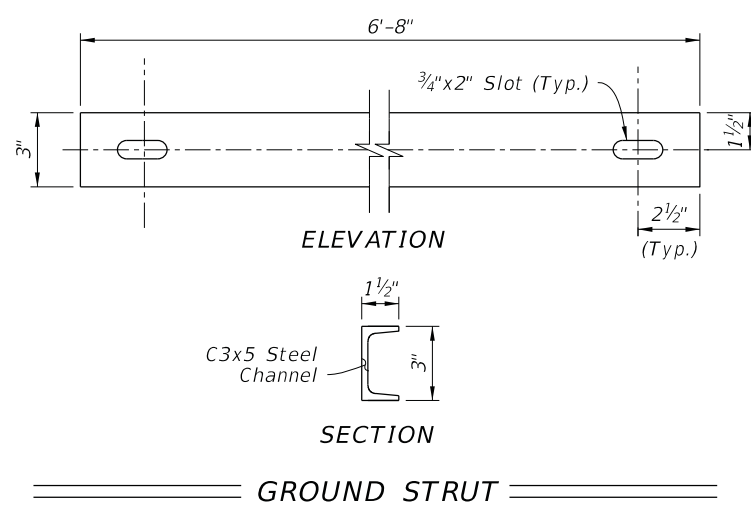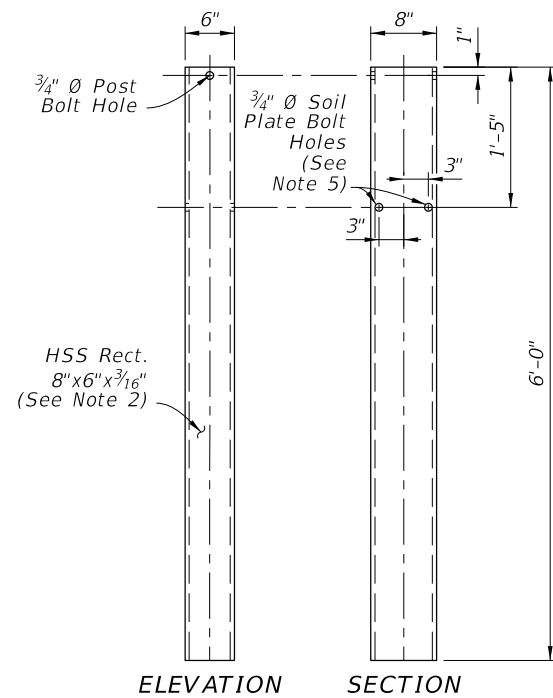

- ## NOTES:
1. *INSTALLATION: Use components as shown on Sheets 9 & 11.*
 2. *MATERIALS: Use steel plates, channels, and Cable Assemblies in accordance with Specification 967.*
Use Short Timber Breakaway Posts and Steel Tube Foundations in accordance with Specification 536.
Use Hex Nuts, Hex Jam Nuts, and Washers in accordance with the AASHTO-AGC-ARTBA Guide to Standardized Barrier Hardware with English unit equivalents of components FNx24a and FWC24a, respectively. Two Hex Nuts may be used for the Hex Jam Nut System.
 3. *PLATE STOP-NAILS: To prevent rotation of the Bearing Plate, drive steel 2½" Type 8d nails with ASTM A153 hot-dip galvanization.*
 4. *CABLE ANCHOR PLATE ASSEMBLY INSTALLATION: Mount to the pre-fabricated Cable Anchor Plate Bolt Holes in the W-Beam Panel, as shown on Sheet 4. These panel holes are only permitted for this Cable Anchor Plate Assembly application.*
 5. *SOIL PLATE BOLT HOLE(S): For Trailing Anchorage installations as shown on Sheet 9, the two bolt holes shown may be substituted with a single bolt hole located at the tube centerline.*

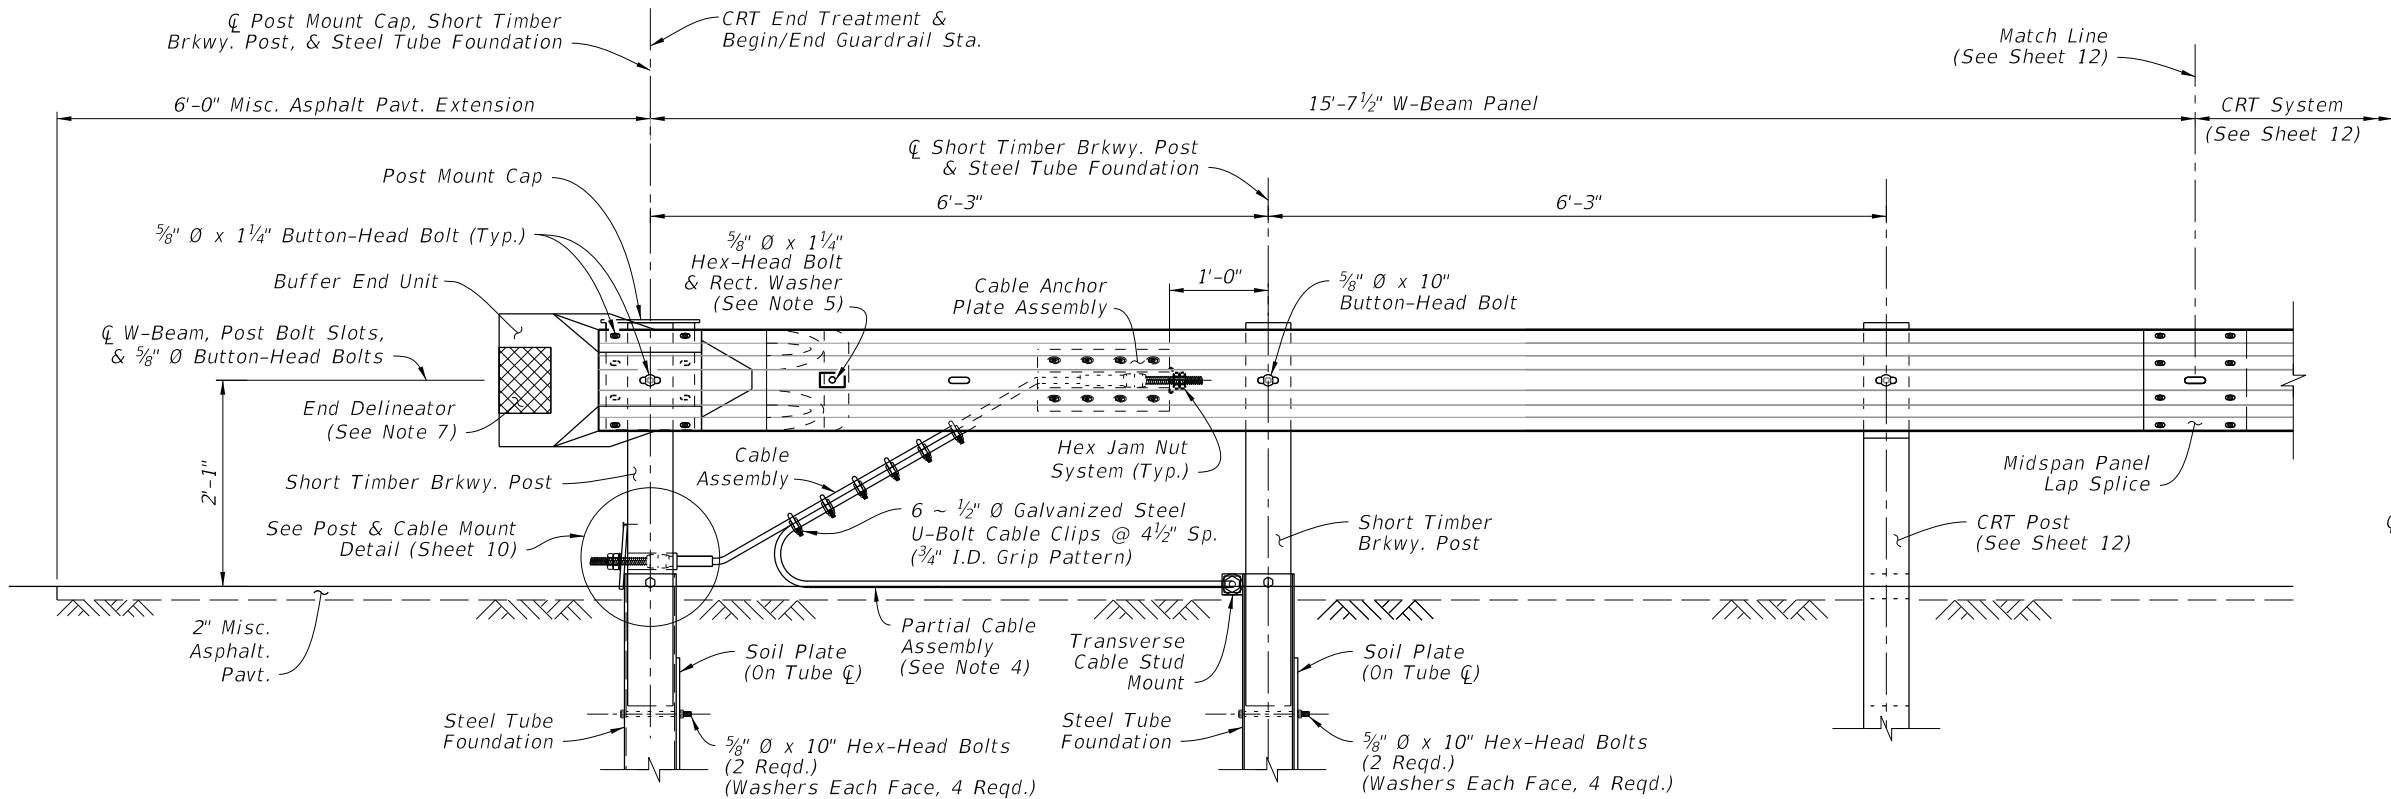


INSTALLED ELEVATION

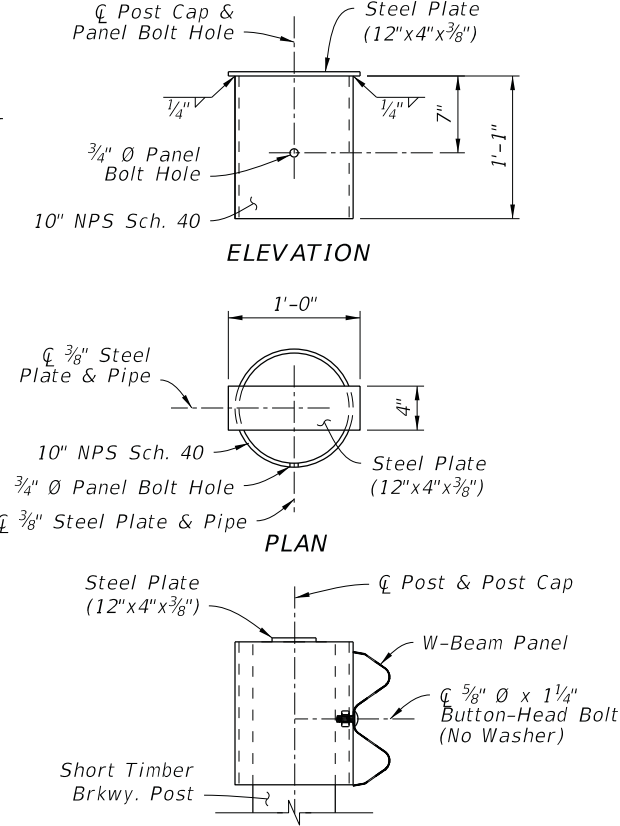


INSTALLED SECTION

POST MOUNT CAP

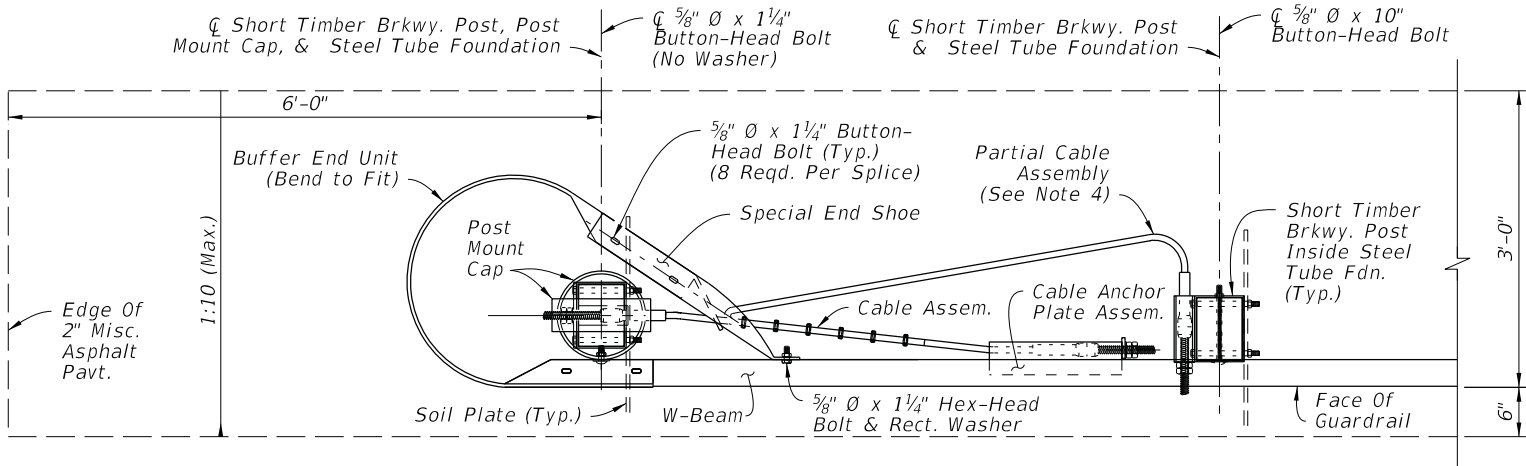


INSTALLED PLAN

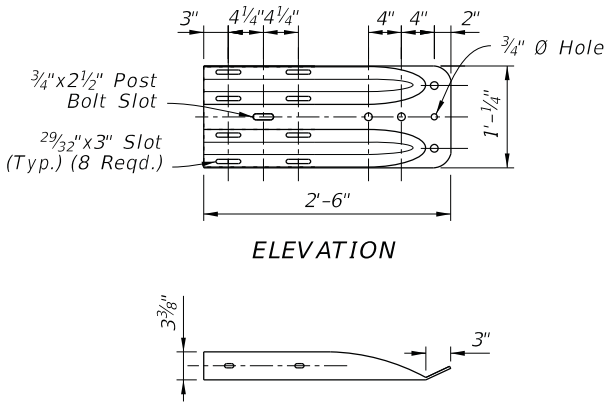


ELEVATION

PLAN

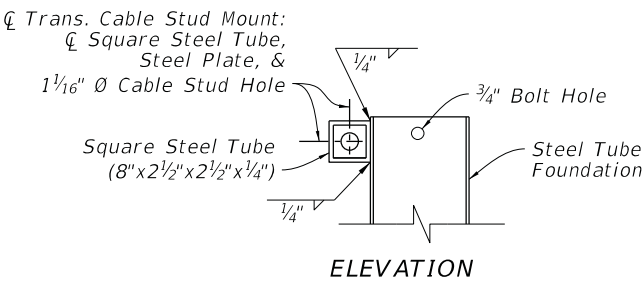

ELEVATION

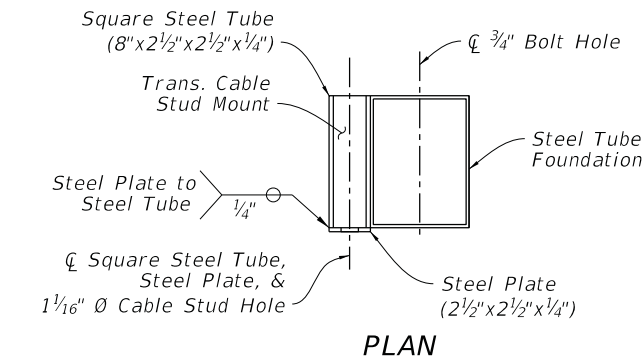

PLAN

TRANSVERSE CABLE STUD MOUNT

NOTES:

1. INSTALLATION: Use with CRT Systems as required on Sheet 12.
2. COMPONENT DETAILS: For additional component details, See Sheet 10 & 12. For the Rectangular Washer detail, see Sheet 24.
3. MATERIALS: Use steel End Shoes, Plates, Tubes, and pipes in accordance with Specification 967.
4. PARTIAL CABLE ASSEMBLY: The Partial Cable Assembly is similar to the Cable Assembly defined on Sheet 10, except with a 9'-0" total length and the Swage Fitting and Cable Stud omitted from one end.

Feed the Cable Stud through the Cable Stud Hole of the Transverse Cable Stud Mount as shown, and secure it with the Hex Jam Nut System as defined on Sheet 10.

5. SPECIAL END SHOE MOUNT: Punch a 3/4" Ø hole in the W-Beam Panel as needed to secure the Special End Shoe with the 5/8" Ø Hex-Head Bolt. Galvanize hole per Specification 562.
6. FOUNDATIONS: Install Steel Tubes with attached Soil Plates by either of the following methods:
 - a. Excavate, backfill, and compact material to provide full passive soil resistance to all surfaces of the tube and soil plate.
 - b. Drive the steel tube and soil plate as a single unit using a dummy timber post to prevent damage to the breakaway post.
7. END DELINEATOR: Mount retroreflective sheeting to the approach face of the Buffer End Unit in accordance with Specifications 536 and 967.

END TREATMENT - CONTROLLED RELEASE TERMINAL (CRT) SYSTEM





FY 2023-24
STANDARD PLANS

GUARDRAIL

INDEX
536-001



SHEET
11 of 24

10/6/2022 2:17:17 PM

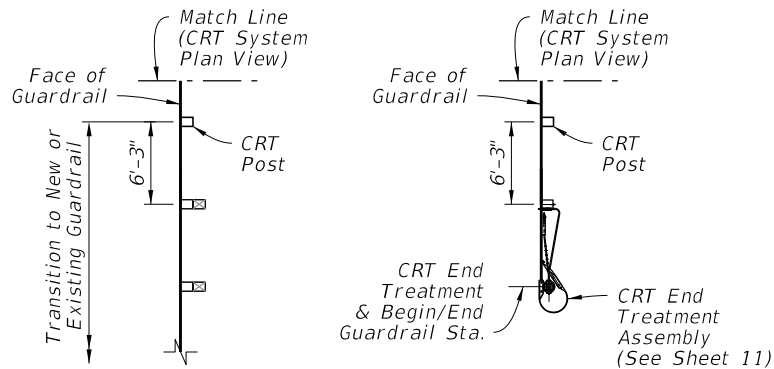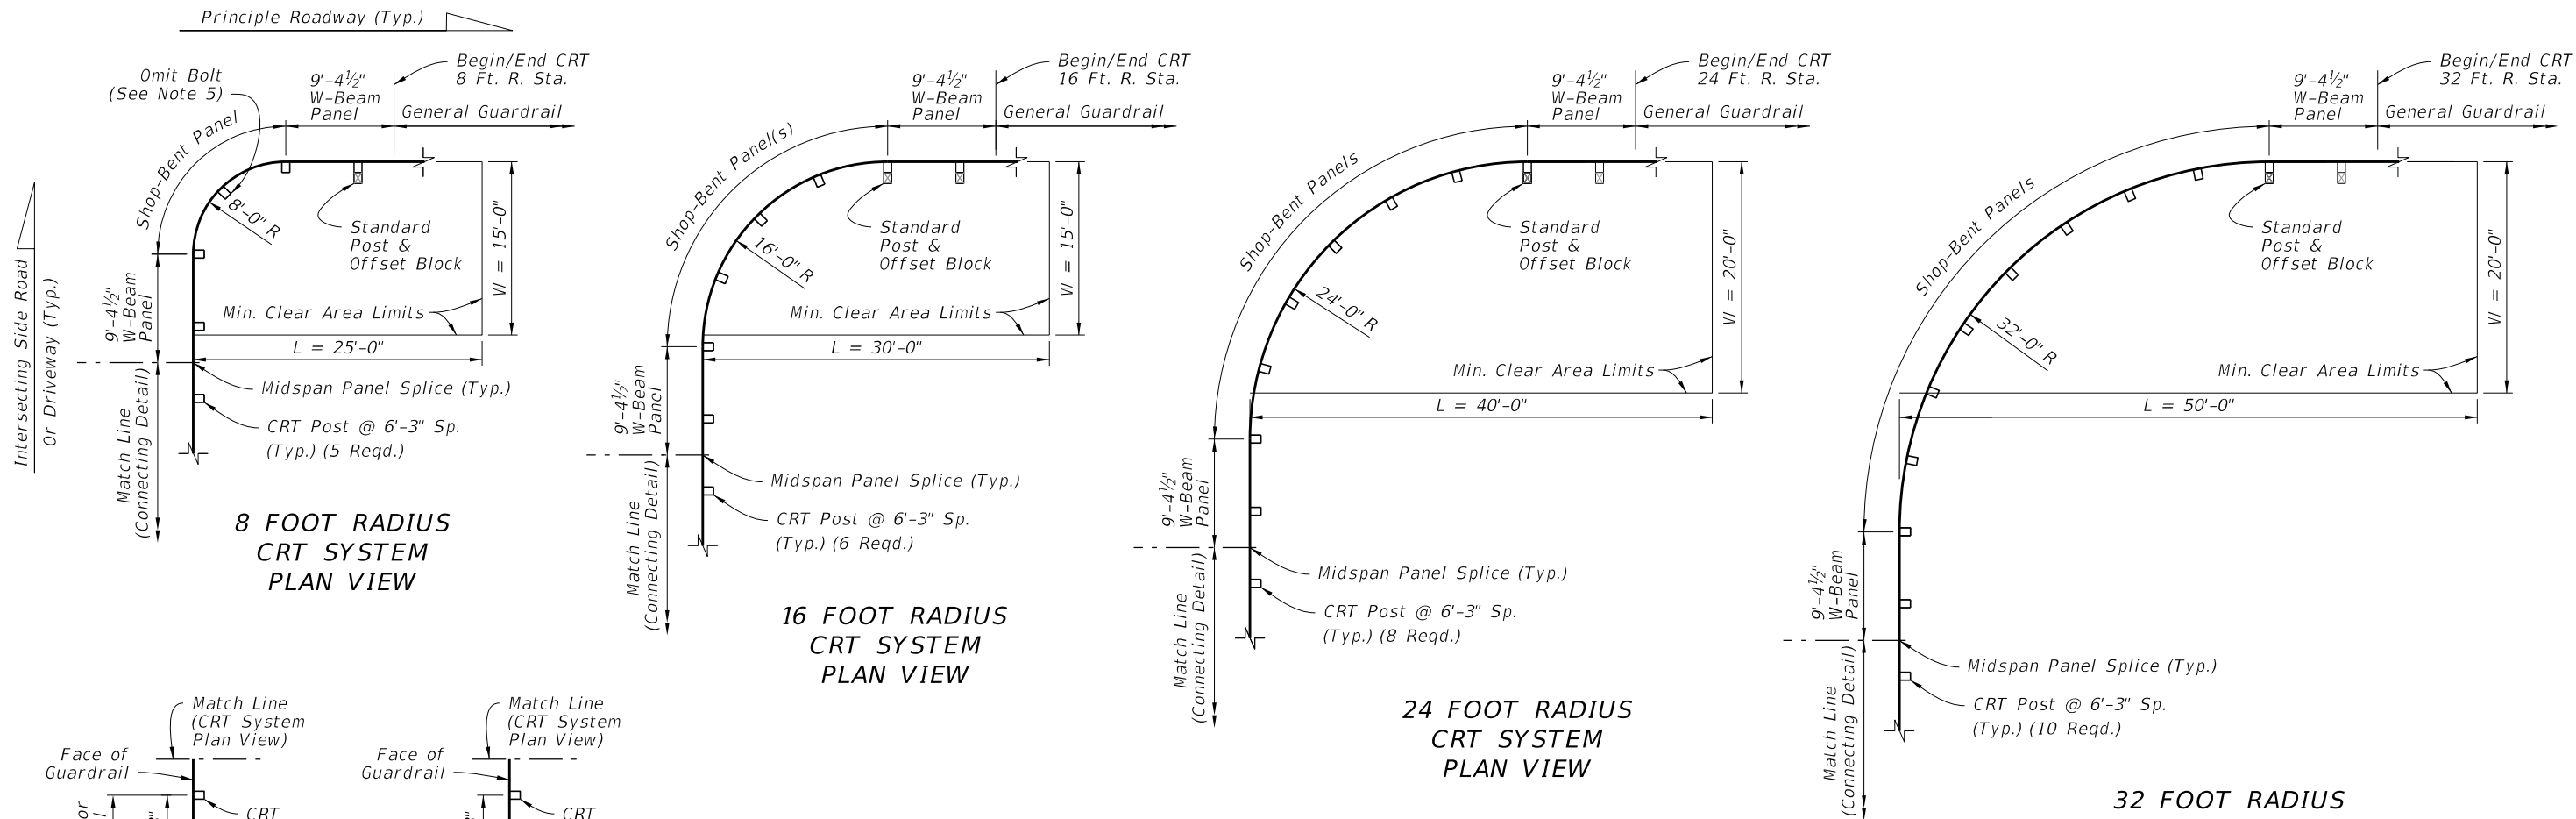

CRT SYSTEM SUMMARY TABLE:

RETURN RADIUS (FT.)	LENGTH OF SHOP-BENT PANEL(S) (FT.)	QUANTITY OF CRT POSTS	AREA CLEAR OF HAZARDS 'L' x 'W' (FT.)
8	12.5	5	25 x 15
16	25.0	6	30 x 15
24	37.5	8	40 x 20
32	50.0	10	50 x 20

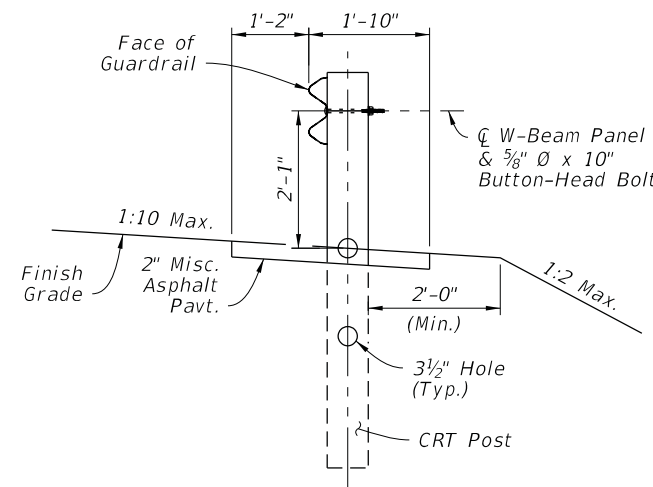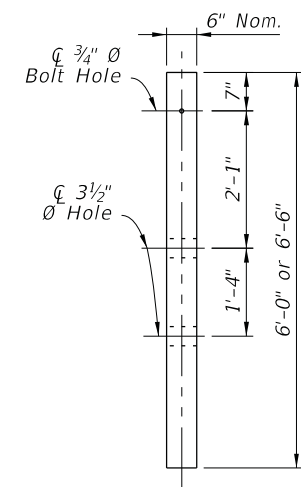

CRT POST ELEVATION
(6"x8" Nom. Timber)


CRT INSTALLED SECTION

NOTES:


1. **INSTALLATION:** Construct the specified radius layout and Connecting Detail option as shown in the plans.
2. **MIN. CLEAR AREA:** Keep the area behind the CRT free of fixed objects and aboveground hazards within the Min. Clear Area limits shown. Maintain a slope not steeper than 1:10 for a minimum 2' behind the posts, and maintain a slope not steeper than 1:2 beyond 2' from the posts.
3. **APPROACH GRADING:** Maintain grading on the roadway side of the guardrail face at a maximum slope of 1:10.
4. **MATERIALS:** For CRT Posts, use Timber Post material in accordance with Specification 967. Use steel panels and hardware in accordance with Specification 967.
5. **BOLT OMISSION:** For the 8 Foot Radius CRT System only, do not place a panel-to-post mount bolt at the center CRT Post (omit the 5/8" Button-Head Bolt only at the location shown).
6. **SHOP-BENT PANELS:** Install Shop-Bent panel(s) where indicated using 12'-0" or 25'-0" W-Beam Panels. Splice at post locations within the CRT radius using the General configuration of 5/8" Ø Button-Head Bolts (8 reqd. per splice).
7. **GENERAL GUARDRAIL:** General Guardrail typically includes Panels and Post Spacing as shown on Sheet 2, including parallel and tapered segments. Approach Transitions, Low-Speed Guardrail, or Reduced Post Spacing Guardrail segments may be substituted for the General Guardrail shown herein if indicated in the plans.

LAYOUT FOR CONTROLLED RELEASE TERMINAL (CRT) SYSTEMS - SIDE ROADS AND DRIVEWAYS

LAST REVISION	DESCRIPTION:	FY 2023-24 STANDARD PLANS	GUARDRAIL	INDEX	SHEET
11/01/19				536-001	12 of 24

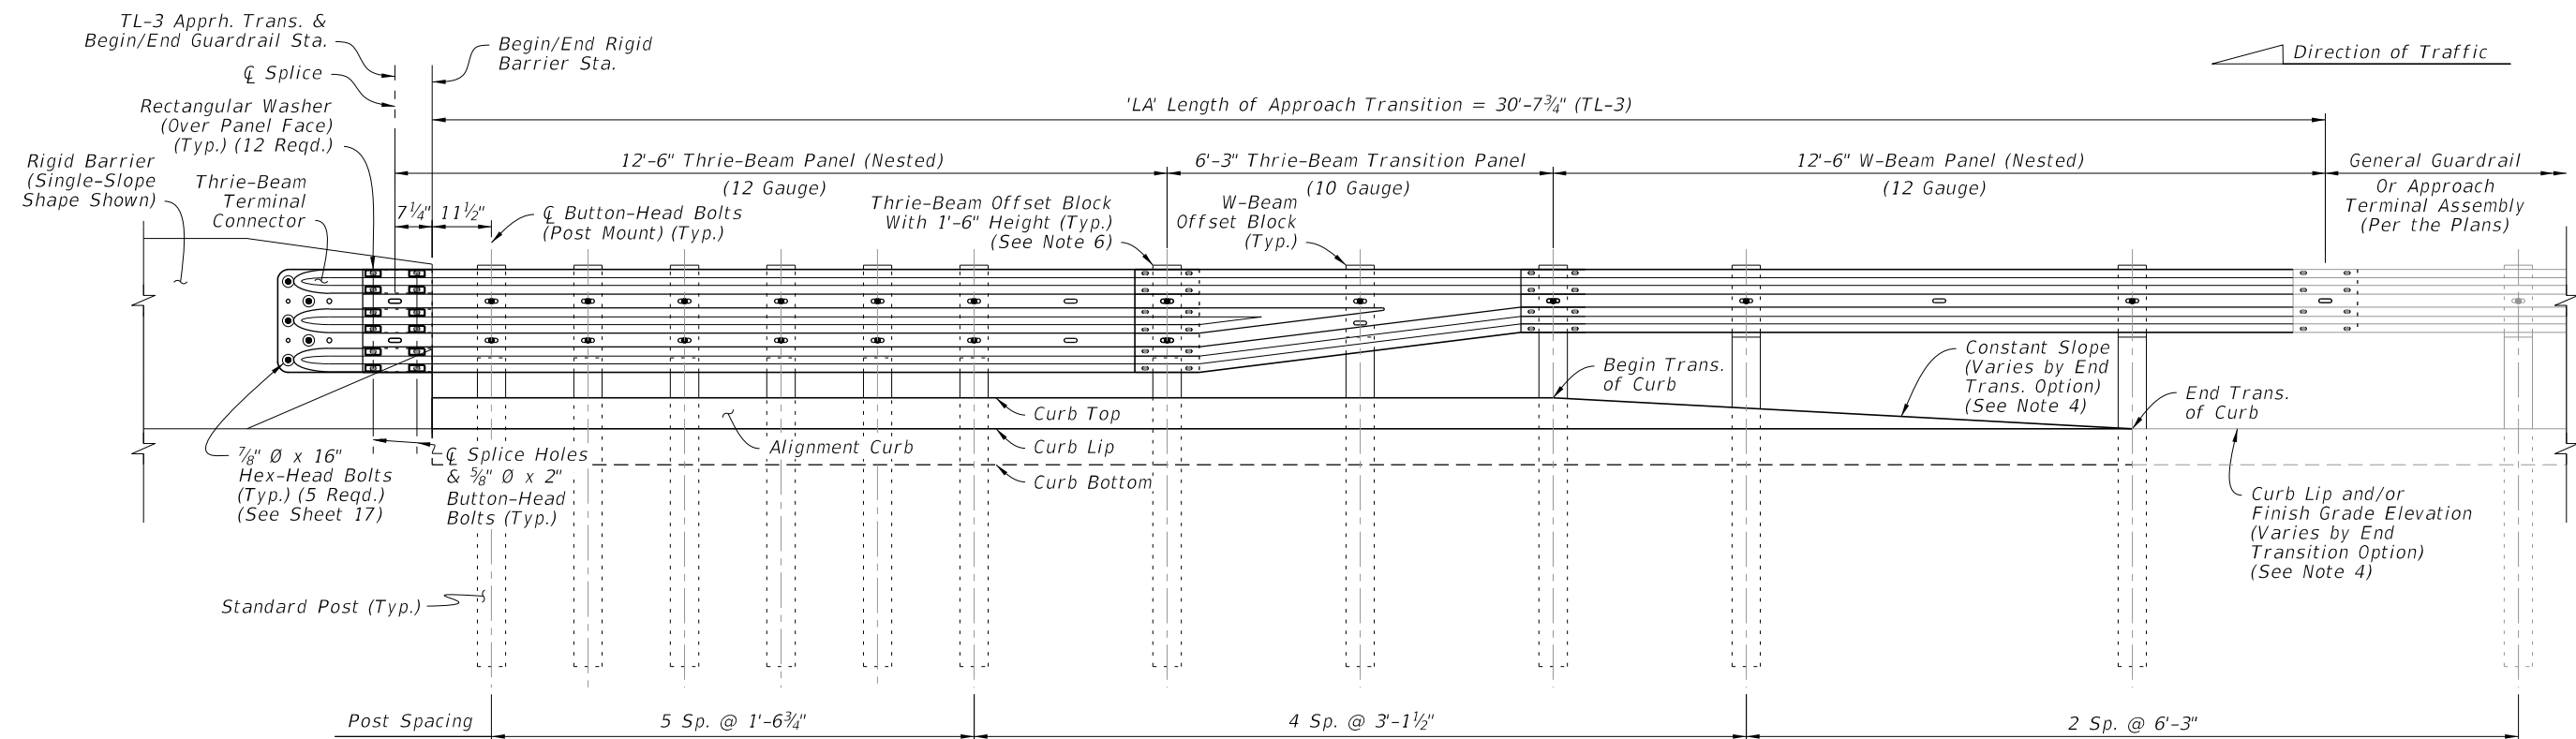

TL-3 APPROACH TRANSITION
INSTALLED ELEVATION

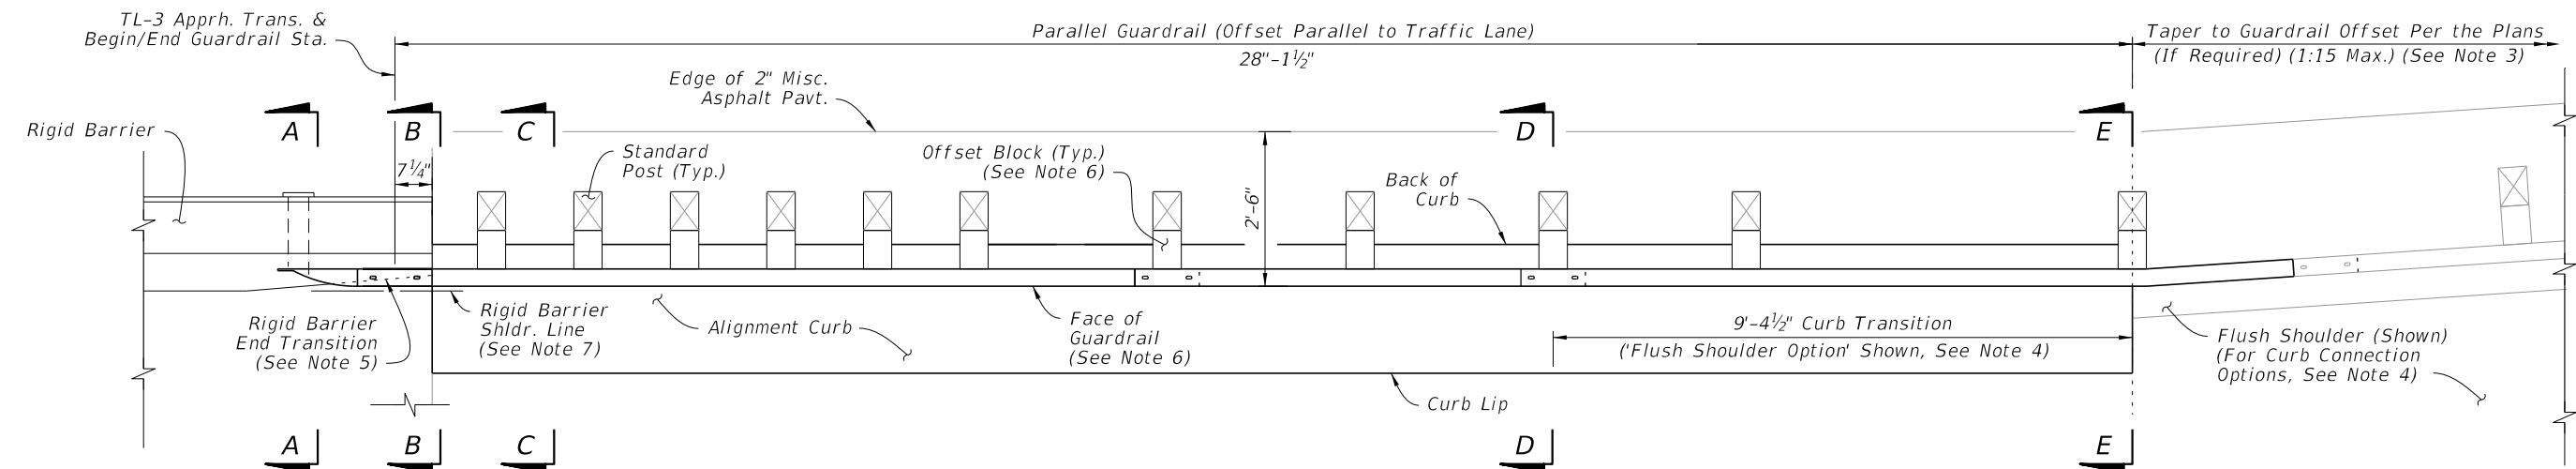



TL-3 APPROACH TRANSITION
INSTALLED PLAN

NOTES:

- INSTALLATION:** Construct the Approach Transition segment where indicated in the plans. For example Layouts showing the Approach Transition's fit among other guardrail segments, see Sheet 19.
For existing bridge connection options, see Indexes 536-002, 521-404, and 521-405.
- SECTION VIEWS & DETAILS:** For cross sections and details, including the barrier mounting hardware, curb transition, adjacent grading, and installation dimensions, see Sheet 17.
- GUARDRAIL TAPER:** The connecting guardrail may require a different lateral offset if shown in the plans. At the location shown herein, taper the guardrail to the connecting guardrail offset. If the adjacent guardrail segment has the same offset as the Approach Transition segment, then no taper is required.
- END TRANSITION OF CURB OPTIONS:** The Plan and Elevation views depict an example Curb Transition to Flush Shoulder from Section D-D to E-E, but this transition may require a different shape depending on the End Transition option shown in the plans (Either a 'Shoulder Gutter Option', 'Raised Curb Option', or 'Flush Shoulder Option'). See Sheet 14 for additional curb options and Sheet 17 for curb shape details.
- RIGID BARRIER END TRANSITION:** Taper the Rigid Barrier toe as shown. See Concrete Barrier, Index 521-001, and Traffic Railing, Indexes 521-422 and 521-428, for details.
- OFFSET BLOCKS:** For Thrie-Beam post locations within the Length of Approach Transition segment, use the Timber Offset Blocks with 1'-6" height shown on Sheet 5.
For the midspan of the Thrie-Beam Transition Panel and for all other W-Beam locations shown herein, use the W-Beam Offset Blocks with 1'-2" height.
- OFFSET:** The required offset difference between the Face of Guardrail and Rigid Barrier Shoulder Line is considered negligible and may not be shown in the guardrail offset callouts in the plans. A consistent guardrail offset deviation of up to 4 inches outside of the Rigid Barrier Shoulder Line is permitted over the length 'LA'.
- GENERAL GUARDRAIL:** General Guardrail typically includes Panels and Post Spacing as shown on Sheet 2, including parallel and tapered segments. Approach Terminals, Low-Speed Guardrail, or Reduced Post Spacing Guardrail segments may be substituted for the General Guardrail shown herein if indicated in the plans.

APPROACH TRANSITION CONNECTION TO RIGID BARRIER - GENERAL, TL-3

LAST REVISION	DESCRIPTION:	FDOT	FY 2023-24 STANDARD PLANS	GUARDRAIL	INDEX	SHEET
11/01/19					536-001	13 of 24

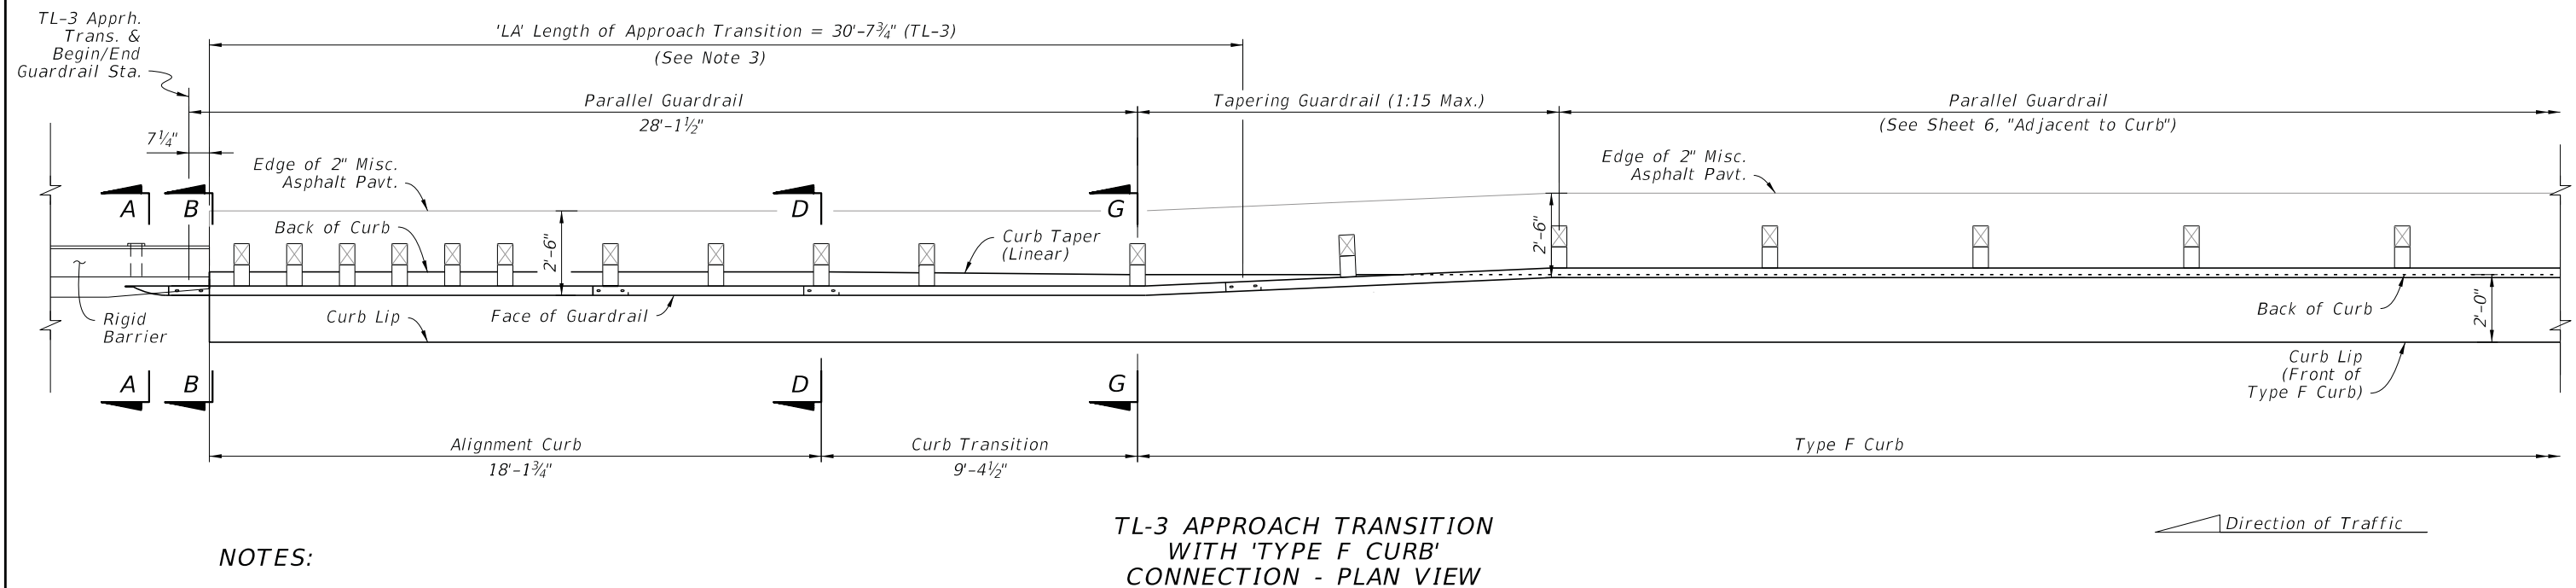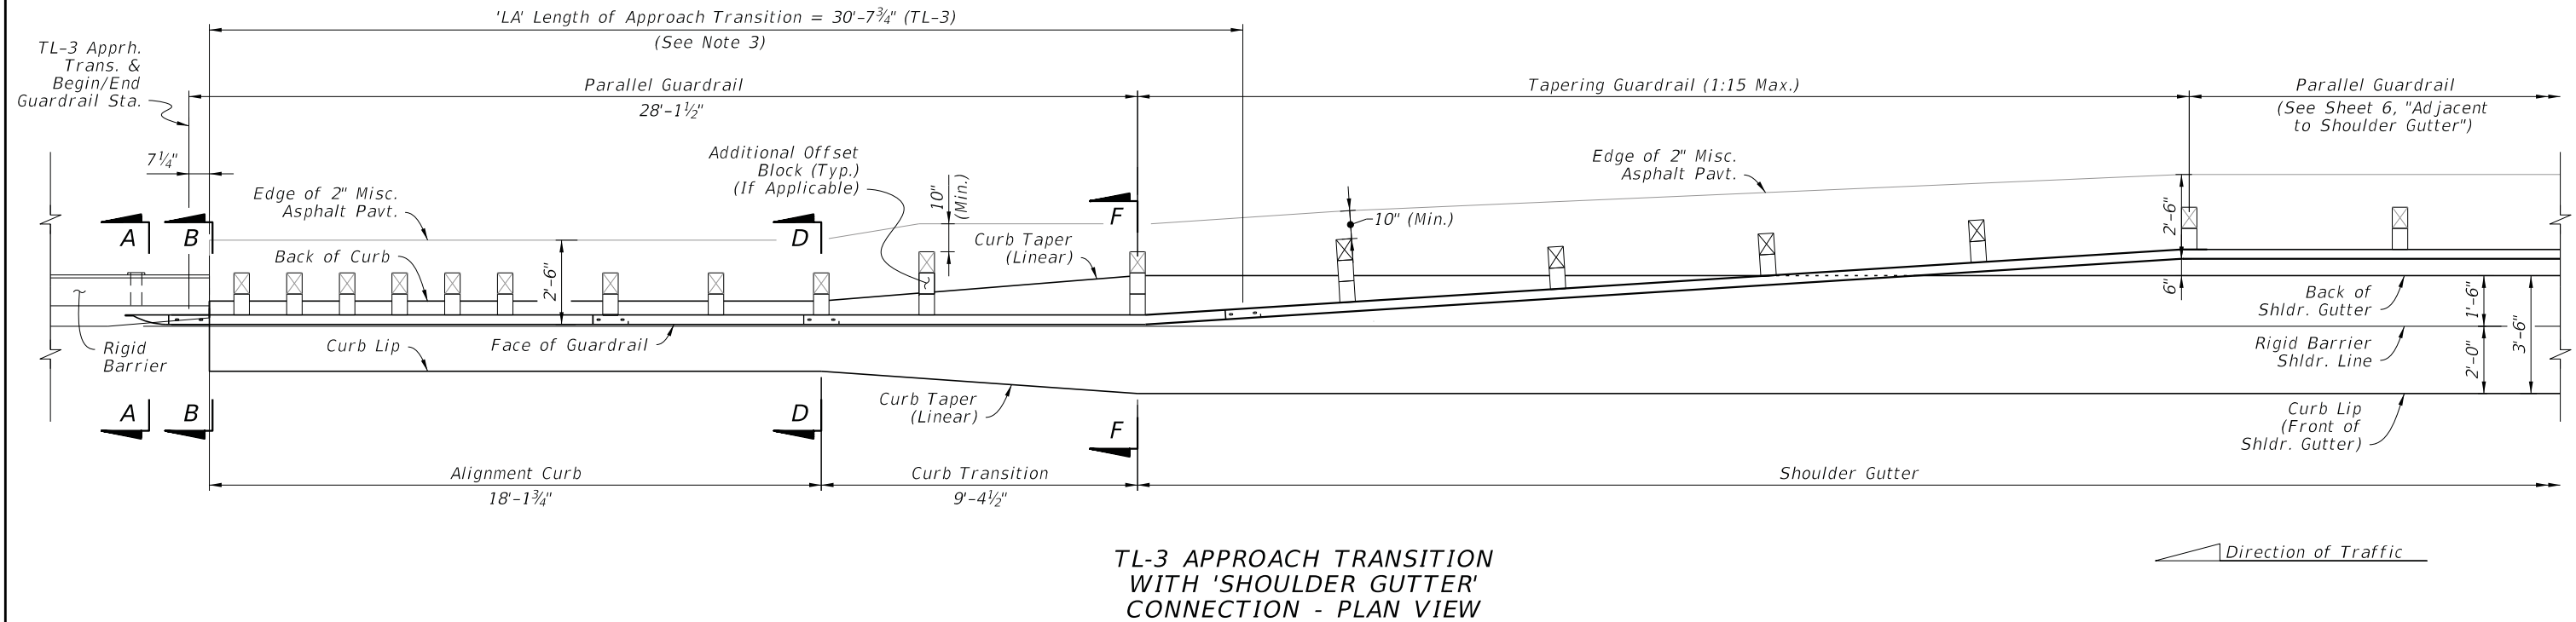


NOTES:


1. GENERAL: See the applicable notes and details on Sheet 13.
2. SECTION VIEWS & DETAILS: For cross sections and details, including the barrier mounting hardware, curb transition, adjacent grading, and installation dimensions, see Sheet 17.
3. ELEVATION VIEW: For post and panel installation details within 'LA', see the elevation view on Sheet 13. The curb details will differ depending on curb option required.

APPROACH TRANSITION CONNECTION TO RIGID BARRIER - GENERAL, TL-3 CURB CONNECTIONS

LAST REVISION	DESCRIPTION:	FDOT	FY 2023-24 STANDARD PLANS	GUARDRAIL	INDEX	SHEET
11/01/19					536-001	14 of 24

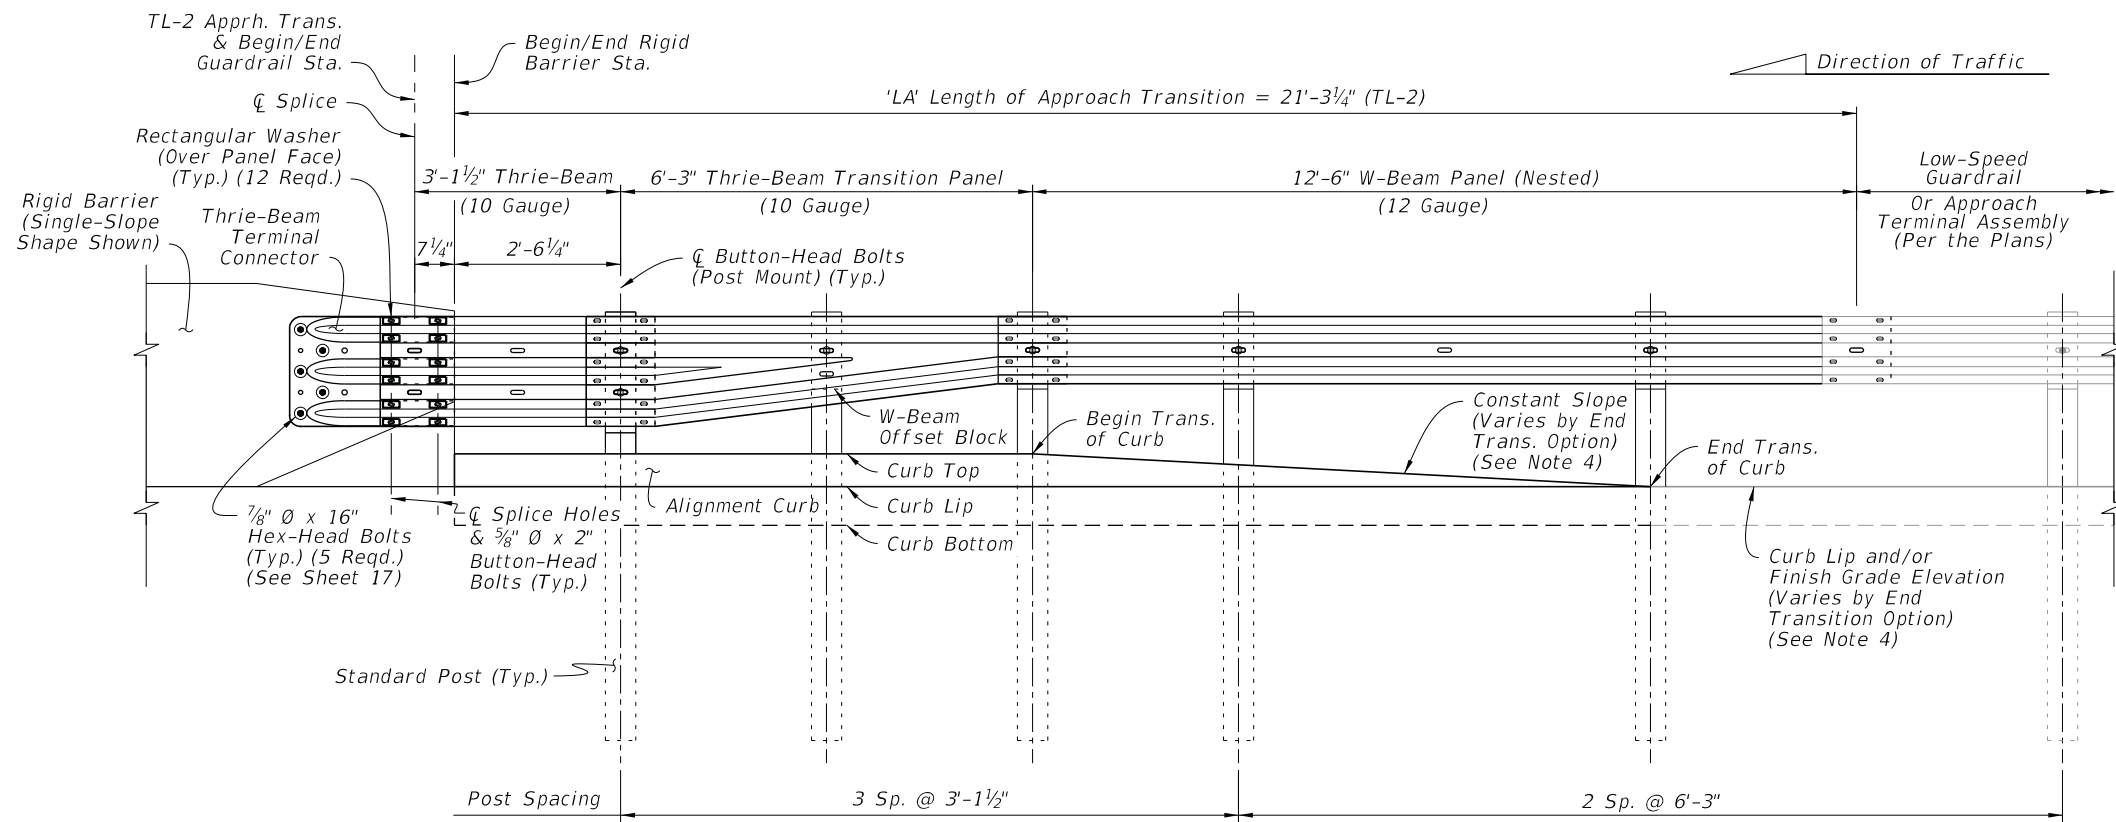

TL-2 APPROACH TRANSITION
INSTALLED ELEVATION

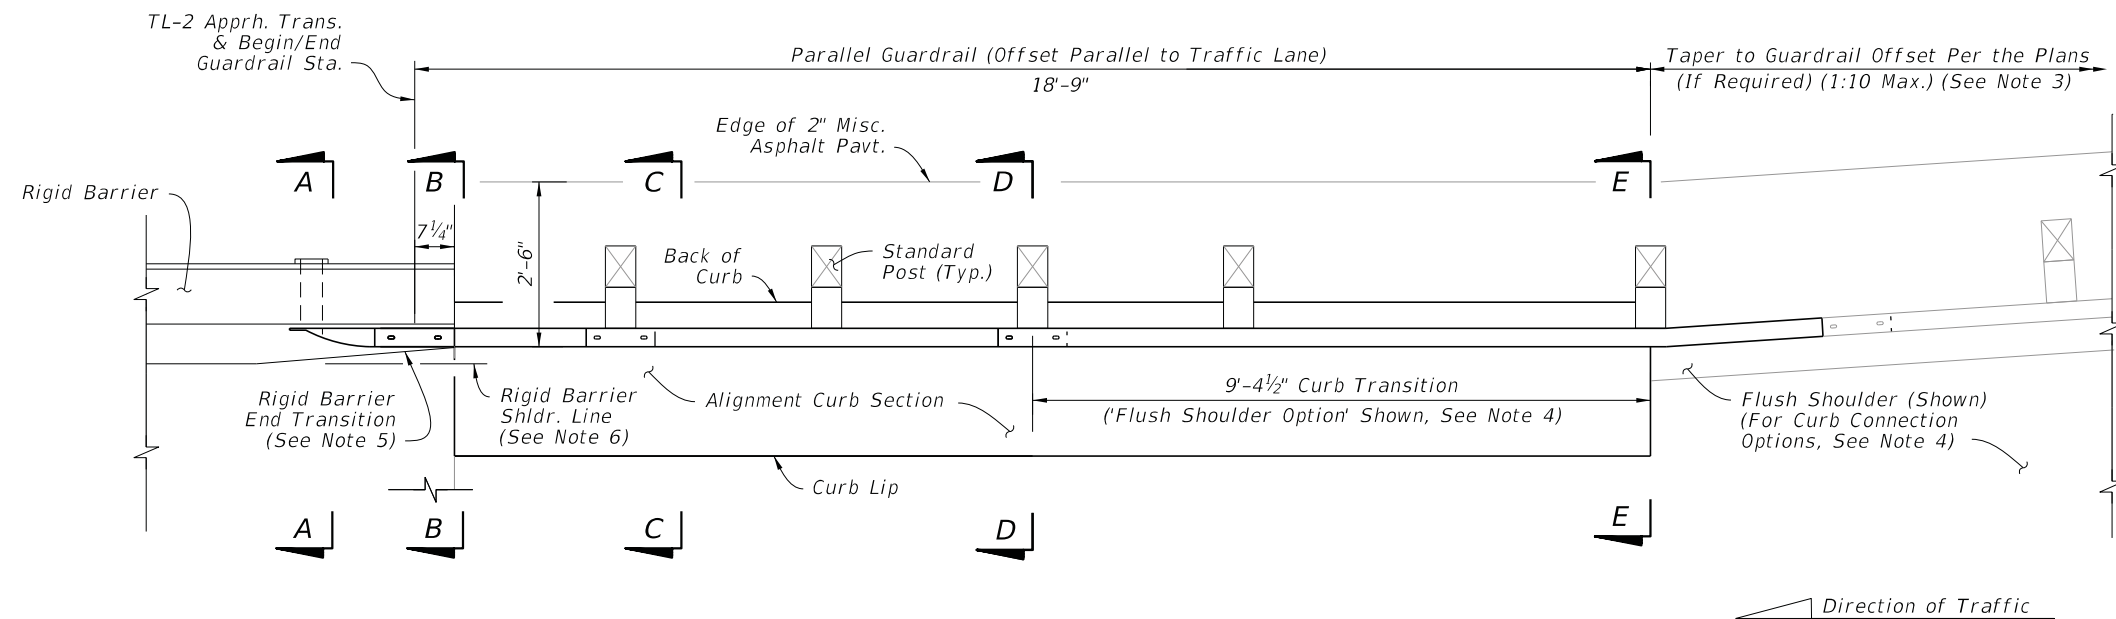

TL-2 APPROACH TRANSITION
INSTALLED PLAN

NOTES:


- 1. INSTALLATION:** Construct the Approach Transition segment where indicated in the plans. For example Layouts showing the Approach Transition's fit among other guardrail segments, see Sheet 19.

For existing bridge connection options, see Indexes 536-002, 521-404, and 521-405.
- 2. SECTION VIEWS & DETAILS:** For cross sections and details, including the barrier mounting hardware, curb transition, adjacent grading, and installation dimensions, see Sheet 17.
- 3. GUARDRAIL TAPER:** The connecting guardrail may require a different lateral offset if shown in the plans. At the location indicated herein, taper the guardrail to the connecting guardrail offset. If the adjacent guardrail segment has the same offset as the Approach Transition segment, then no taper is required.
- 4. END TRANSITION OF CURB OPTIONS:** The Plan and Elevation views depict an example Curb Transition to Flush Shoulder from Section D-D to E-E, but this transition may require a different shape depending on the End Transition option shown in the plans (Either a 'Shoulder Gutter Option', 'Raised Curb Option', or 'Flush Shoulder Option'). See Sheet 16 for additional curb options and Sheet 17 for curb shape details.
- 5. RIGID BARRIER END TRANSITION:** Taper the Rigid Barrier toe as shown. See Concrete Barrier, Index 521-001, and Traffic Railing, Indexes 521-422 and 521-428, for details.
- 6. OFFSET:** The required offset difference between the Face of Guardrail and Rigid Barrier Shoulder Line is considered negligible and may not be shown in the guardrail offset callouts in the plans. A consistent guardrail offset deviation of up to 4 inches outside of the Rigid Barrier Shoulder Line is permitted over the length 'LA'.
- 7. GENERAL GUARDRAIL:** General Guardrail typically includes Panels and Post Spacing as shown on Sheet 2, including parallel and tapered segments. Approach Terminals, Low-Speed Guardrail, or Reduced Post Spacing Guardrail segments may be substituted for the General Guardrail shown herein if indicated in the plans.


APPROACH TRANSITION CONNECTION TO RIGID BARRIER - LOW-SPEED, TL-2

10/6/2022 2:17:20 PM

LAST REVISION	DESCRIPTION:	FDOT	FY 2023-24 STANDARD PLANS	GUARDRAIL	INDEX	SHEET
11/01/19					536-001	15 of 24

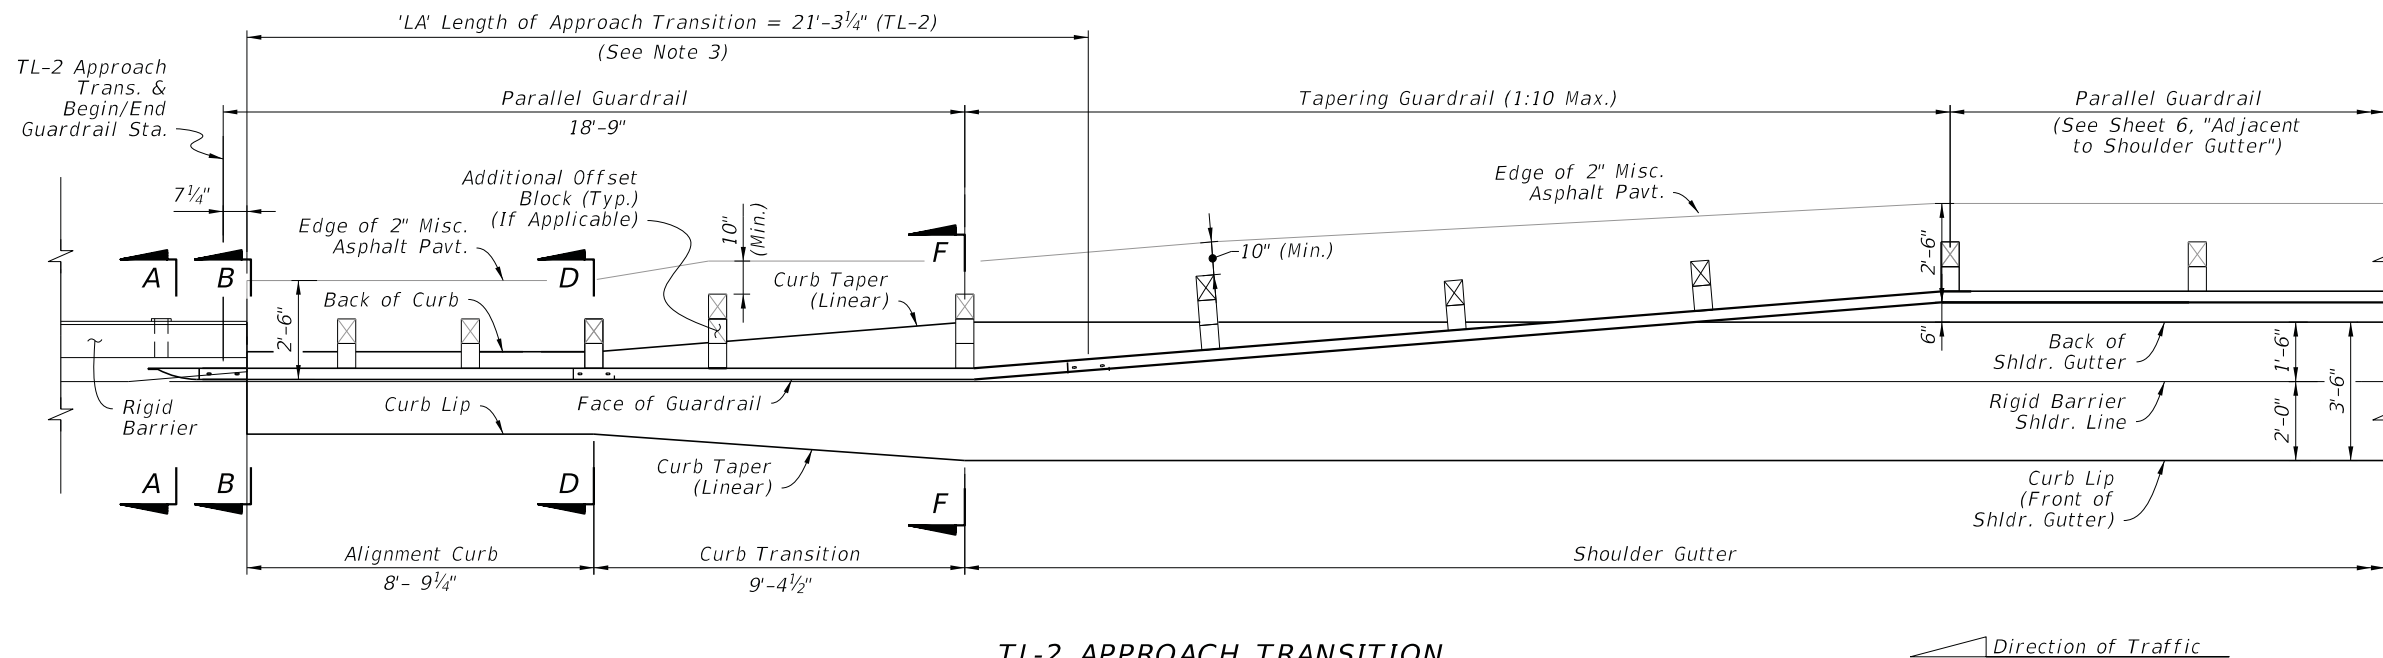

TL-2 APPROACH TRANSITION
WITH 'SHOULDER GUTTER'
CONNECTION - PLAN VIEW

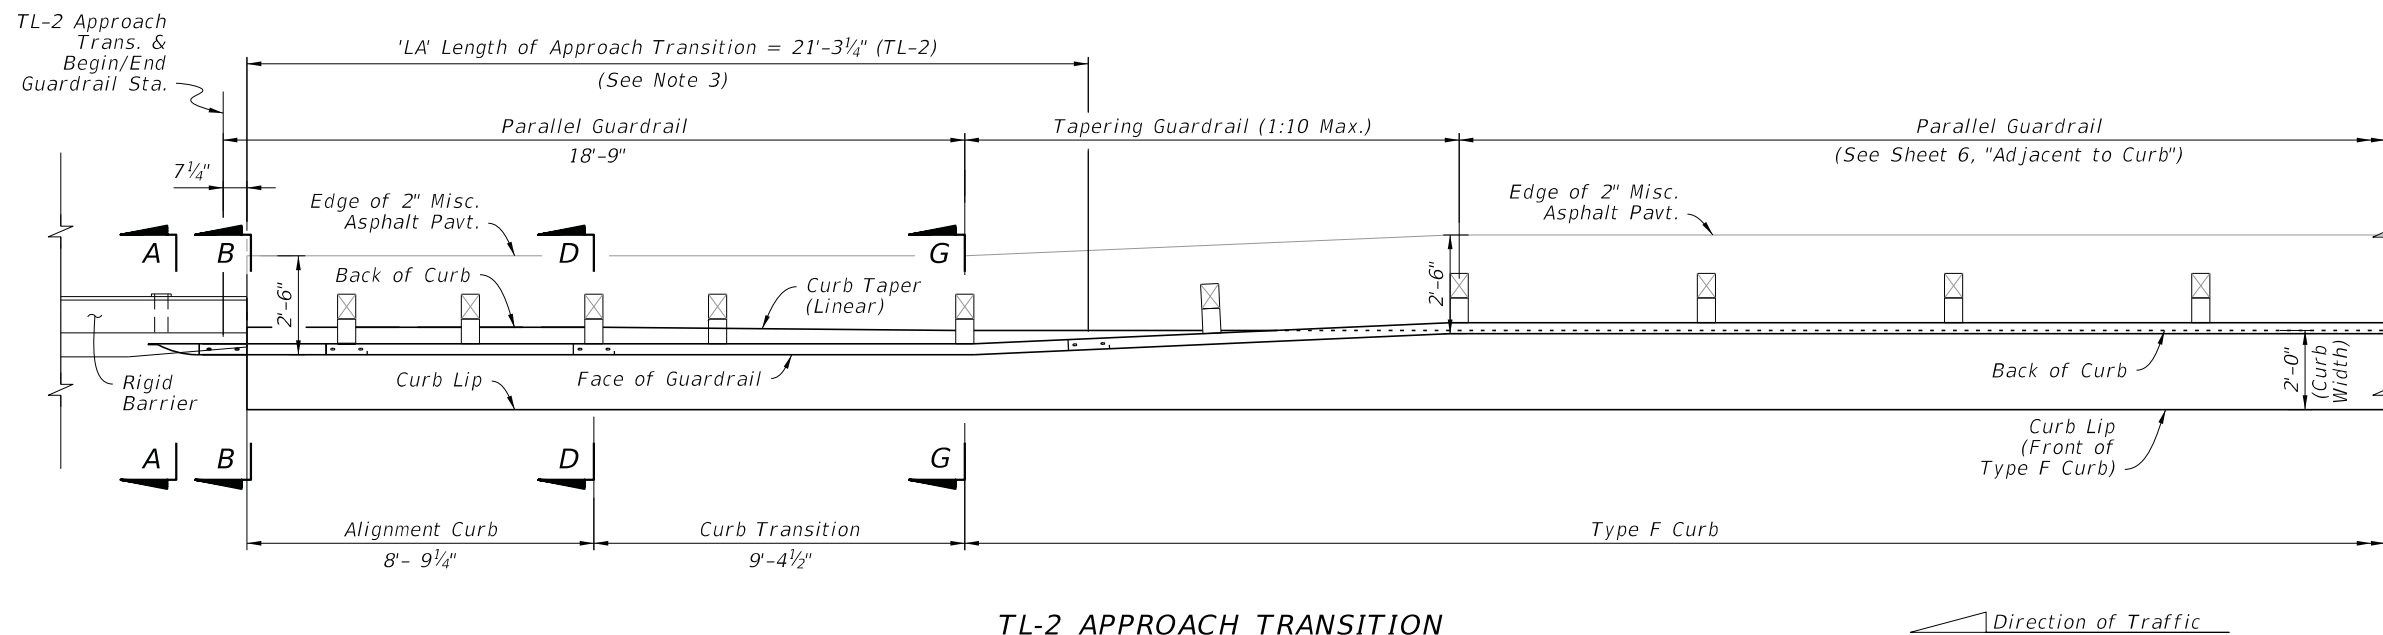


TL-2 APPROACH TRANSITION
WITH 'TYPE F CURB'
CONNECTION - PLAN VIEW

NOTES:


1. GENERAL: See the applicable notes and details on Sheet 15.
2. SECTION VIEWS & DETAILS: For cross sections and details, including the barrier mounting hardware, curb transition, adjacent grading, and installation dimensions, see Sheet 17.
3. ELEVATION VIEW: For post and panel installation details within 'LA', see the elevation view on Sheet 15. The curb details will differ depending on curb option required.

APPROACH TRANSITION CONNECTION TO RIGID BARRIER - LOW-SPEED, TL-2 CURB CONNECTIONS












LAST REVISION	DESCRIPTION:	FDOT	FY 2023-24 STANDARD PLANS	GUARDRAIL	INDEX	SHEET
11/01/19					536-001	16 of 24

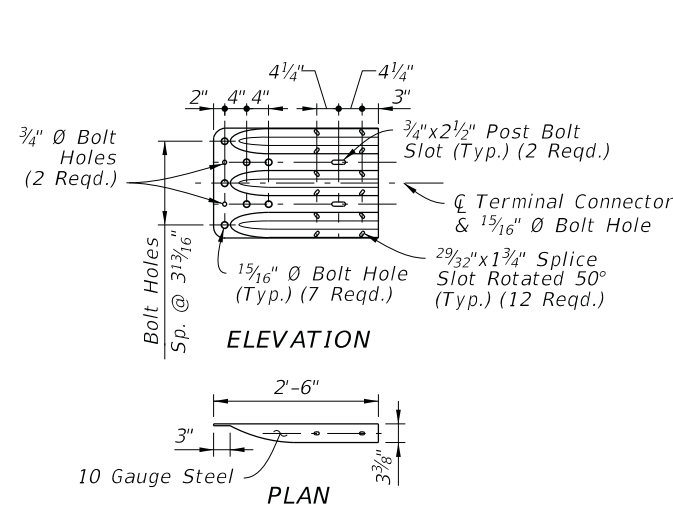

**THRIE-BEAM TERMINAL
CONNECTOR DETAIL**

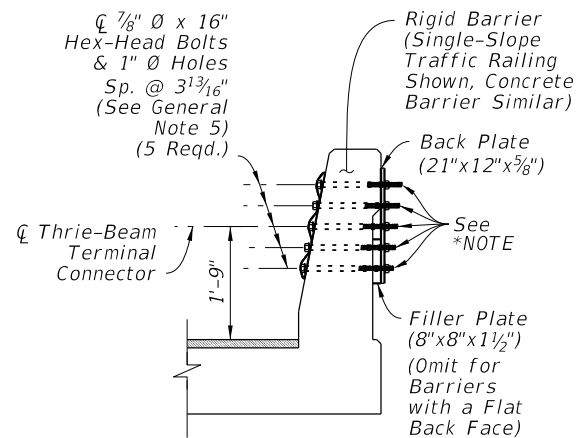

*NOTE: For locations within 4'-0" of a sidewalk or shared use path, trim bolts down to within 1/4" of tightend nut. Deform exposed threads. File down sharp edges and burrs.

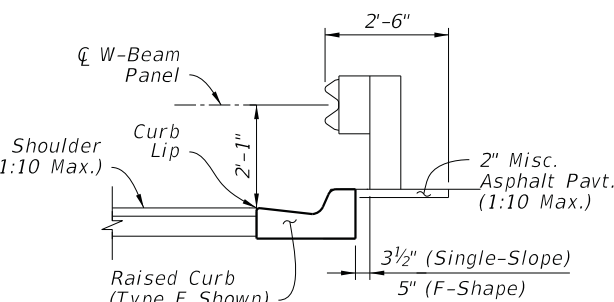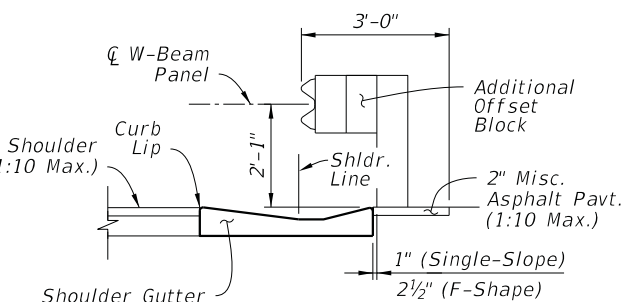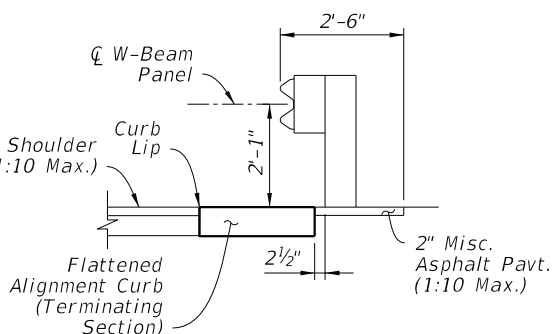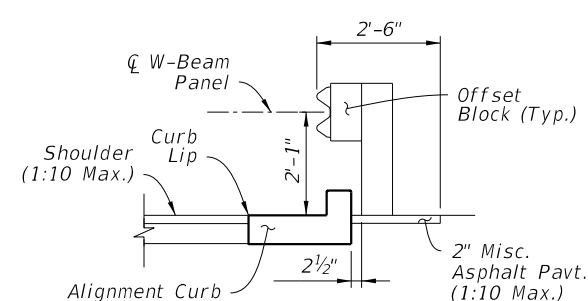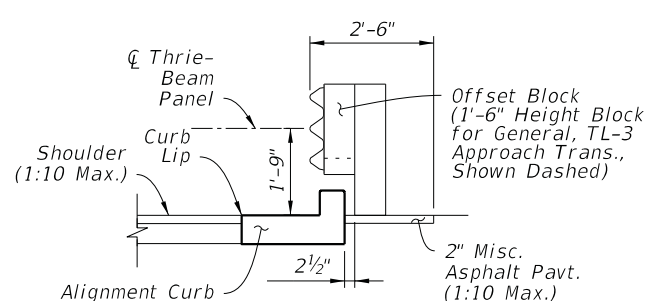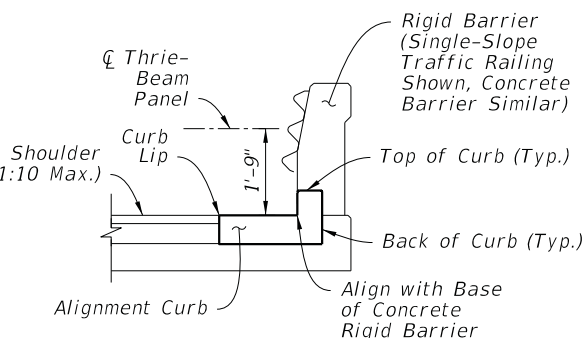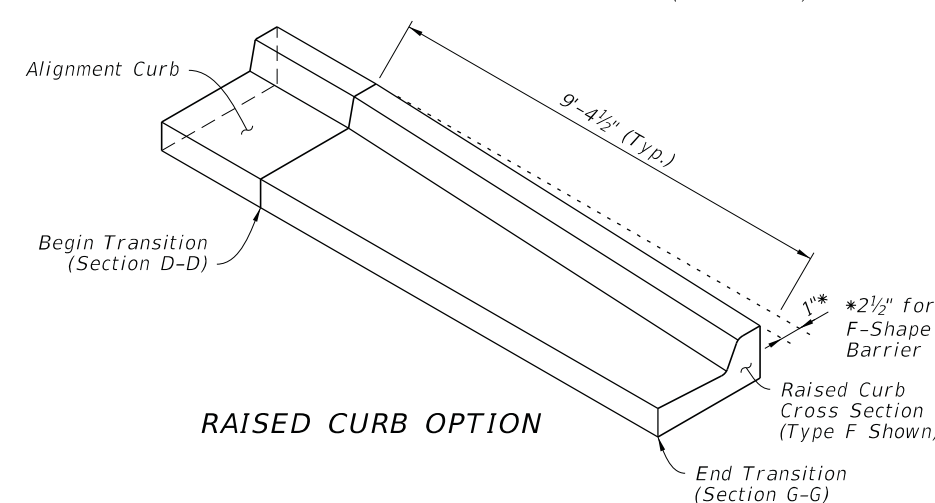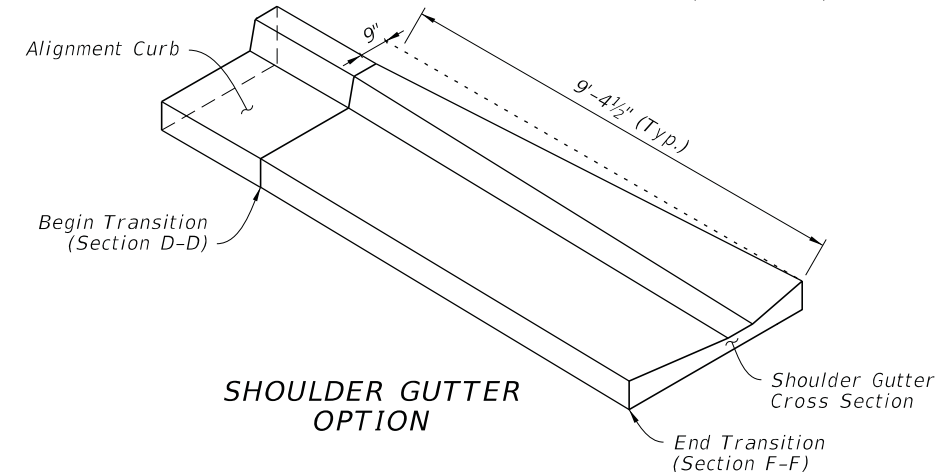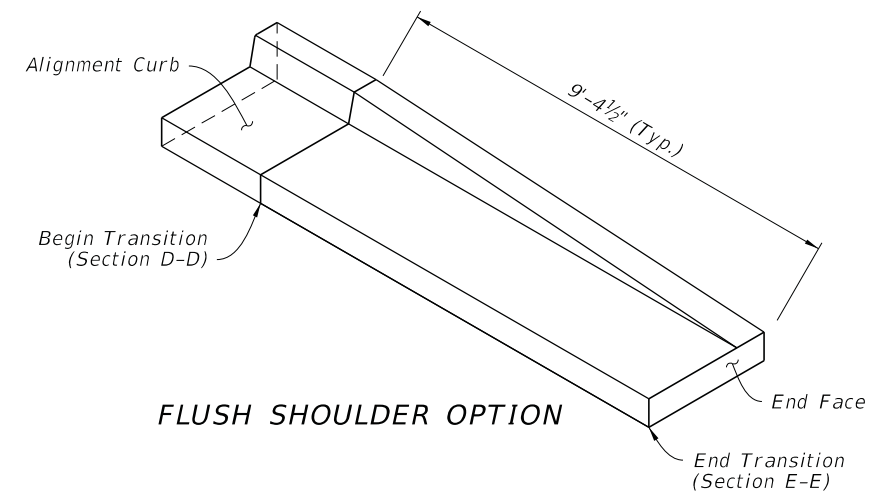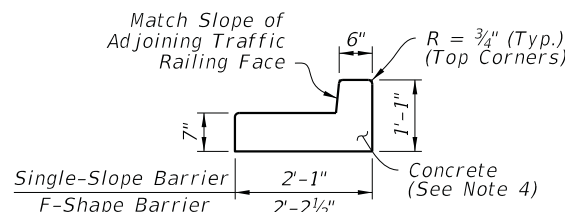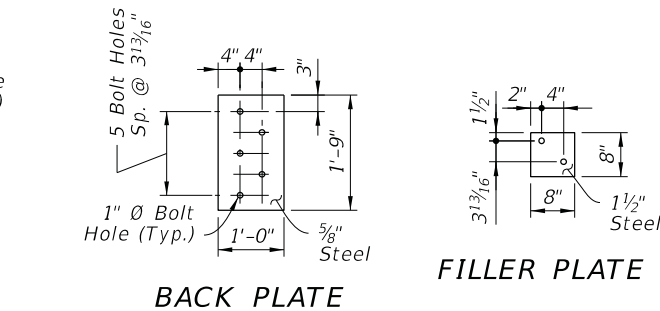

CURB TYPICAL SECTIONS


CURB TRANSITION ISOMETRIC VIEWS

- NOTES:**
1. PLAN AND ELEVATION VIEWS: Work with Sheets 13 thru 16.
 2. END TRANSITION OF CURB OPTION: Install one of the three End Transition types shown per Section E-E as indicated by the plans.
 3. GRADING BEHIND POSTS: Place Slope Break a Min. 2'-0" behind the post, per Sheet 6.
 4. MATERIALS & CONSTRUCTION: Construct the concrete Aligning Curb and Curb transition in accordance with Specification 520. Use steel Plates and Thrie-Beam Terminal Connectors in accordance with Specification 967.


APPROACH TRANSITION CONNECTION - DETAILS

10/6/2022 2:17:22 PM

LAST REVISION 11/01/19	REVISION	DESCRIPTION:	FDOT	FY 2023-24 STANDARD PLANS	GUARDRAIL	INDEX 536-001	SHEET 17 of 24
------------------------------	----------	--------------	------	------------------------------	-----------	------------------	-------------------

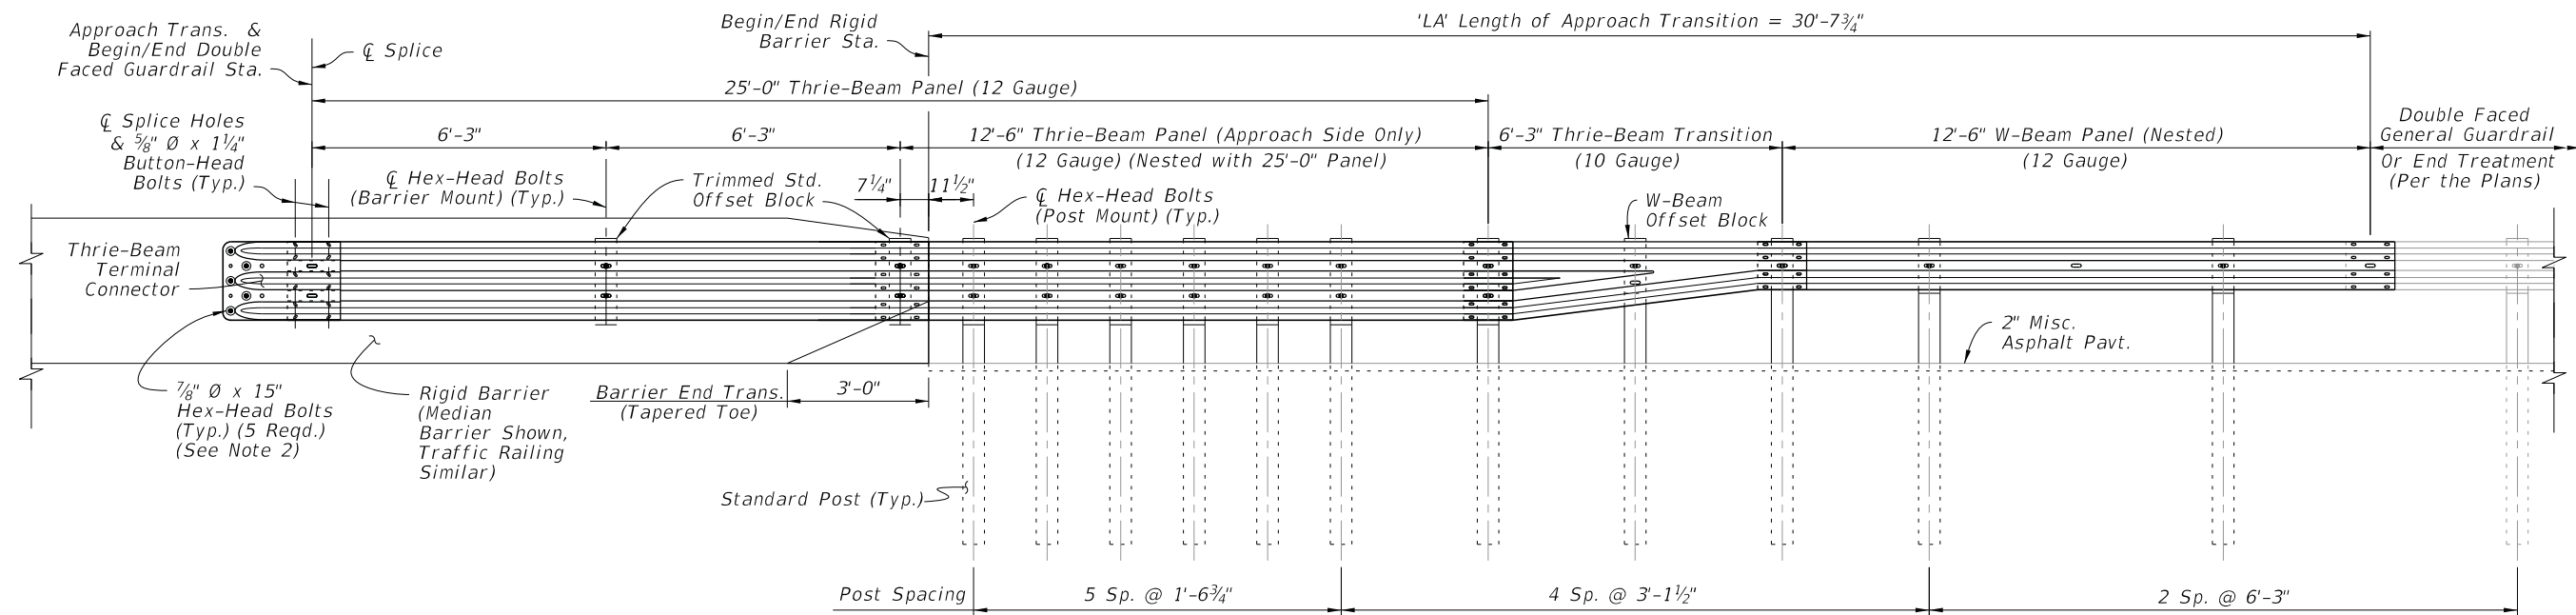

TL-3 DOUBLE FACED APPROACH TRANSITION
INSTALLED ELEVATION

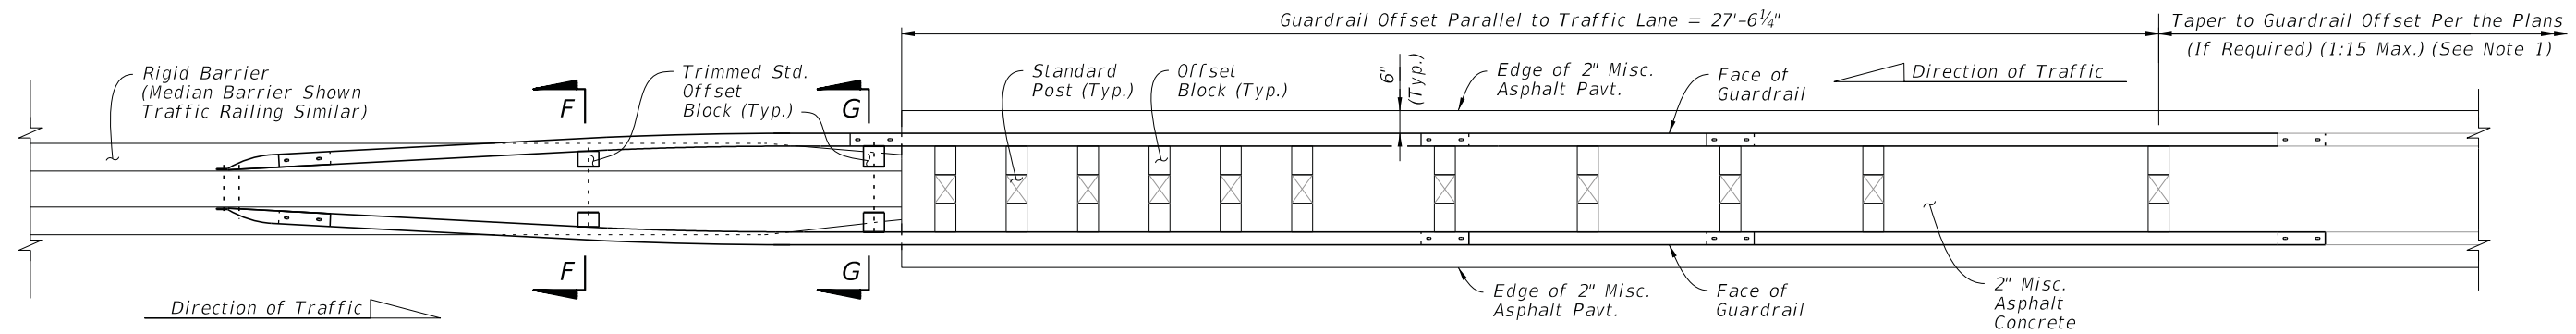


TL-3 DOUBLE FACED APPROACH TRANSITION
INSTALLED PLAN

NOTES:


- INSTALLATION:** Construct the Approach Transition segment where indicated in the plans. The required offset of the connecting adjacent guardrail is shown in the plans.

The Layout given on Sheet 20 provides a basic scheme for connections to adjacent guardrail, where a taper to a differing guardrail offset may be required. If the adjacent guardrail has the same offset as the Approach Transition segment, then no taper is required.
- THRIE-BEAM TERMINAL CONNECTOR:** See Sheet 17 for Details. The installed bolt's threaded portion is not permitted to extend beyond 3#4" from the face of the nut; trim the threaded portion as needed and galvanize in accordance with Specification 562.
- GENERAL GUARDRAIL:** General Guardrail typically includes Panels and Post Spacing as shown on Sheet 2, including parallel and tapered segments. End Treatments or Reduced Post Spacing Guardrail segments may be substituted for the General Guardrail shown herein if indicated in the plans.

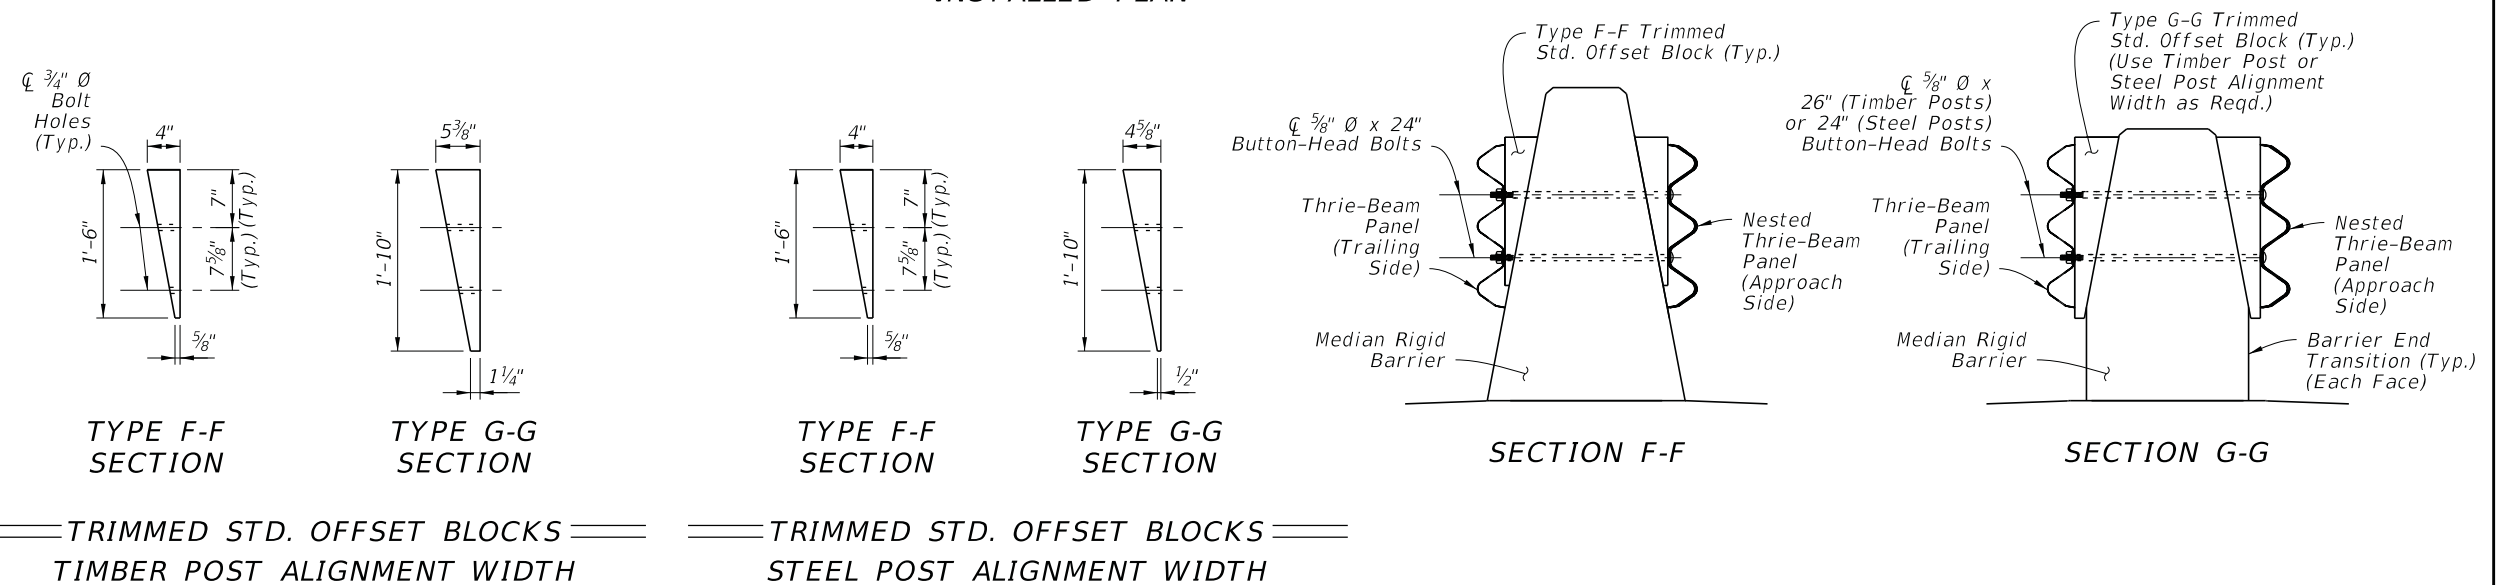


APPROACH TRANSITION CONNECTION TO RIGID BARRIER WITH DOUBLE FACED GUARDRAIL



LAST REVISION	DESCRIPTION:	FY 2023-24 STANDARD PLANS	GUARDRAIL	INDEX	SHEET
11/01/19				536-001	18 of 24

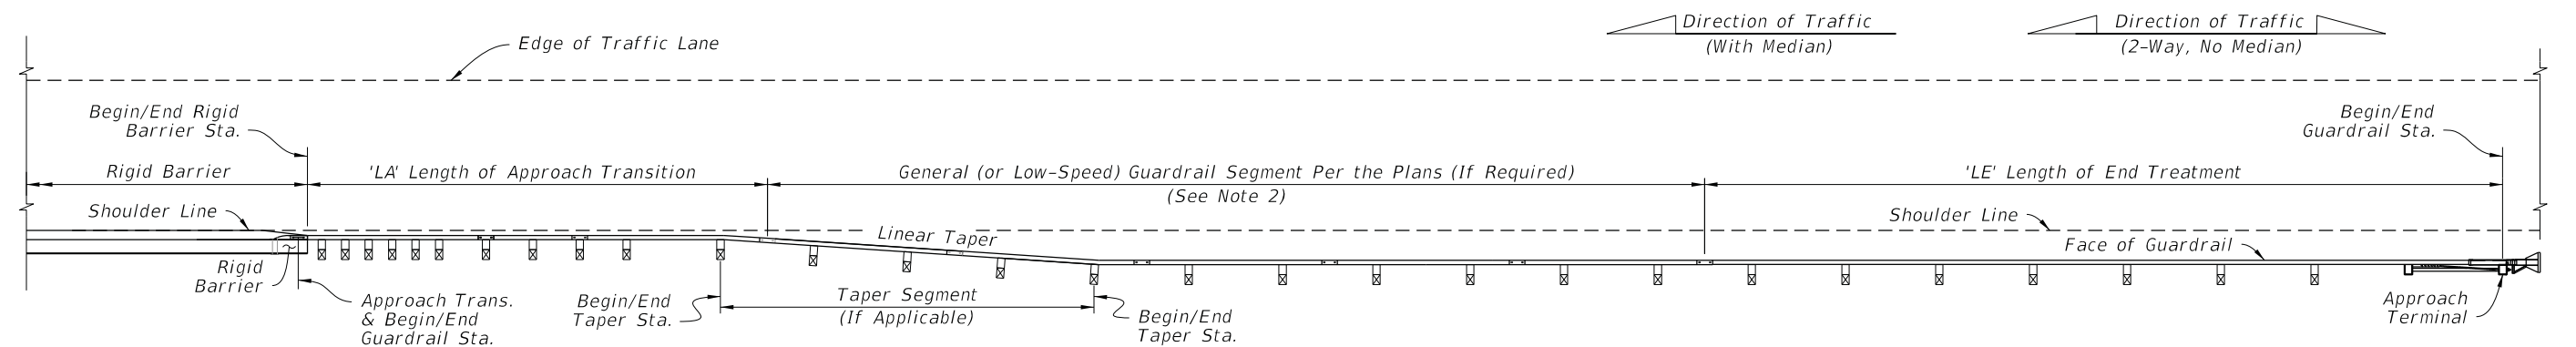

TYPE A APPROACH TO RIGID BARRIER - PLAN VIEW
MEDIAN OR OUTSIDE SHOULDERS
 (Mirror Horiz. and/or Vert. for Opposite
 Direction and/or Side of Road)

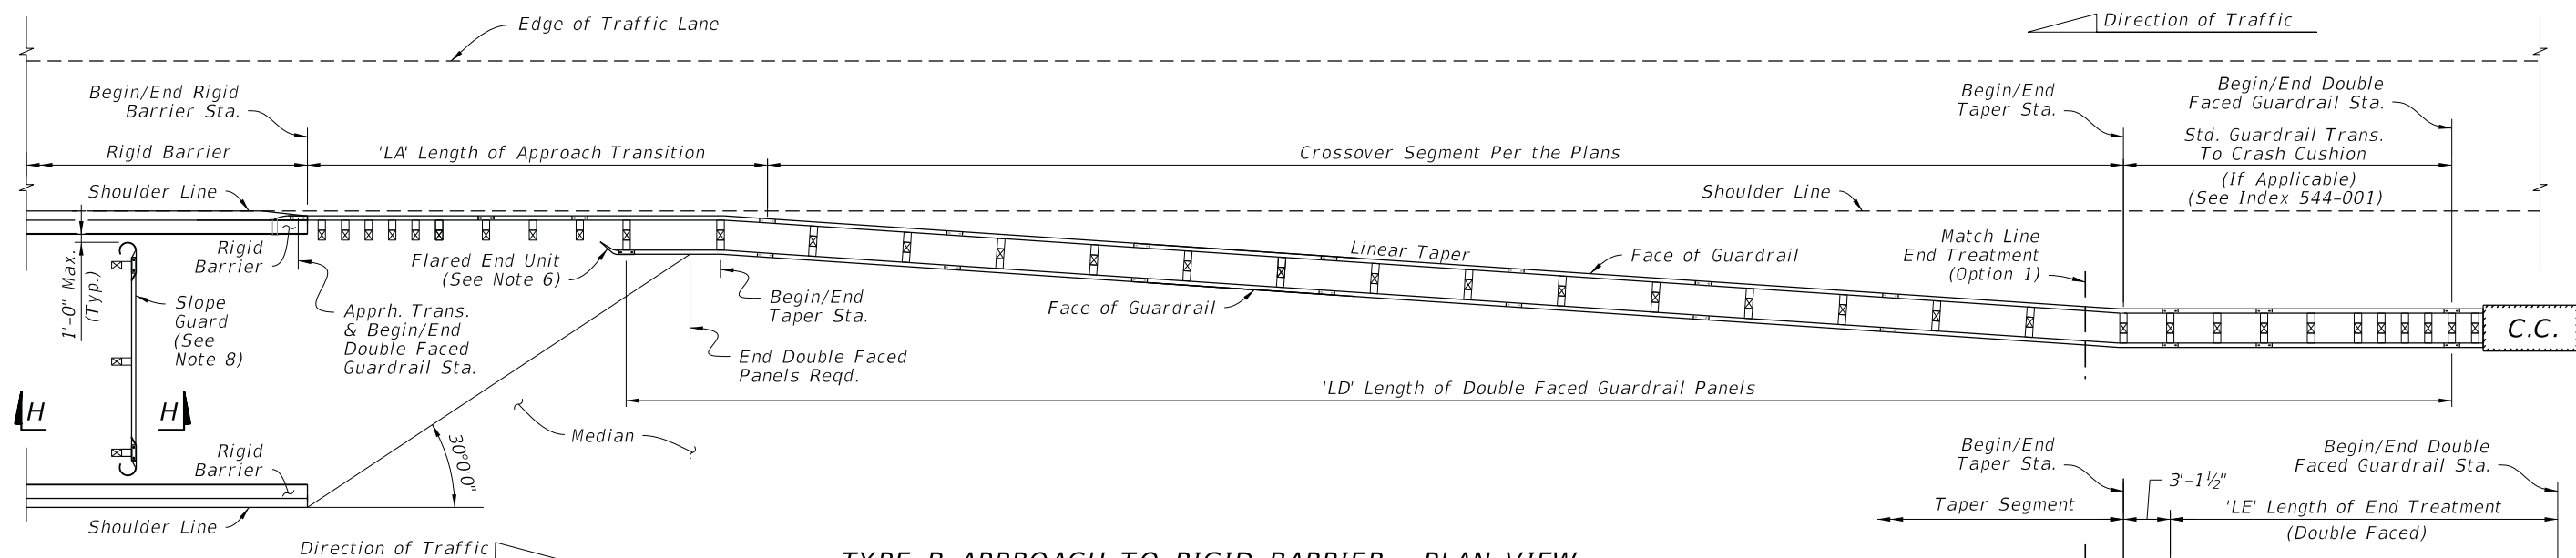

TYPE B APPROACH TO RIGID BARRIER - PLAN VIEW
CROSSOVER GUARDRAIL FOR MEDIAN SHOULDERS ONLY
DUAL BRIDGE APPROACH CONFIGURATION
 (Mirror Horiz. and Vert. for Opposite Direction)

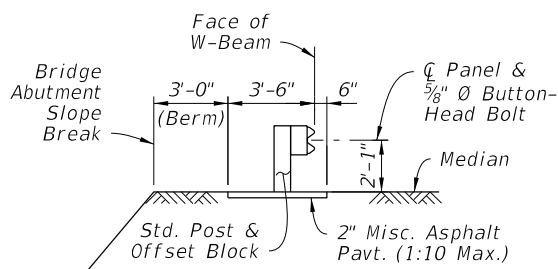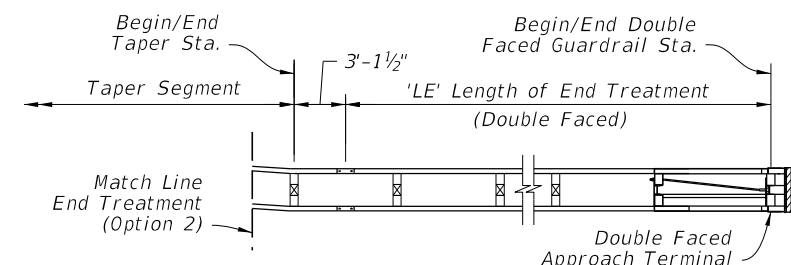


SECTION H-H
BRIDGE ABUTMENT
SLOPE GUARD
 (Between Bridges)

NOTES:

- INSTALLATION:** The Plan Views shown are schematic only, showing example geometry for connecting guardrail segments including taper locations and Double Faced Guardrail requirements as applicable. Work this Sheet with the plans, where stationing and offsets for Begin/End Guardrail, Begin/End Rigid Barrier, and Begin/End Taper are specified. For existing bridge layouts, see Index 536-002, 521-404, and 521-405.
- GENERAL (OR LOW-SPEED) GUARDRAIL SEGMENT:** Construct this segment if shown in the plans. For the case where this segment's offset differs from the Approach Transition offset, linearly taper the guardrail between the Begin/End Taper Stations and offsets as specified in the plans.
 For the shortest length case of a direct connection between the End Treatment and the Approach Transition, this segment may be omitted as shown in the plans.
- LENGTH OF APPROACH TRANSITION 'LA':** Install the applicable Approach Transition as shown per Sheets 13 thru 16, where called for in the plans.
- LENGTH OF END TREATMENT 'LE':** Install the Approach Terminal End Treatment as shown per Sheet 7 or 8, where called for in the plans. Use the corresponding APL drawings for construction details.
- CROSSOVER GUARDRAIL (FOR TYPE B APPROACH):** Install the Crossover Segment tapering linearly from the Begin Taper Sta. and offset to the End Taper Sta. and offset as specified in the plans.
- LENGTH OF DOUBLE FACED GUARDRAIL PANELS, 'LD' (FOR TYPE B APPROACH):** Terminate the Double Faced Guardrail panels as shown (based upon the 30° line measured from the hazard on the opposite side of the median). Extend the panel segment longer than the dimension 'LD' as needed for the Panel's end Bolt Slot to align with a post Bolt hole.
 Install a Flared End Unit where shown, as defined on Sheet 9.
- END TREATMENT OPTIONS (FOR TYPE B & C APPROACH):** For Double Faced applications, use either a Double Faced Approach Terminal Assembly per Sheet 8 or a Crash Cushion per Index 544-001. For either Option, meet the 1:10 adjacent grading requirements for Approach Terminals as shown on Sheet 8.
- SLOPE GUARD:** Where indicated in the plans, install a Guardrail segment between bridge approaches and offset from the bridge abutment's Slope Break as shown. Install posts at the end bolt slots of the panel system. Use post spacing of either 3'-1½" or 6'-3", as needed to correctly fit system between barriers. The system may also be lengthened to fit by installing two Rounded End Units as defined on Sheet 9.

LAYOUT TO RIGID BARRIER - APPROACH ENDS


LAST REVISION 11/01/19	REVISION	DESCRIPTION:	FDOT FY 2023-24 STANDARD PLANS	GUARDRAIL	INDEX 536-001	SHEET 19 of 24
------------------------------	----------	--------------	--------------------------------------	-----------	------------------	-------------------

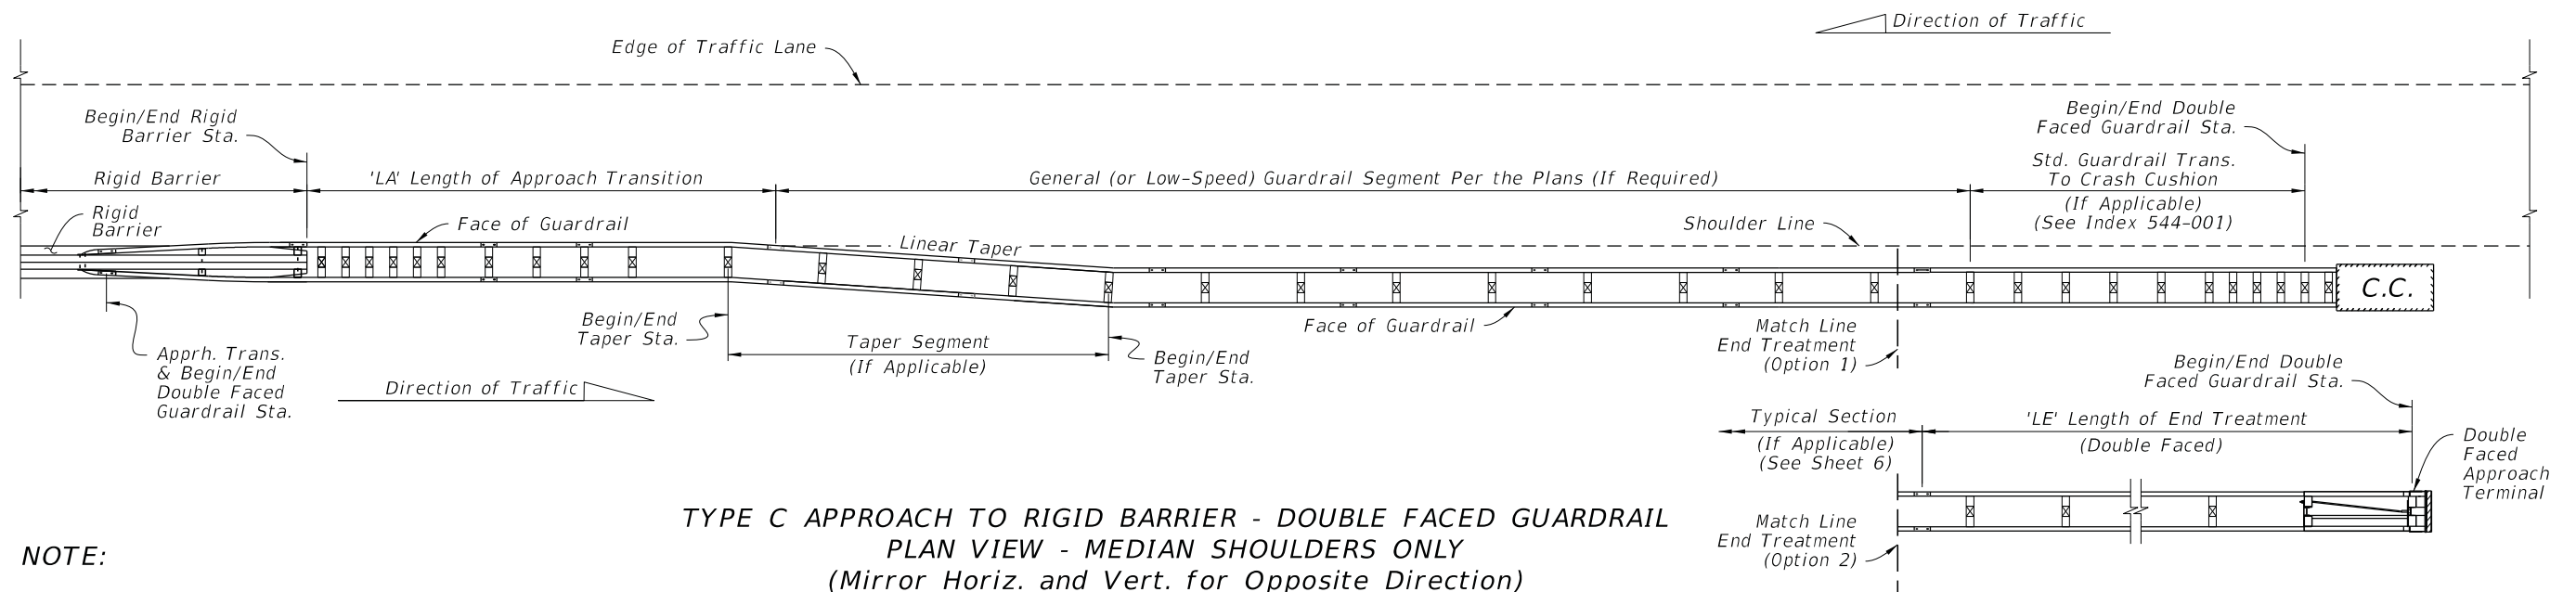

NOTE:


See the applicable Notes on Sheet 19.

LAYOUT TO RIGID BARRIER -
APPROACH ENDS WITH
DOUBLE FACED GUARDRAIL

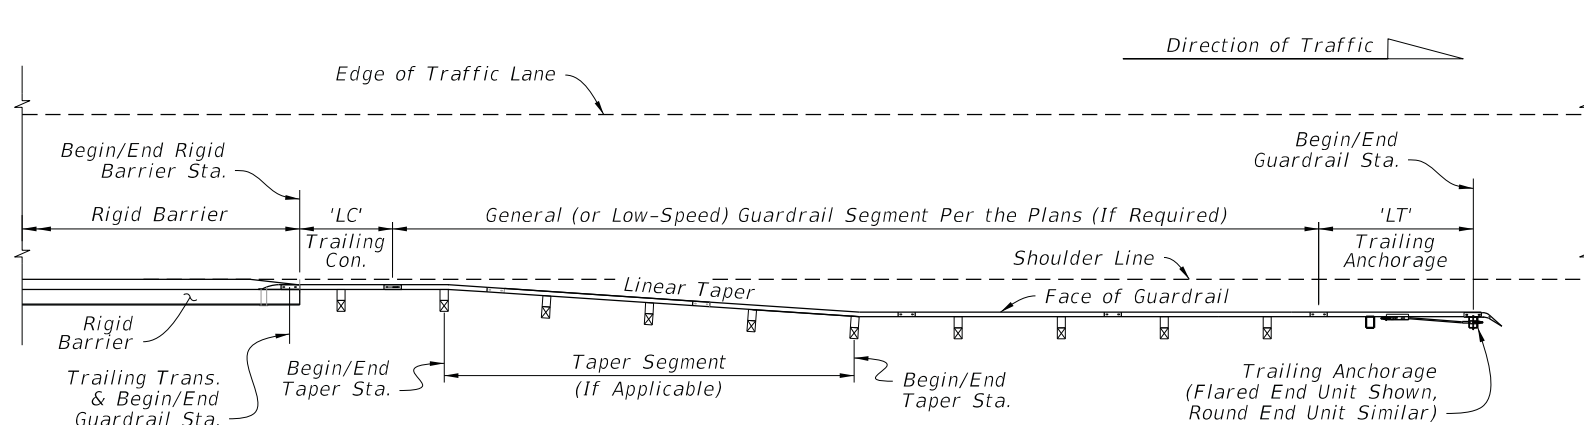

NOTES:



1. See the applicable Notes on Sheet 19.
2. LENGTH OF TRAILING ANCHORAGE, 'LT': Install the Trailing Anchorage as shown on Sheet 9, where called for in the plans.
3. THRIE-BEAM TERMINAL CONNECTOR: Install connector and bolts as shown on Sheet 17.
4. RIGID BARRIER SINGLE SLOPE END FACE: See Concrete Barrier Wall, Index 521-001, and Traffic Railing, Indexes 521-422 and 521-423, for details.

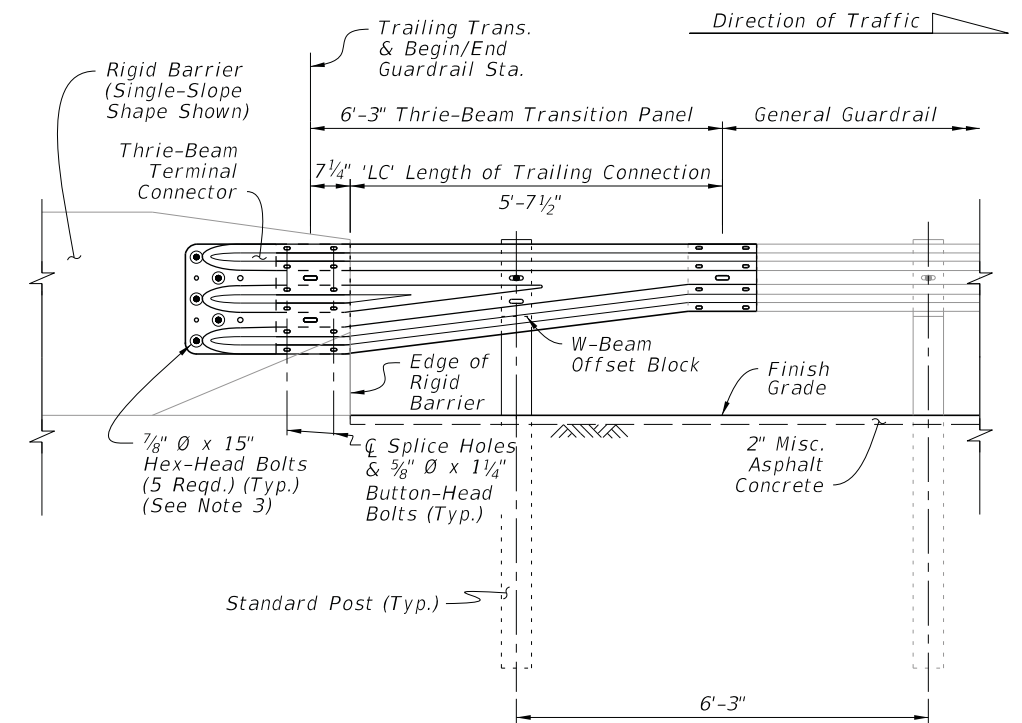



LAYOUT TO RIGID BARRIER - TRAILING ENDS

12/13/2022 8:36:04 AM








LAST REVISION	DESCRIPTION:	FDOT	FY 2023-24 STANDARD PLANS	GUARDRAIL	INDEX	SHEET
11/01/19					536-001	20 of 24

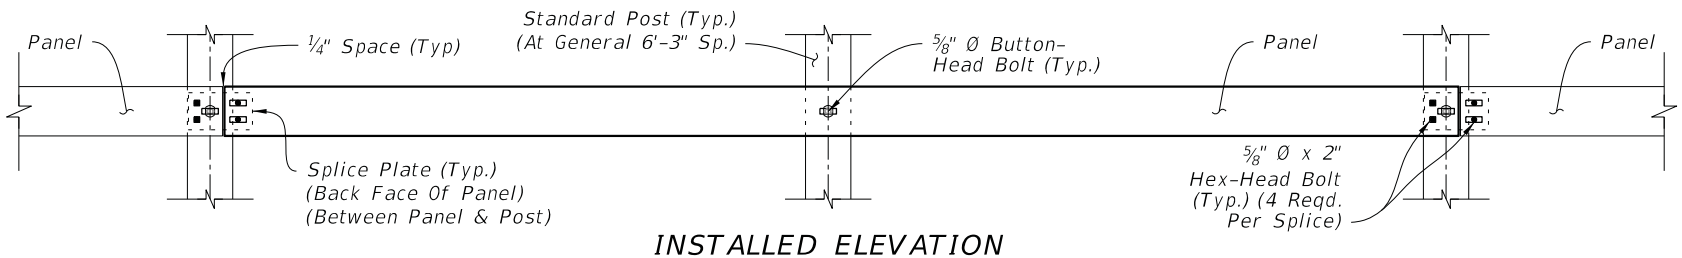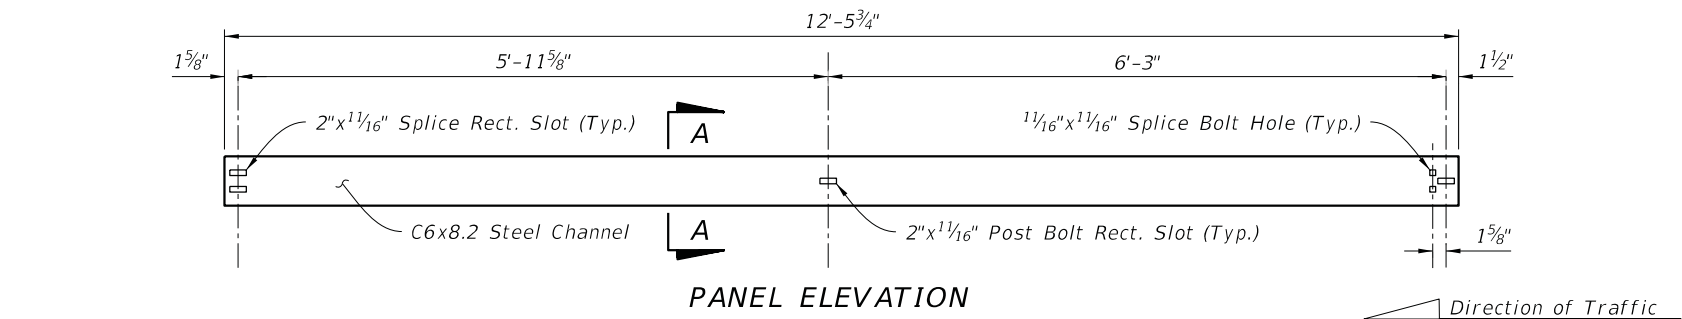

CHANNEL SECTION RUB RAIL

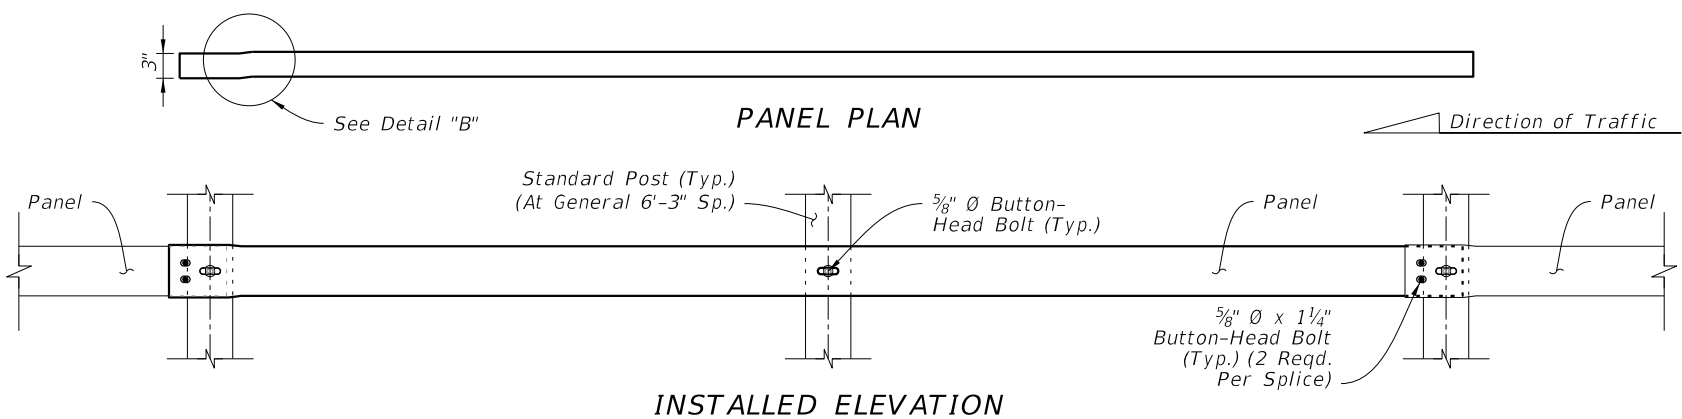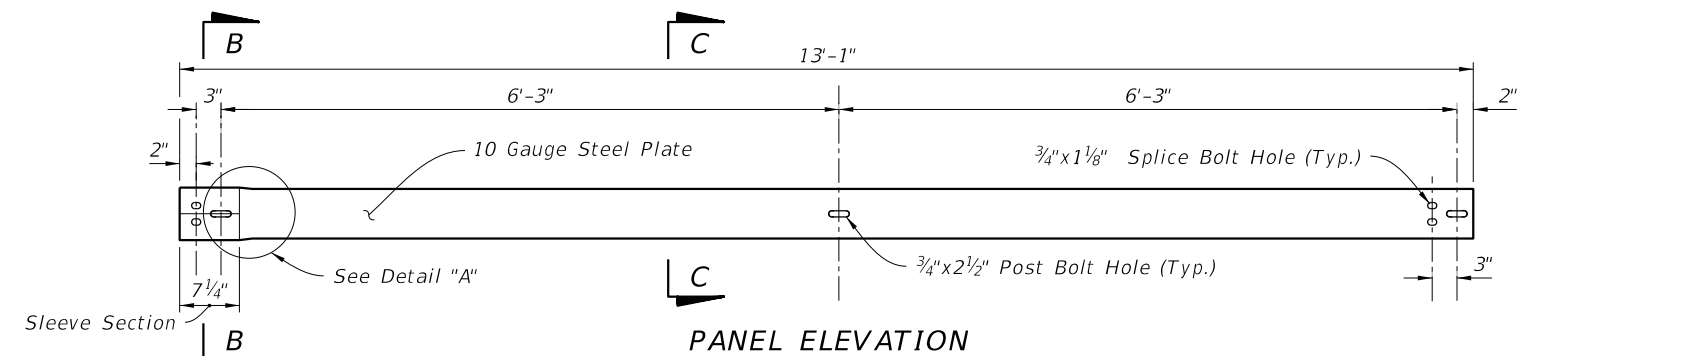

BENT-PLATE PANEL RUB RAIL

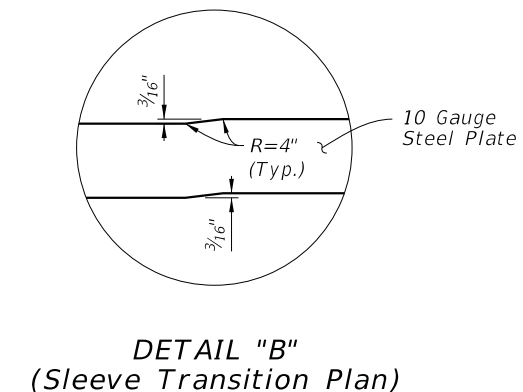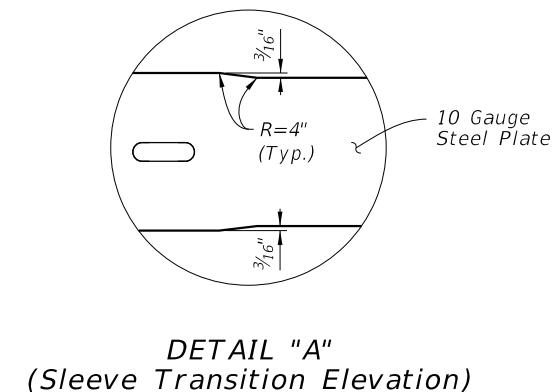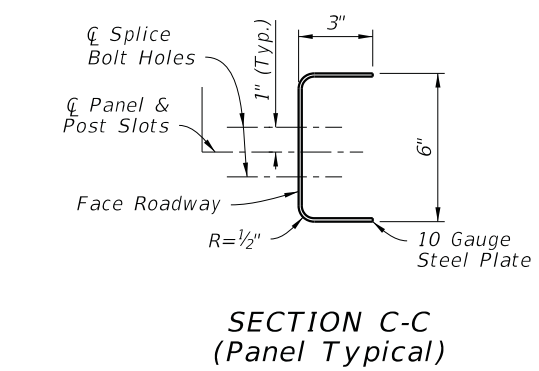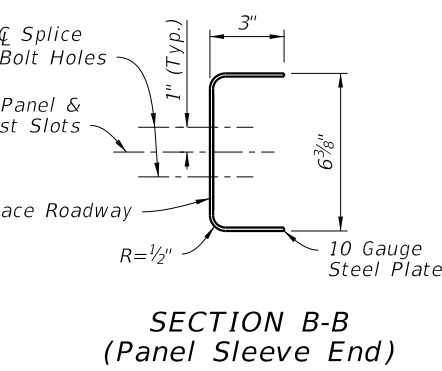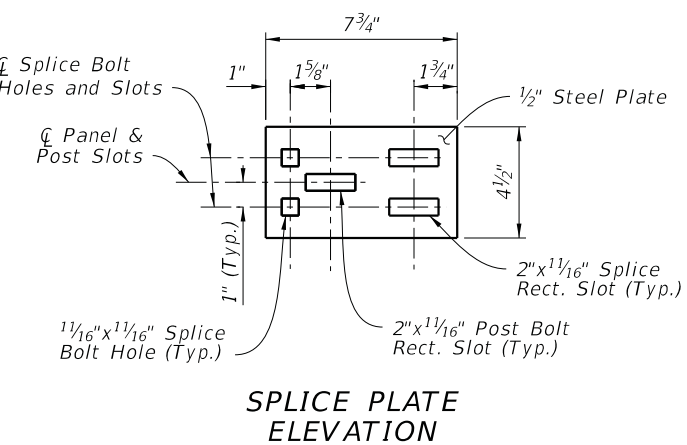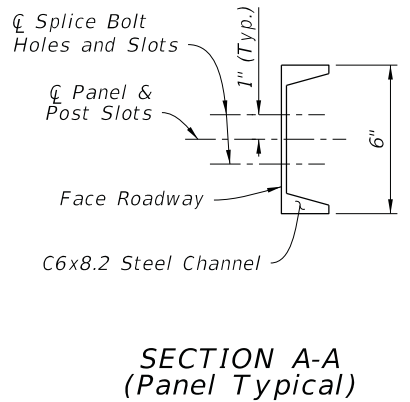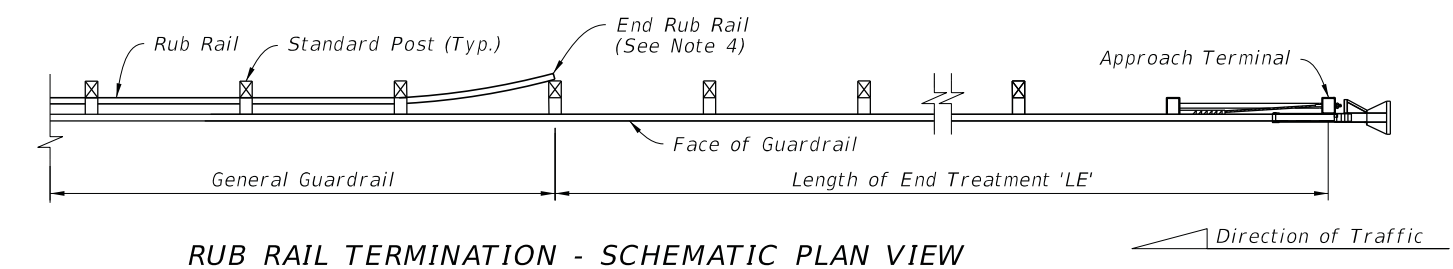


- NOTES:**
1. GENERAL: Install Rub Rail where called for in the plans. Position as shown on Sheet 6 unless otherwise shown in the plans. Install the backs of Rub Rail panels flush against Standard Posts. Either of the Channel Section or Bent-Plate Panel Rub Rail options may be used (consistent type per project). Where Double Sided Rub Rail is called for, thread the Button-Head Bolt through the Post Bolt Hole(s) and the panels on either side, and tighten the nut against the face of the panel farthest from adjacent traffic lanes. Trim the bolt's threaded portion in accordance with Note 4 on Sheet 5.
 2. MOUNTING HEIGHT: Mount to the Standard Post's Rub Rail Bolt Hole as defined on Sheet 5.
 3. MATERIALS: Use steel components in accordance with Specification 967.
 4. END RUB RAIL: For Single Sided Rub Rail, terminate the run of Rub Rail by bending the panel behind the post and securing in place (as shown). For Double Sided Rub Rail, terminate the runs of Rub Rail on their respective front face of the post and secure with the typical Button-Head bolt.

RUB RAIL DETAILS

LAST REVISION 11/01/19	REVISION	DESCRIPTION:		FY 2023-24 STANDARD PLANS	GUARDRAIL	INDEX 536-001	SHEET 21 of 24
------------------------------	----------	--------------	---	------------------------------	-----------	------------------	-------------------


10/6/2022 2:17:26 PM

10/6/2022 2:17:27 PM

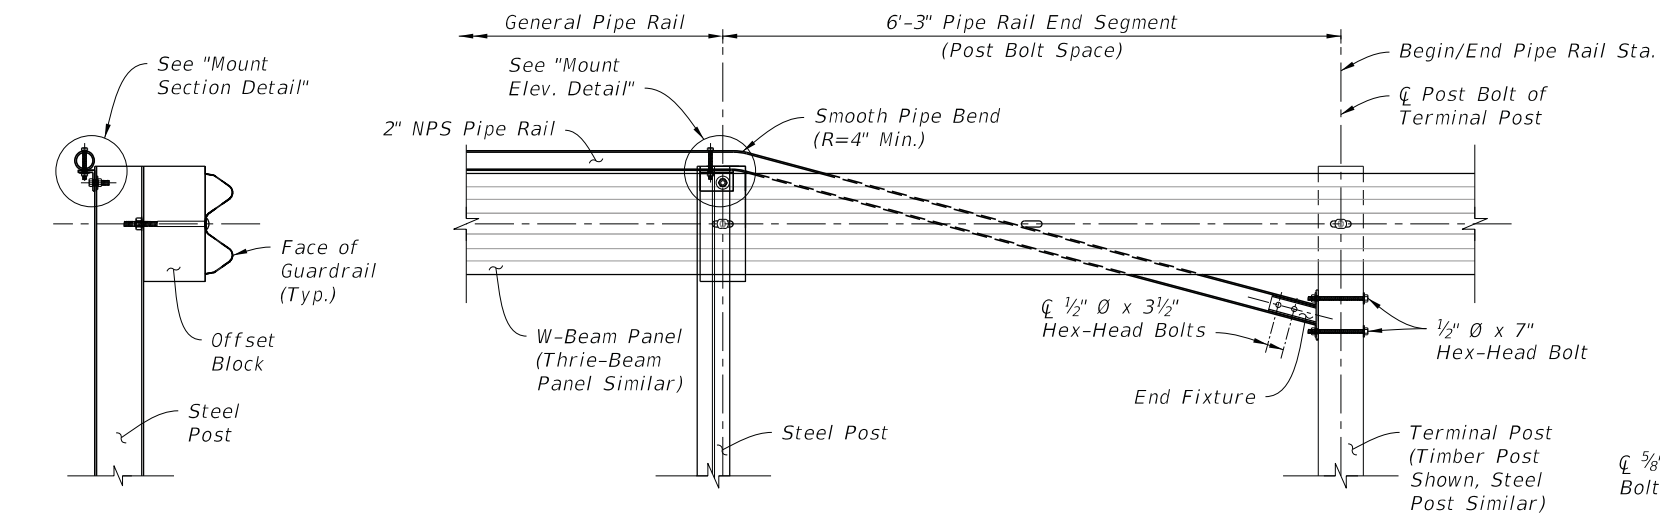


GENERAL PIPE RAIL SECTION

PIPE RAIL INSTALLED ELEVATION (End Segment Shown)

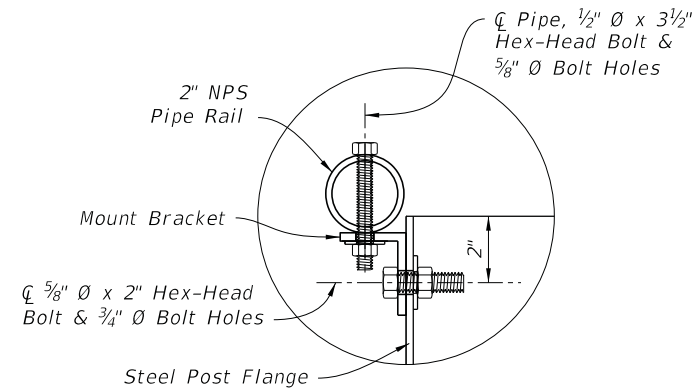


MOUNT SECTION DETAIL

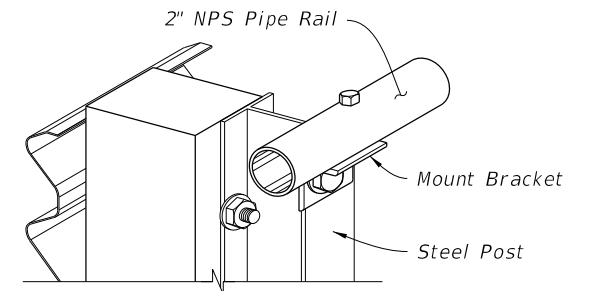


MOUNT ISOMETRIC CUT-AWAY

NOTES:


1. GENERAL: Install General Pipe Rail where indicated in the plans or when existing sidewalks or shared use paths are located less than 4'-0" from the back of Steel Posts as shown on Sheet 6.
2. PIPE RAIL END SEGMENTS: Place End Segments on both ends of General Pipe Rail runs, with End Fixtures mounted to Terminal Posts located outside of Approach Terminal Assembly ('LE'), Trailing Anchorage Assembly ('LT'), and Approach Transition ('LA') segments.
3. MATERIALS: Use steel brackets, fixtures, and pipes in accordance with Specification 967.
4. RAIL SPLICES: Install Rail Splices to join pieces of 2" NPS Pipe Rail into a continuous system. Place splices as needed, at a spacing of 18'-0" or greater. Orient the head of bolt on the top of the pipe.

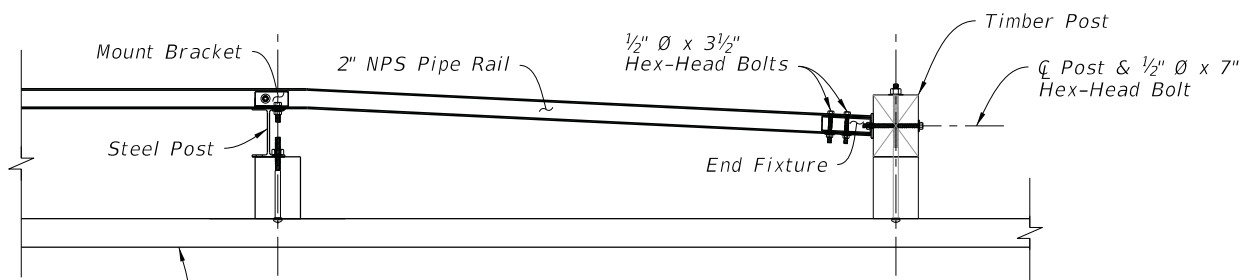


PIPE RAIL INSTALLED PLAN END AT TIMBER POST OPTION

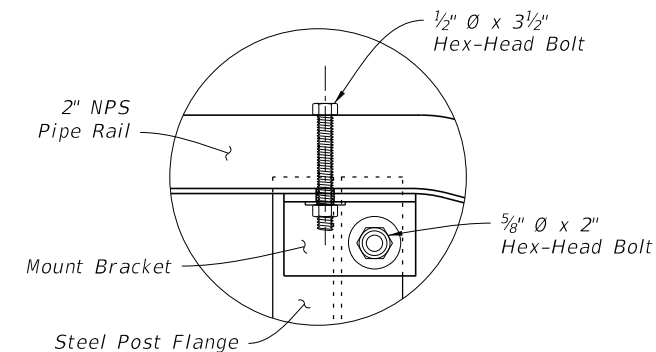


MOUNT ELEVATION DETAIL (Back View - Mirrored)

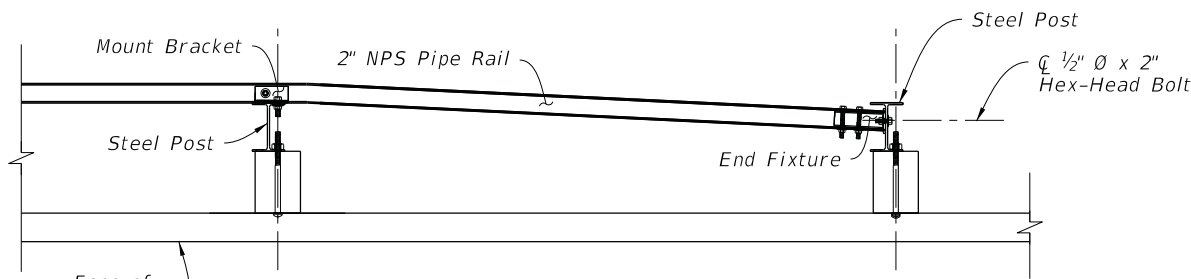


PIPE RAIL INSTALLED PLAN END AT STEEL POST OPTION

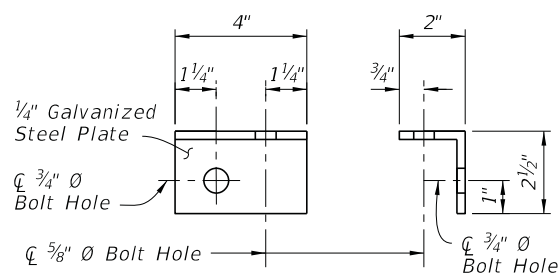


ELEVATION SECTION

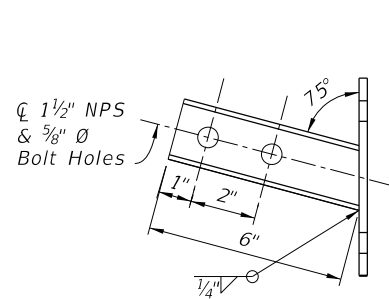


ELEVATION

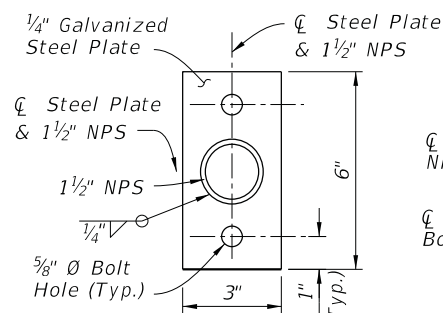

SECTION

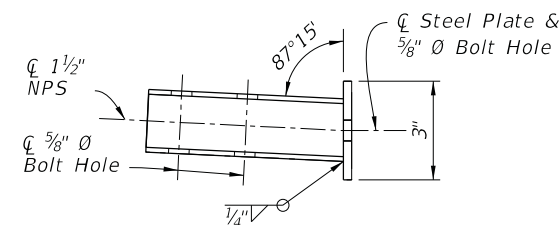




PLAN

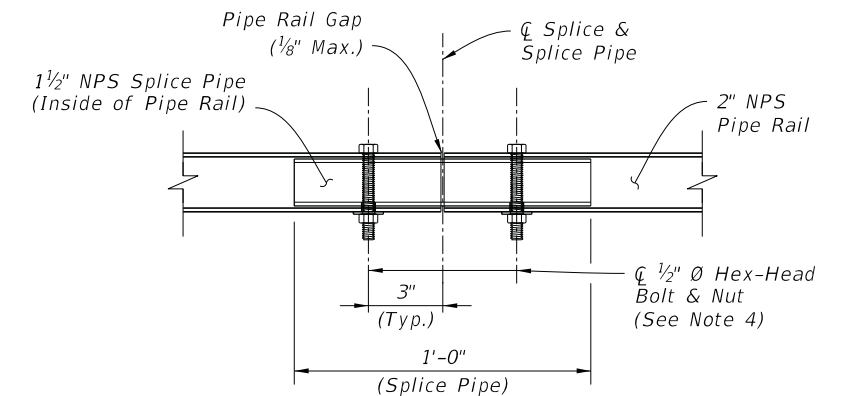

RAIL SPLICE DETAIL

PEDESTRIAN SAFETY TREATMENT - PIPE RAIL

LAST REVISION	DESCRIPTION:	FDOT	FY 2023-24 STANDARD PLANS	GUARDRAIL	INDEX	SHEET
11/01/19					536-001	22 of 24

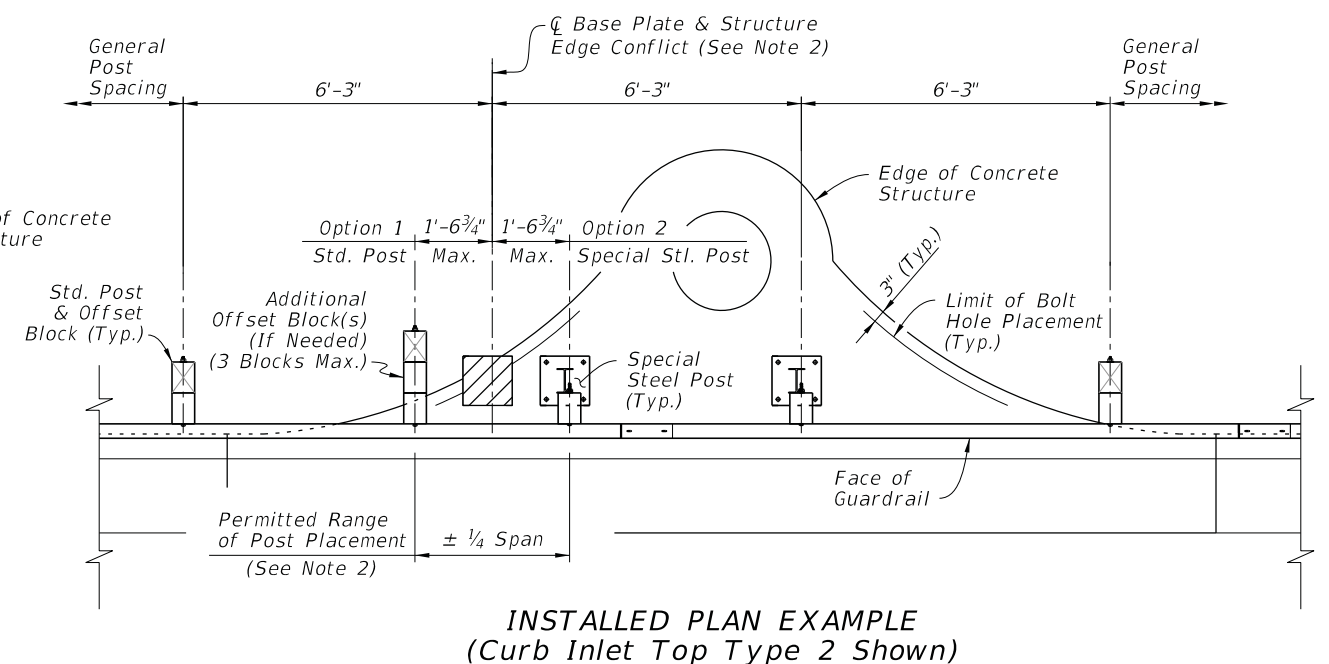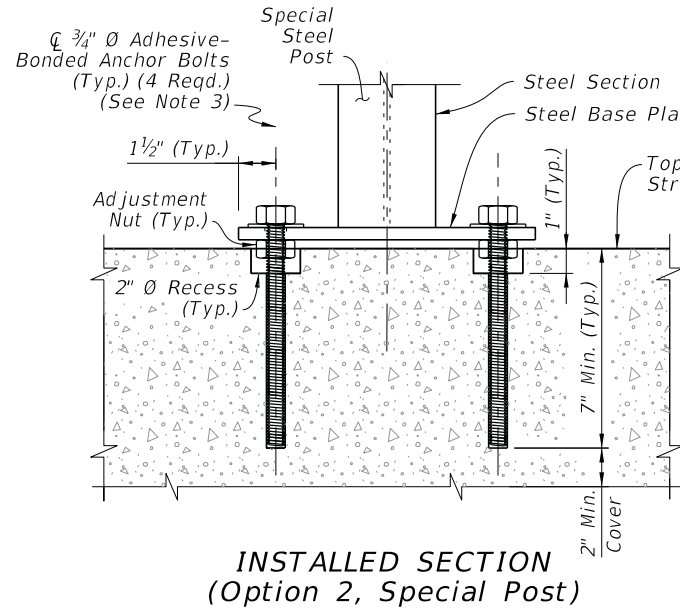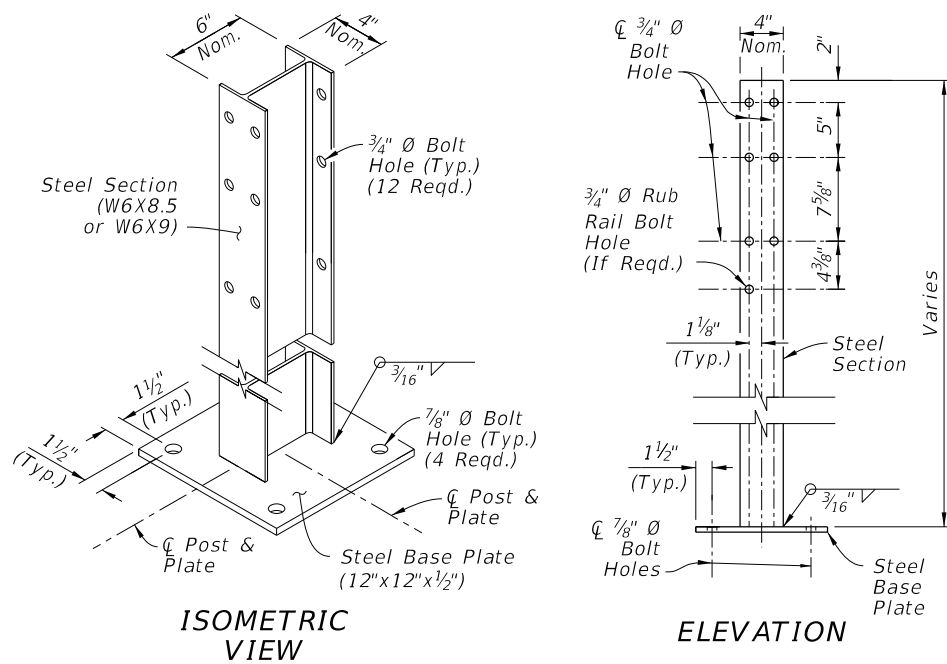

SPECIAL STEEL POST


STRUCTURE MOUNTING

NOTES:

- INSTALLATION:** When the construction of Guardrail at the required post spacing results in post(s) located atop culverts, inlets, pier footings, or similar concrete structures, a Special Steel Post may be substituted for a Standard Post. Install where shown in the plans and/or as-needed, in accordance with Specification 536.
- EDGE CONFLICT:** When a required post location causes an Edge Conflict with the structure, where the Steel Base Plate is not located entirely on the structure at least 3" from the Edge of Concrete, the longitudinal post location may be altered by up to 1'-6 3/4" (Quarter Span) from the original required spacing location to prevent the Edge Conflict. With the post location adjusted, use a Std. Post mounted in soil (Option 1) or a Special Steel Post with its Base Plate mounted entirely on the structure (Option 2). Maintain the original required spacing locations upstream and downstream of the structure.



- BASE PLATE MOUNT:** Install Special Steel Posts as shown using steel Adhesive-Bonded Anchor Bolts in accordance with Specification 536. Use 3/4" Hex-Head Bolts for structures less than 9" deep as defined in the Specification.
- PANEL MOUNT TO ADJUSTED POST:** Punch additional 3/4"x2 1/2" Post Bolt Slot(s) in the W-Beam or Thrie-Beam Panel only where needed to mount the panel to a post in an adjusted location. Meet the Panel Post Bolt Slots requirements of Specification 536.
- MATERIALS:** Use steel base plates in accordance with Specification 536.

SPECIAL STEEL POST FOR CONCRETE STRUCTURE MOUNT

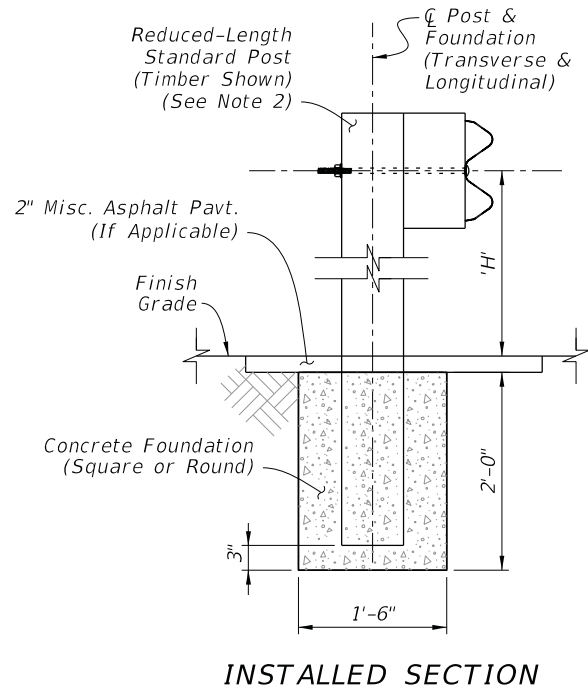

NOTES:

- INSTALLATION:** When the construction of Guardrail at the required post spacing results in post(s) conflicting with underground utilities or other underground obstructions, an Encased Post may be used where a 2'-0" depth will avoid the conflict. Install where shown in the plans and/or as-needed, in accordance with Specification 536.
- REDUCED-LENGTH STANDARD POST:** Use a Standard Post with reduced Length such that the Panel Height 'H' is maintained while the post bottom terminates 3" from the bottom of the Concrete Foundation. Typically, the Post Length 'L' is 4'-7" for W-Beam Guardrail.
- FOUNDATION:** Use non-reinforced Class NS Concrete material in accordance with Specification 347. After casting the concrete, ensure the surrounding soil material is completely backfilled and tamped to provide full passive resistance.
- LIMIT:** Encased Posts are not permitted for more than 3 consecutive posts.

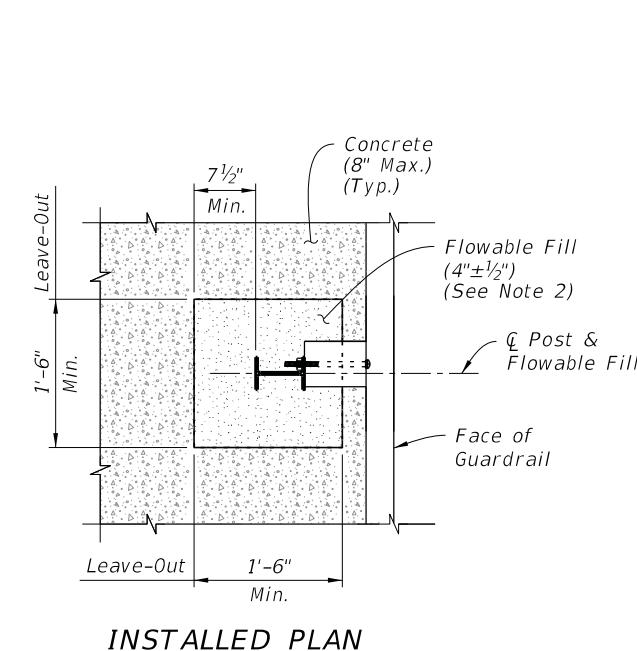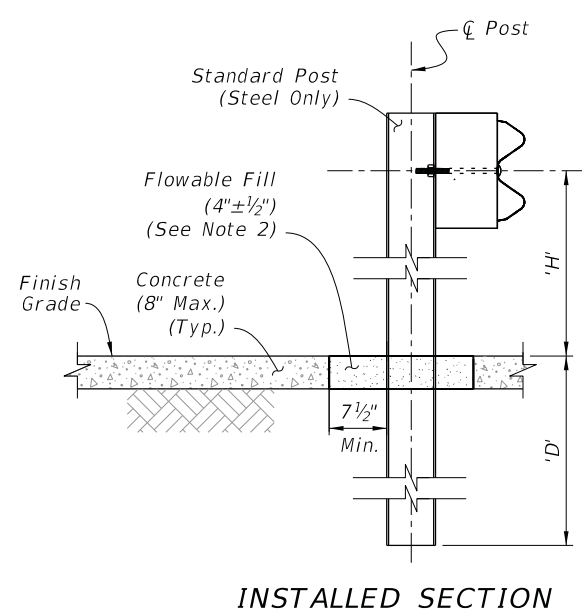

NOTES:

- INSTALLATION:** When the construction of Guardrail at the required post spacing results in post(s) placed within a concrete surface (typically a sidewalk), use a Frangible Leave-Out around the post base as shown. Install where shown in the plans and/or as-needed, in accordance with Specification 536.

Use Standard steel posts. Timber posts are not permitted for frangible leave-outs.

For the required 1'-6" x 1'-6" Leave-Out, smoothly cut the existing concrete surface or form-up the square shape when an application has new surrounding concrete.

Ensure Flowable Fill surface is smooth and even with the adjacent concrete surface.
- MATERIALS:** Use Non-Excavatable Flowable Fill in accordance with Specification 121, not to exceed 150 psi.

ENCASED POST FOR SHALLOW MOUNT

FRANGIBLE LEAVE-OUT FOR CONCRETE SURFACE MOUNT

12/13/2022 8:36:50 AM


LAST REVISION	DESCRIPTION:	FY 2023-24 STANDARD PLANS	GUARDRAIL	INDEX	SHEET
11/01/19				536-001	23 of 24

NOTES:

1. **INSTALLATION:** Install Barrier Delineators as shown in accordance with the plans, with Specifications 536 and 705, and with the manufacturer's design as approved on the APL.
2. **MATERIALS:** Use materials of the size and type defined for Barrier Delineators in Specification 993.
3. **COLOR:** Use either white or yellow retroreflective sheeting to match the color of the nearest lane's edgeline.
4. **MOUNT LOCATIONS:** Mount Barrier Delineators atop posts as shown, starting with Post (3) of Approach Terminals and incrementally increasing spacing towards the downstream direction. Install the Barrier Delineators at the following spacing:

S1 = 25' x 1 Space
S2 = 50' x 1 Space
S3 = 75' x 1 Space
S4 = 100' x For the Remaining Run


Additionally, place a Barrier Delineator on Post (2) of the Trailing Anchorage or on the post nearest the Rigid Barrier.
5. **MEDIAN GUARDRAIL:** Install retroreflective sheeting on both sides of the barrier delineator for Guardrail on medians.

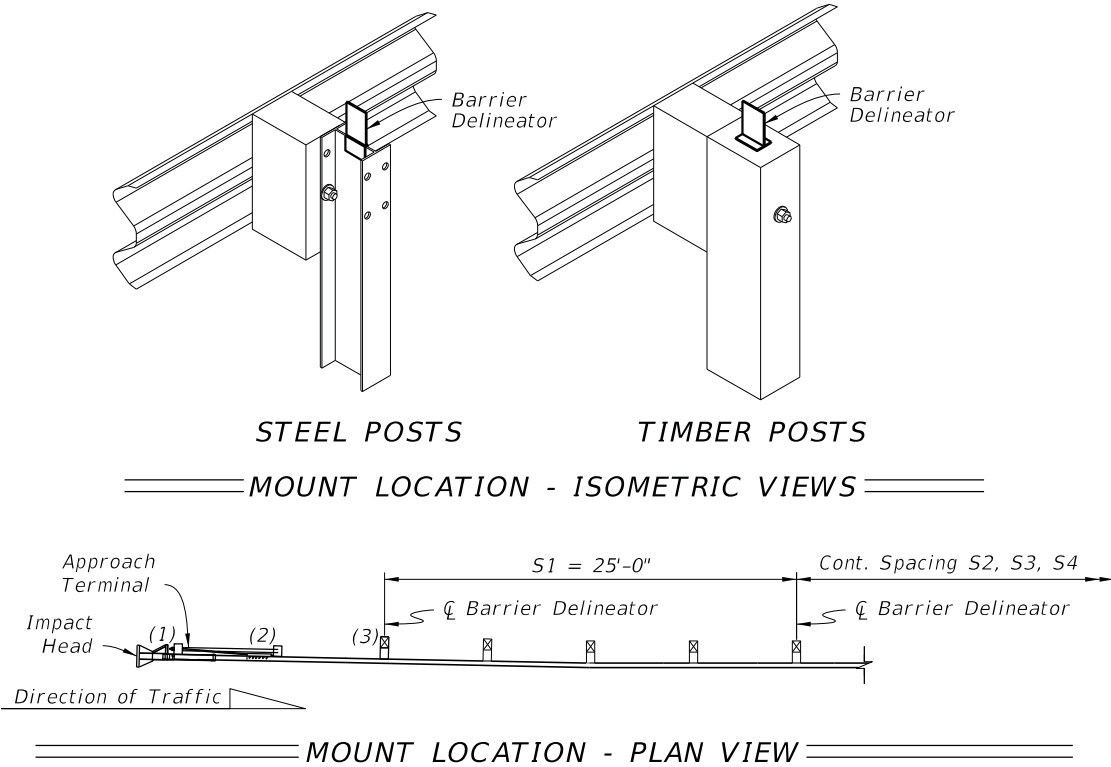


BARRIER DELINEATORS

NOTES:

1. **INSTALLATION:**
Work these details with the plans, where Stationing for Begin/End Half Spacing and Begin/End Quarter Spacing are indicated if required.
- Where the Begin/End Stations indicated in the plans do not correspond exactly to post locations in construction, extend the Reduced Post Spacing segment to the nearest post(s) before the Begin Station and/or after the End Station called for.
2. **PANEL SPLICES:** Midspan Panel Splices are not required in Transition and Reduced Post Spacing segments, however they are required for General segments. To place midspan splices in General segments, use one Non-General panel length (9'-4½" or 15'-7½") or add an additional Transition spaced post where required.
3. **LOW-SPEED GUARDRAIL:** For Reduced Post Spacing with Low-Speed Guardrail (12'-6" post spacing), the Reduced Spacing pattern requires a 6'-3" space between the 12'-6" and 3'-1½" spaces.
4. **PANEL POST BOLT SLOTS:** For Quarter Spacing configurations, punch additional ¾"x2½" Post Bolt Slots in the panels only where required for mounting and in accordance with Specification 536.

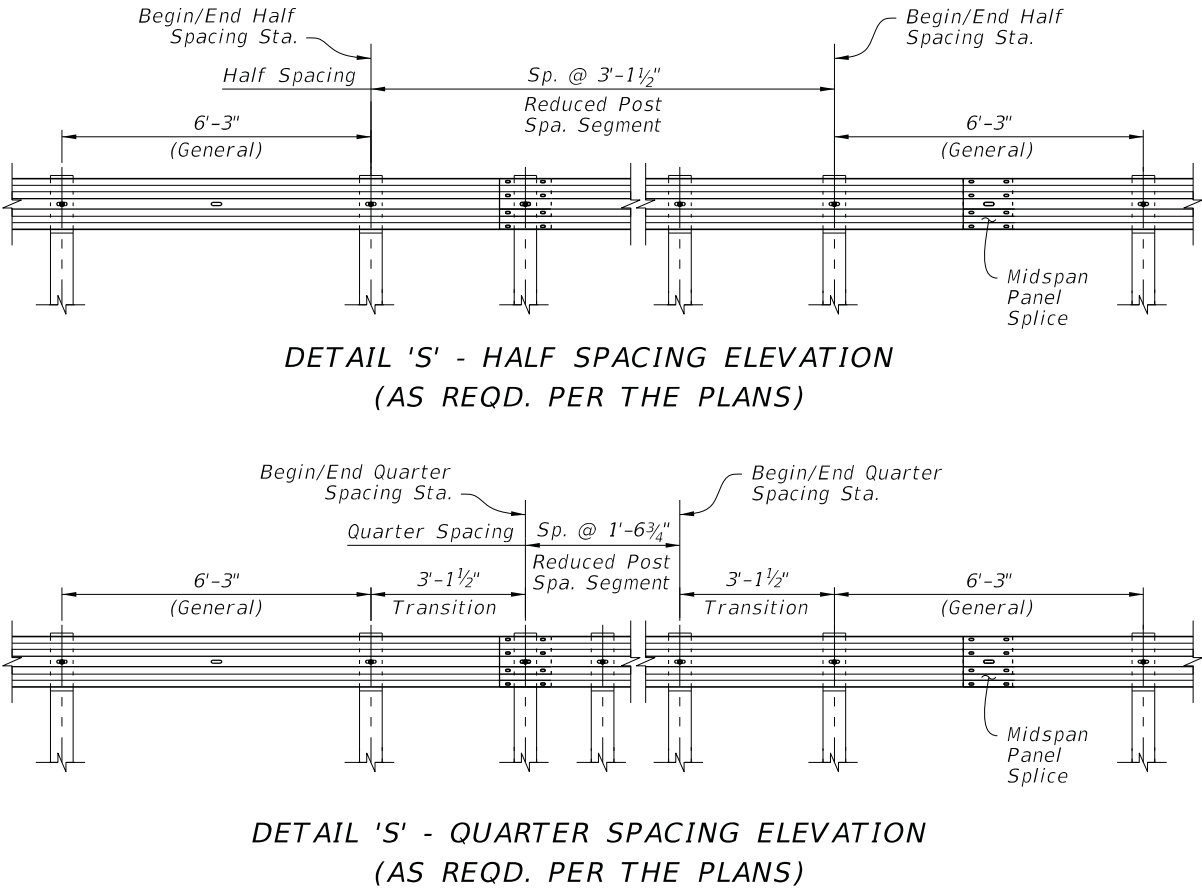

REDUCED POST SPACING FOR HAZARDS

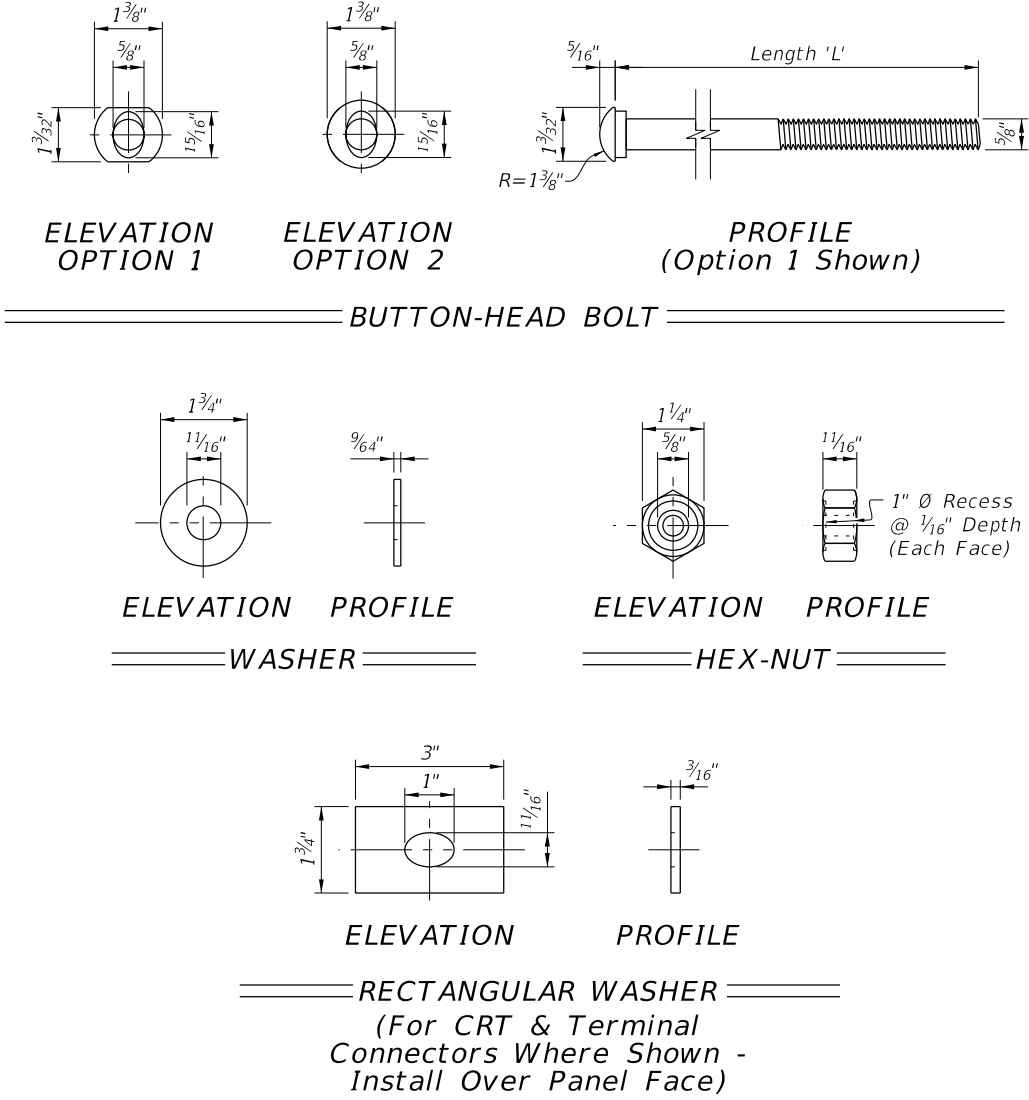

BUTTON-HEAD BOLT LENGTHS:

Application(s):	Length 'L':	Min. Thread Length:
Panel Splice	1¼"	Full Length
Steel Post Mount - Single Faced Guardrail	10"	4"
Timber Post Mount - Single Faced Guardrail	18"	4"
Steel or Timber Post Mount - Double Faced Guardrail	25"	4"


NOTES:

1. Use nuts, bolts, and washers in accordance with Specification 967.
2. For Steel Posts with Double Faced Guardrail, the single 25" Length bolt (one bolt thru both post flanges) may be replaced with two 10" Length bolts (one bolt per post flange).
3. Use bolts listed in Table 2 in corresponding locations shown in this Index.


5/8" BUTTON-HEAD BOLT

12/13/2022 8:36:51 AM


LAST REVISION	DESCRIPTION:	FDOT	FY 2023-24 STANDARD PLANS	GUARDRAIL	INDEX	SHEET
11/01/19					536-001	24 of 24

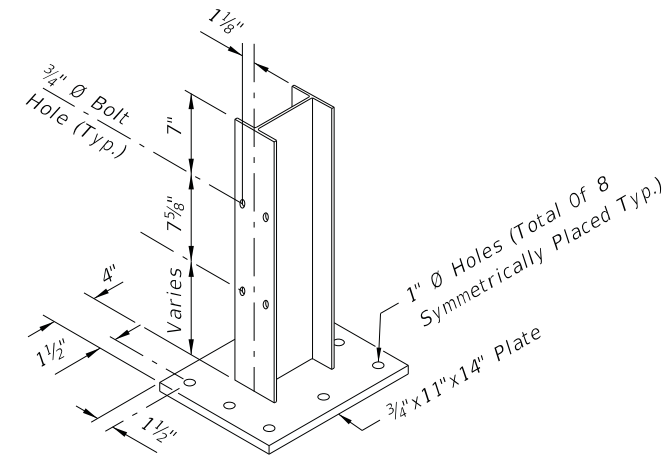

PICTORIAL

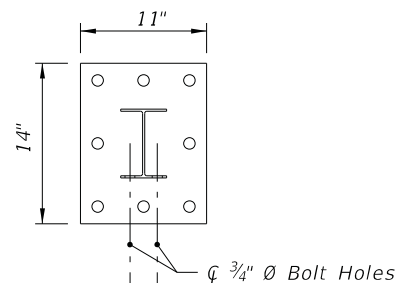


TOP VIEW

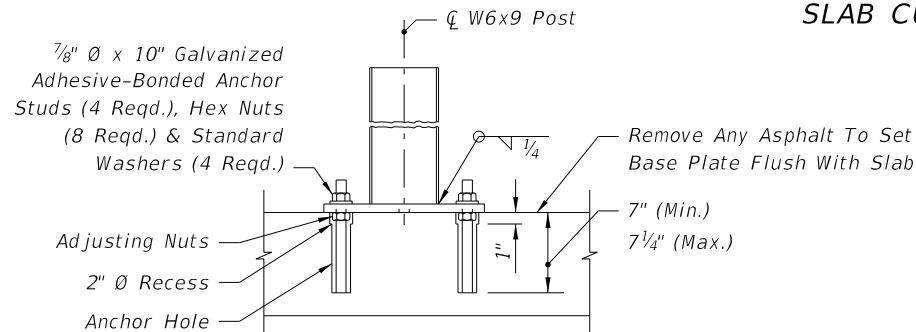

SIDE VIEW

SPECIAL STEEL POST FOR ROADWAY THRIE-BEAM TRANSITIONS TO BRIDGE TRAFFIC RAILING RETROFITS

CURB TYPE F FLARE WHEN END OF EXISTING APPROACH SLAB CURB EXPOSED

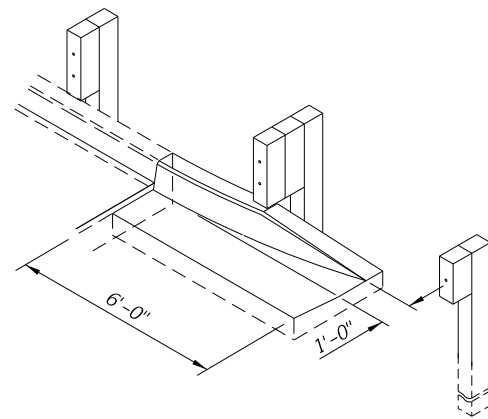

- GENERAL NOTES**
1. This index provides guardrail transition details for approach and trailing end guardrail connections to existing bridges, including details for connecting to traffic railing retrofits and safety shape barriers on existing bridges. Sheets 1 through 26 apply to bridges with retrofitted traffic railings (Sheet 26 shows the trailing end guardrail connections). Sheets 27 and 28 apply to bridges with safety shape traffic railing, and they provide approach and trailing end transition connection details for guardrail. Construct these guardrail transitions and connections where called for in the plans.
 2. For miscellaneous guardrail components and construction details that are not provided in this Index, refer to Index 536-001.

NOTES FOR GUARDRAIL TRANSITIONS CONNECTING TO TRAFFIC RAILING RETROFITS ON EXISTING BRIDGES

1. The transition detail shown on this sheet shows (a) the standard post spacings within the typical thrie-beam approach transitions connecting to existing bridges with retrofit traffic railings, and (b) depict the typical alignments of the approach transitions.
2. The curb and gutter flare shown on this sheet is typical of flares that are to be constructed when approach slab curbs extend to the beginning of the slab, and where other treatment to curb blunt ends are not in place.
3. The special steel post for roadway thrie-beam transitions detailed on this sheet is specific to all transition applications on this index that require one or more steel posts.


The special steel post and base plate assembly shall be fabricated in accordance with Specification 967.

Anchor studs shall be fully threaded rods in accordance with ASTM F1554 Grade 36 or ASTM A193 Grade B7. All nuts shall be heavy hex in accordance with ASTM A563 or ASTM A19


4. Anchor studs and nuts shall be hot-dip zinc coated in accordance with the Specifications. After the nuts have been snug tightened, the anchor stud threads shall be single punch distorted immediately above the top nuts to prevent loosening of the nuts. Distorted threads shall be coated with a galvanizing compound in accordance with the Specifications.

Adhesive bonding material systems for anchors shall comply with Specification 937 and be installed in accordance with Specification 416.4. Nested beam extensions and points for terminal connector attachments will vary for traffic railing barrier vertical face retrofits. The plan views for the vertical face retrofit barriers show the primary configurations for each particular scheme. The associated pictorial views show the variations.

5. For installing thrie-beam terminal connector to traffic railing vertical face retrofits, see notations on Sheets 15 through 18 and the flag notation on Sheet 26.

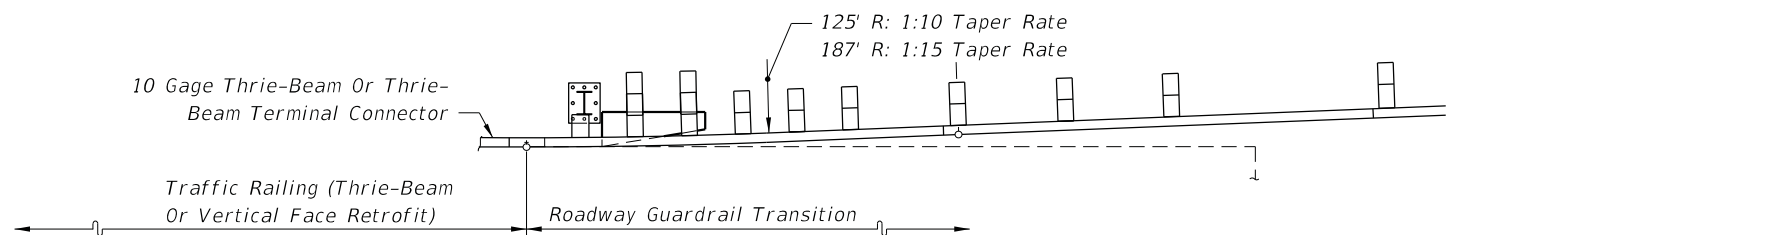

APPROACH SLAB WITHOUT CURB

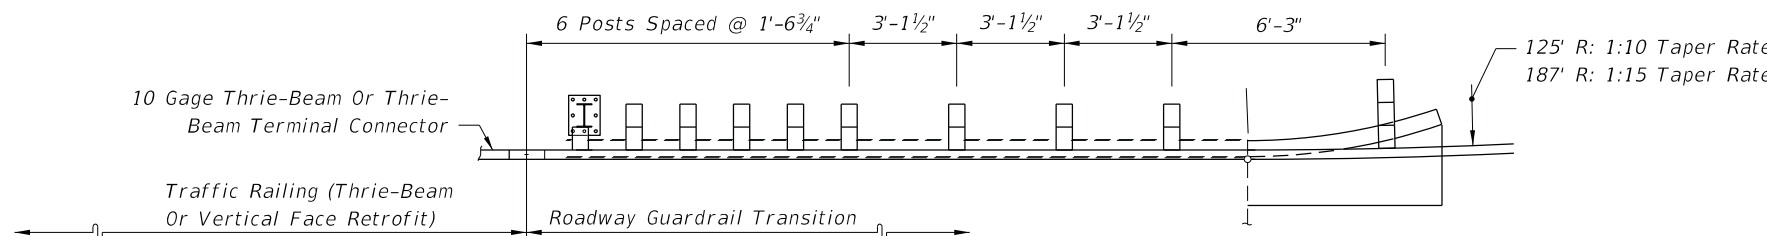

APPROACH SLAB WITH CURB


Longitudinal Location Of Transition Blocks And Curb End Flares Will Vary With Scheme Type

PARTIAL PLAN VIEWS


GUARDRAIL TRANSITION ALIGNMENTS FOR BRIDGE THRIE-BEAM AND VERTICAL FACE TRAFFIC RAILING RETROFIT

10/6/2022 2:18:08 PM

LAST REVISION	DESCRIPTION:	FY 2023-24 STANDARD PLANS	GUARDRAIL TRANSITIONS AND CONNECTIONS FOR EXISTING BRIDGES	INDEX	SHEET
11/01/19				536-002	1 of 28

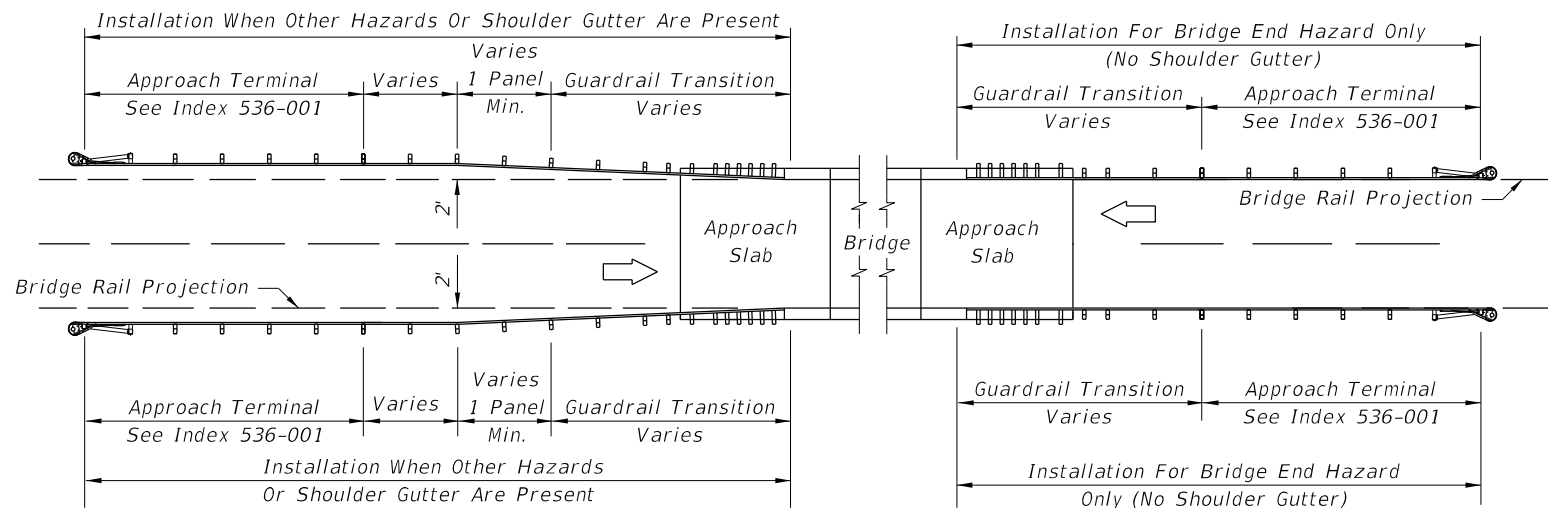


UNDIVIDED ROADWAY - DETAIL H

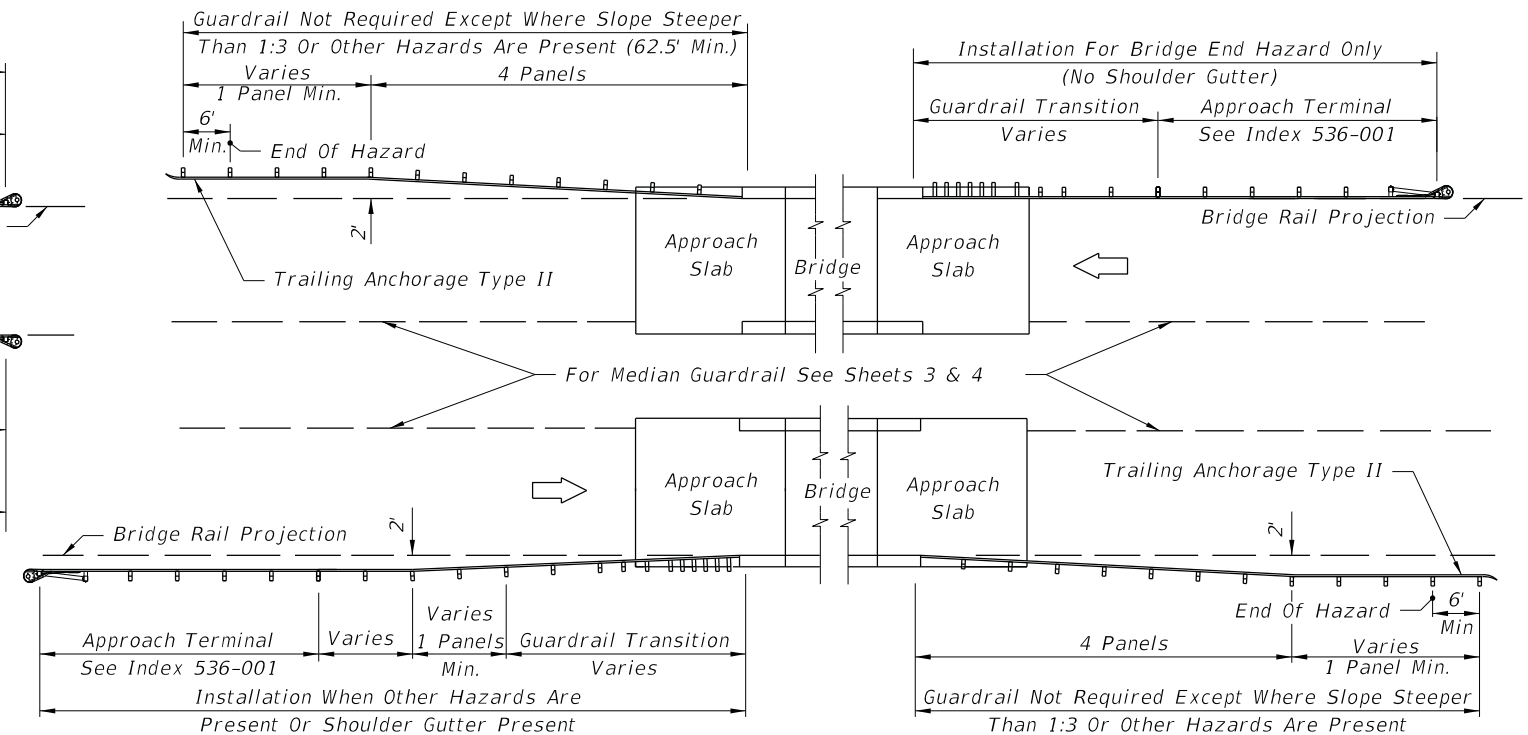


DIVIDED ROADWAY - DETAIL I

GUARDRAIL APPLICATIONS FOR BRIDGES WITH FULL WIDTH SHOULDERS AND
SAFETY SHAPE TRAFFIC RAILING BARRIER EXTENDING LESS THAN FULL APPROACH SLAB LENGTH

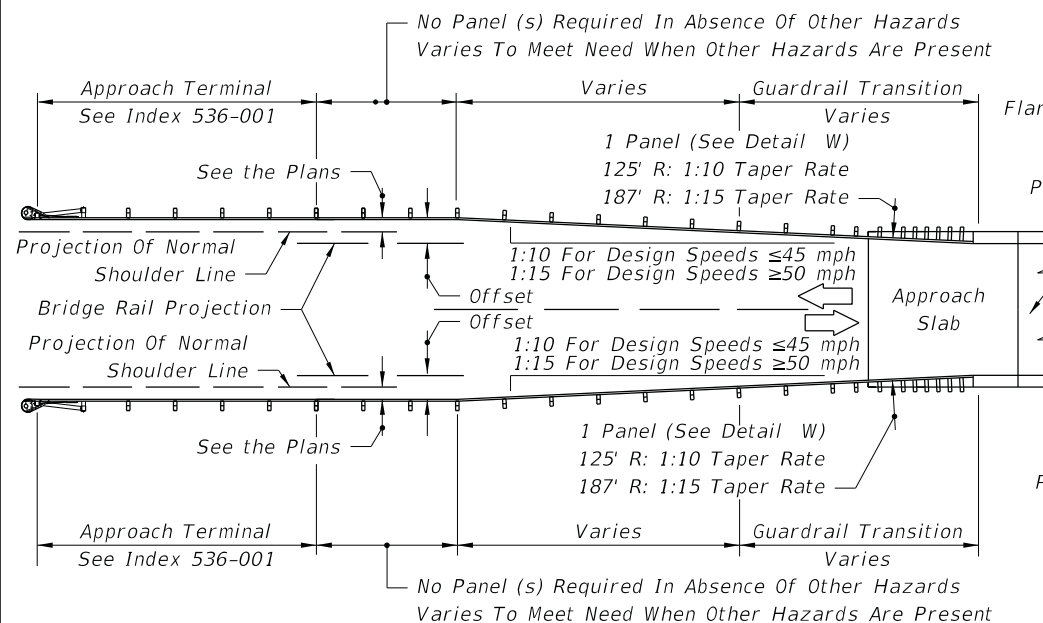


UNDIVIDED ROADWAY - DETAIL S

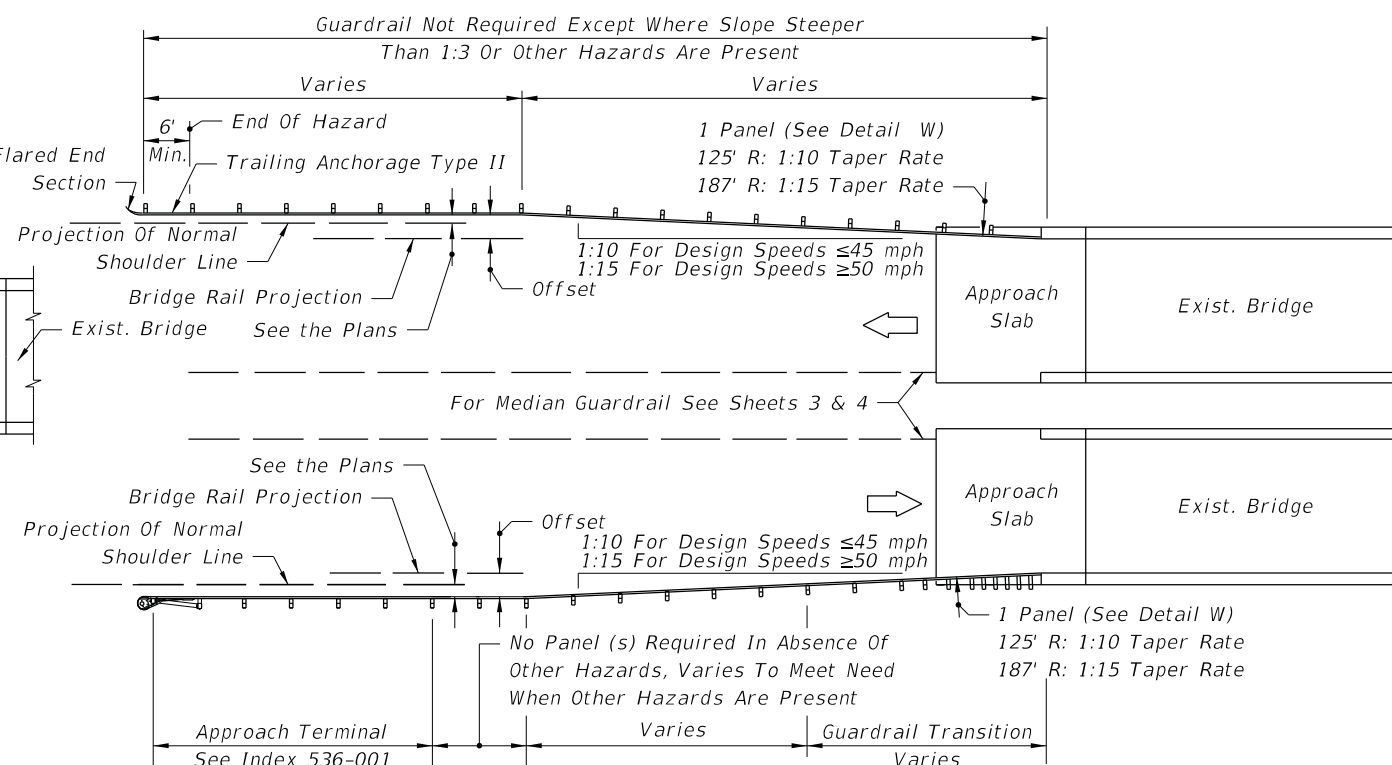


DIVIDED ROADWAY - DETAIL T

GUARDRAIL APPLICATIONS FOR BRIDGES WITH LESS THAN FULL WIDTH SHOULDERS AND
CONCRETE TRAFFIC RAILING EXTENDING LESS THAN FULL APPROACH SLAB LENGTH

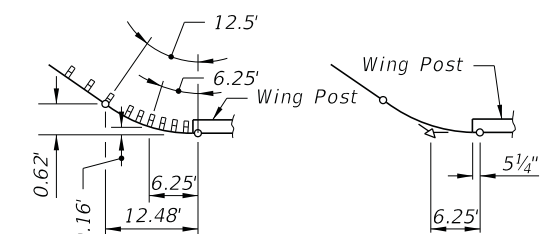

125' R LAYOUT

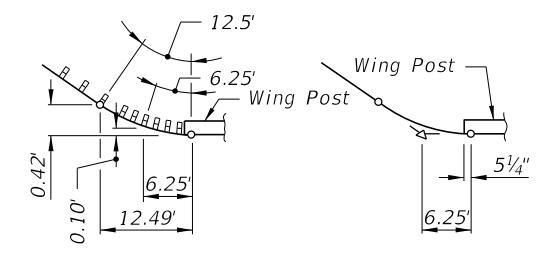


187' R LAYOUT

STANDARD PANELS SET TO
RADIALS ADJOINING BRIDGES
DETAIL W

10/6/2022 2:18:09 PM

LAST REVISION 11/01/19	REVISION	DESCRIPTION:	FDOT FY 2023-24 STANDARD PLANS	GUARDRAIL TRANSITIONS AND CONNECTIONS FOR EXISTING BRIDGES	INDEX 536-002	SHEET 2 of 28
------------------------------	----------	--------------	--------------------------------------	---	------------------	------------------


10/6/2022 2:18:10 PM

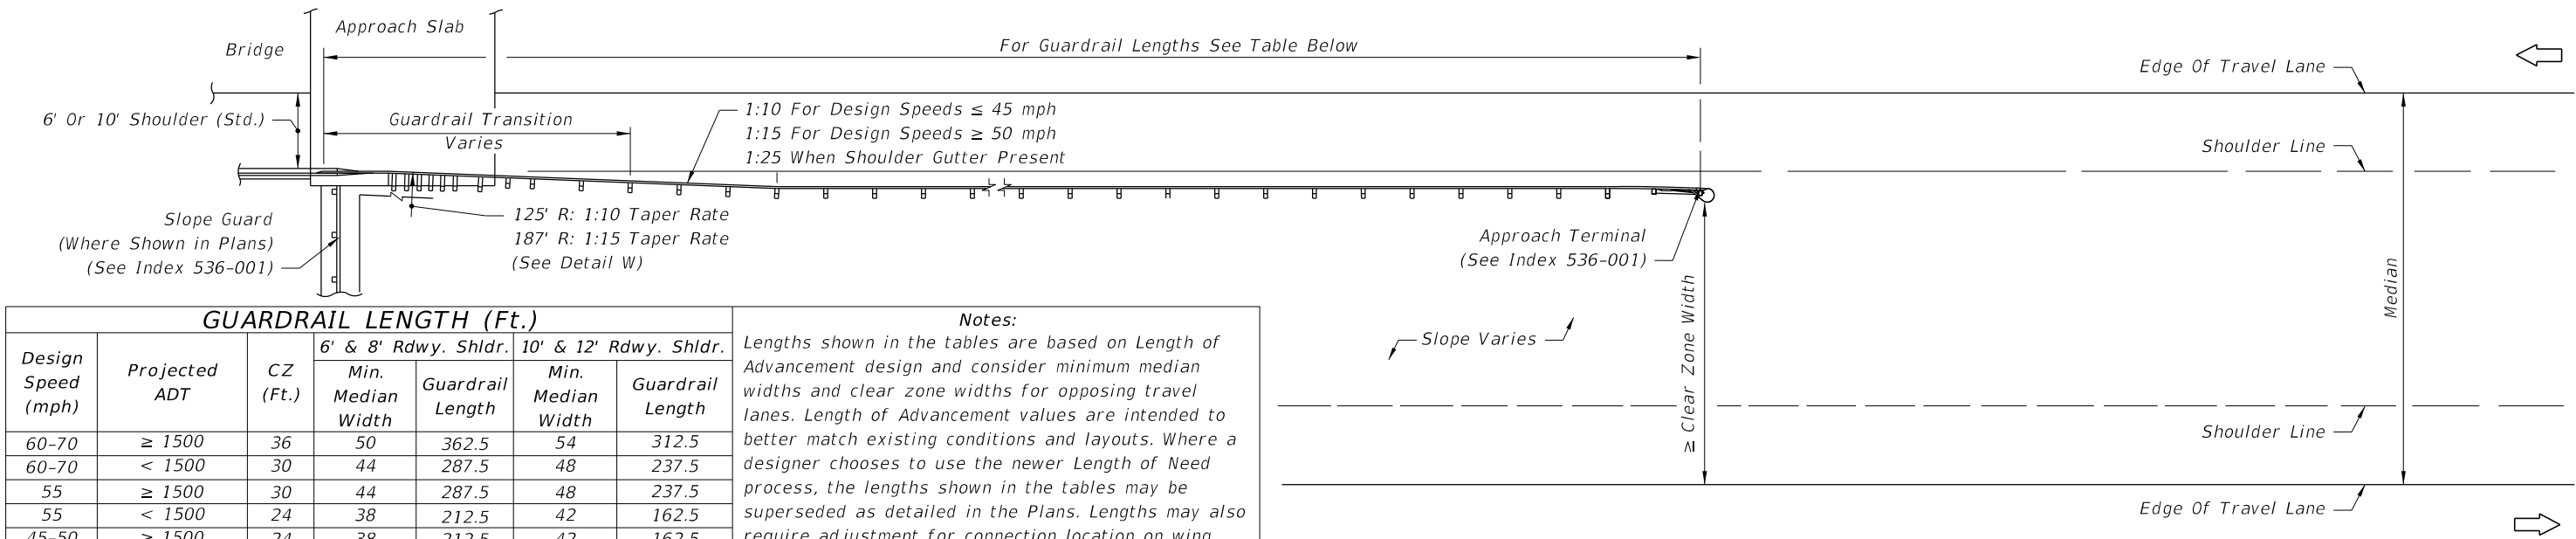

GUARDRAIL LENGTH (Ft.)						Notes:	
Design Speed (mph)	Projected ADT	CZ (Ft.)	6' & 8' Rdwy. Shldr.		10' & 12' Rdwy. Shldr.		Lengths shown in the tables are based on Length of Advancement design and consider minimum median widths and clear zone widths for opposing travel lanes. Length of Advancement values are intended to better match existing conditions and layouts. Where a designer chooses to use the newer Length of Need process, the lengths shown in the tables may be superseded as detailed in the Plans. Lengths may also require adjustment for connection location on wing post or bridge traffic railing barrier, auxiliary lanes, skewed crossings, and other hazards if present.
			Min. Median Width	Guardrail Length	Min. Median Width	Guardrail Length	
60-70	≥ 1500	36	50	362.5	54	312.5	
60-70	< 1500	30	44	287.5	48	237.5	
55	≥ 1500	30	44	287.5	48	237.5	
55	< 1500	24	38	212.5	42	162.5	
45-50	≥ 1500	24	38	212.5	42	162.5	
45-50	< 1500	20	34	162.5	38	112.5	
45-50	Urban w/o Curb	24	38	212.5	42	162.5	
35-40	Urban w/o Curb	18	32	162.5	36	100.0	

Note: For Approach Terminals, see sheets elsewhere in this Index and the plans.


WHEN END TERMINAL IS OUTSIDE OF OPPOSING ROADWAY CLEAR ZONE

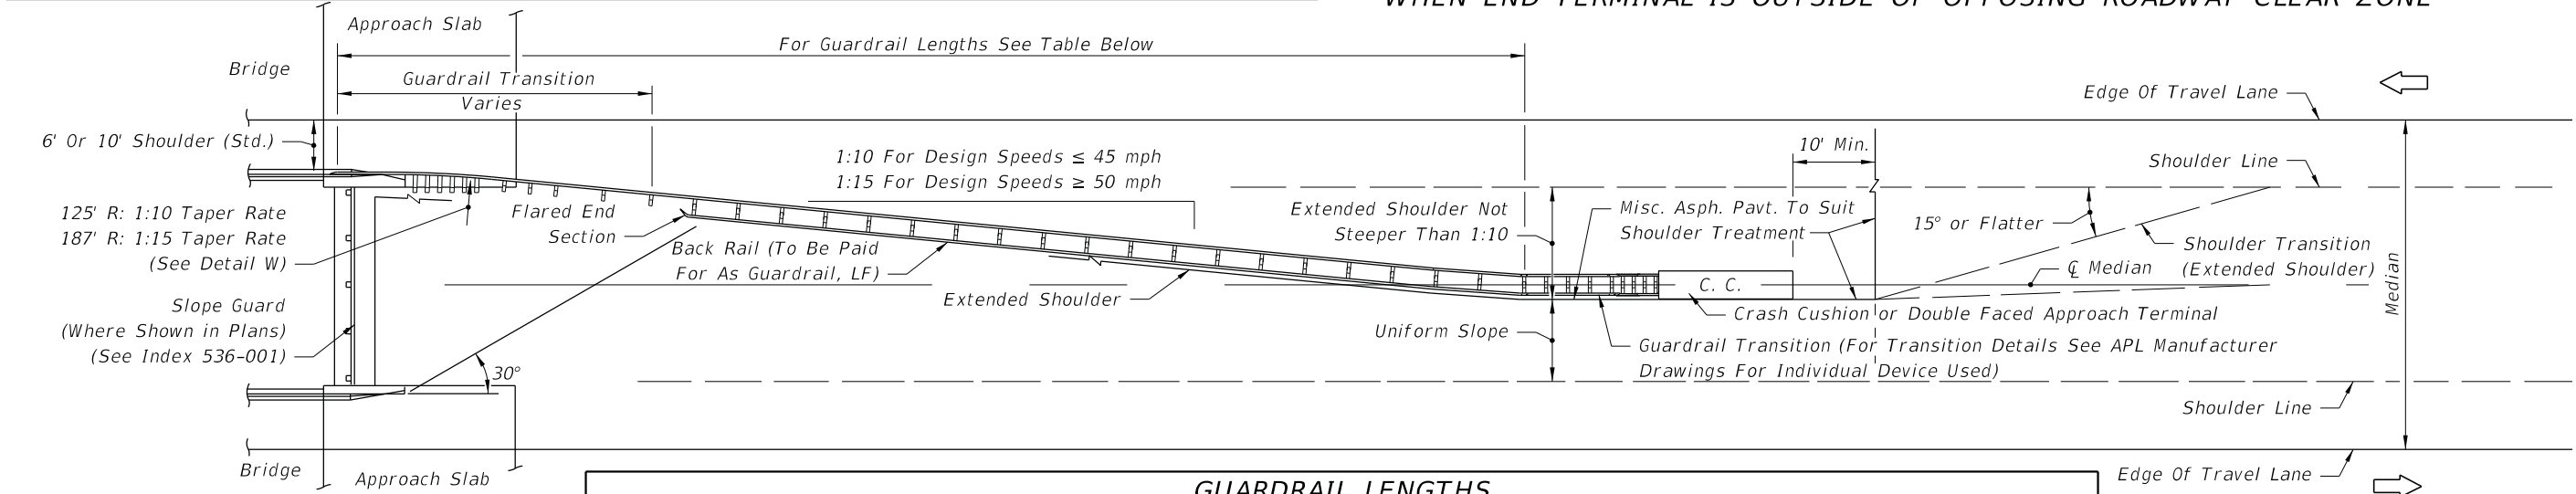


GUARDRAIL LENGTHS																
Median Width (ft.)	1:10 TAPER RATE								1:15 TAPER RATE							
	6' Bridge Shoulder				10' Bridge Shoulder				6' Bridge Shoulder				10' Bridge Shoulder			
	Panels (No.)			Length (Ft.)	Panels (No.)			Length (Ft.)	Panels (No.)			Length (Ft.)	Panels (No.)			Length (Ft.)
	Front	Back	Total	Total	Front	Back	Total	Total	Front	Back	Total	Total	Front	Back	Total	Total
32	7.5	6	13.5	168.75	4.5	3	7.5	93.75	11.5	9	20.5	256.25	7.5	6	13.5	168.75
34	8.5	6	14.5	181.25	5.5	4	9.5	118.75	12.5	10	22.5	281.25	7.5	6	13.5	168.75
36	9.5	7	16.5	206.25	6.5	5	11.5	143.75	13.5	11	24.5	306.25	8.5	7	15.5	193.75
38	10.5	8	18.5	231.25	7.5	6	13.5	168.75	14.5	12	26.5	331.25	10.5	9	19.5	243.75
40	10.5	8	18.5	231.25	7.5	6	13.5	168.75	16.5	13	29.5	368.75	11.5	9	20.5	256.25
42	11.5	8	19.5	243.75	8.5	6	14.5	181.25	17.5	14	31.5	393.75	12.5	10	22.5	281.25
44	12.5	9	21.5	268.75	9.5	7	16.5	206.25	18.5	15	33.5	418.75	13.5	11	24.5	306.25
46	12.5	9	21.5	268.75	10.5	8	18.5	231.25	19.5	16	35.5	443.75	14.5	12	26.5	331.25
48	14.5	11	25.5	318.75	11.5	9	20.5	256.25	20.5	16	36.5	456.25	16.5	13	29.5	368.75
The lengths shown on this table are typical for roadways with standard width shoulders and a relocated connection to the existing wing post. Length requirements shall be determined on a site specific basis for both standard width and narrow bridge shoulders and for end anchorage or end shielding use. See design notes in above table.																

WHEN END TERMINAL CANNOT BE LOCATED OUTSIDE OF OPPOSING ROADWAY CLEAR ZONE

APPROACH GUARDRAIL TREATMENTS FOR BRIDGES WITH CONCRETE TRAFFIC RAILING
EXTENDING LESS THAN FULL APPROACH SLAB LENGTH IN WIDE MEDIANS WITH FLUSH SHOULDERS

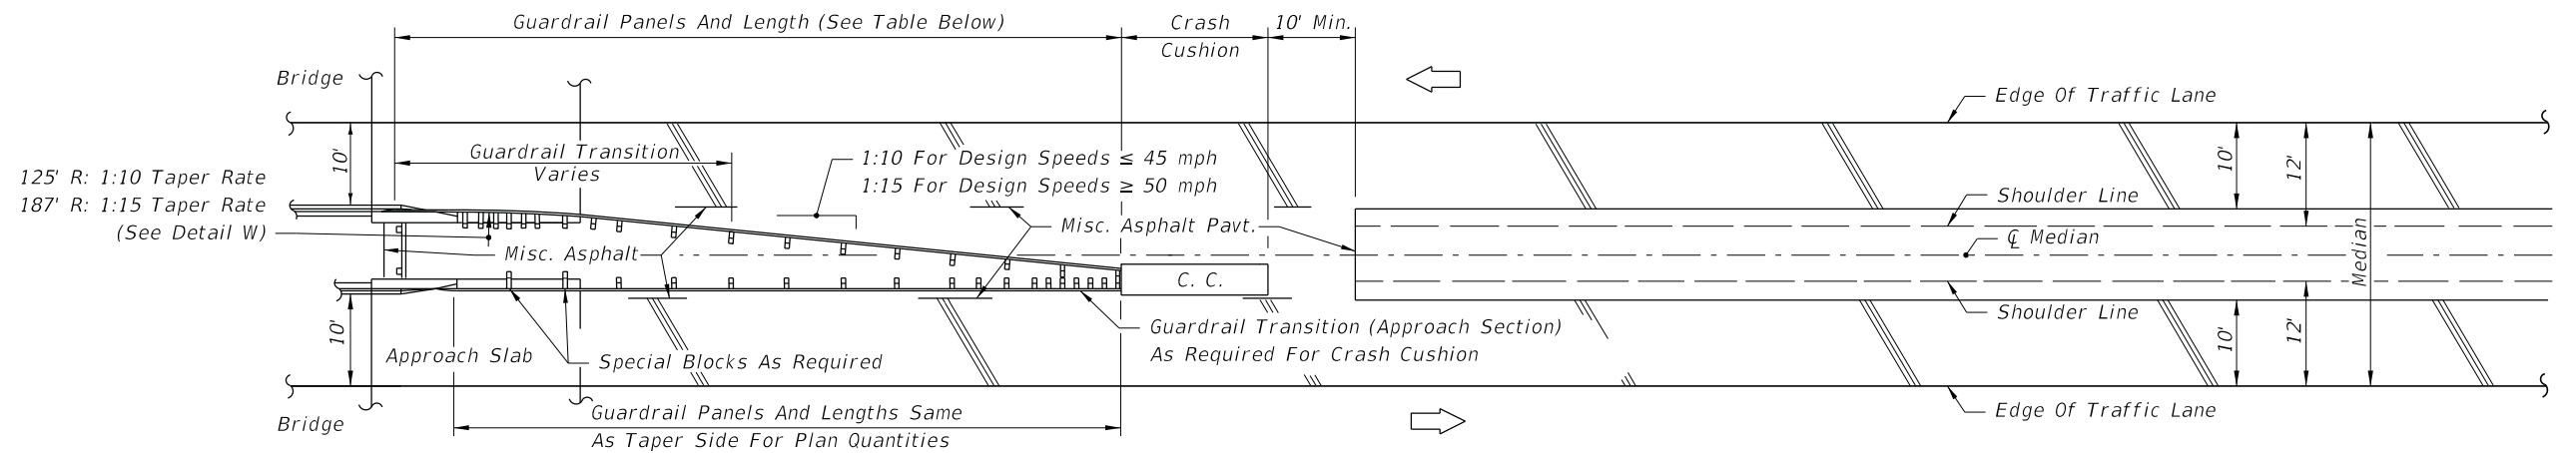

MEDIANS WITH 10' BRIDGE SHOULDERS

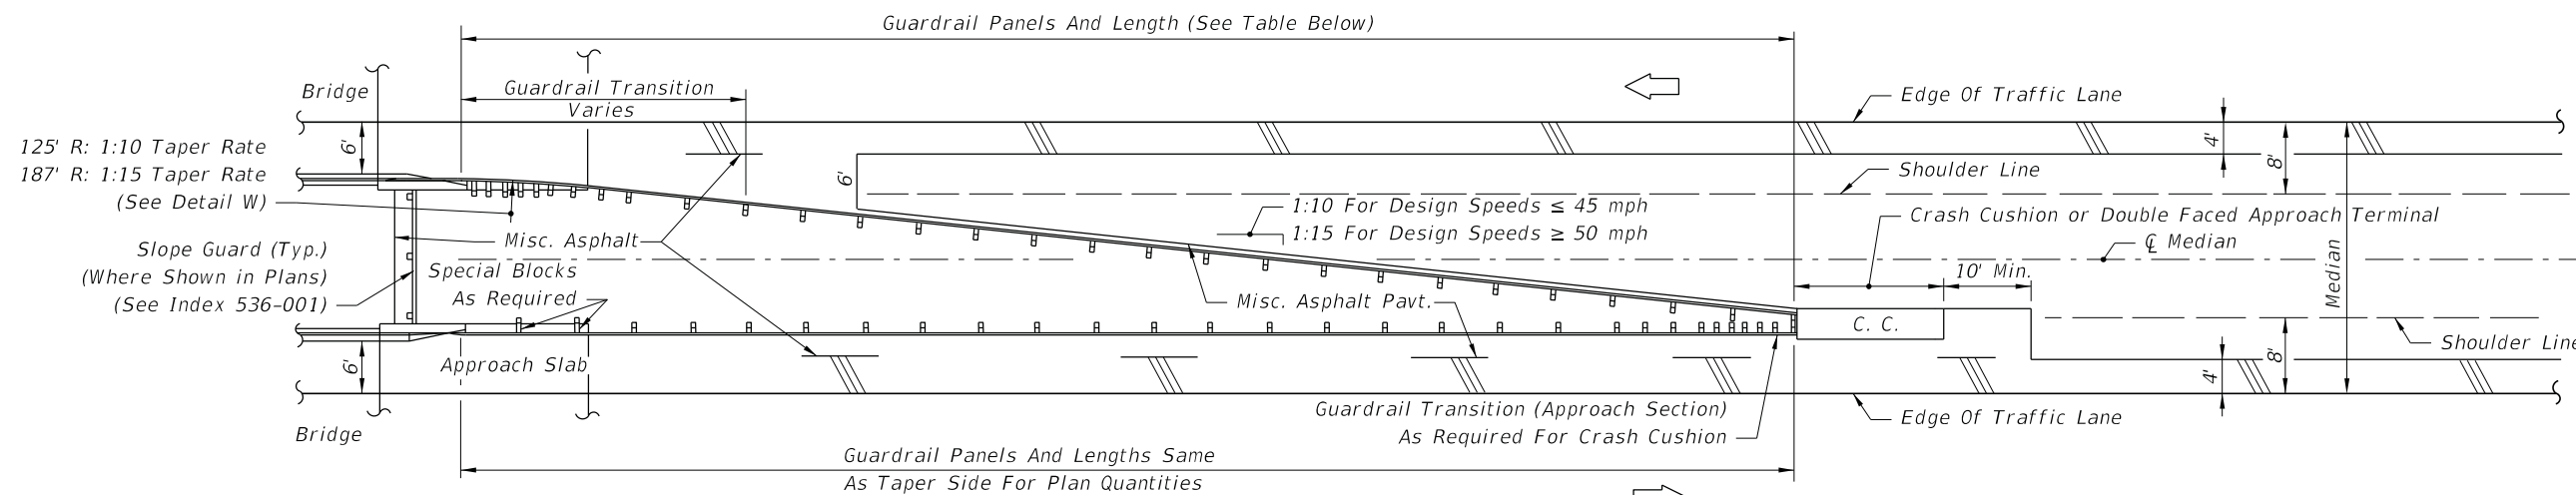

MEDIANS WITH 6' BRIDGE SHOULDERS

Note: The guardrail configurations shown apply only to parallel or near parallel bridges with open medians.

GUARDRAIL LENGTHS								
MEDIAN WIDTH (Ft.)	6' BRIDGE SHOULDERS				10' BRIDGE SHOULDERS			
	1:10 TAPER RATE		1:15 TAPER RATE		1:10 TAPER RATE		1:15 TAPER RATE	
	PANELS (No.)	LENGTH (Ft.)	PANELS (No.)	LENGTH (Ft.)	PANELS (No.)	LENGTH (Ft.)	PANELS (No.)	LENGTH (Ft.)
30	12.5	156.25	18.5	231.25	6.5	81.25	9.5	118.75
28	11.5	143.75	16.5	206.25	5.5	68.75	7.5	93.75
26	9.5	118.75	14.5	181.25	5.5*	68.75	5.5*	68.75
24	8.5	106.25	11.5	143.75	5.5*	68.75	5.5*	68.75


The lengths shown in this table are based on standard widths for roadway and bridge median shoulders. Length requirements for both standard width and narrow bridge shoulders and end anchorage or end shielding requirements shall be determined on a site specific basis. The number of panels may be reduced when installing a crash cushion more than 2.5' in width; see * below.

*Number shown is the minimum number of panels plus a W-Thrie beam transition panel; single faced guardrail must have a length of five (5) or more panels.


**APPROACH GUARDRAIL TREATMENTS FOR BRIDGES WITH CONCRETE TRAFFIC RAILING
EXTENDING LESS THAN FULL APPROACH SLAB LENGTH IN NARROW MEDIANS WITH FLUSH SHOULDERS**

10/6/2022 2:18:11 PM


10/6/2022 2:18:11 PM

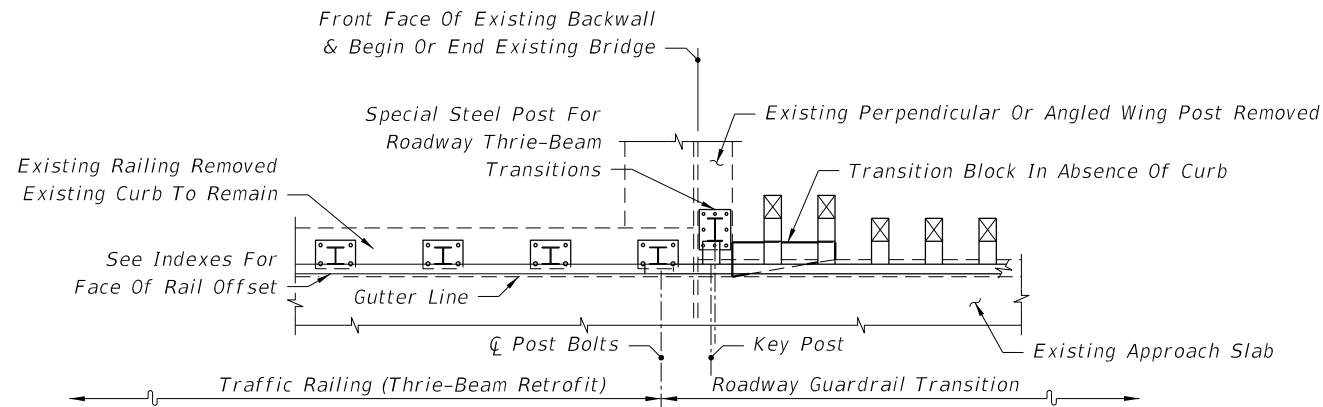


SEE INDEX 460-471 - SCHEME 1

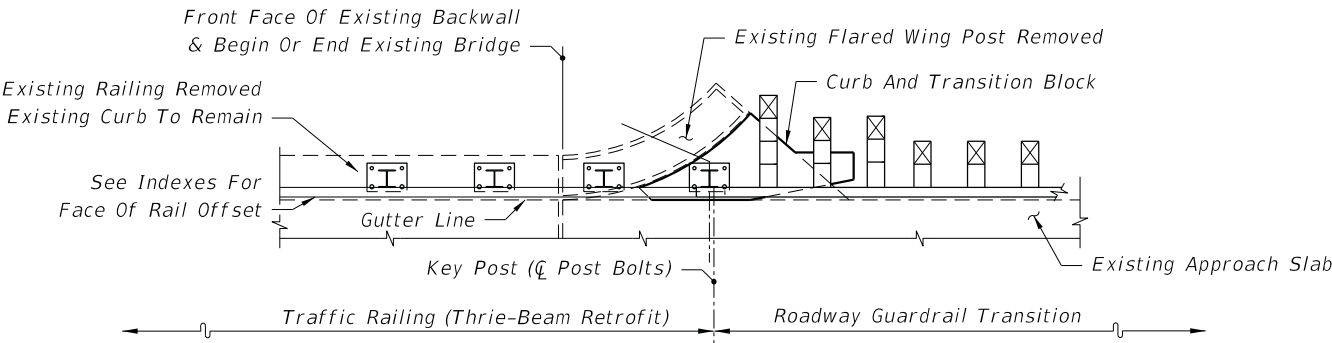

SEE INDEX 460-471 - SCHEME 3

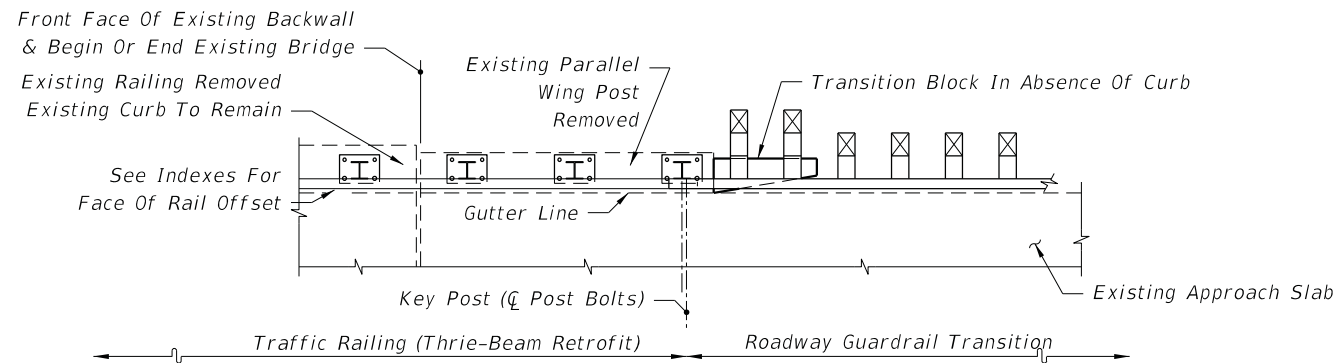


SEE INDEX 460-471 - SCHEME 2

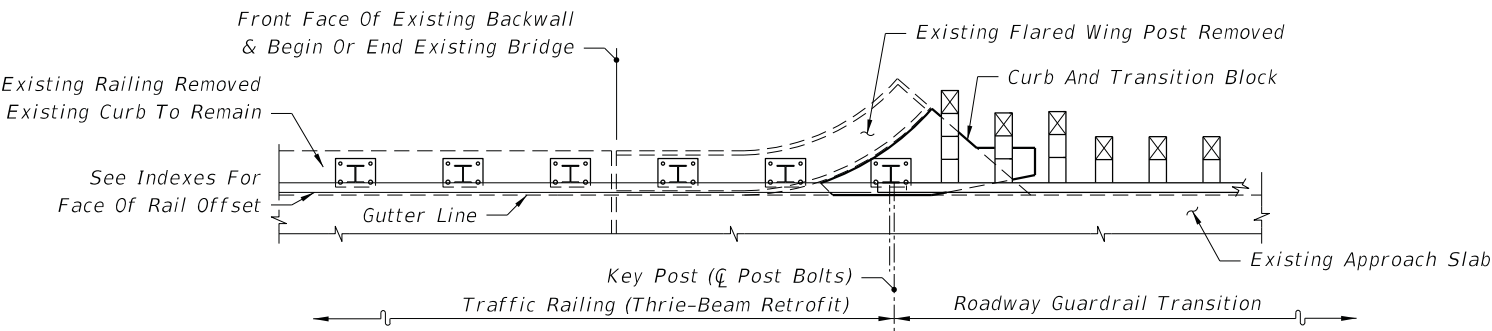


SEE INDEX 460-471 - SCHEME 3

PARTIAL PLAN VIEWS OF GUARDRAIL APPROACH TRANSITIONS AND CONNECTIONS
FOR BRIDGE TRAFFIC RAILING (THRIE-BEAM RETROFIT)


LAST REVISION 11/01/19	REVISION	DESCRIPTION:	 FY 2023-24 STANDARD PLANS	GUARDRAIL TRANSITIONS AND CONNECTIONS FOR EXISTING BRIDGES	INDEX 536-002	SHEET 5 of 28
------------------------------	----------	--------------	--	---	------------------	------------------

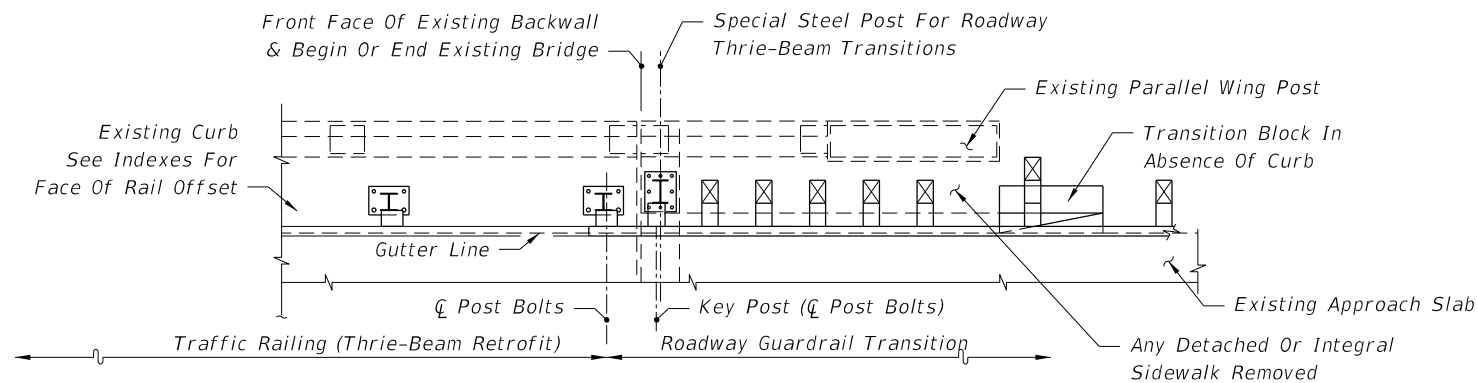


SEE INDEXES 460-472 & 460-475 - SCHEME 2

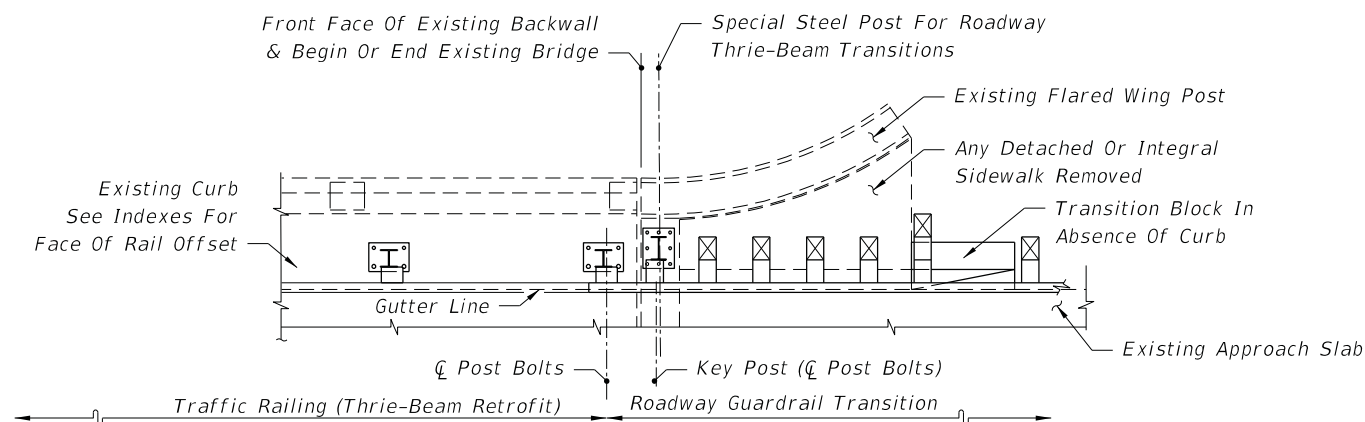

SEE INDEXES 460-472 & 460-475 - SCHEME 2

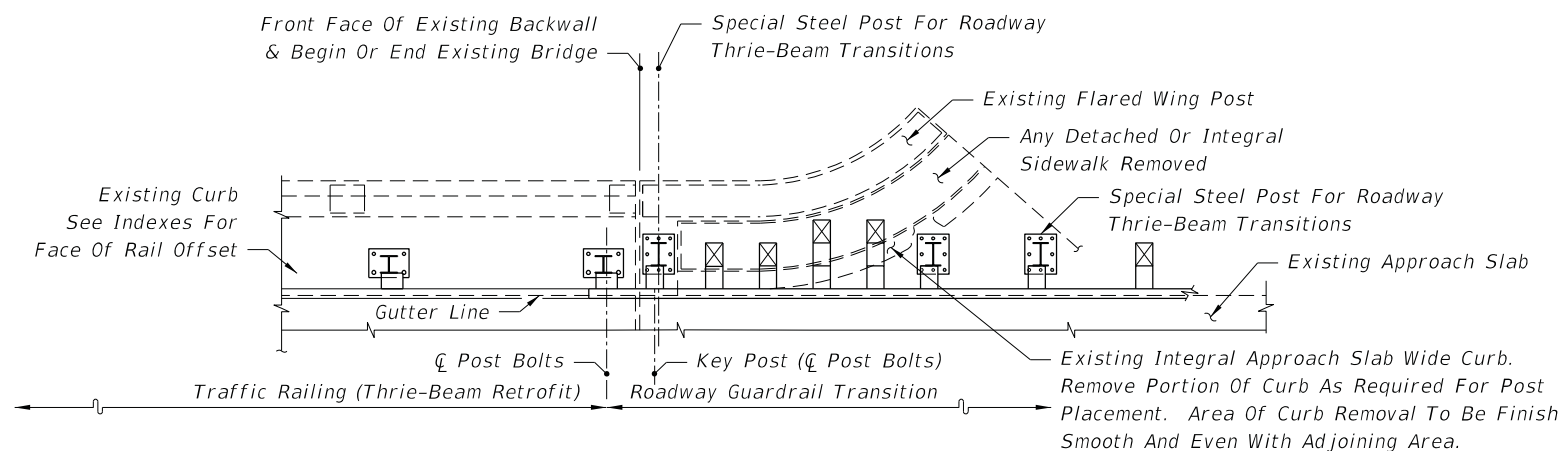

SEE INDEXES 460-472 & 460-475 - SCHEME 2

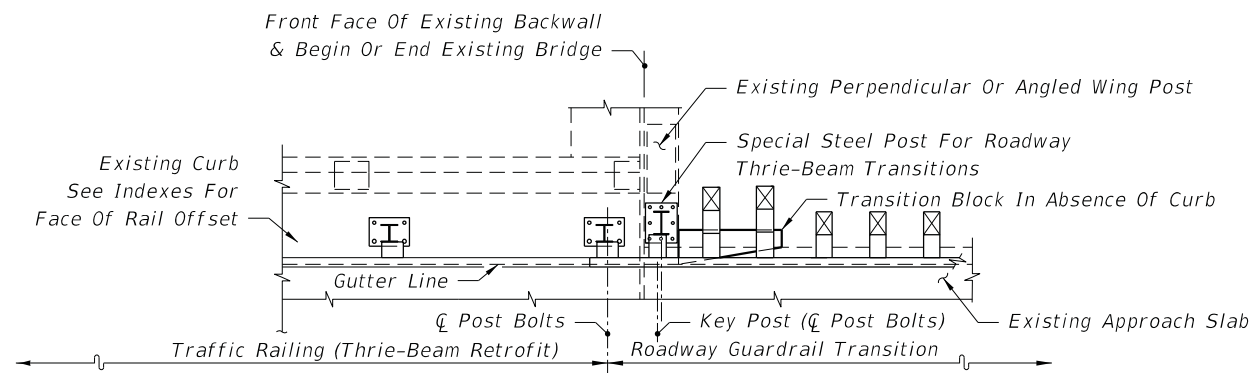


SEE INDEXES 460-472 & 460-475 - SCHEME 1


PARTIAL PLAN VIEWS OF GUARDRAIL APPROACH TRANSITIONS AND CONNECTIONS
FOR BRIDGE TRAFFIC RAILING (THRIE-BEAM RETROFIT)

10/6/2022 2:18:12 PM


LAST REVISION 11/01/19	REVISION	DESCRIPTION:	 FY 2023-24 STANDARD PLANS	GUARDRAIL TRANSITIONS AND CONNECTIONS FOR EXISTING BRIDGES	INDEX 536-002	SHEET 6 of 28
------------------------------	----------	--------------	--	---	------------------	------------------

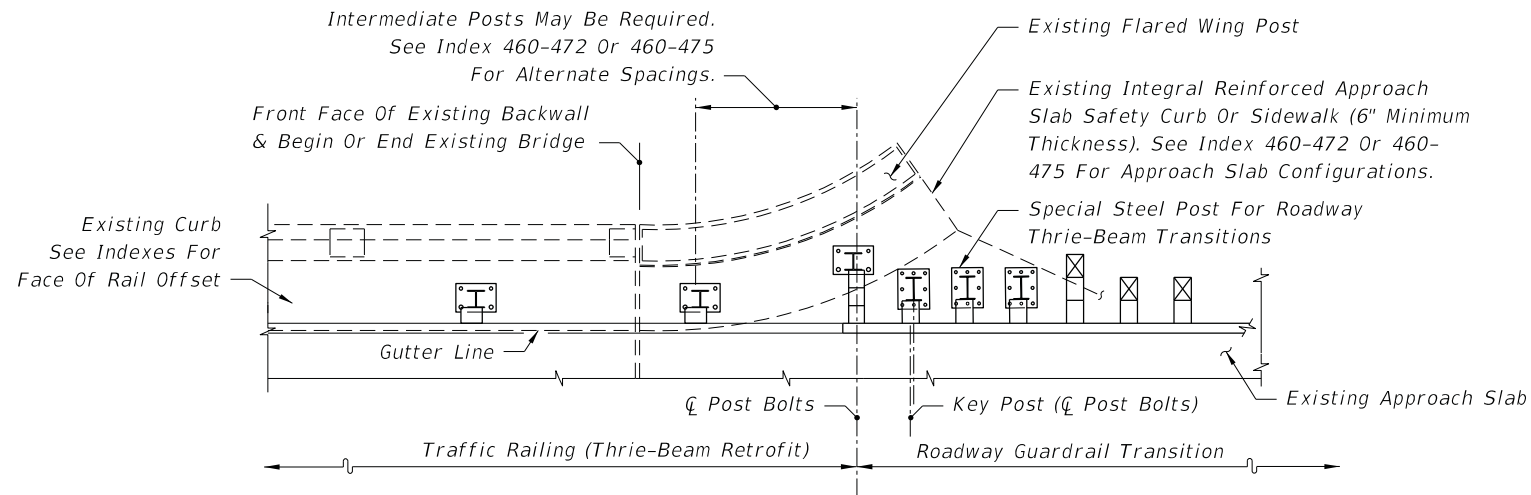


SEE INDEXES 460-472 & 460-475 - SCHEMES 3 & 4

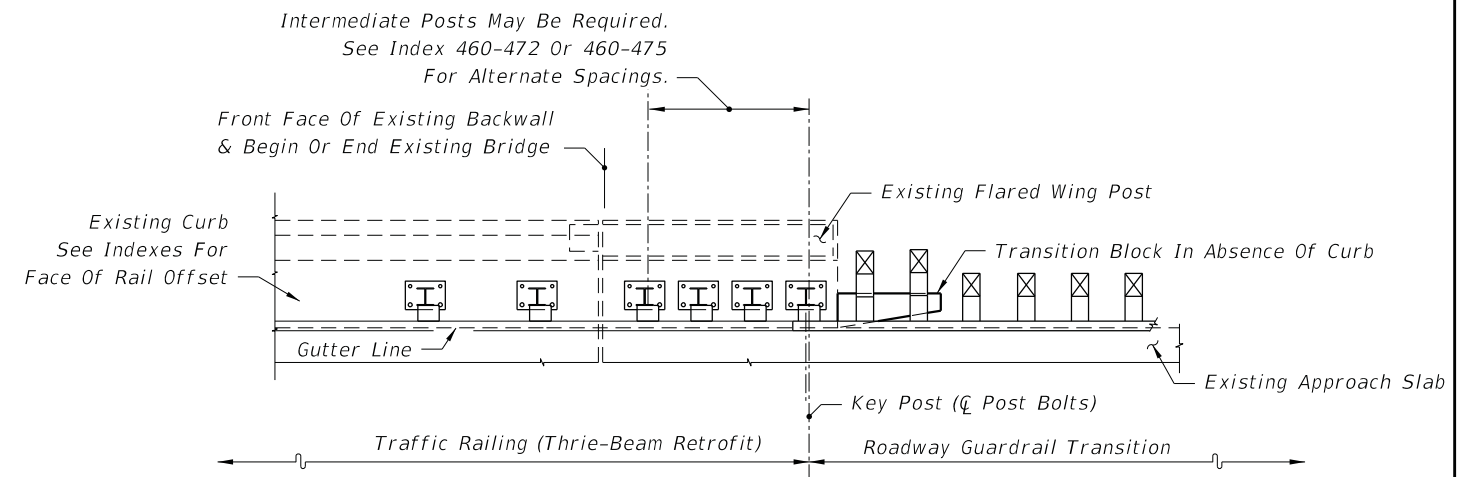

SEE INDEXES 460-472 & 460-475 - SCHEMES 5 & 6

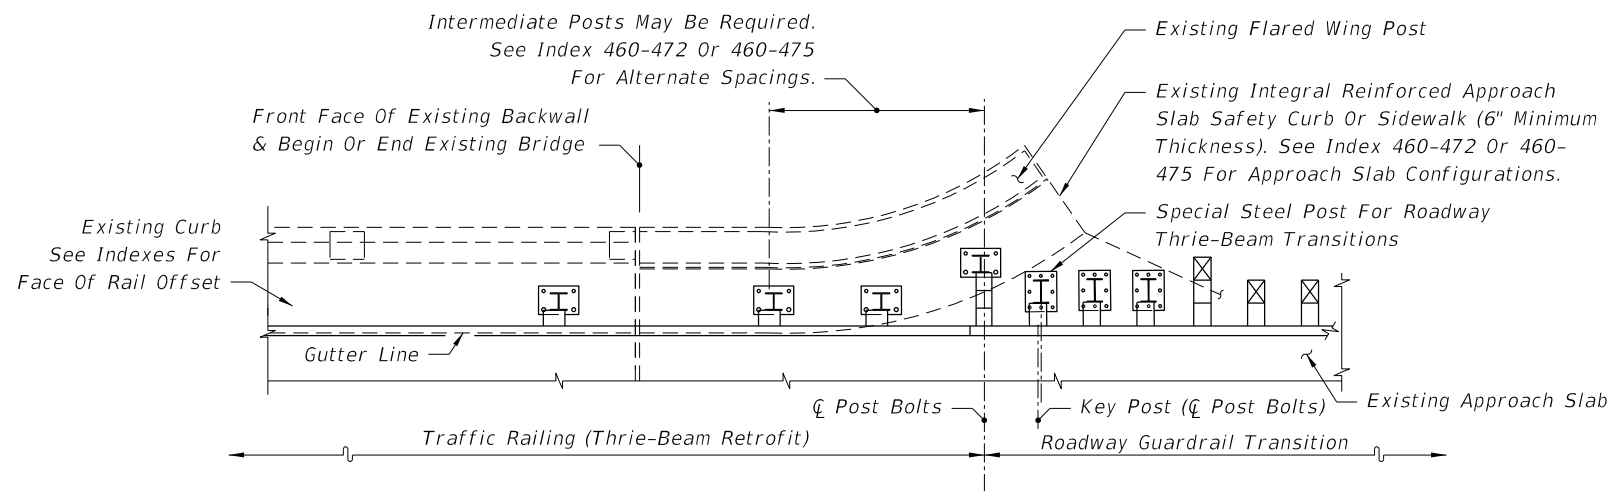

SEE INDEXES 460-472 & 460-475 - SCHEMES 3 & 4

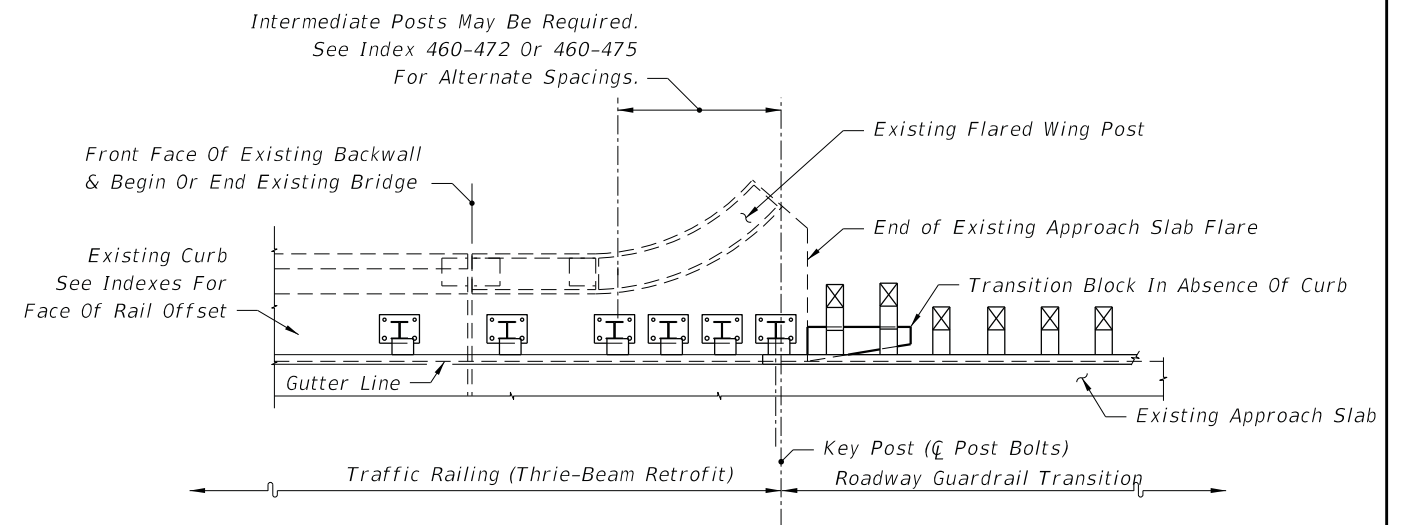


SEE INDEXES 460-472 & 460-475 - SCHEMES 5 & 6


PARTIAL PLAN VIEWS OF GUARDRAIL APPROACH TRANSITIONS AND CONNECTIONS
FOR BRIDGE TRAFFIC RAILING (THRIE-BEAM RETROFIT)

10/6/2022 2:18:12 PM


LAST REVISION 11/01/19	REVISION	DESCRIPTION:	 FY 2023-24 STANDARD PLANS	GUARDRAIL TRANSITIONS AND CONNECTIONS FOR EXISTING BRIDGES	INDEX 536-002	SHEET 7 of 28
------------------------------	----------	--------------	--	---	------------------	------------------

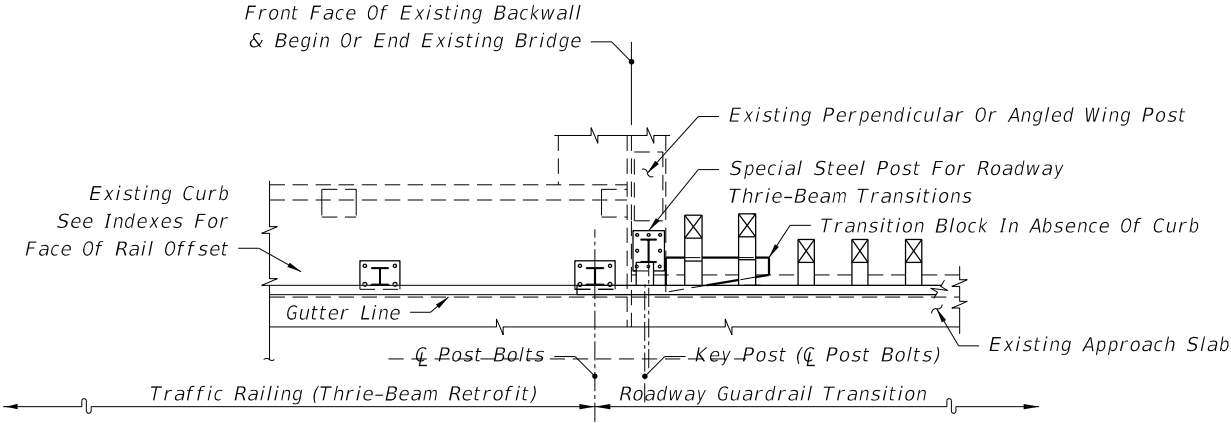


SEE INDEXES 460-473 & 460-476 - SCHEME 1

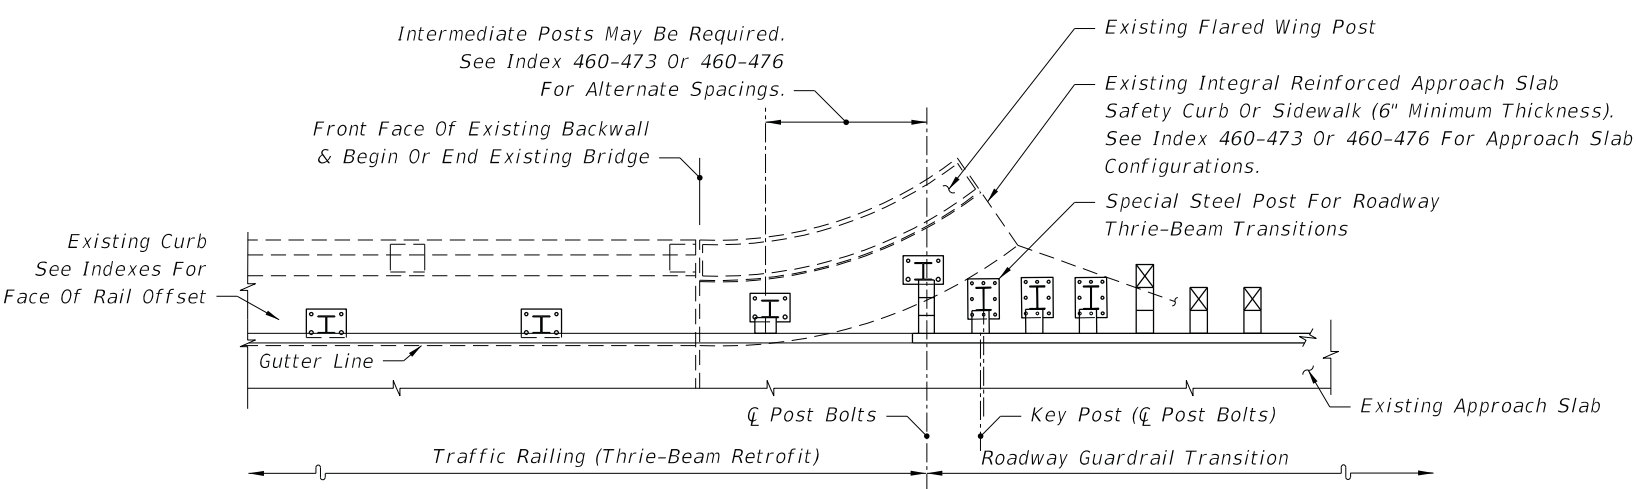


SEE INDEXES 460-473 & 460-476 - SCHEMES 3 & 4

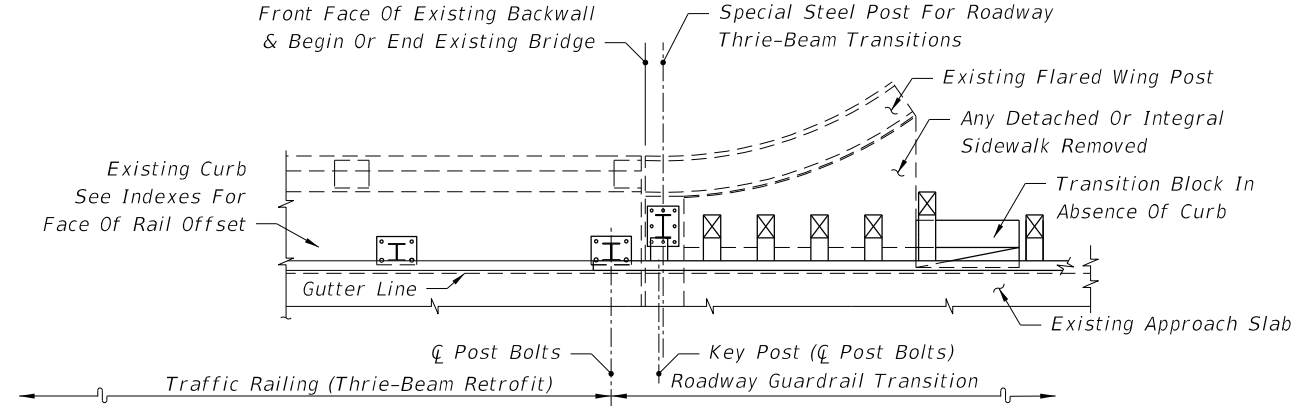

SEE INDEXES 460-473 & 460-476 - SCHEME 2

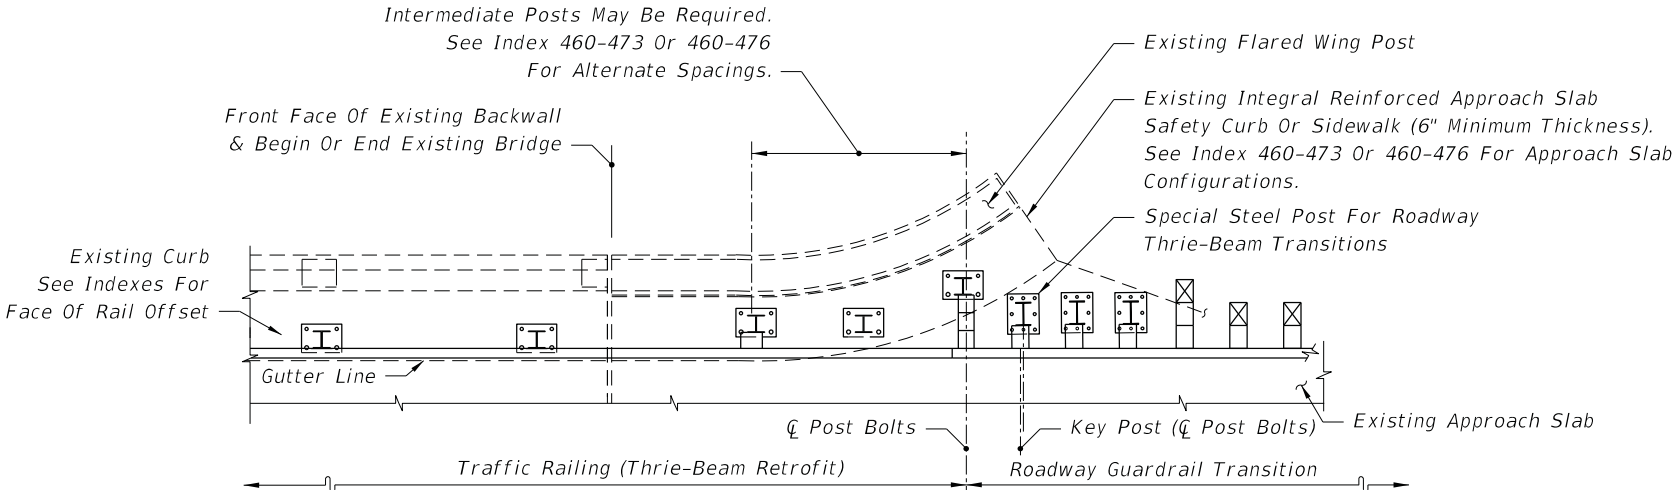

SEE INDEXES 460-473 & 460-476 - SCHEMES 3 & 4

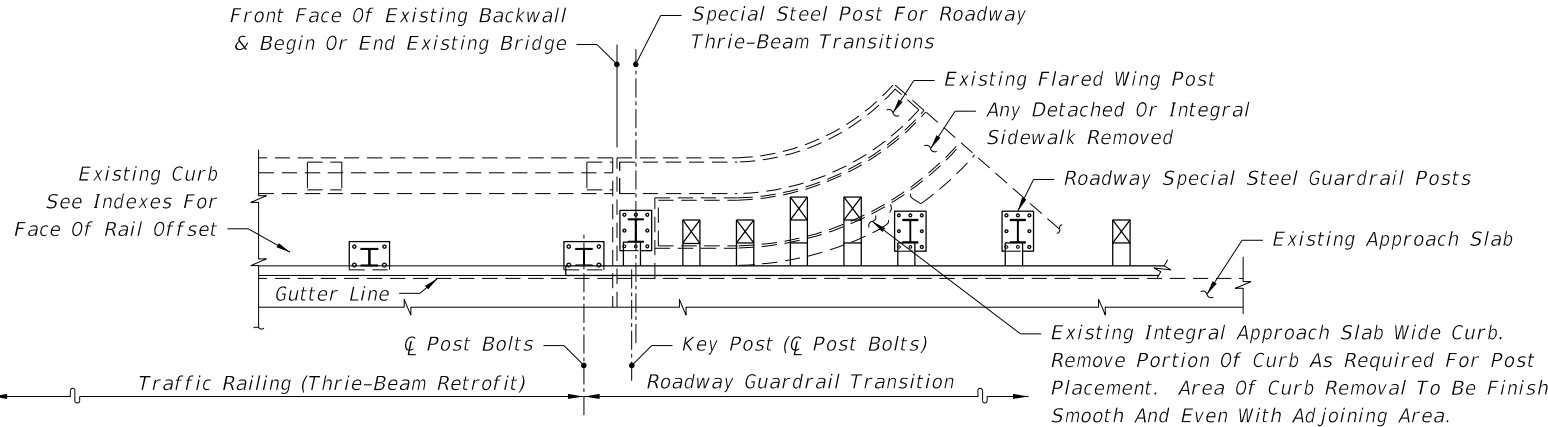


SEE INDEXES 460-473 & 460-476 - SCHEME 2


PARTIAL PLAN VIEWS OF GUARDRAIL APPROACH TRANSITIONS AND CONNECTIONS
FOR BRIDGE TRAFFIC RAILING (THRIE-BEAM RETROFIT)

LAST REVISION 11/01/19	REVISION	DESCRIPTION:	 FY 2023-24 STANDARD PLANS	GUARDRAIL TRANSITIONS AND CONNECTIONS FOR EXISTING BRIDGES	INDEX 536-002	SHEET 8 of 28
------------------------------	----------	--------------	--	---	------------------	------------------

10/6/2022 2:18:14 PM

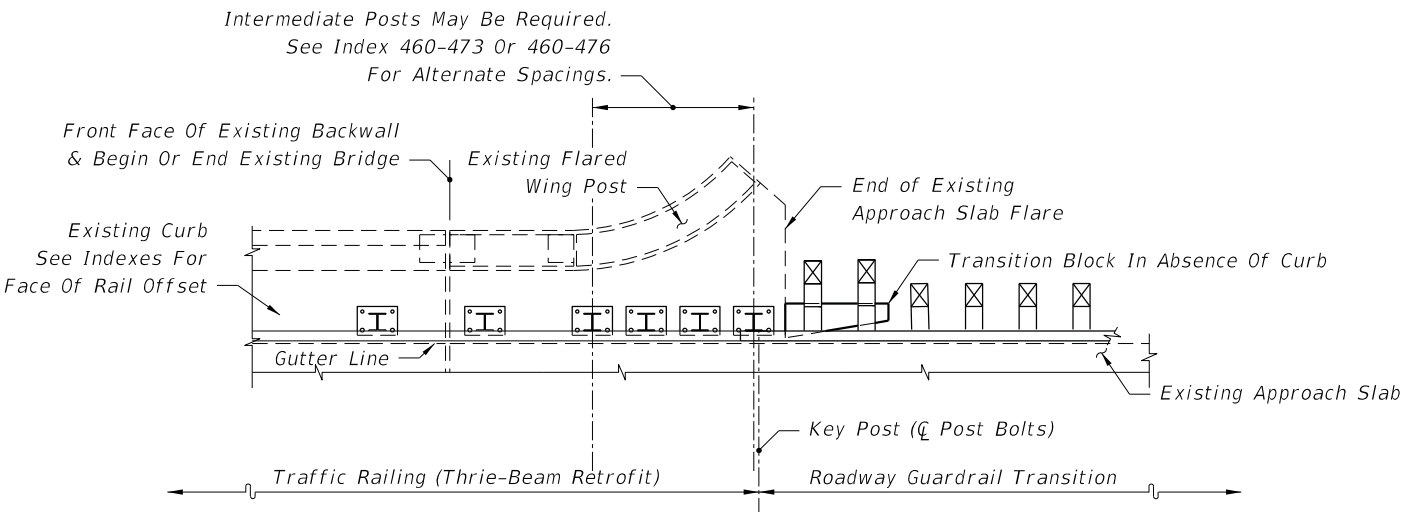


SEE INDEXES 460-473 & 460-476 - SCHEMES 5 & 6

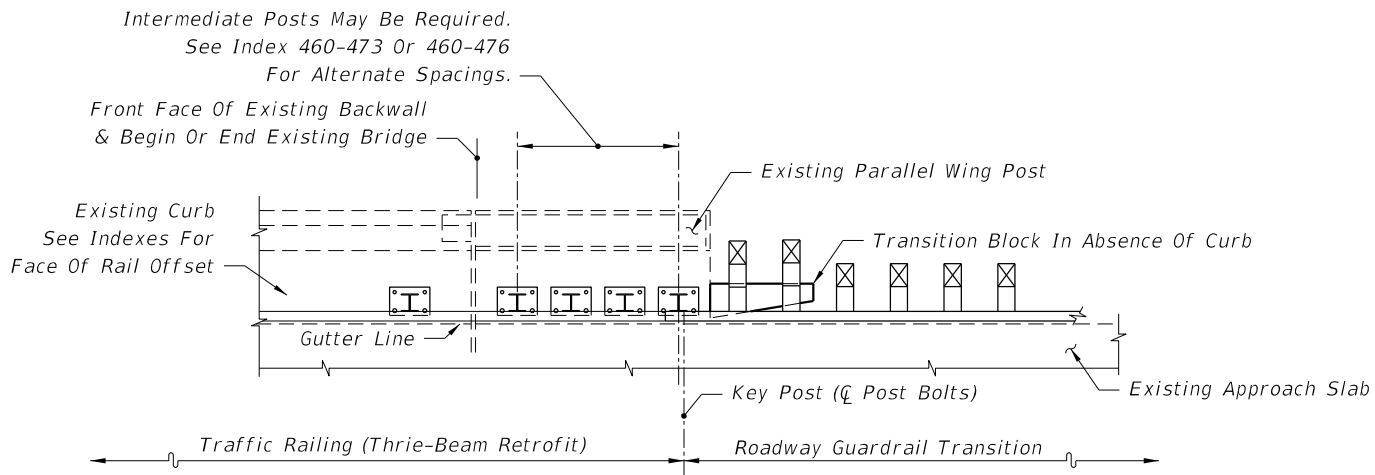


SEE INDEXES 460-473 & 460-476 - SCHEMES 5 & 6

PARTIAL PLAN VIEWS OF GUARDRAIL APPROACH TRANSITIONS AND CONNECTIONS
FOR BRIDGE TRAFFIC RAILING (THRIE-BEAM RETROFIT)


LAST REVISION 11/01/19	REVISION	DESCRIPTION:	 FY 2023-24 STANDARD PLANS	GUARDRAIL TRANSITIONS AND CONNECTIONS FOR EXISTING BRIDGES	INDEX 536-002	SHEET 9 of 28
------------------------------	----------	--------------	--	---	------------------	------------------

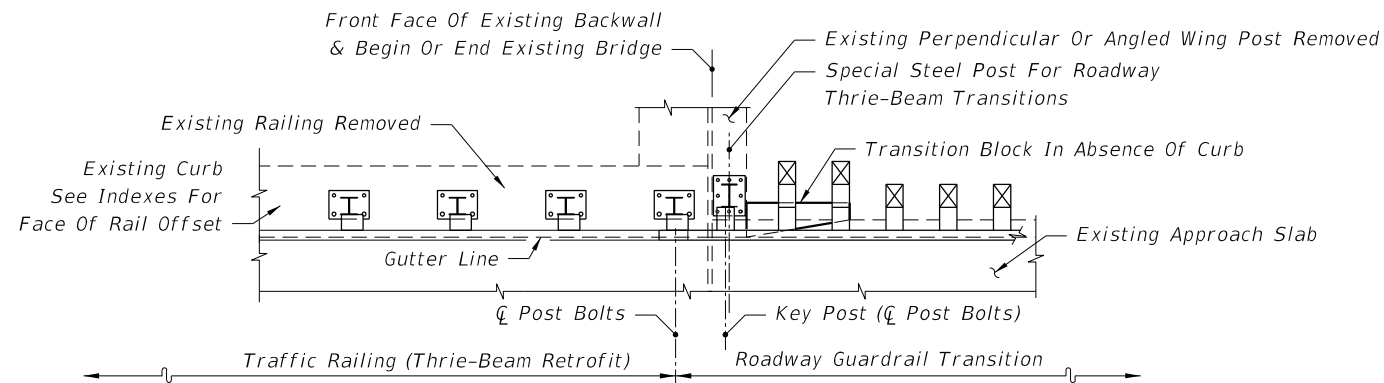


SEE INDEX 460-474 - SCHEME 1

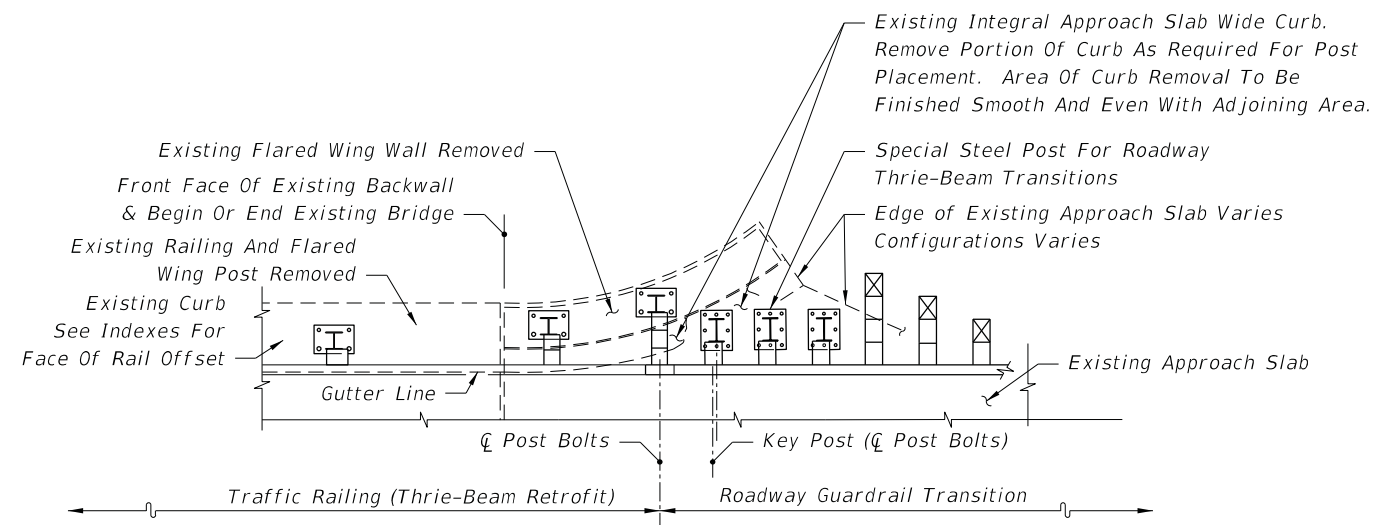

SEE INDEX 460-474 - SCHEME 3

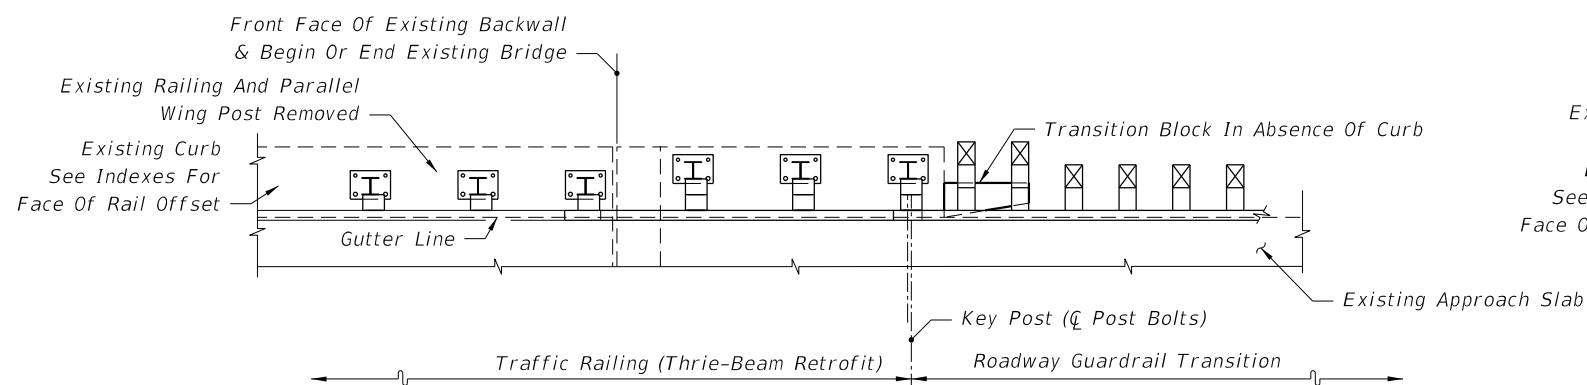

SEE INDEX 460-474 - SCHEME 2

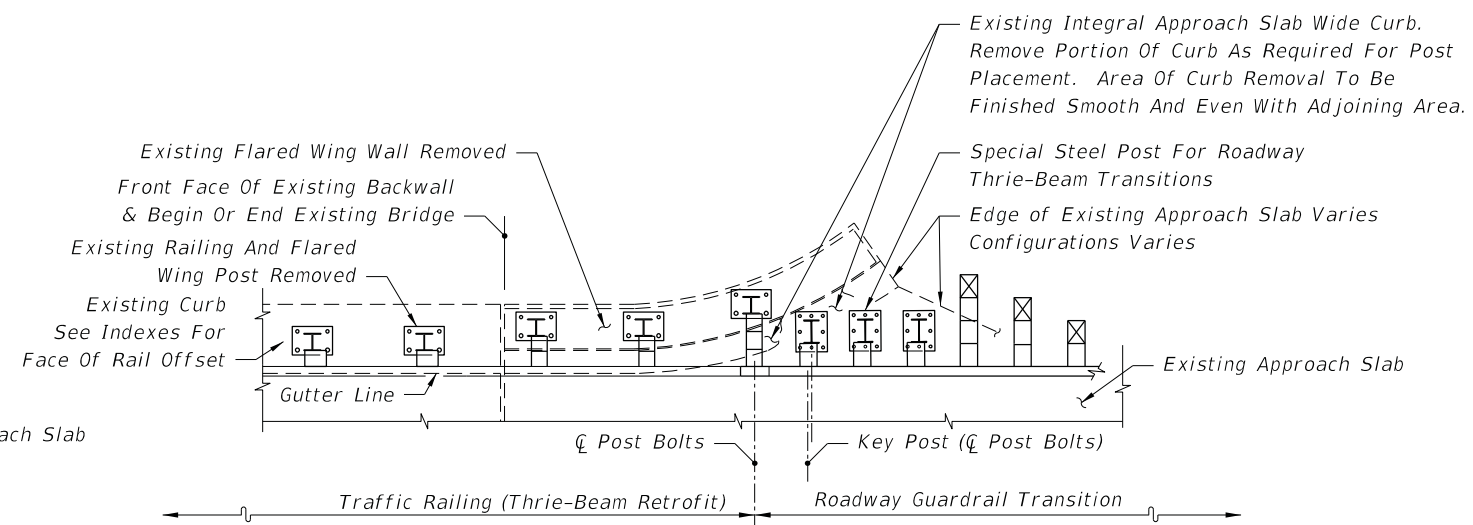


SEE INDEX 460-474 - SCHEME 3

PARTIAL PLAN VIEWS OF GUARDRAIL APPROACH TRANSITIONS AND CONNECTIONS
FOR BRIDGE TRAFFIC RAILING (THRIE-BEAM RETROFIT)

10/6/2022 2:18:14 PM

LAST REVISION 11/01/19	REVISION	DESCRIPTION:	FDOT FY 2023-24 STANDARD PLANS	GUARDRAIL TRANSITIONS AND CONNECTIONS FOR EXISTING BRIDGES	INDEX 536-002	SHEET 10 of 28
------------------------------	----------	--------------	--------------------------------------	---	------------------	-------------------


10/6/2022 2:18:15 PM

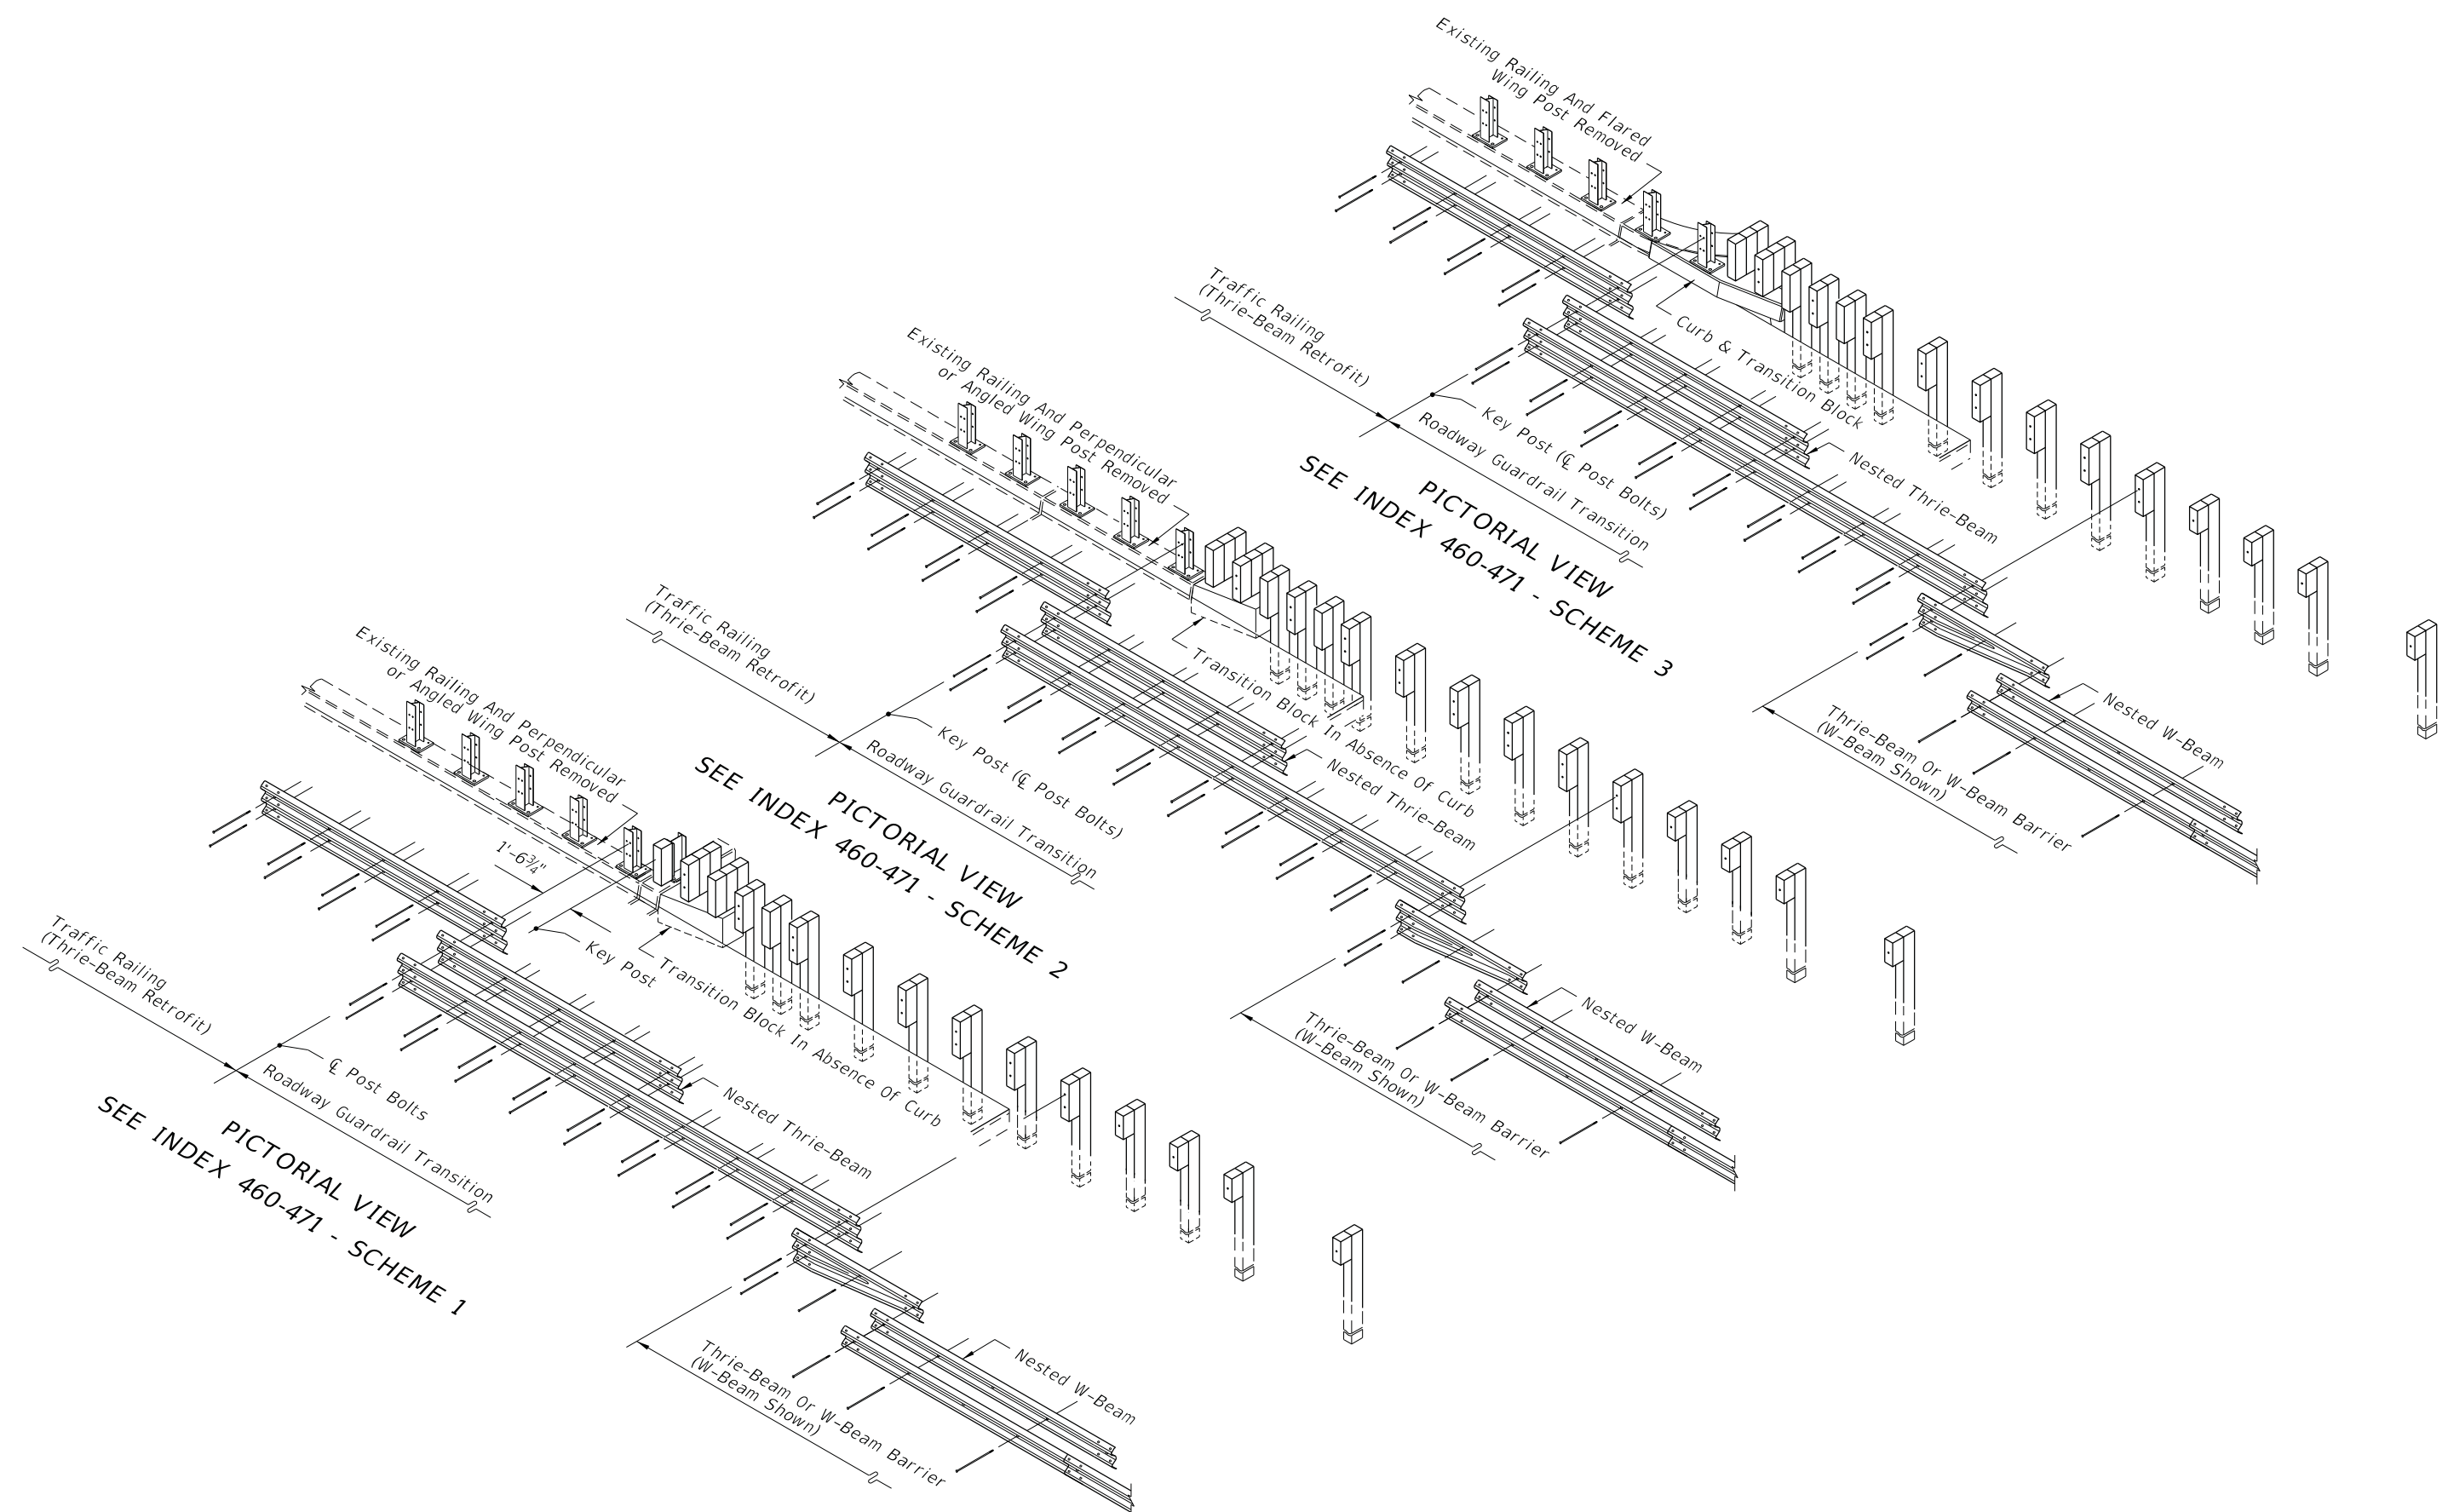

PICTORIAL VIEWS OF GUARDRAIL APPROACH TRANSITIONS AND CONNECTIONS FOR
BRIDGE TRAFFIC RAILING (THRIE-BEAM RETROFIT)

LAST REVISION 11/01/19	REVISION DESCRIPTION:	 FY 2023-24 STANDARD PLANS	GUARDRAIL TRANSITIONS AND CONNECTIONS FOR EXISTING BRIDGES	INDEX 536-002	SHEET 11 of 28
------------------------------	--------------------------	---	---	------------------	-------------------


10/6/2022 2:18:16 PM

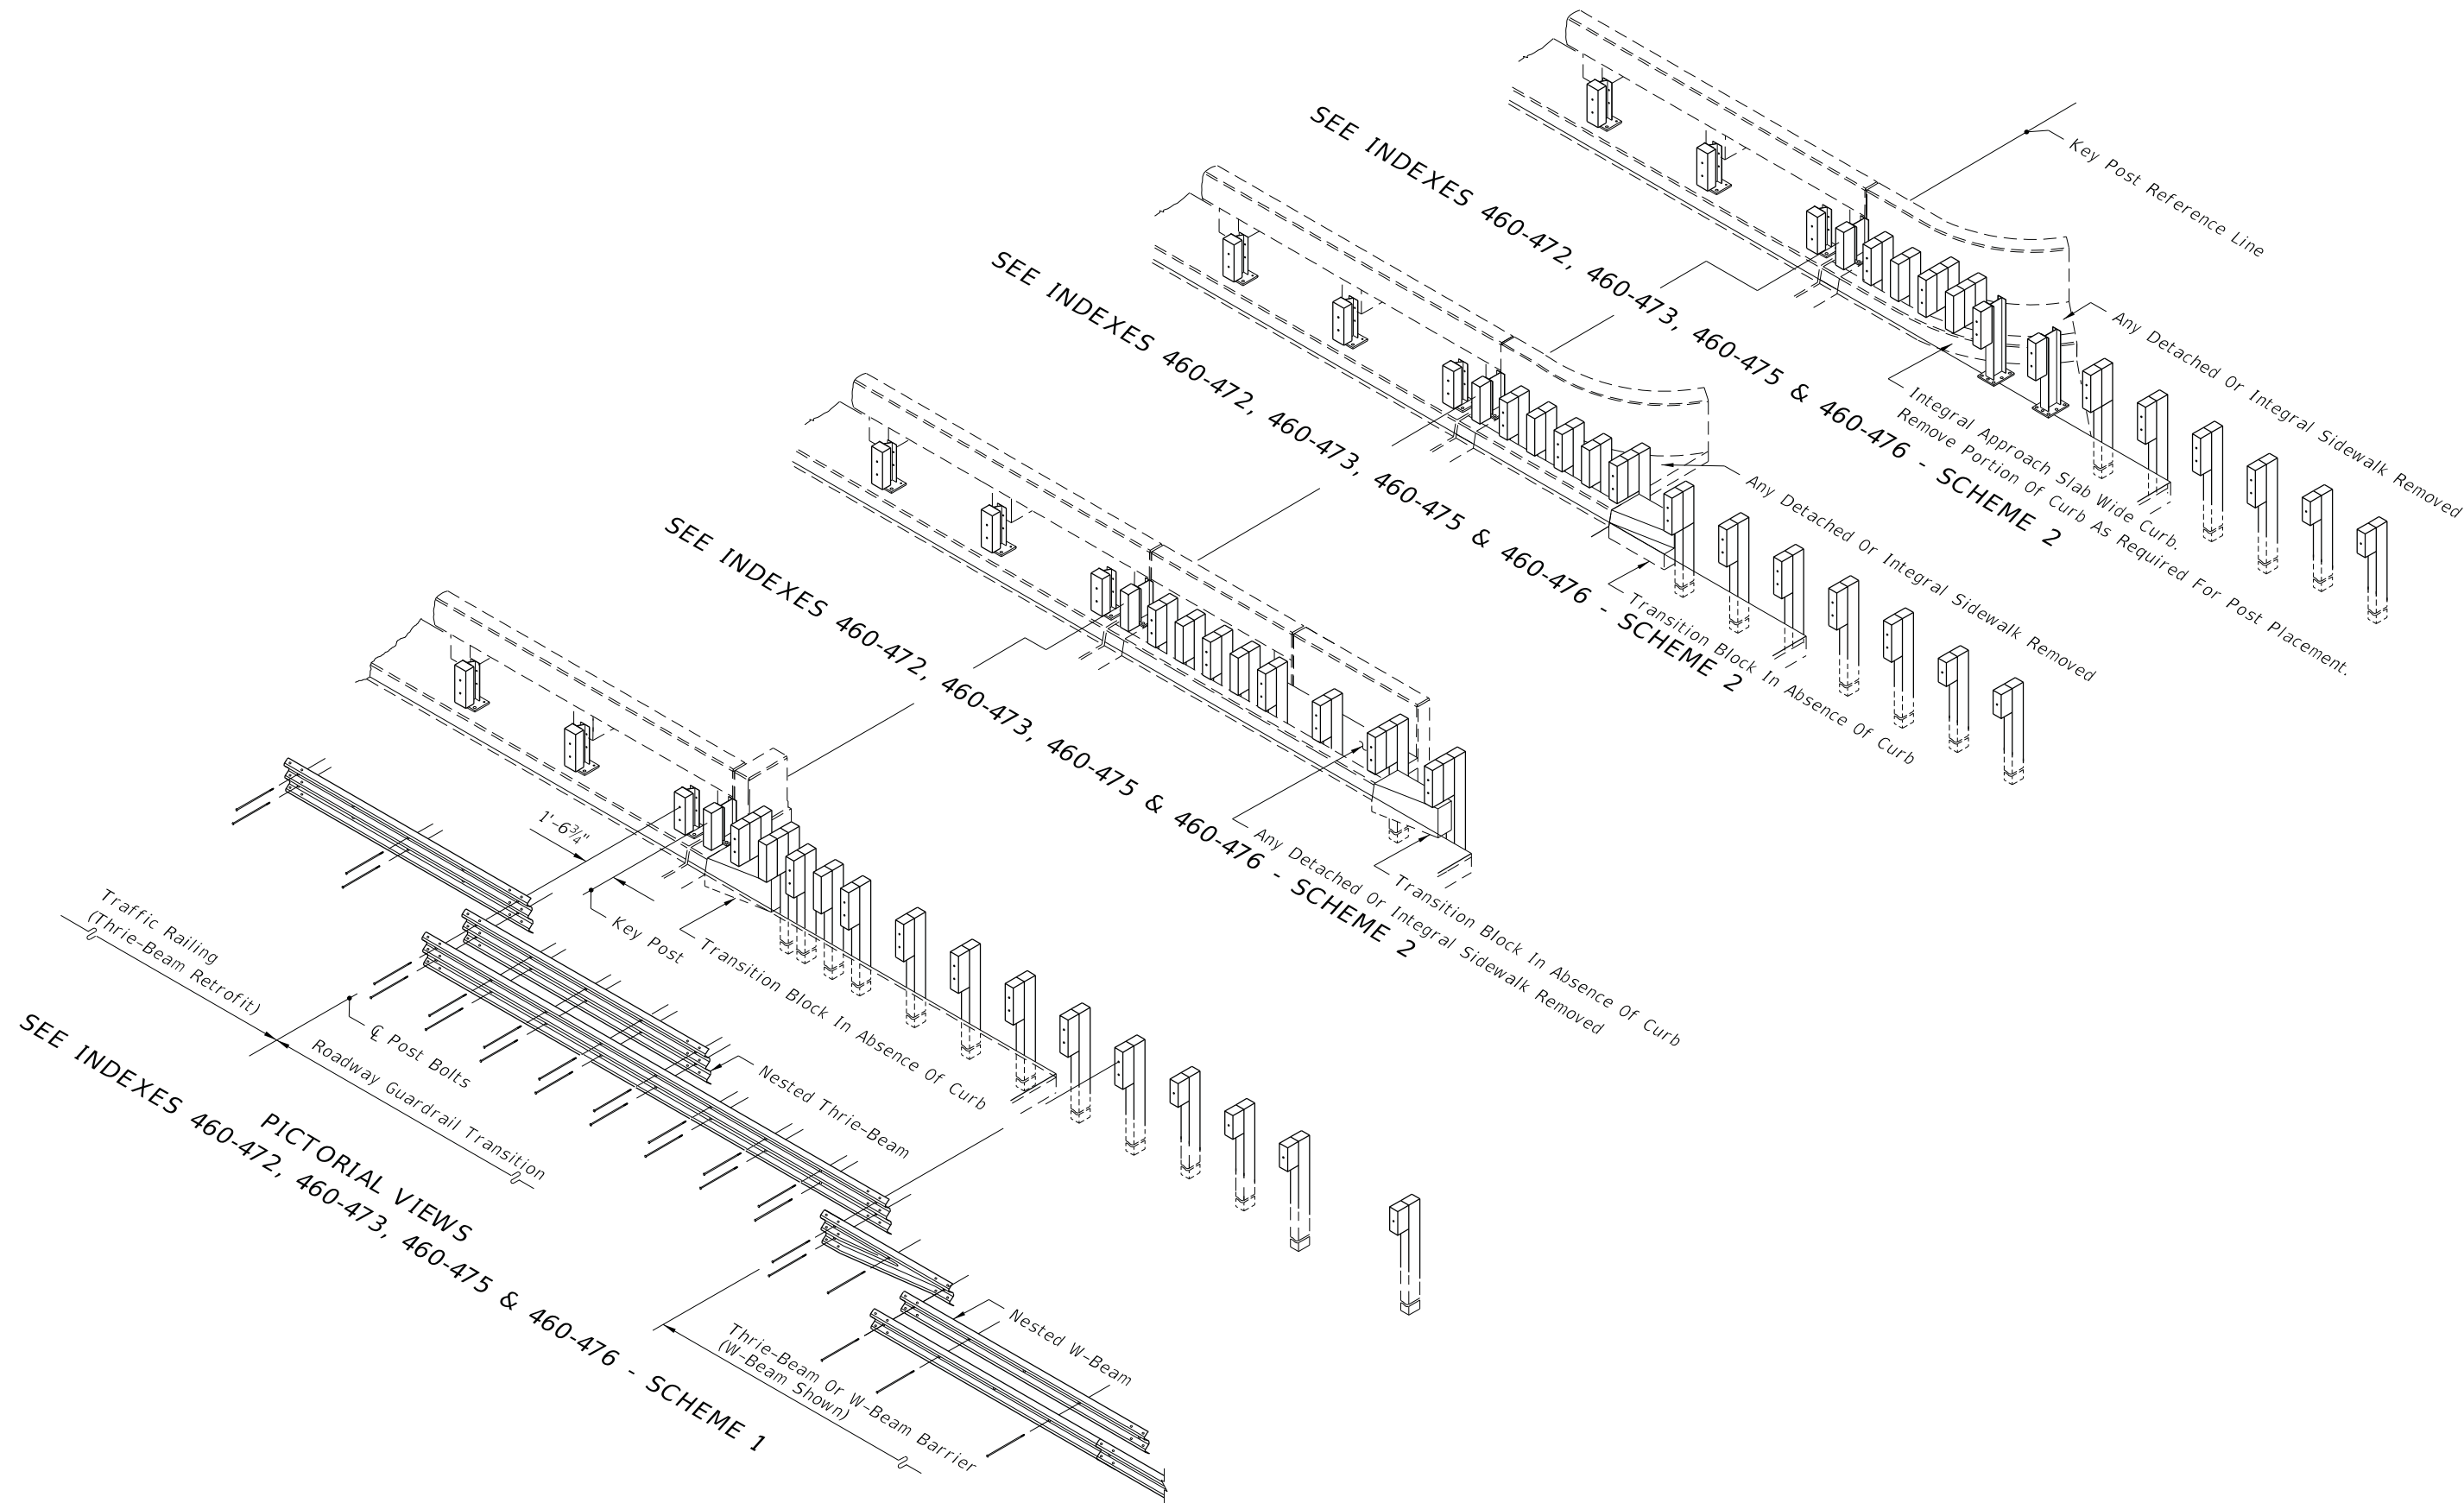


PICTORIAL VIEWS OF GUARDRAIL APPROACH TRANSITIONS AND CONNECTIONS FOR
BRIDGE TRAFFIC RAILING (THRIE-BEAM RETROFIT)

LAST REVISION 11/01/19	DESCRIPTION:	 FY 2023-24 STANDARD PLANS	GUARDRAIL TRANSITIONS AND CONNECTIONS FOR EXISTING BRIDGES	INDEX 536-002	SHEET 12 of 28
------------------------------	--------------	--	---	------------------	-------------------


10/6/2022 2:18:18 PM

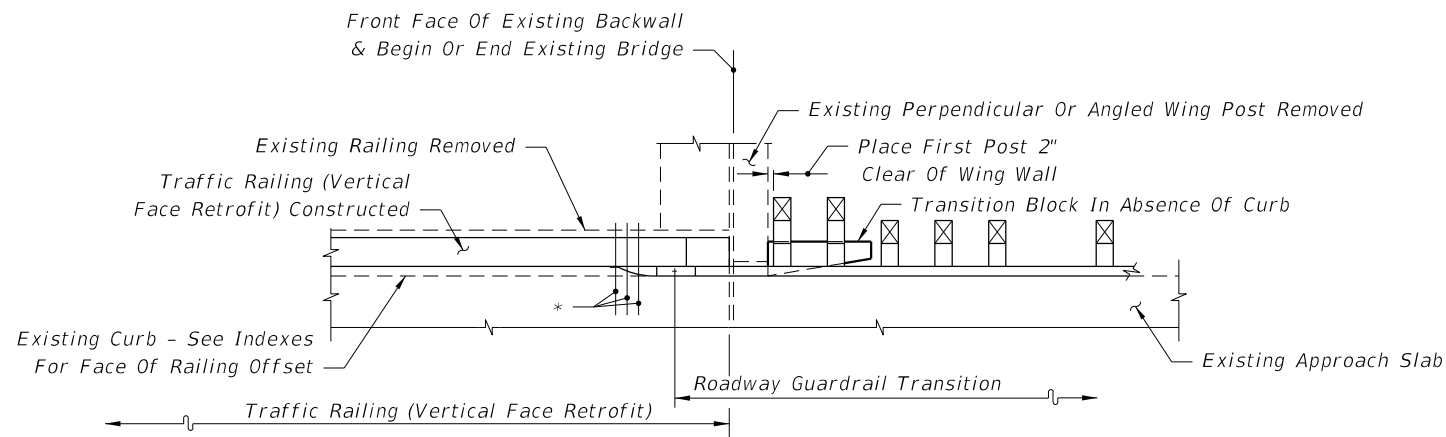


SEE INDEX 521-481 - SCHEME 1

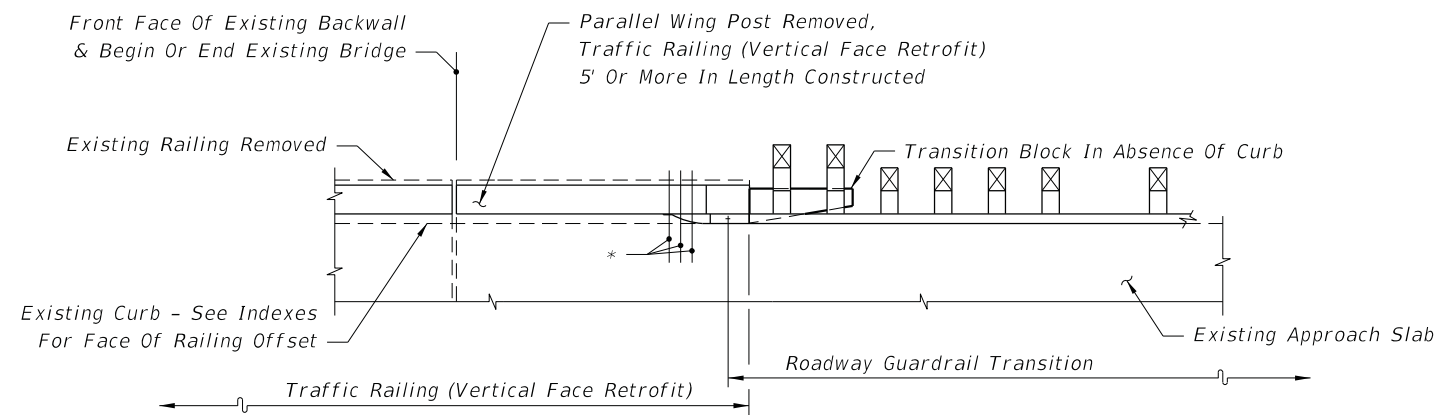


SEE INDEX 521-481 - SCHEME 2

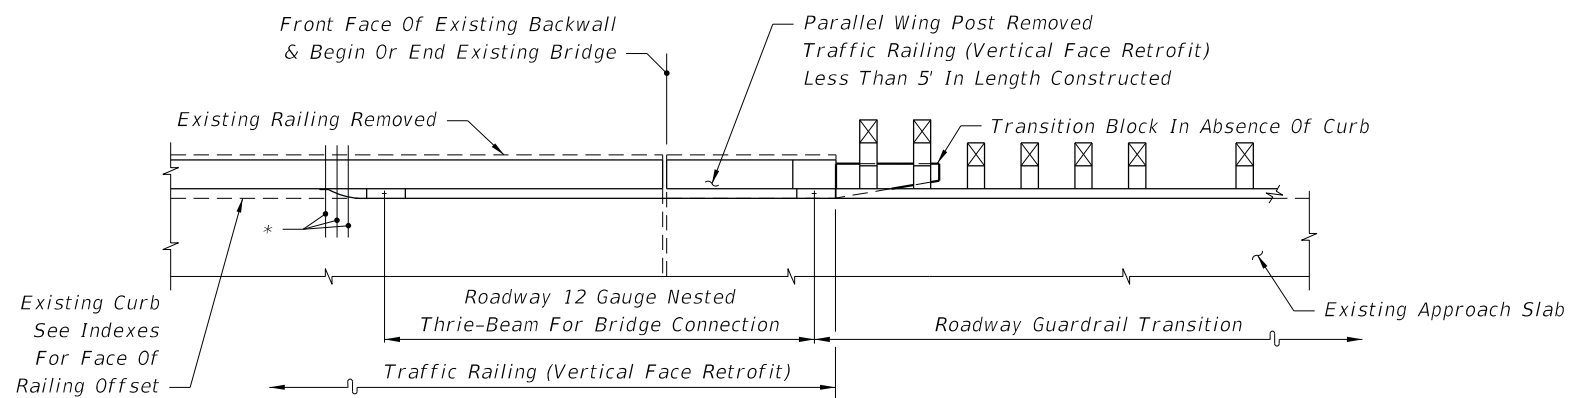

SEE INDEX 521-481 - SCHEME 2

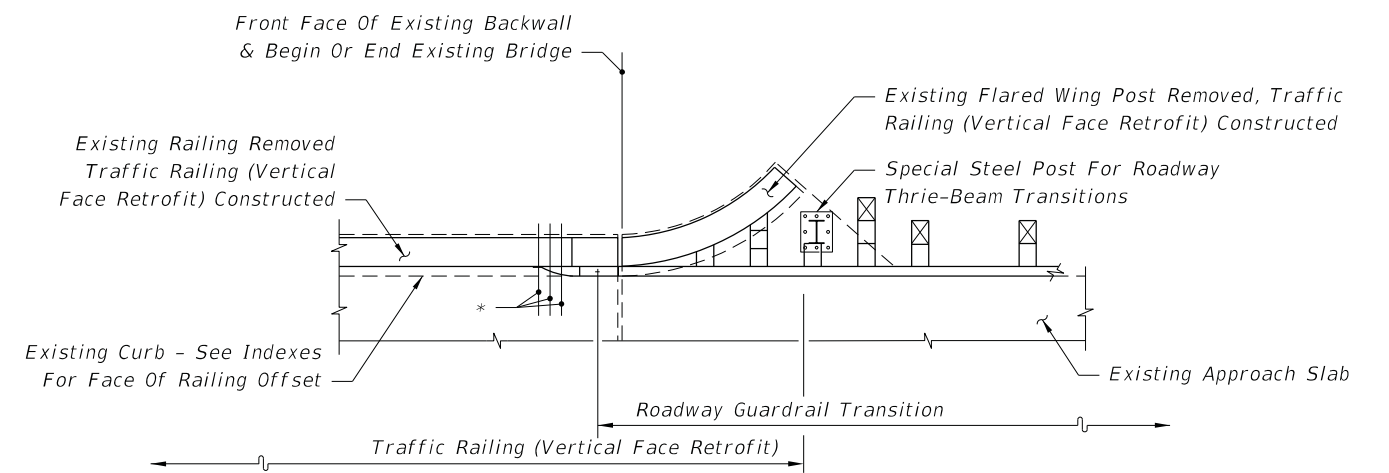

SEE INDEX 521-481 - SCHEME 3

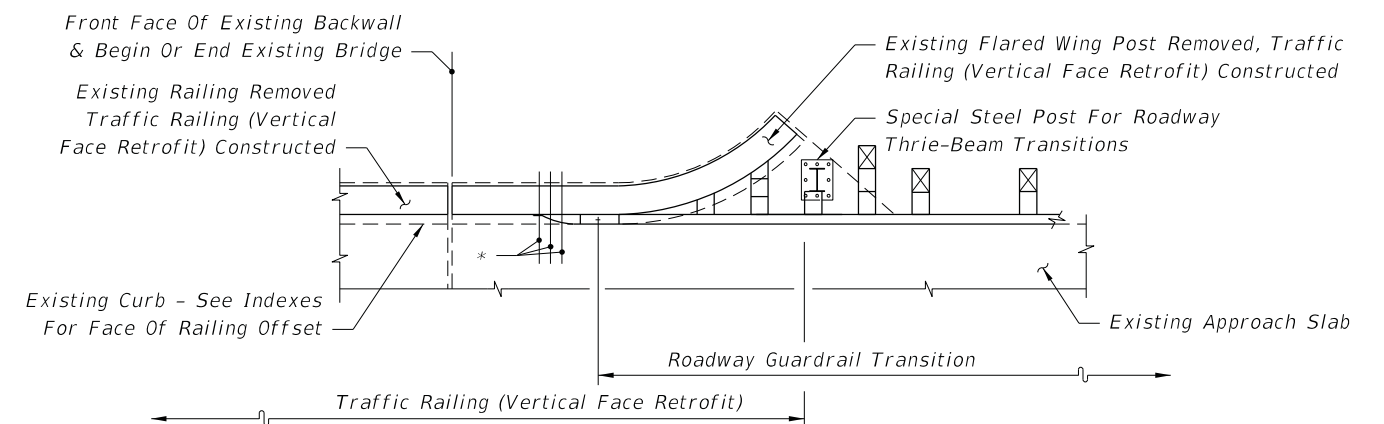


SEE INDEX 521-481 - SCHEME 3

Note:


* 21" x 12" x 5/8" Thrie-Beam Terminal Connector Plate (Back-Up Plate), And 7/8"Ø x 12" Long HS
Hex Bolts And Nuts (5 Req'd.) With 2 1/4" OD Plain Round Washers Under Heads And Nuts

PARTIAL PLAN VIEWS OF TRAFFIC RAILING (VERTICAL FACE RETROFIT)


LAST REVISION 11/01/19	REVISION	DESCRIPTION:	FDOT FY 2023-24 STANDARD PLANS	GUARDRAIL TRANSITIONS AND CONNECTIONS FOR EXISTING BRIDGES	INDEX 536-002	SHEET 15 of 28
------------------------------	----------	--------------	--------------------------------------	---	------------------	-------------------

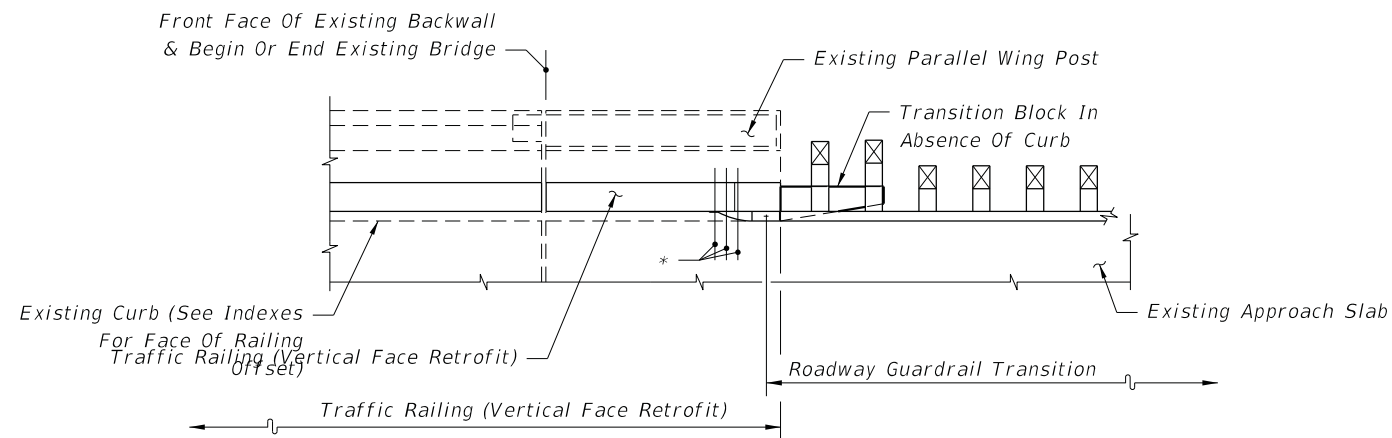


SEE INDEX 521-405 OR 521-482 - SCHEME 2

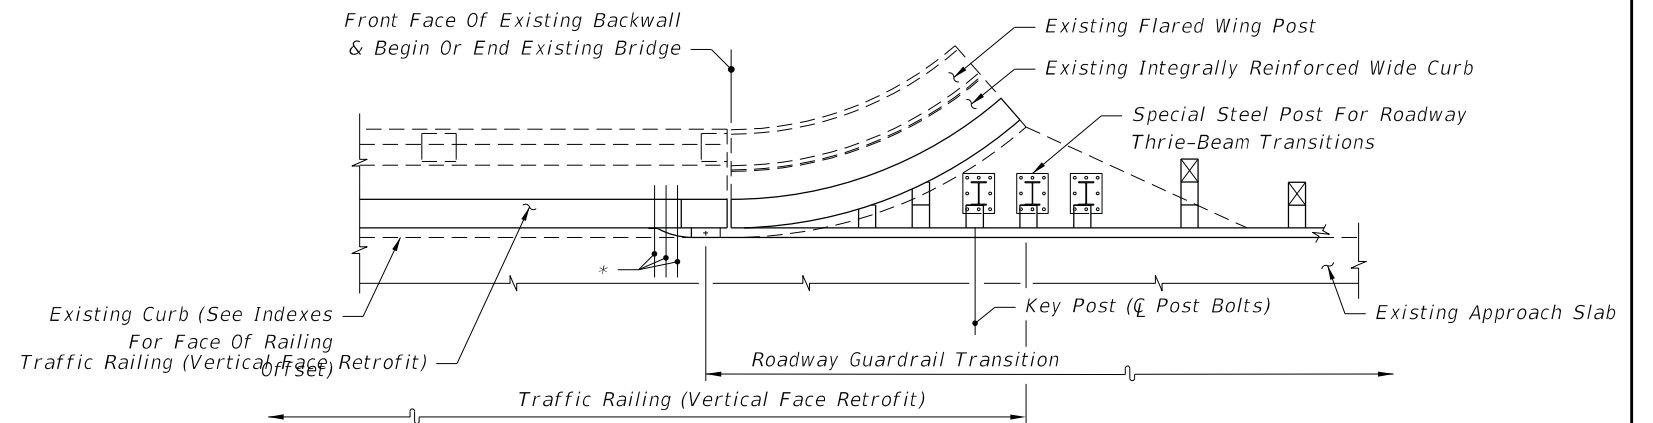

SEE INDEX 521-405 OR 521-482 - SCHEME 3

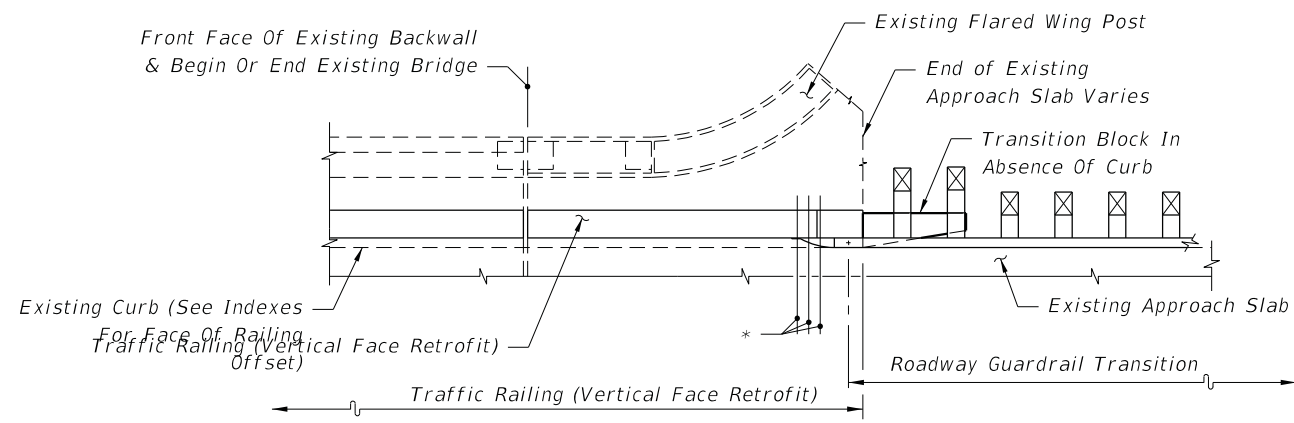

SEE INDEX 521-405 OR 521-482 - SCHEME 2

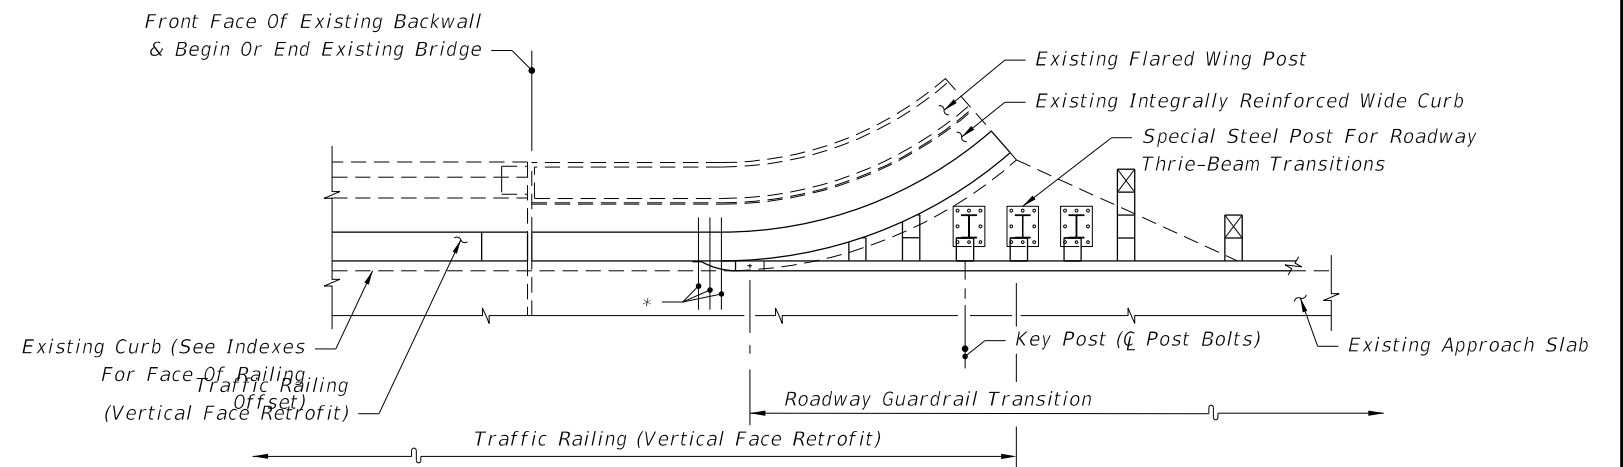

SEE INDEX 521-405 OR 521-482 - SCHEME 3

Note:


* 21" x 12" x 5/8" Thrie-Beam Terminal Connector Plate (Back-Up Plate), And 7/8"Ø x 12" Long
HS Hex Bolts And Nuts (5 Req'd.) With 2 1/4" OD Plain Round Washers Under Heads And Nuts

PARTIAL PLAN VIEWS OF TRAFFIC RAILING (VERTICAL FACE RETROFIT)
(INDEX 521-482 SHOWN, INDEX 521-405 SIMILAR)


10/6/2022 2:18:19 PM

LAST REVISION 11/01/19	REVISION	DESCRIPTION:	 FY 2023-24 STANDARD PLANS	GUARDRAIL TRANSITIONS AND CONNECTIONS FOR EXISTING BRIDGES	INDEX 536-002	SHEET 16 of 28
------------------------------	----------	--------------	--	---	------------------	-------------------


10/6/2022 2:18:20 PM

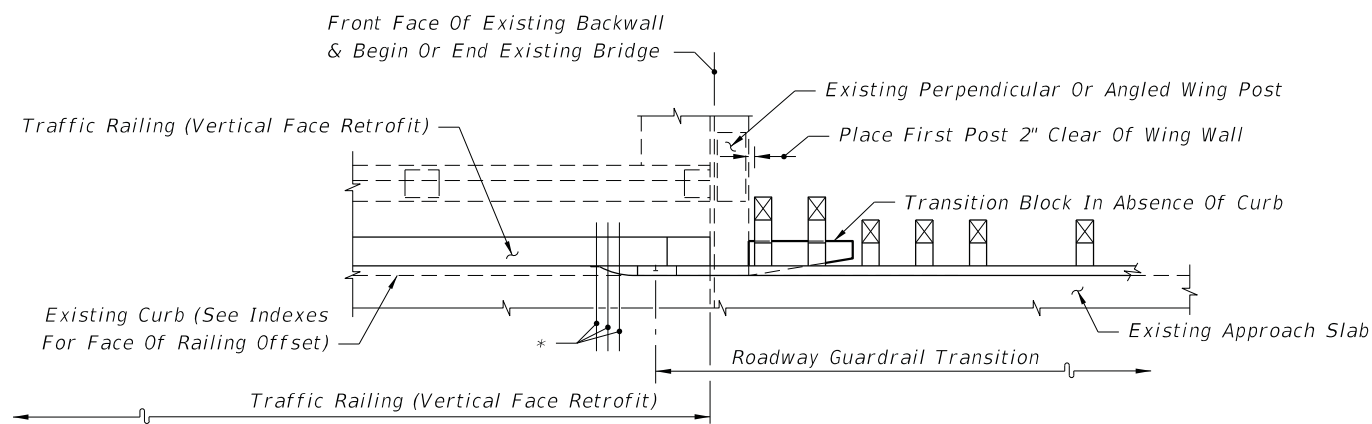


SEE INDEX 521-405 OR 521-482 - SCHEME 1

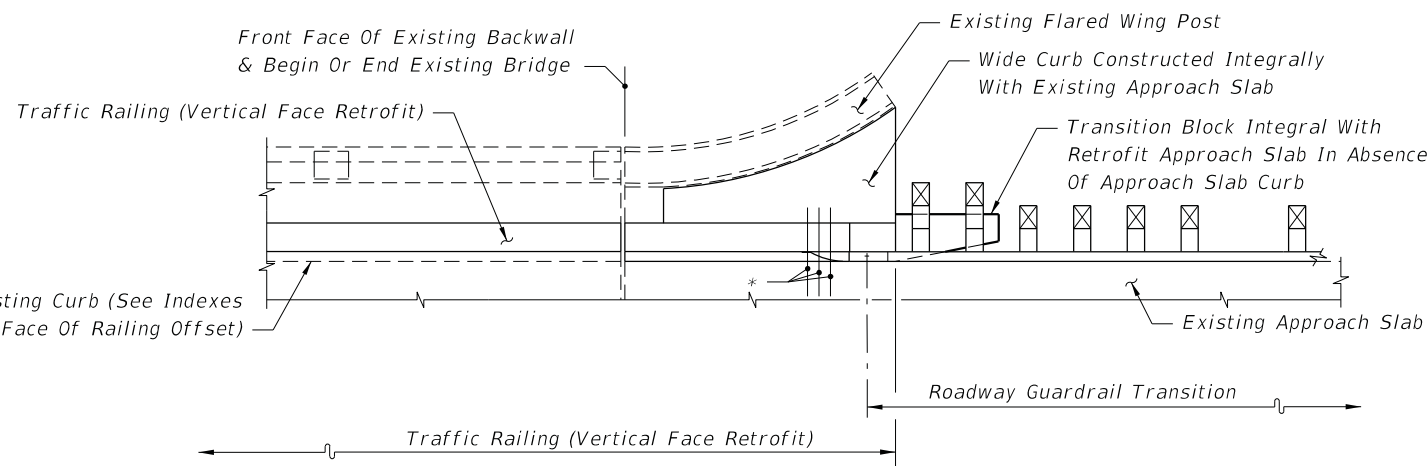


SEE INDEX 521-405 OR 521-482 - SCHEME 5

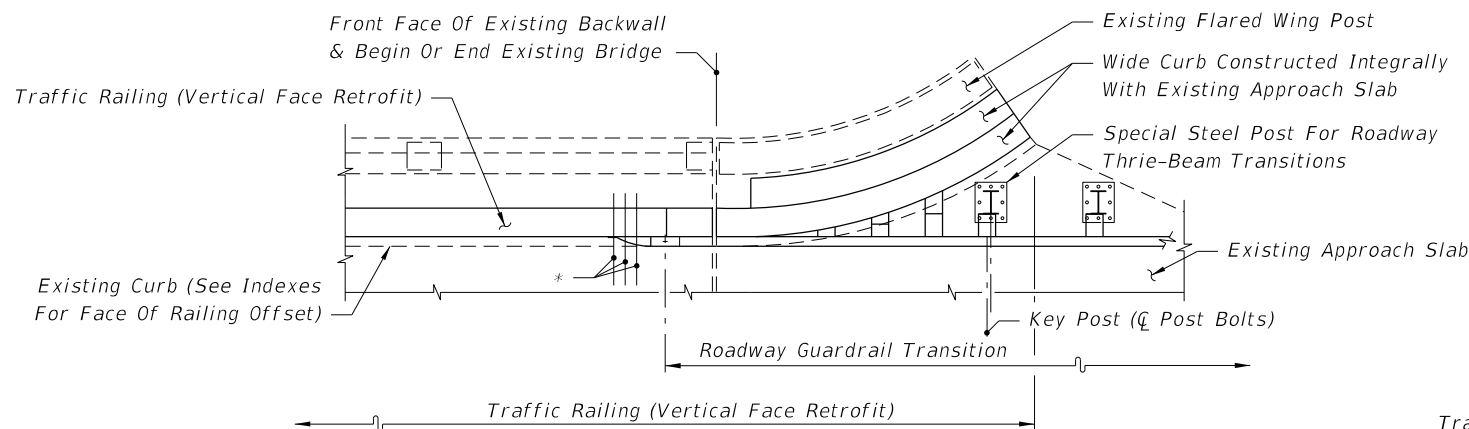

SEE INDEX 521-405 OR 521-482 - SCHEME 4

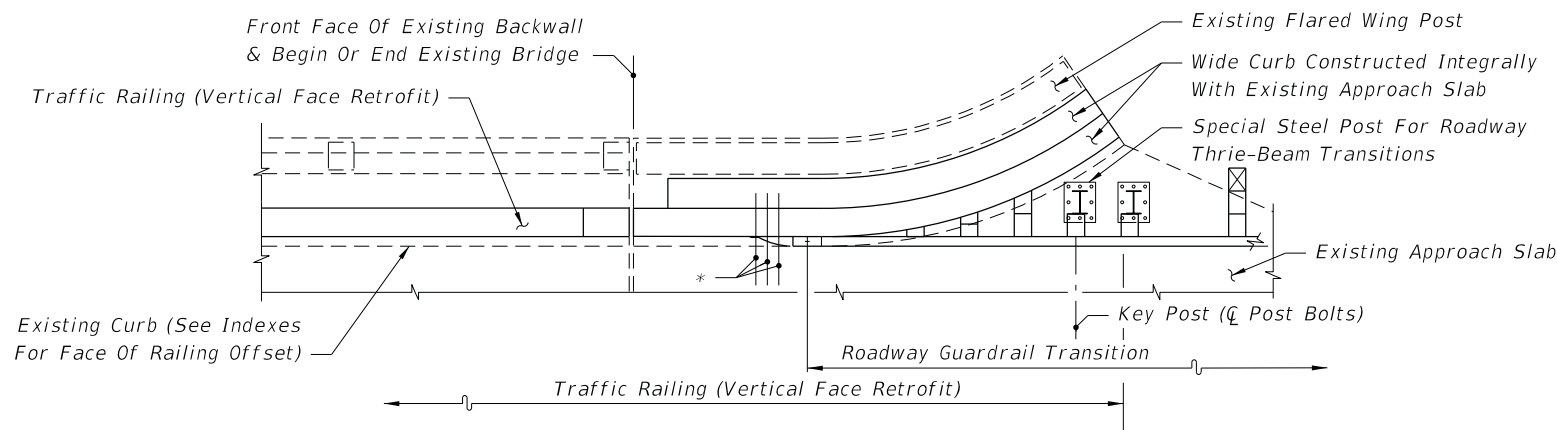

SEE INDEX 521-405 OR 521-482 - SCHEME 4

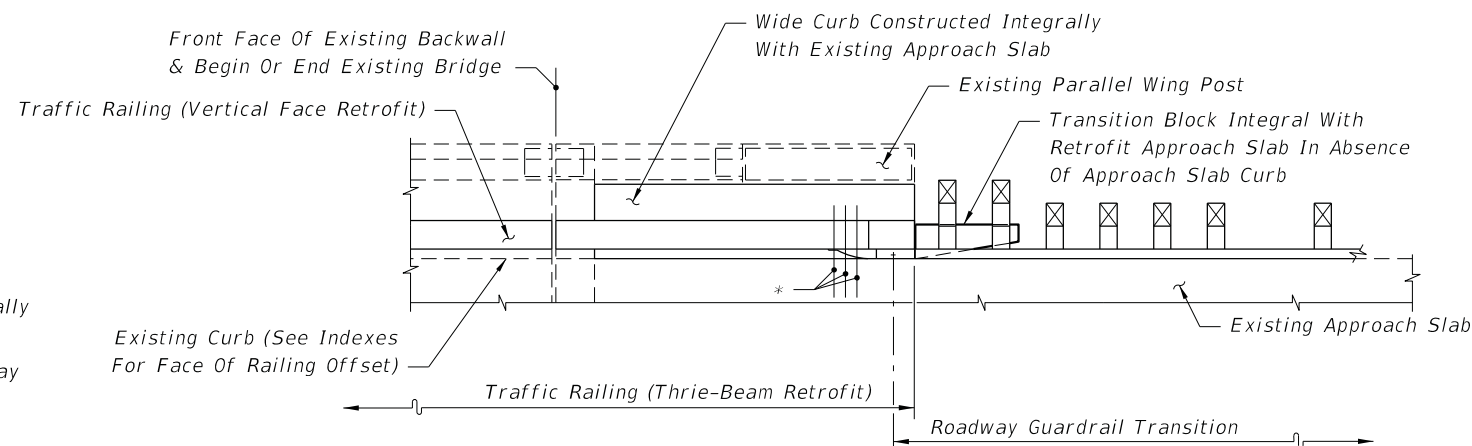


SEE INDEX 521-405 OR 521-482 - SCHEME 5

Note:
* 21" x 12" x 5/8" Thrie-Beam Terminal Connector Plate (Back-Up Plate), And 7/8"Ø x 12" Long HS Hex Bolts And Nuts (5 Req'd.) With 2 1/4" OD Plain Round Washers Under Heads And Nuts


PARTIAL PLAN VIEWS OF TRAFFIC RAILING (VERTICAL FACE RETROFIT)
(INDEX 521-482 SHOWN, INDEX 521-405 SIMILAR)

LAST REVISION	DESCRIPTION:	FDOT	FY 2023-24 STANDARD PLANS	GUARDRAIL TRANSITIONS AND CONNECTIONS FOR EXISTING BRIDGES	INDEX	SHEET
11/01/19					536-002	17 of 28


10/6/2022 2:18:20 PM

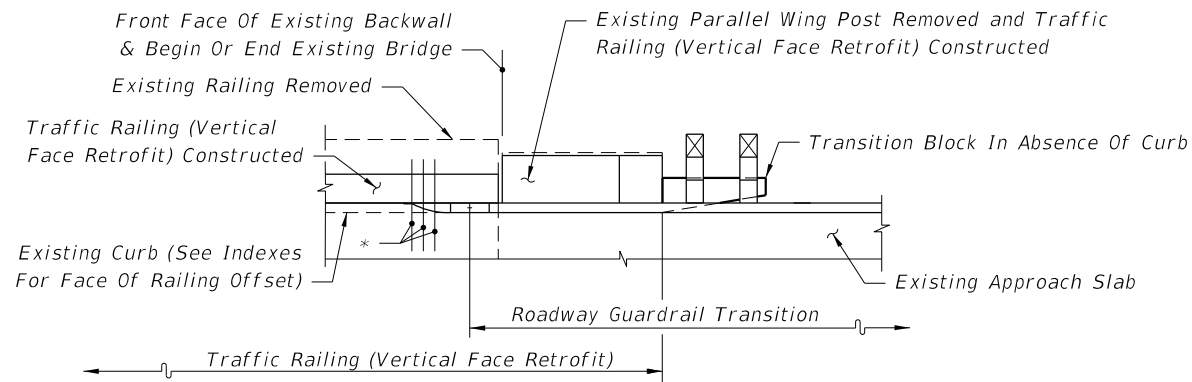


SEE INDEX 521-483 - SCHEME 2

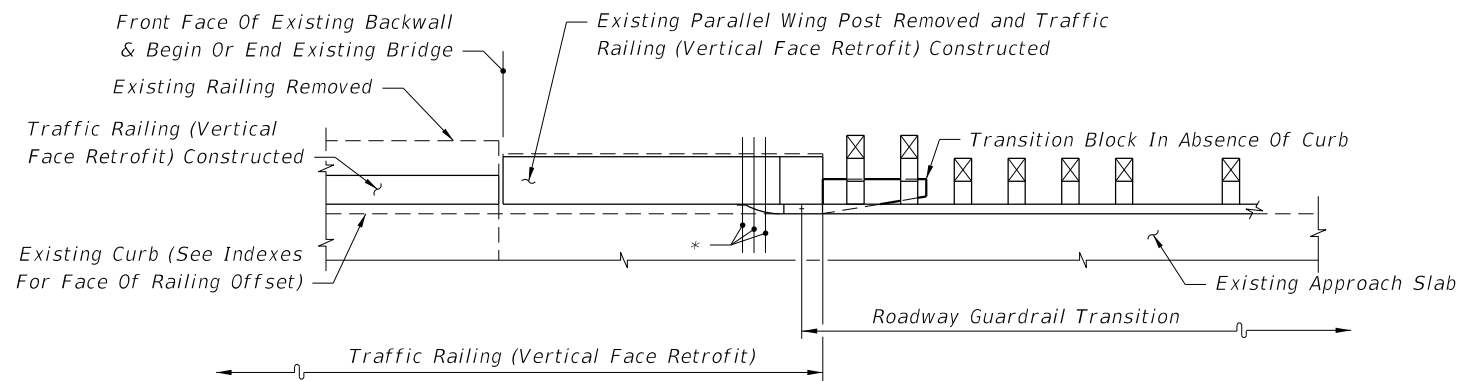


SEE INDEX 521-483 - SCHEME 2

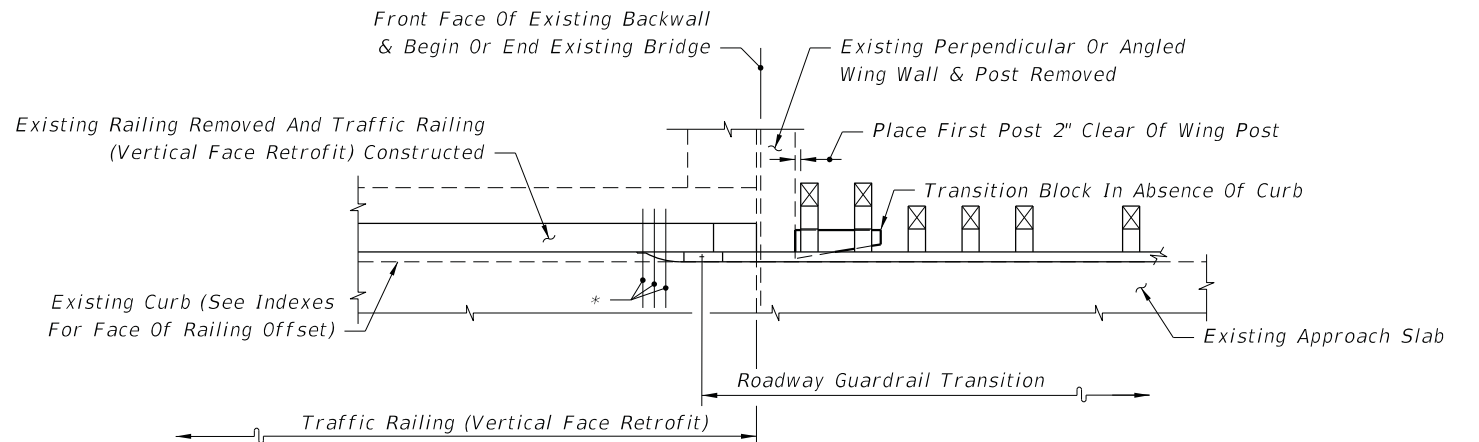

SEE INDEX 521-483 - SCHEME 1

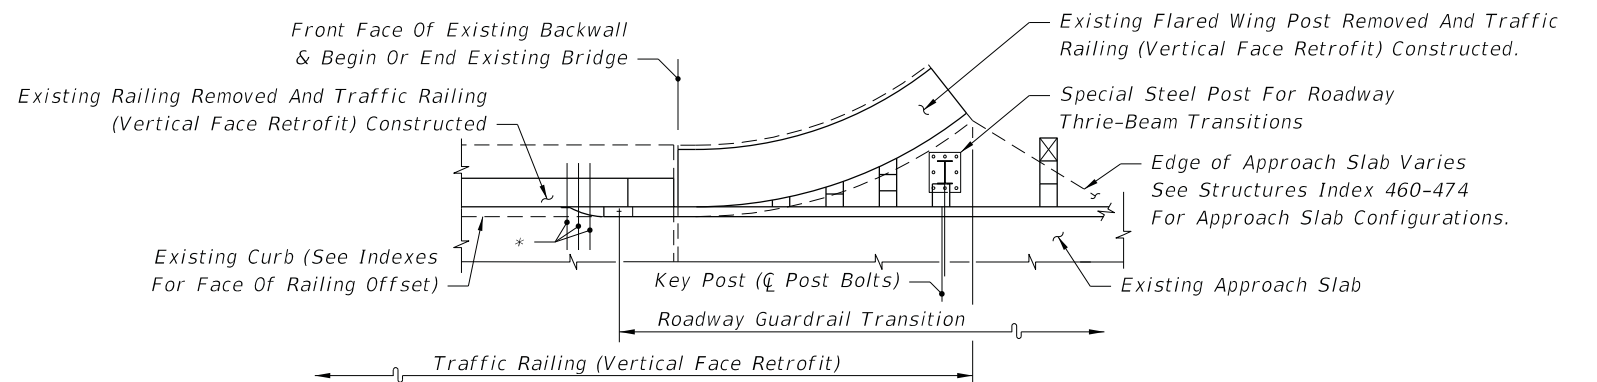

SEE INDEX 521-483 - SCHEME 3

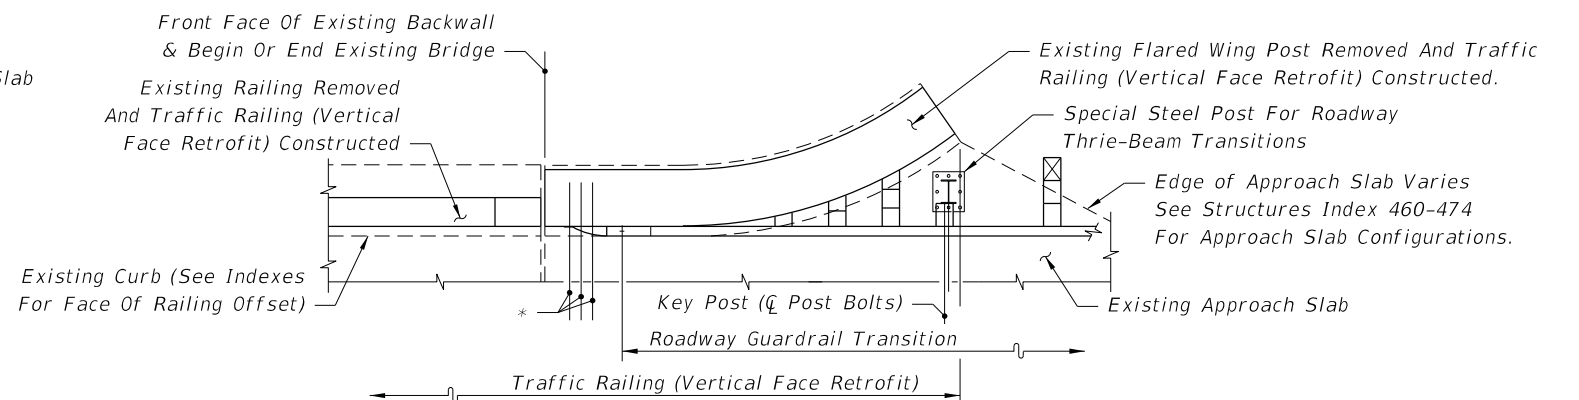

SEE INDEX 521-483 - SCHEME 3

Note:

* 21" x 12" x 5/8" Thrie-Beam Terminal Connector Plate (Back-Up Plate), And 7/8"Ø HS Hex Bolts And Nuts (12" Long For Scheme 1 And Length To Fit For Schemes 2 And 3) (5 Req'd.) With 2 1/4" OD Plain Round Washers Under Heads And Nuts

PARTIAL PLAN VIEWS OF TRAFFIC RAILING (VERTICAL FACE RETROFIT)



FY 2023-24
STANDARD PLANS

GUARDRAIL TRANSITIONS AND
CONNECTIONS FOR EXISTING BRIDGES

INDEX
536-002


SHEET
18 of 28

LAST
REVISION
11/01/19

REVISION

DESCRIPTION:

10/6/2022 2:18:22 PM

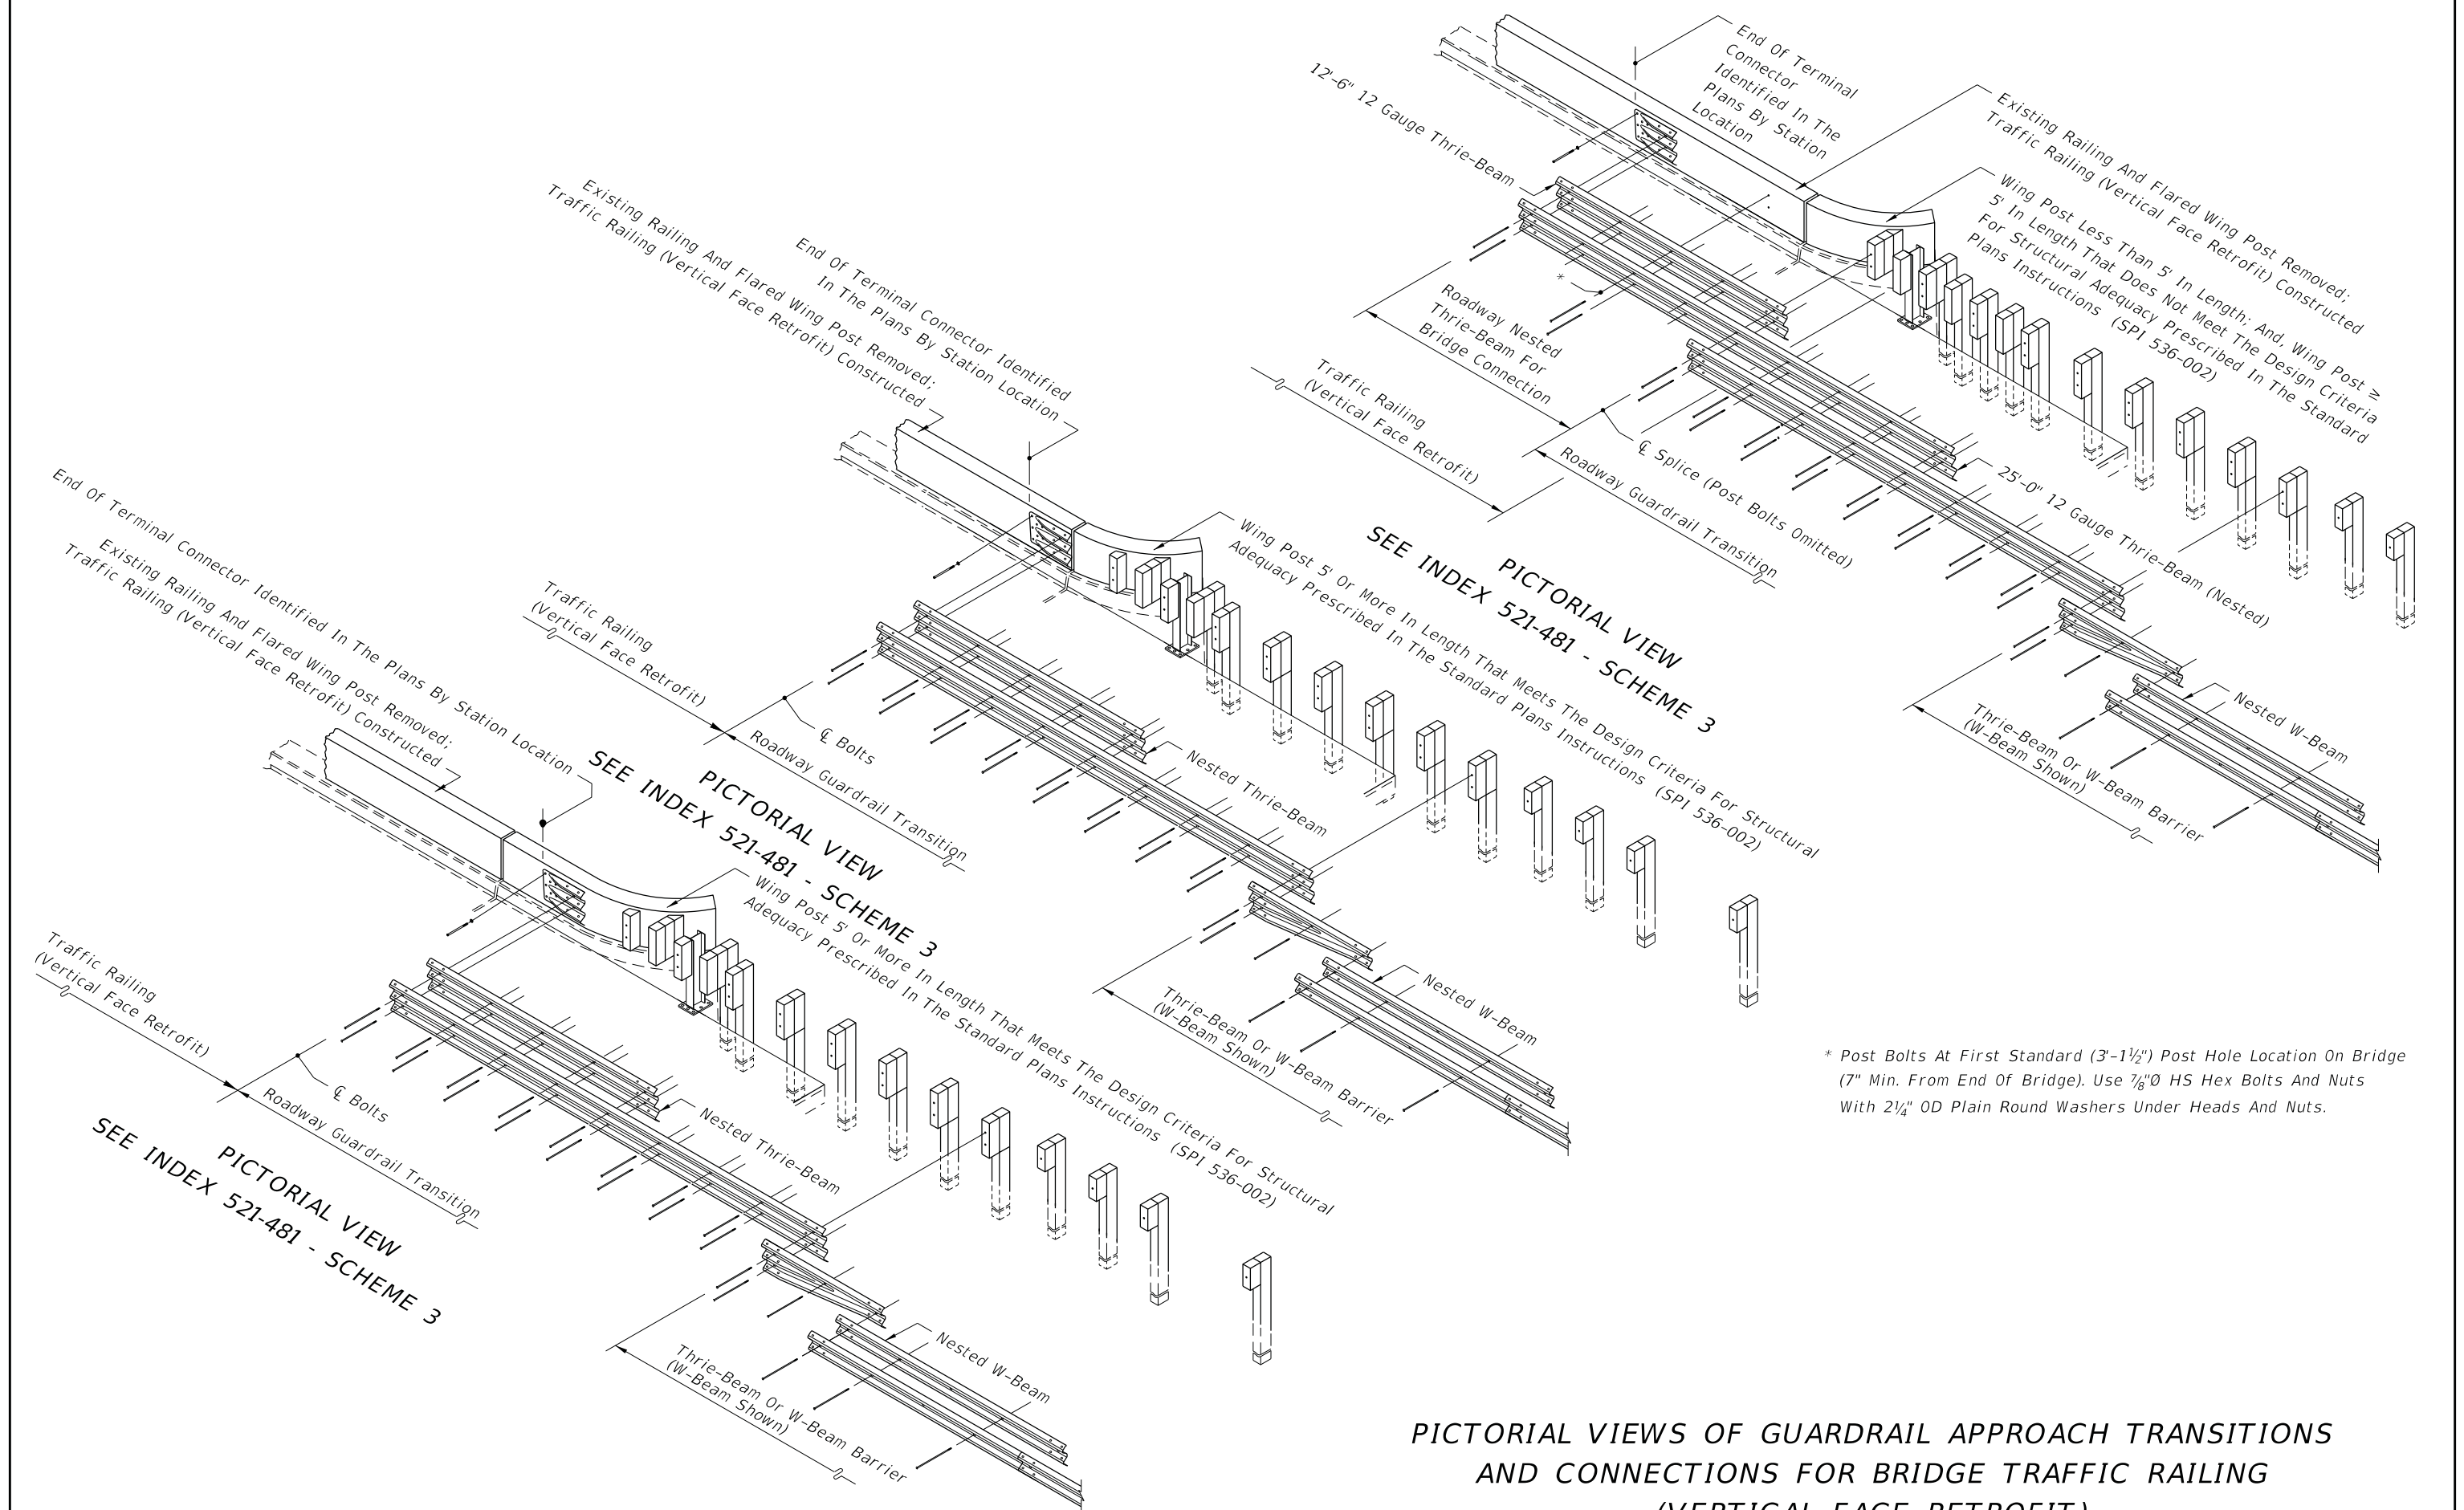


* Post Bolts At First Standard (3'-1½") Post Hole Location On Bridge (7" Min. From End Of Bridge). Use 7/8"Ø HS Hex Bolts And Nuts With 2¼" OD Plain Round Washers Under Heads And Nuts.

PICTORIAL VIEWS OF GUARDRAIL APPROACH TRANSITIONS
AND CONNECTIONS FOR BRIDGE TRAFFIC RAILING
(VERTICAL FACE RETROFIT)

LAST REVISION 11/01/19	DESCRIPTION:	 FY 2023-24 STANDARD PLANS	GUARDRAIL TRANSITIONS AND CONNECTIONS FOR EXISTING BRIDGES	INDEX 536-002	SHEET 20 of 28
------------------------------	--------------	--	---	------------------	-------------------


10/6/2022 2:18:23 PM

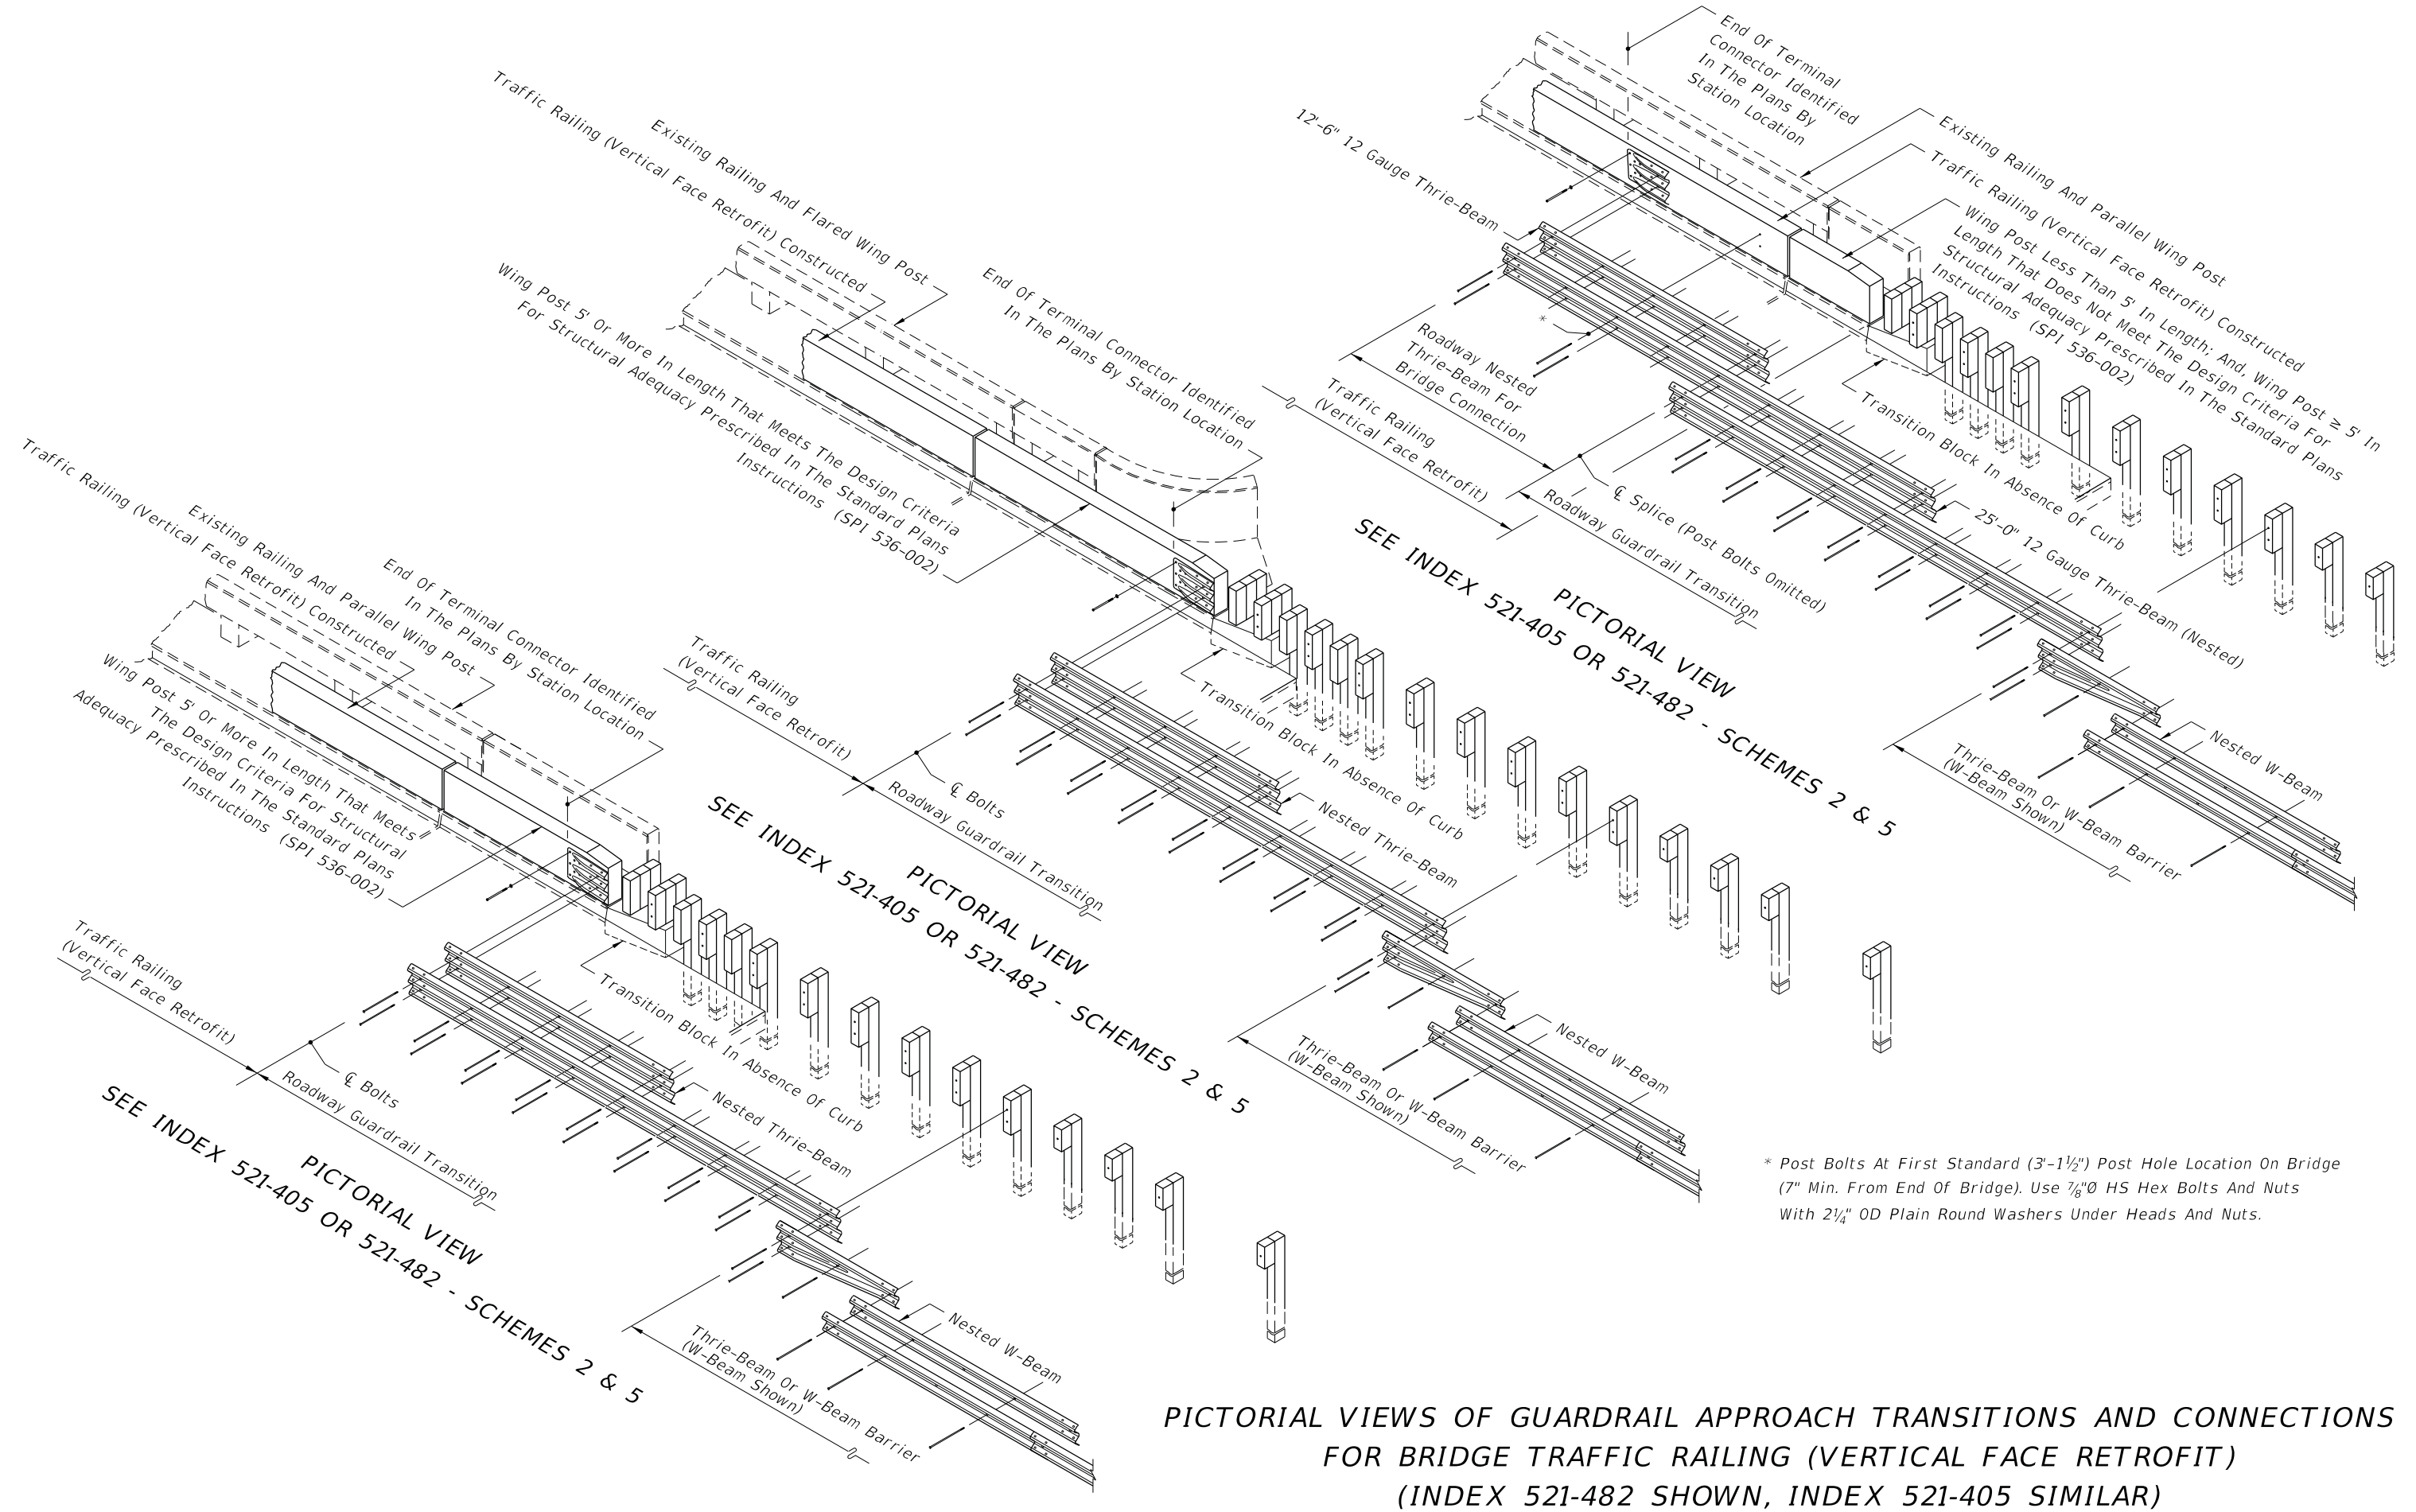

PICTORIAL VIEWS OF GUARDRAIL APPROACH TRANSITIONS AND CONNECTIONS
FOR BRIDGE TRAFFIC RAILING (VERTICAL FACE RETROFIT)
(INDEX 521-482 SHOWN, INDEX 521-405 SIMILAR)

LAST REVISION 11/01/19	DESCRIPTION:	 FY 2023-24 STANDARD PLANS	GUARDRAIL TRANSITIONS AND CONNECTIONS FOR EXISTING BRIDGES	INDEX 536-002	SHEET 21 of 28
------------------------------	--------------	--	---	------------------	-------------------


10/6/2022 2:18:24 PM

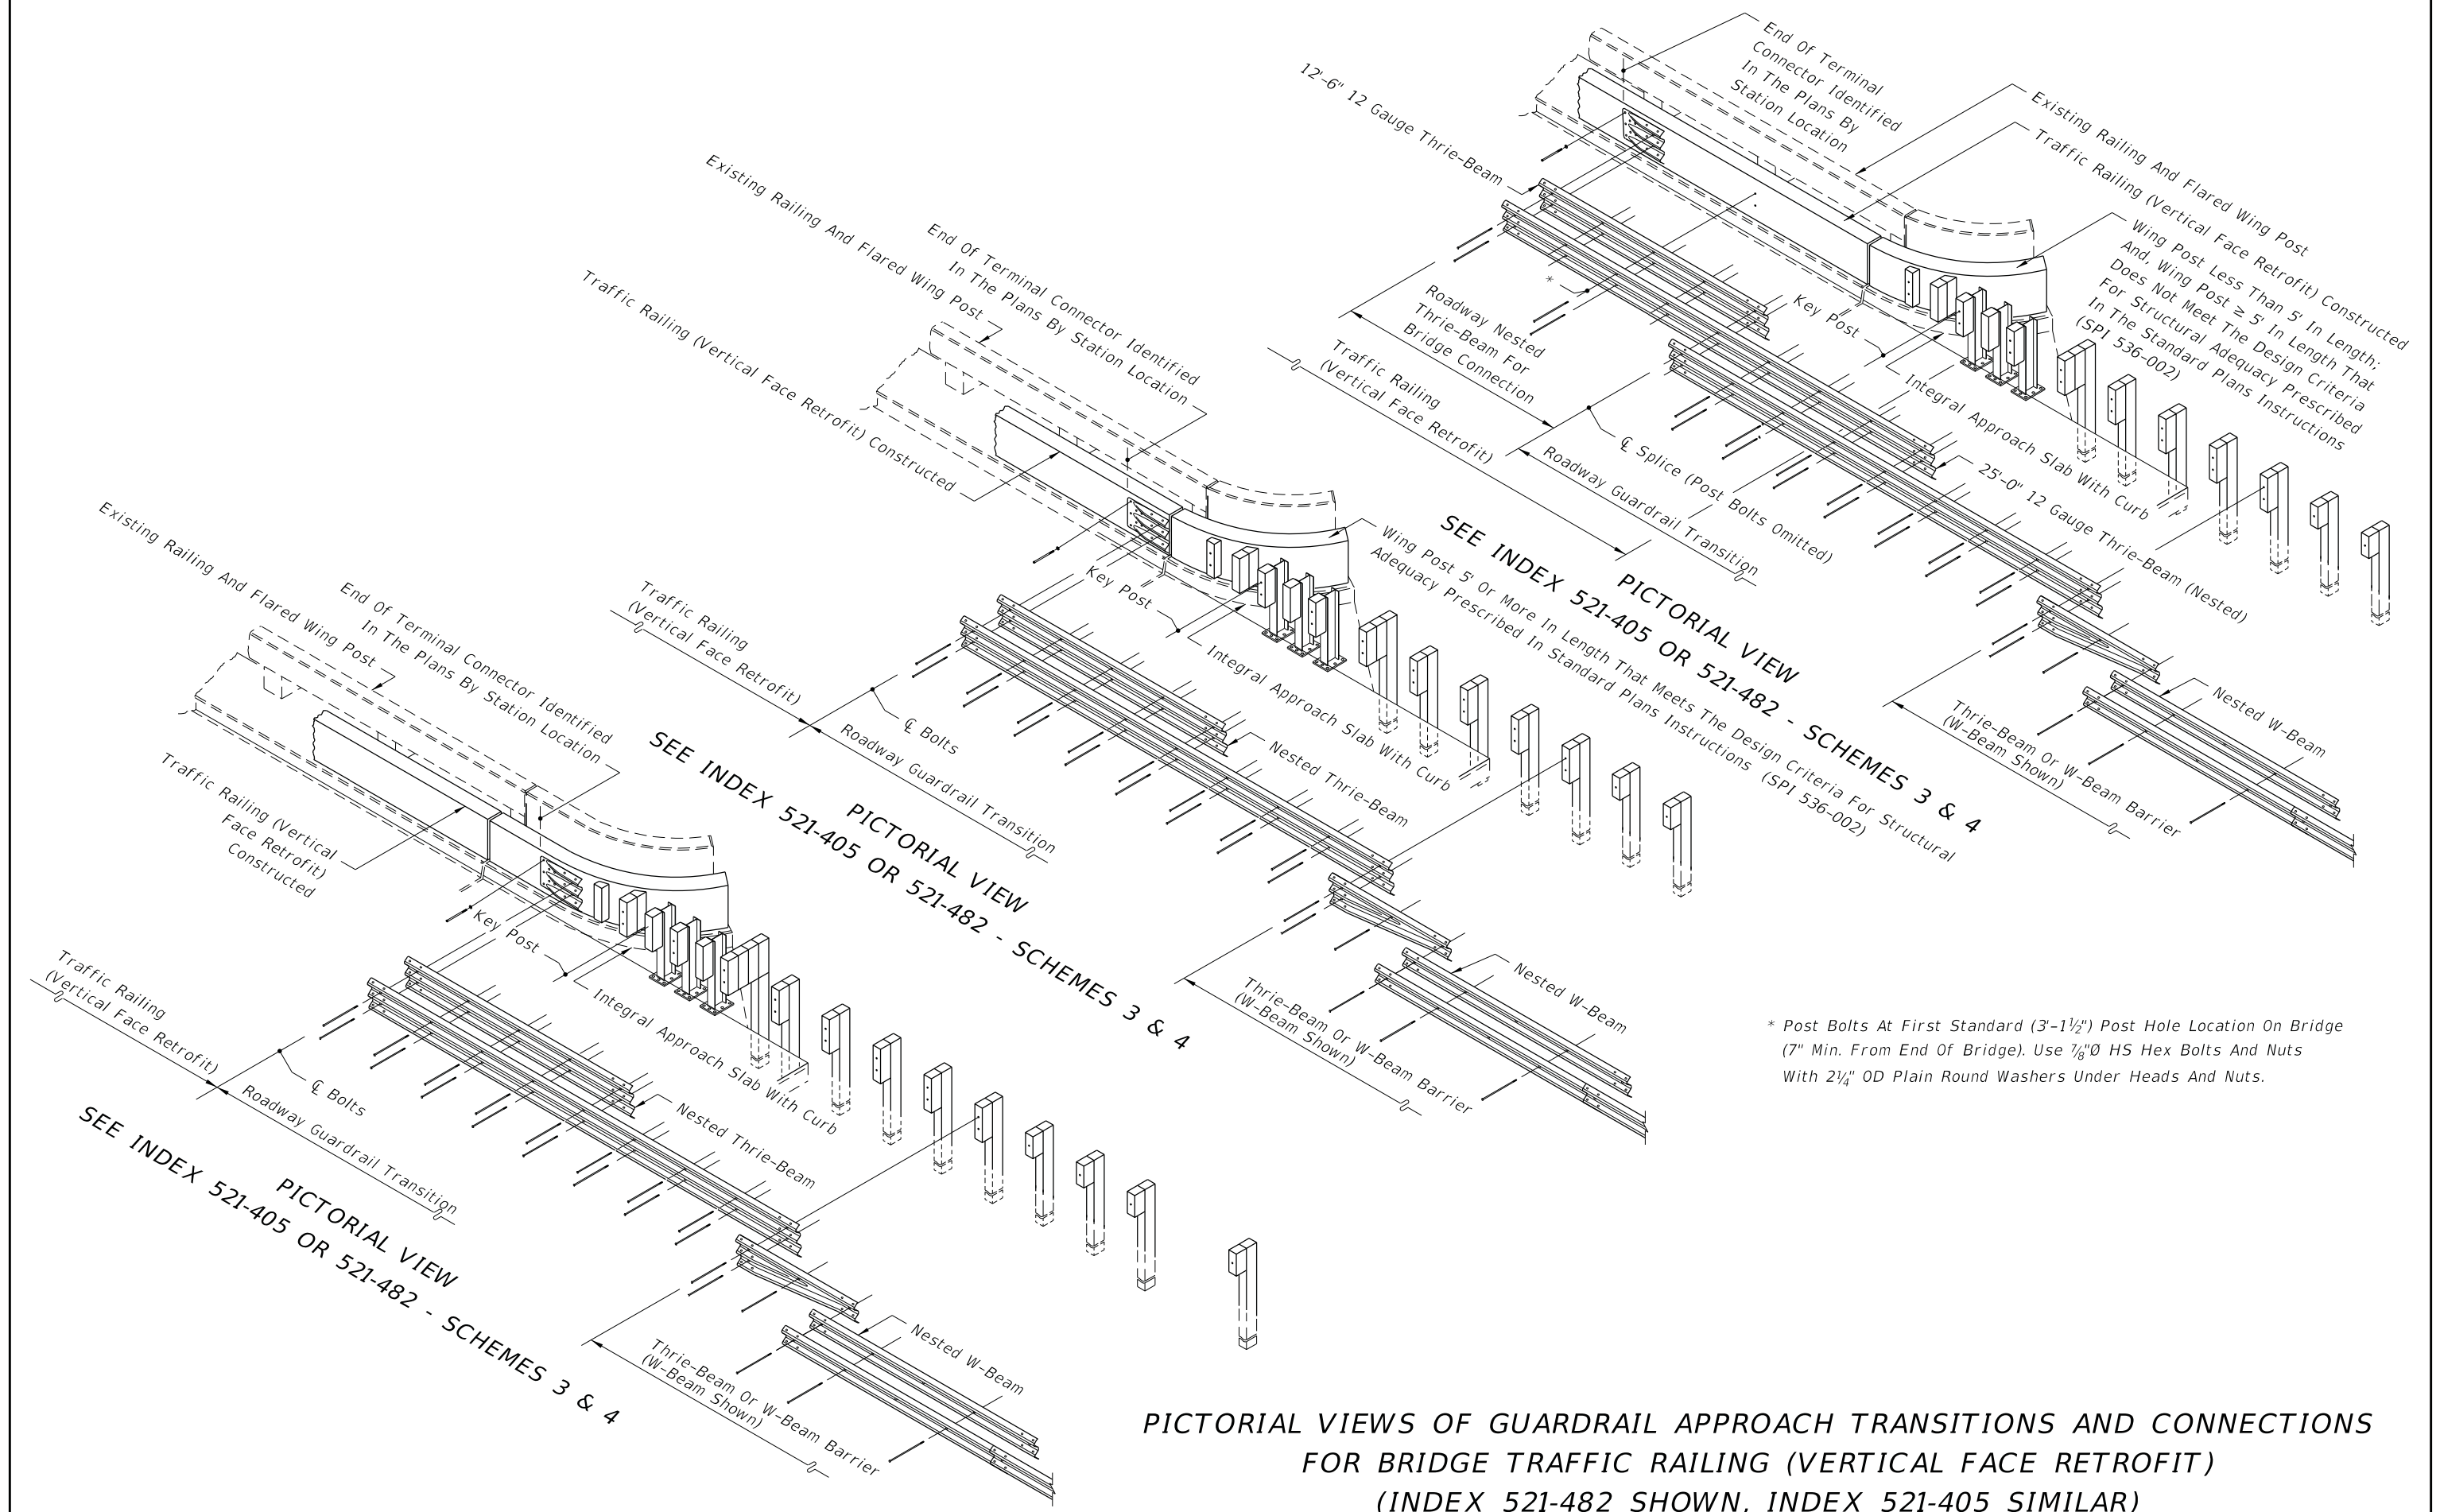

PICTORIAL VIEWS OF GUARDRAIL APPROACH TRANSITIONS AND CONNECTIONS
FOR BRIDGE TRAFFIC RAILING (VERTICAL FACE RETROFIT)
(INDEX 521-482 SHOWN, INDEX 521-405 SIMILAR)

LAST REVISION 11/01/19	DESCRIPTION:	 FY 2023-24 STANDARD PLANS	GUARDRAIL TRANSITIONS AND CONNECTIONS FOR EXISTING BRIDGES	INDEX 536-002	SHEET 22 of 28
------------------------------	--------------	--	---	------------------	-------------------


10/6/2022 2:18:50 PM

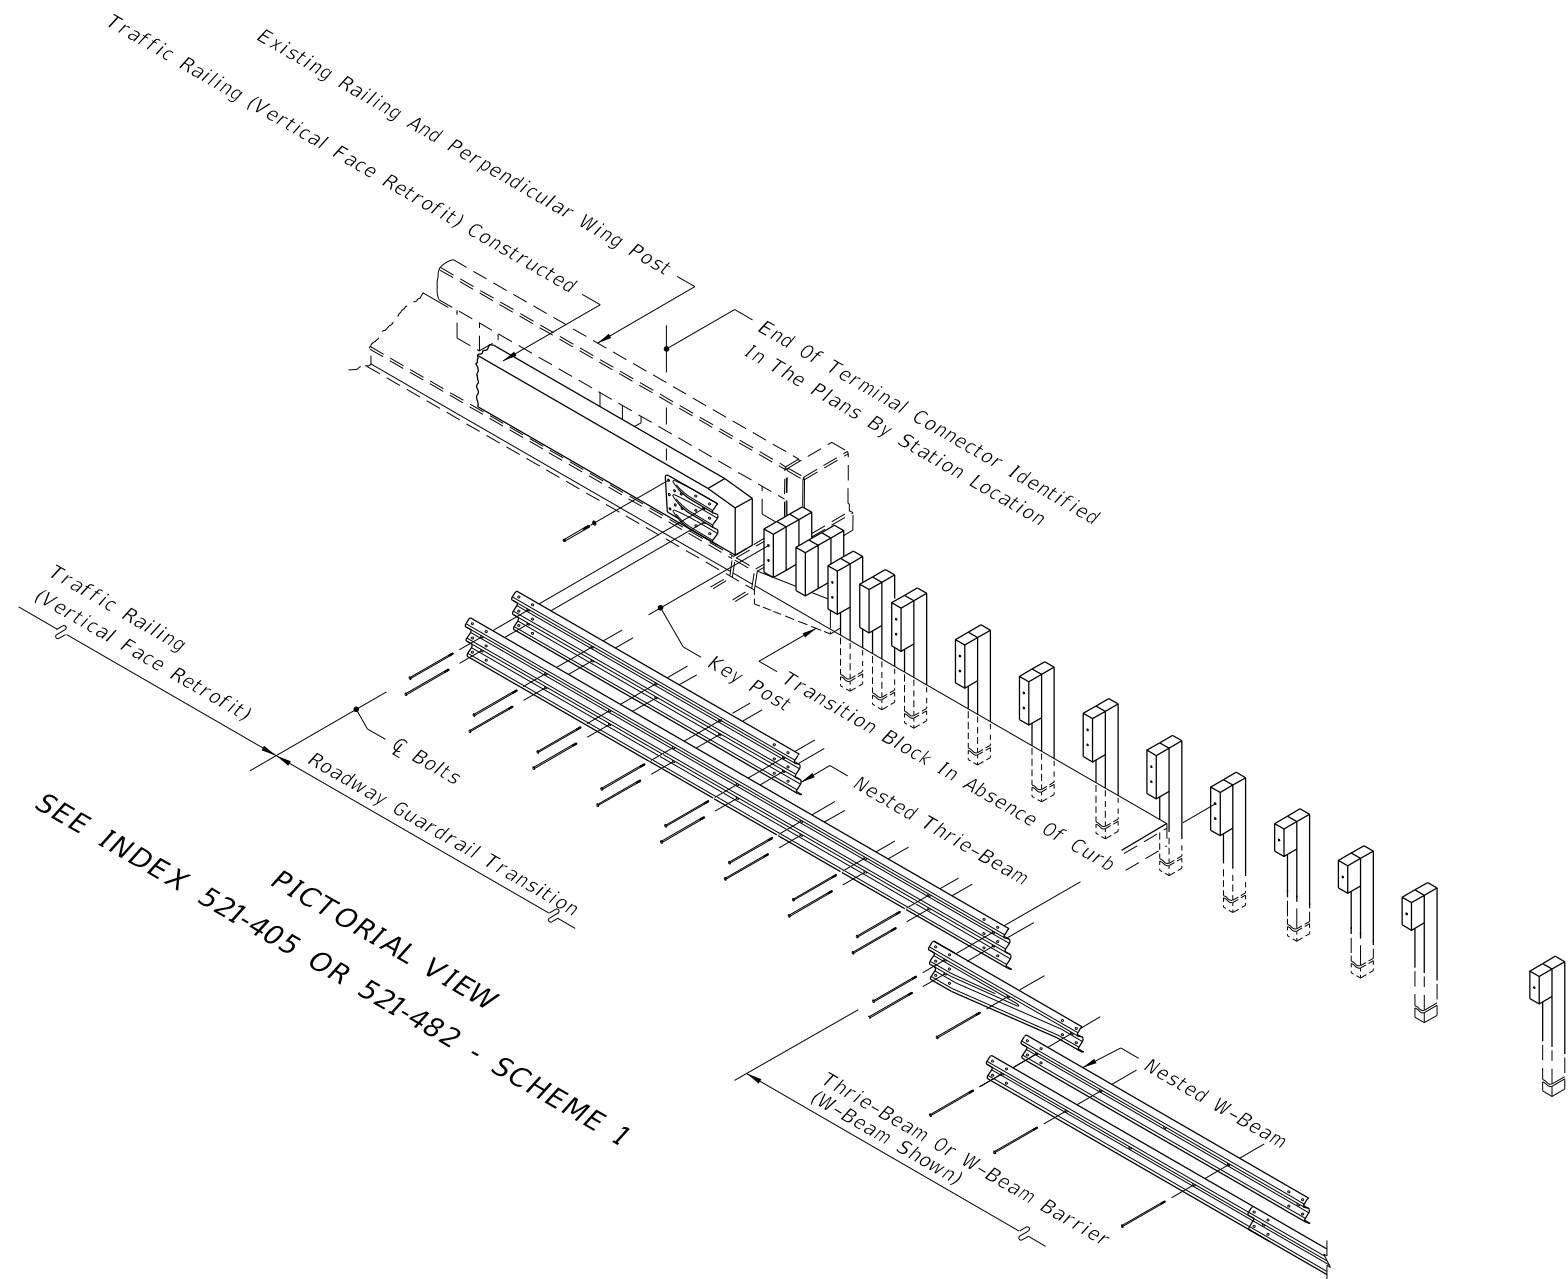

PICTORIAL VIEWS OF GUARDRAIL APPROACH TRANSITIONS AND
CONNECTIONS FOR BRIDGE TRAFFIC RAILING (VERTICAL FACE RETROFIT)
(INDEX 521-482 SHOWN, INDEX 521-405 SIMILAR)

LAST REVISION 11/01/19	REVISION	DESCRIPTION:	 FY 2023-24 STANDARD PLANS	GUARDRAIL TRANSITIONS AND CONNECTIONS FOR EXISTING BRIDGES	INDEX 536-002	SHEET 23 of 28
------------------------------	----------	--------------	--	---	------------------	-------------------


10/6/2022 2:18:51 PM

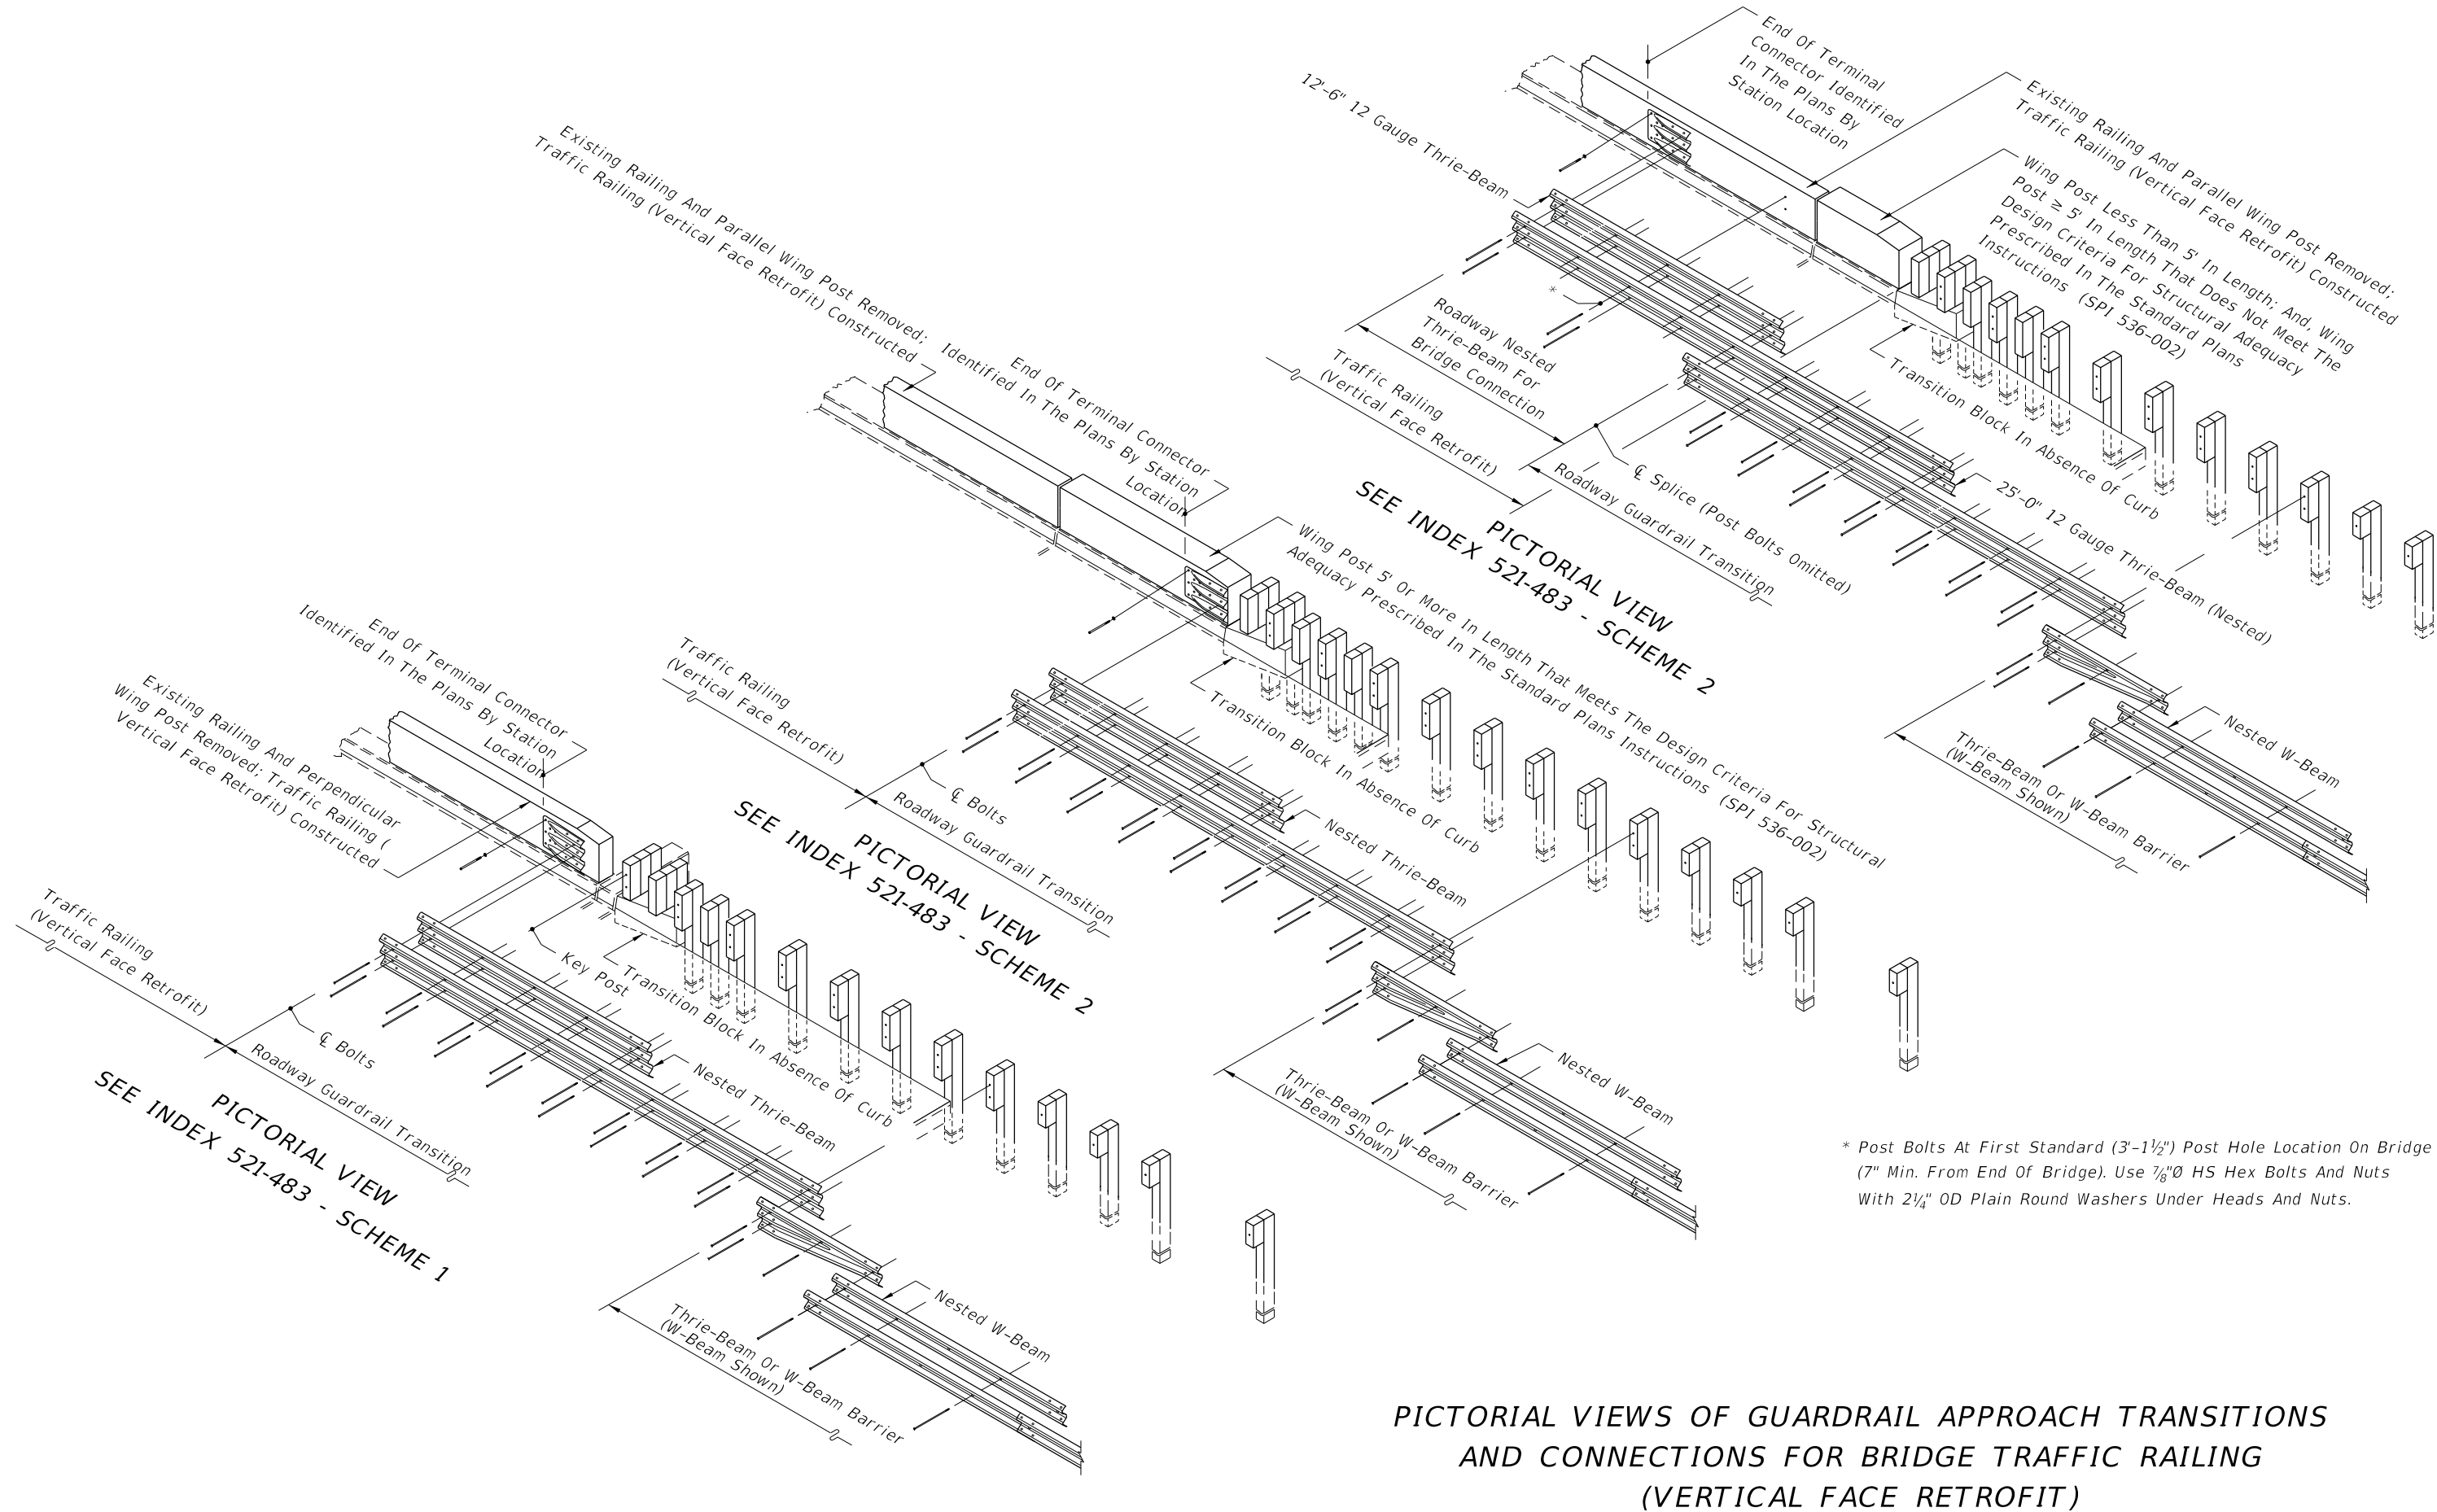

* Post Bolts At First Standard (3'-1½") Post Hole Location On Bridge (7" Min. From End Of Bridge). Use 7/8"Ø HS Hex Bolts And Nuts With 2¼" OD Plain Round Washers Under Heads And Nuts.


LAST REVISION 11/01/19	DESCRIPTION:	 FY 2023-24 STANDARD PLANS	GUARDRAIL TRANSITIONS AND CONNECTIONS FOR EXISTING BRIDGES	INDEX 536-002	SHEET 24 of 28
------------------------------	--------------	--	---	------------------	-------------------

10/6/2022 2:18:54 PM

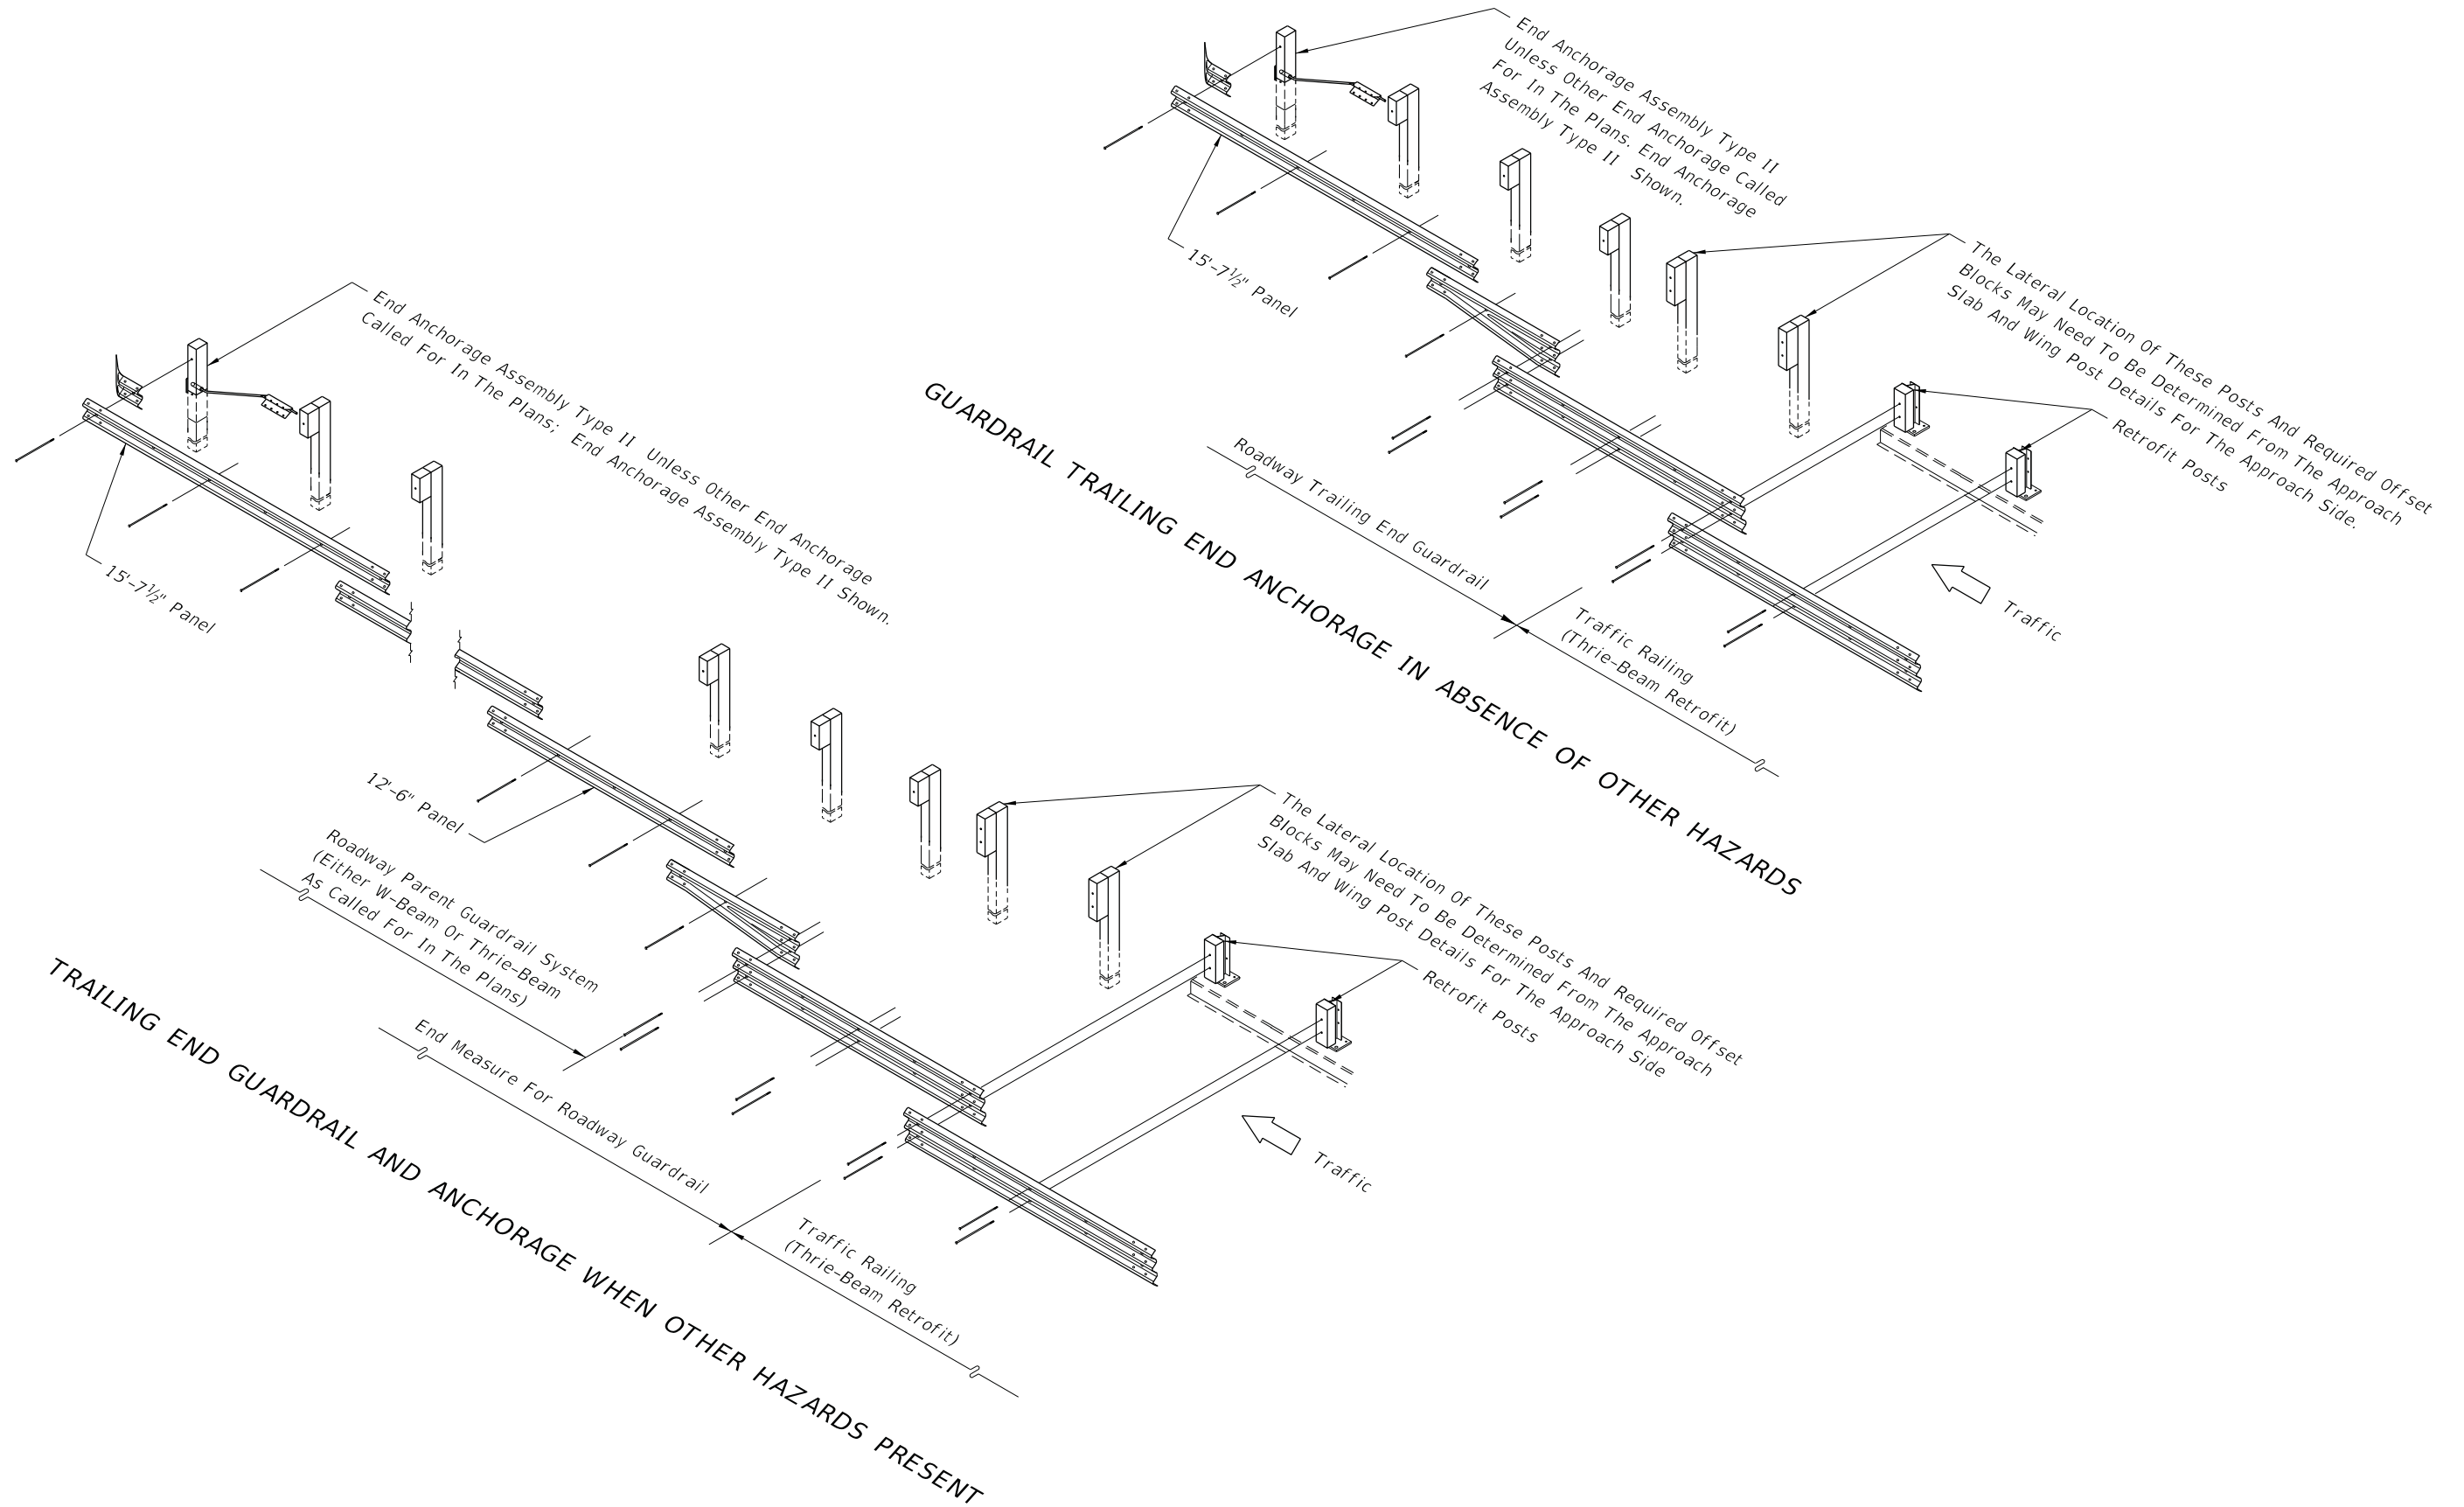


TRAILING END GUARDRAIL AND ANCHORAGE FOR BRIDGE TRAFFIC RAILING (THRIE BEAM RETROFITS)

LAST REVISION 11/01/19	REVISION	DESCRIPTION:	 FY 2023-24 STANDARD PLANS	GUARDRAIL TRANSITIONS AND CONNECTIONS FOR EXISTING BRIDGES	INDEX 536-002	SHEET 26 of 28
------------------------------	----------	--------------	--	---	------------------	-------------------

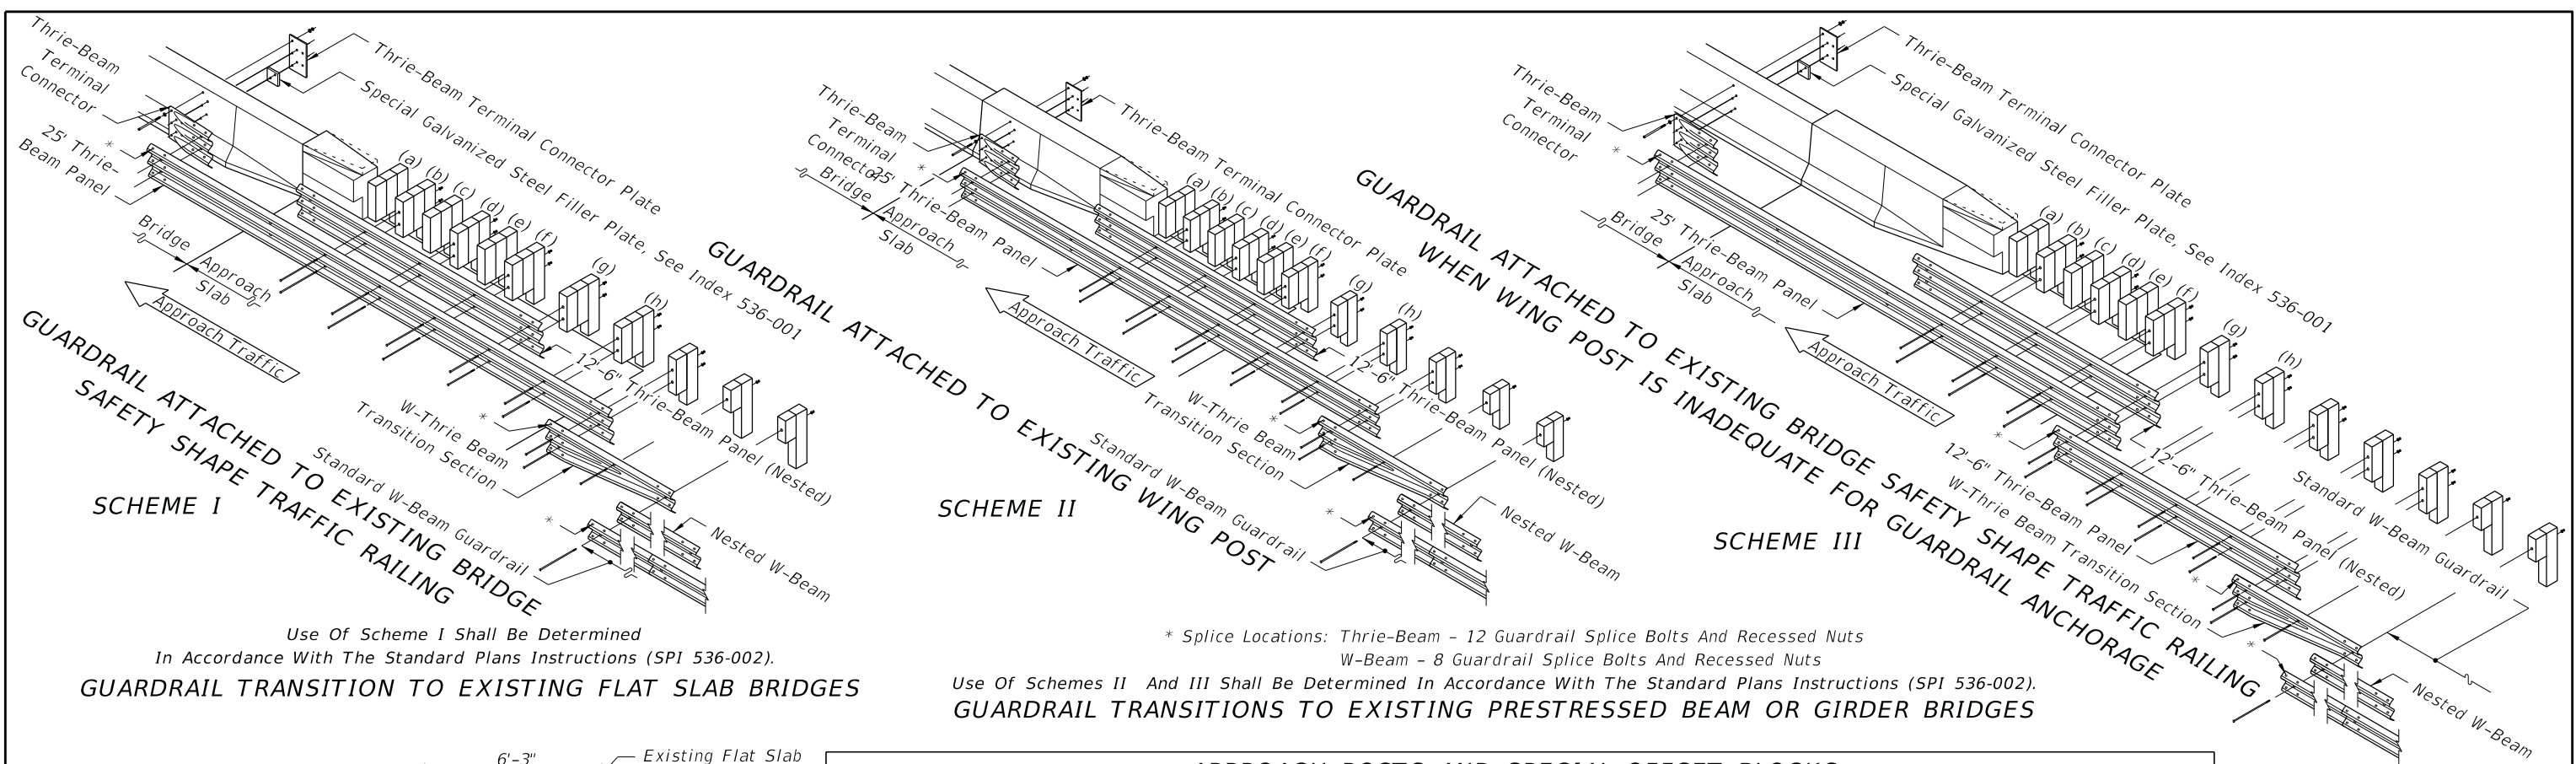


GUARDRAIL TRANSITION TO EXISTING FLAT SLAB BRIDGES

GUARDRAIL TRANSITIONS TO EXISTING PRESTRESSED BEAM OR GIRDER BRIDGES

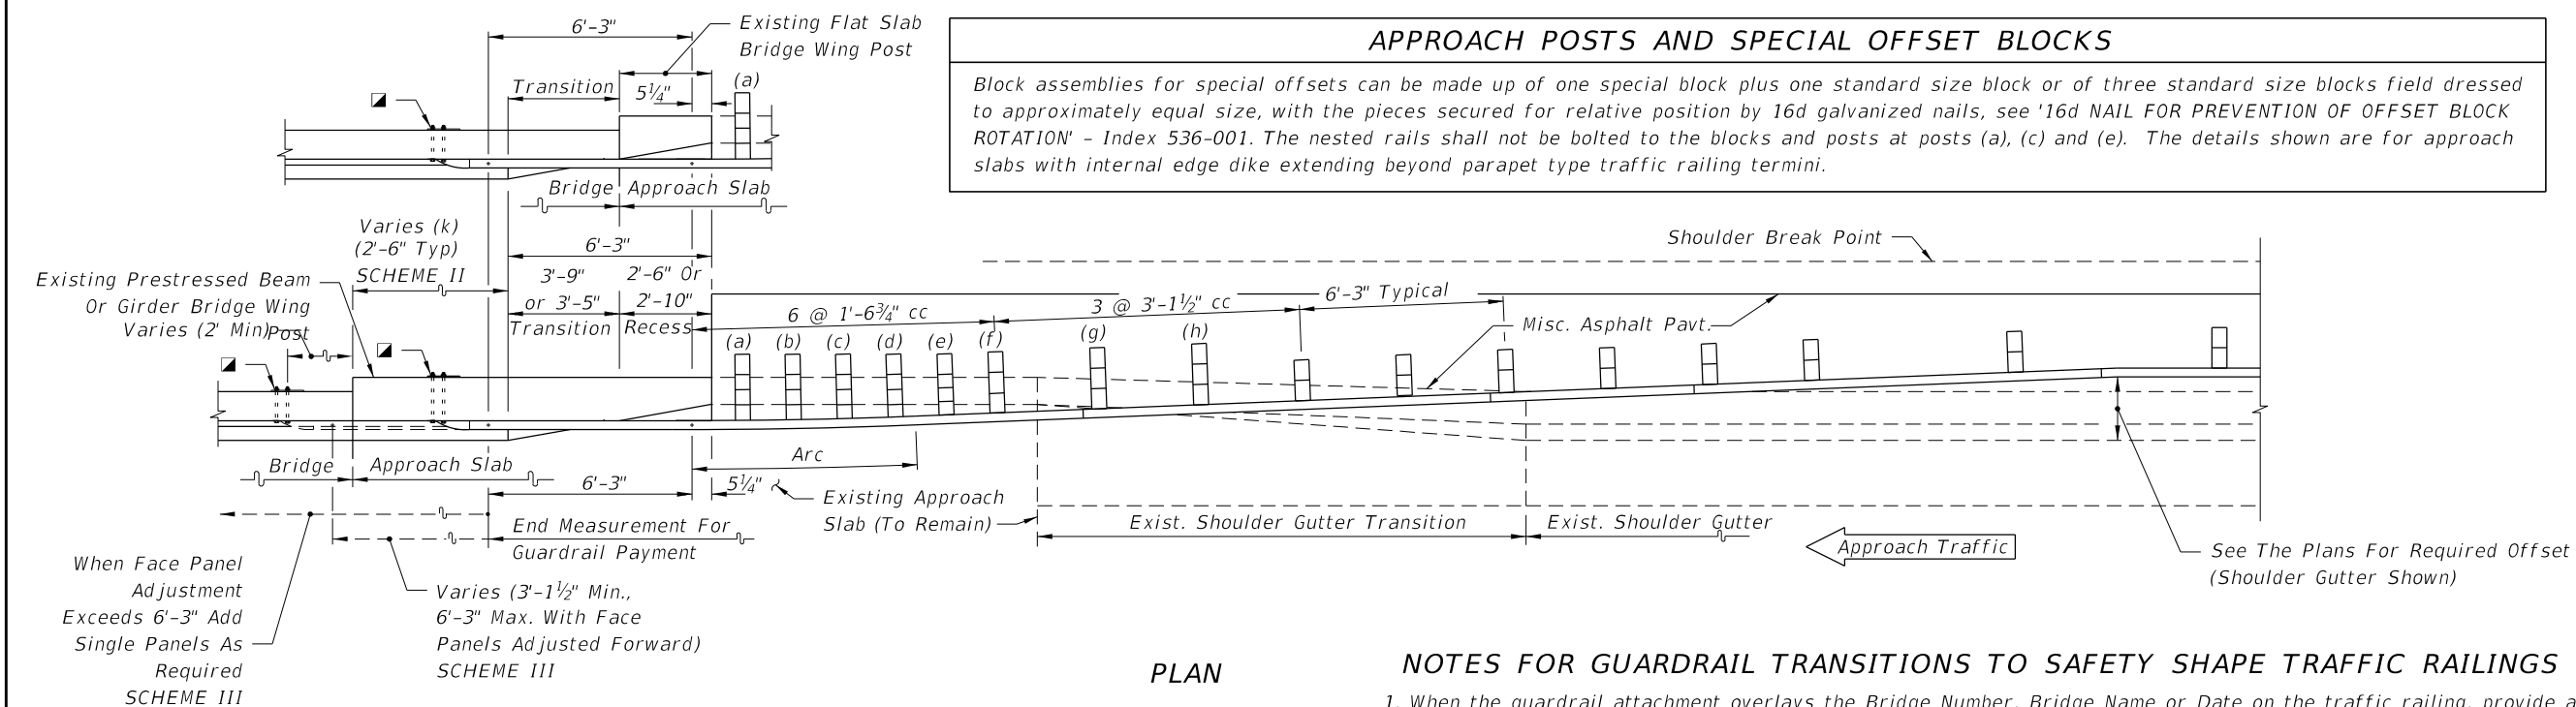


GUARDRAIL APPROACH TRANSITION CONNECTIONS FOR EXISTING FLAT SLAB, PRESTRESSED BEAM AND GIRDER BRIDGES WITH SAFETY SHAPE TRAFFIC RAILING EXTENDING LESS THAN FULL APPROACH SLAB LENGTH

LAST REVISION 11/01/19	DESCRIPTION:	FY 2023-24 STANDARD PLANS	GUARDRAIL TRANSITIONS AND CONNECTIONS FOR EXISTING BRIDGES	INDEX 536-002	SHEET 27 of 28
------------------------------	--------------	------------------------------	---	------------------	-------------------

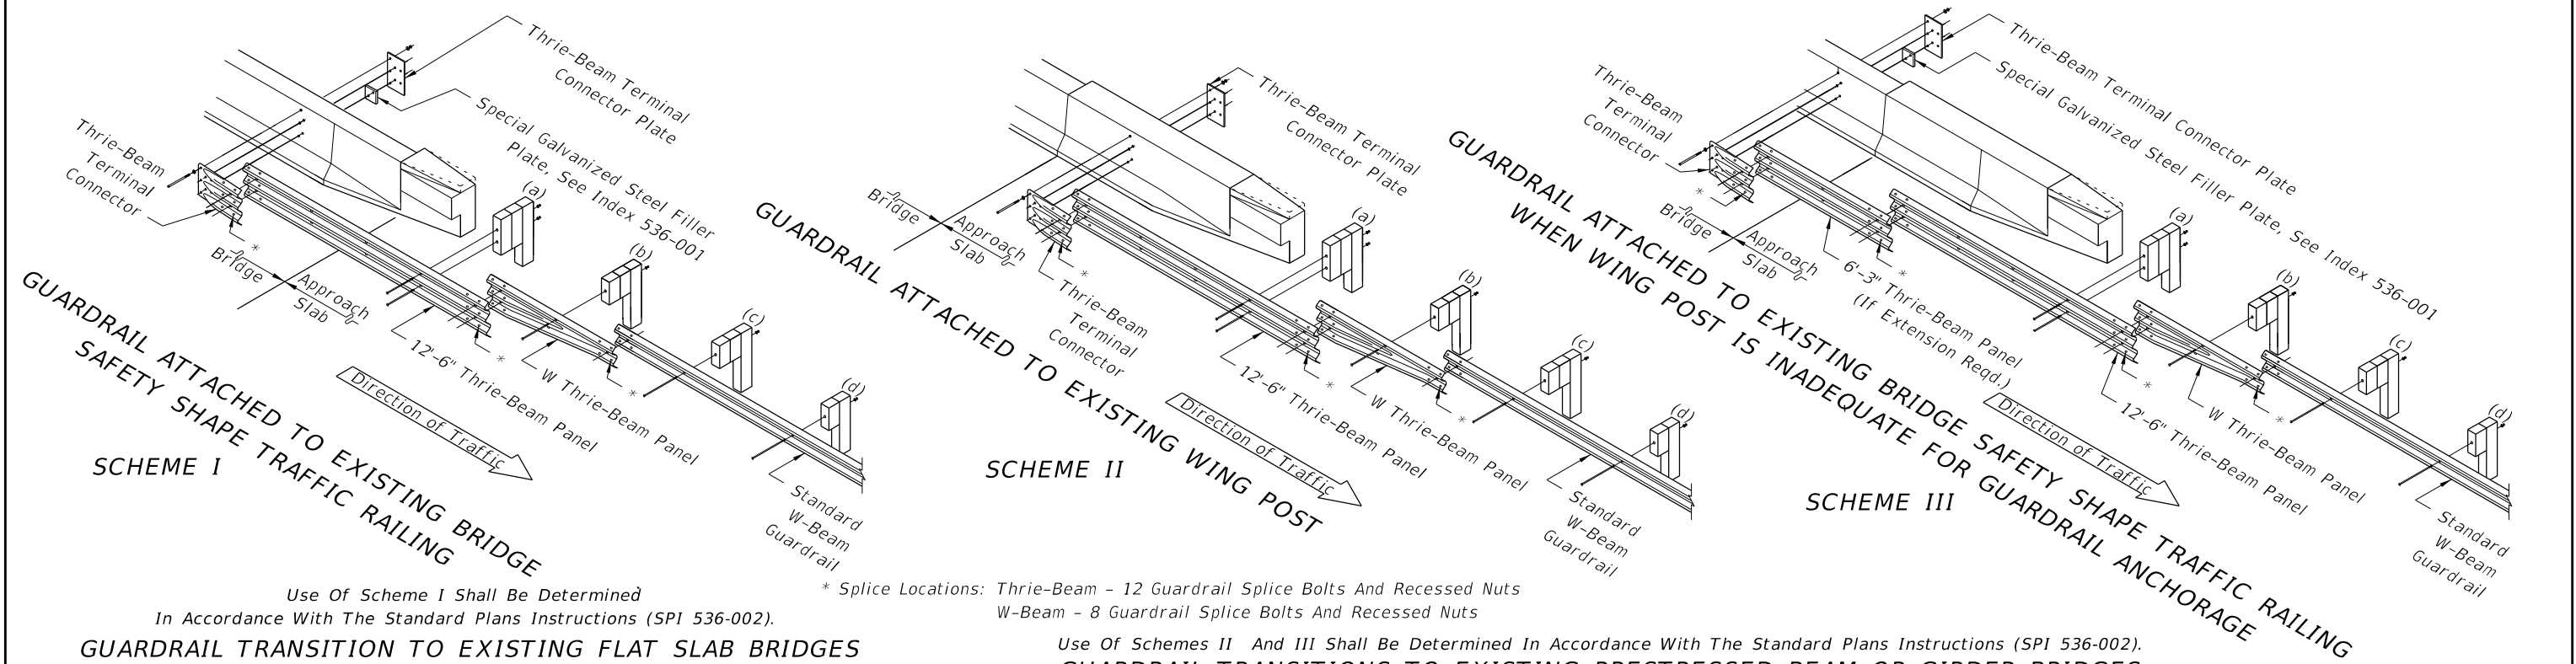

GUARDRAIL TRANSITION TO EXISTING FLAT SLAB BRIDGES

GUARDRAIL TRANSITIONS TO EXISTING PRESTRESSED BEAM OR GIRDER BRIDGES

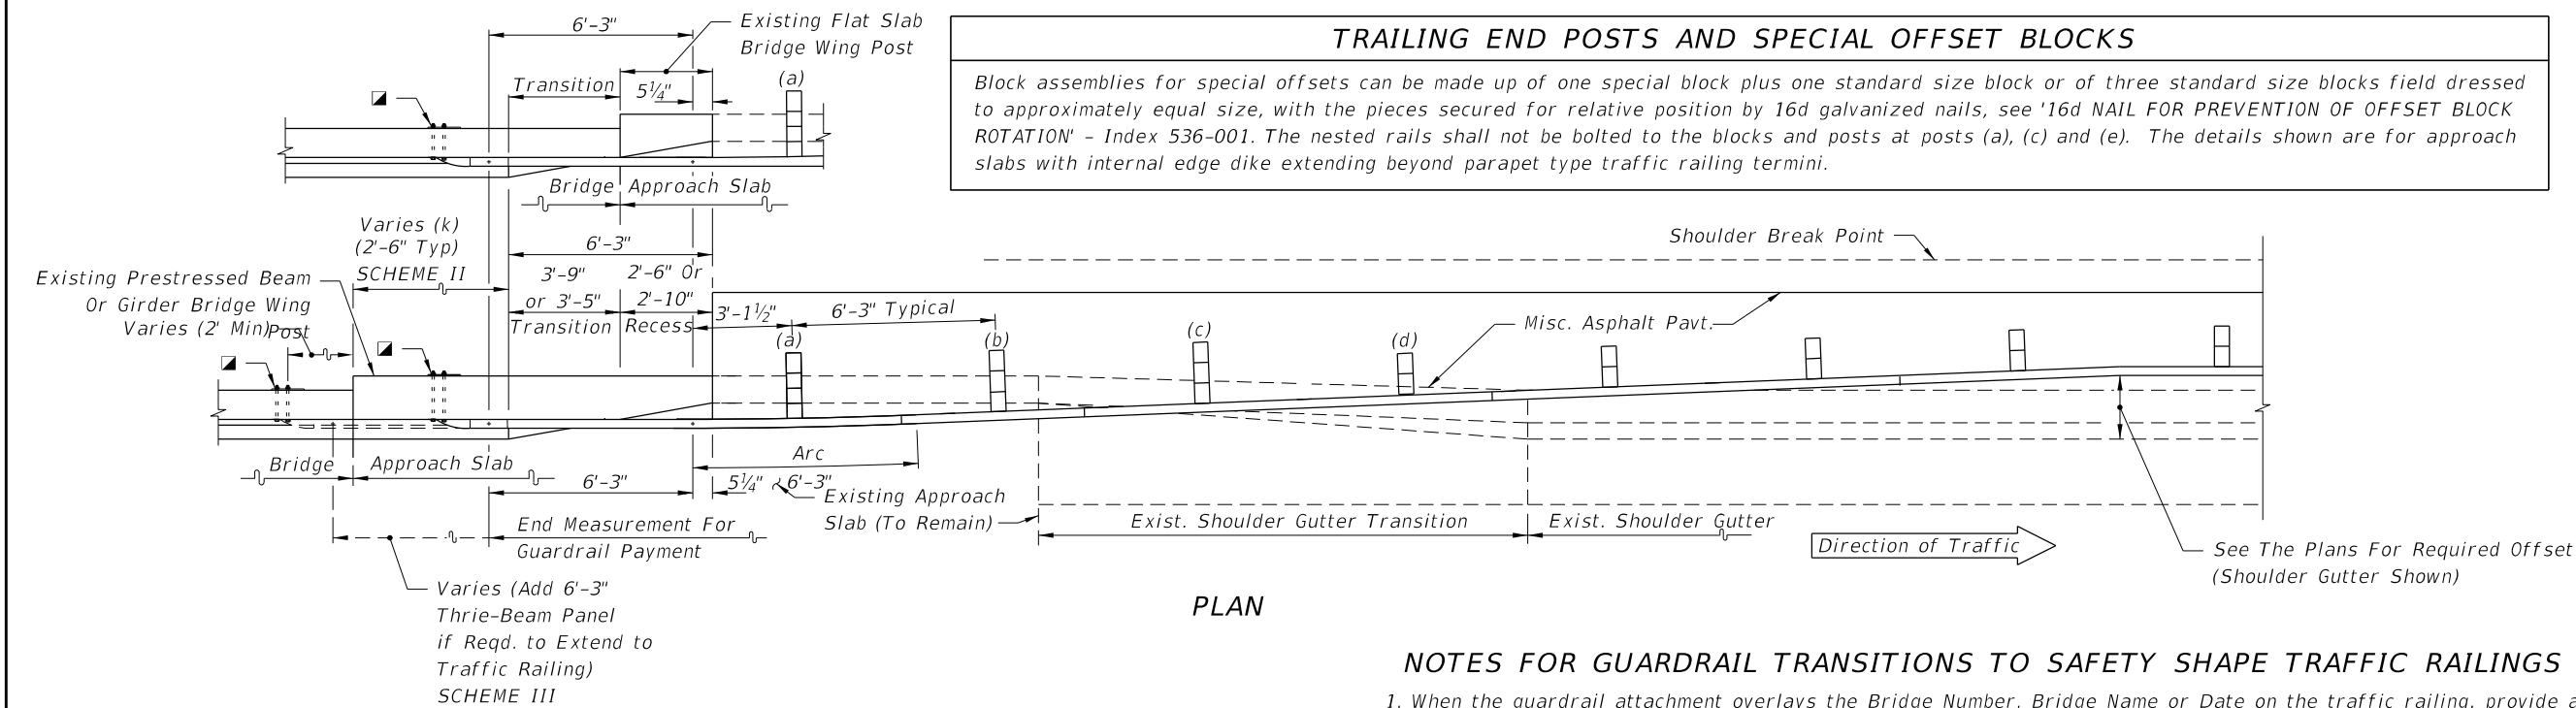

NOTES FOR GUARDRAIL TRANSITIONS TO SAFETY SHAPE TRAFFIC RAILINGS ON EXISTING BRIDGES

- When the guardrail attachment overlays the Bridge Number, Bridge Name or Date on the traffic railing, provide an aluminum sign panel with the obscured information. Attach the sign panel to the face of the traffic railing adjacent to the Thrie-Beam Terminal Connector with 1/4"Ø x 1" long concrete screws or expansion anchors at each corner, as approved by the Engineer. The sign panel shall be a minimum 1/16" thick and meet the requirements of Specification 700 with a white background and 3" tall black letters and sized appropriately to contain the information required. The cost of the sign panel shall be included in the cost of the Guardrail Bridge Anchorage Assembly.
- When retrofitting thrie-beam guardrail to existing wing posts or existing bridge safety shape traffic railing, attachment construction to be paid for under the contract unit price for Guardrail Bridge Anchorage Assembly, EA., and shall be full compensation for bolt hole construction, terminal connector, terminal connector plate(s) and bolts, nuts and washers.

GUARDRAIL TRAILING END TRANSITION CONNECTIONS FOR EXISTING FLAT SLAB, PRESTRESSED BEAM AND GIRDER BRIDGES WITH SAFETY SHAPE TRAFFIC RAILING EXTENDING LESS THAN FULL APPROACH SLAB LENGTH

LAST REVISION 11/01/19	REVISION	DESCRIPTION:		FY 2023-24 STANDARD PLANS	GUARDRAIL TRANSITIONS AND CONNECTIONS FOR EXISTING BRIDGES	INDEX 536-002	SHEET 28 of 28
------------------------------	----------	--------------	--	------------------------------	---	------------------	-------------------

CTL WC: CPHZFLXA - 68-0159.14 RGB MARK-UPS (SOUTH GULF COVE MSBU BRIDGES KEYSTONE BLVD. AT PRESIDENT WATERWAY) - CHARLOTTE COUNTY 5/5/2023

INDEX OF UTILITY PLANS

SHEET NO.	SHEET DESCRIPTION
C1	KEY SHEET
C4	PLAN AND PROFILE
C5.1 - C5.2	CROSS SECTIONS

CONSTRUCTION PLANS

FOR

SOUTH GULF COVE MSBU BRIDGES

KEYSTONE BOULEVARD AT PRESIDENT WATERWAY

FOR


CHARLOTTE COUNTY BOARD OF COUNTY COMMISSIONERS

CHARLOTTE COUNTY, FLORIDA

CENTURYLINK MARK-UPS PROVIDED BY:



SECTION 21
TOWNSHIP 41 SOUTH, RANGE 21 EAST

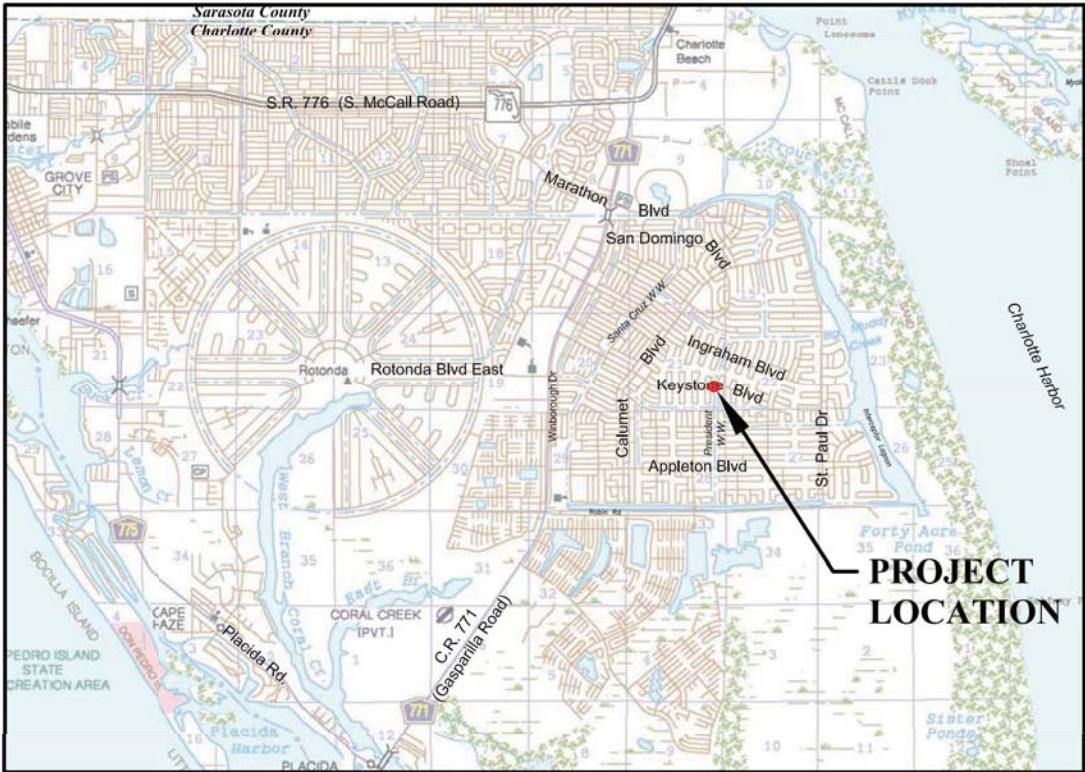

LOCATION MAP



February 14, 2023

- SUBSURFACE UTILITY NOTES:
1. THE PURPOSE OF THESE PLANS IS TO HORIZONTALLY AND VERTICALLY DESIGNATE AND IDENTIFY UNDERGROUND UTILITY LINES WITHIN AN AREA IDENTIFIED BY THE CLIENT. THIS IS NOT A SURVEY.
 2. HORIZONTAL DATUM IS NORTH AMERICAN DATUM OF 1983 (NAD 83), FLORIDA STATE PLANE COORDINATE SYSTEM, FL83-WF ZONE.
 3. EXISTING UTILITY QUALITY LEVEL ATTRIBUTES SHOWN ARE BASED ON THE "STANDARD GUIDELINE FOR THE COLLECTION AND DEPICTION OF EXISTING SUBSURFACE UTILITY DATA" CI/ASCE 38-02 BY ASCE.
 4. PROJECT FIELD DATA WAS COLLECTED USING GPS HAND HELD DATA COLLECTORS. SUBSURFACE LOCATIONS AND DEPTH OF COVER (DOC) WERE DETERMINED EITHER BY DIRECT READINGS THROUGH THE USE OF PASSIVE OR INDUCTIVE ELECTROMAGNETIC SCANNING EQUIPMENT. THESE ELECTRONICALLY DESIGNATED LINES MAY DEVIATE FROM THE ACTUAL UTILITY LOCATION AND SHOULD BE CONSIDERED APPROXIMATE.
 5. UTILIZATION OF THE ABOVE EQUIPMENT AND METHODS IS THE INDUSTRY RECOGNIZED STANDARD FOR FINDING AND LOCATING UNDERGROUND UTILITIES. ALTHOUGH EFFECTIVE AND RELIABLE, THERE IS A POSSIBILITY THAT ALL UTILITIES MAY NOT BE DETECTED DUE TO ENVIRONMENTAL CONDITIONS, SOIL CONDITIONS, WATER TABLE, EXCESSIVE DEPTH, AND/OR FEATURE MAKEUP.
 6. DEPTH OF COVER (DOC) ARE VALID AT THE DATE OF THE FIELD DATA COLLECTION ONLY AS SURFACE GRADE CONDITIONS MAY CHANGE OVER TIME. IT IS THE CONTRACTOR'S RESPONSIBILITY TO VERIFY THE LOCATIONS AND ELEVATIONS OF ALL EXISTING UTILITIES PRIOR TO CONSTRUCTION.
 7. ADDITIONS OR DELETIONS TO THESE PLANS OR REPORTS BY OTHER THAN AYRES ASSOCIATES ARE PROHIBITED WITHOUT WRITTEN CONSENT.
 8. OWNERSHIP IS BASED UPON OBSERVING VISIBLE ABOVE GROUND UTILITY FEATURES, PROFESSIONAL JUDGEMENT, AND RECORDS RESEARCH PROVIDED BY THE UTILITY AGENCY OWNER (UAO).
 9. UTILITY SIZE AND MATERIAL ARE PRODUCT OF FIELD OBSERVATION AND MAY DIFFER FROM EXISTING RECORD INFORMATION AND AS-BUILTS.
 10. SYMOLOGY SHOWN IS BASED ON FDOT STANDARD SYMBOLS.

LEGEND

RED =

(a) TO BE REMOVED OR RELOCATED HORIZONTALLY,
(b) TO BE PLACED OUT-OF-SERVICE (DEACTIVATED)
BUT LEFT IN PLACE OR REMOVE WHERE ACCESSIBLE,

GREEN =

TO REMAIN IN PLACE WITH NO ADJUSTMENT

BROWN =

(a) PROPOSED TO BE INSTALLED
(b) EXISTING TO BE ADJUSTED VERTICALLY,
BUT REMAIN IN SAME HORIZONTAL ALIGNMENT

36" DOC

DEPTH OF COVER

PEDESTAL/OPTI-PED

TELEPHONE POLE

OT

OVERHEAD TELEPHONE

BT (B)

BURIED TELEPHONE QUALITY LEVEL B

BT (D)

BURIED TELEPHONE QUALITY LEVEL D

BFOT (B)

BURIED FIBER-OPTIC TELEPHONE QUALITY LEVEL B

BFOT (D)

BURIED FIBER-OPTIC TELEPHONE QUALITY LEVEL D

PROPOSED DRAINAGE (BY OTHERS)

PROPOSED GUARDRAILS & BRIDGE (BY OTHERS)

CTL = CENTURYLINK

NFV = NOT FIELD VERIFIED

OOS = OUT-OF-SERVICE

TYPE OF UTILITY

UTILITY DISPOSITION

UTILITY OWNER

PLACEMENT RESPONSIBILITY

100 BT / TO REMAIN

CTL-LOCAL /

NOTE:
LEVEL D MARK-UPS SHOWN ARE FROM
CENTURYLINK-LOCAL CABLE RECORDS.
LOCATIONS ARE APPROXIMATE



KCI TECHNOLOGIES, INC.
4041 CRESCENT PARK DRIVE
TAMPA, FL 33578
PHONE: (813) 740-2300
RALPH VERRASTRO, P.E. NO. 39784





JOHNSON ENGINEERING, INC.
17833 MURDOCK CIRCLE
PORT CHARLOTTE, FLORIDA 33948
PHONE (941) 625-9919
E.B. #642 & L.B. #642

REGISTERED PROFESSIONAL ENGINEER
FLORIDA LICENSE NO. 64594

CHRISTOPHER D. BEERS, PE

DATE

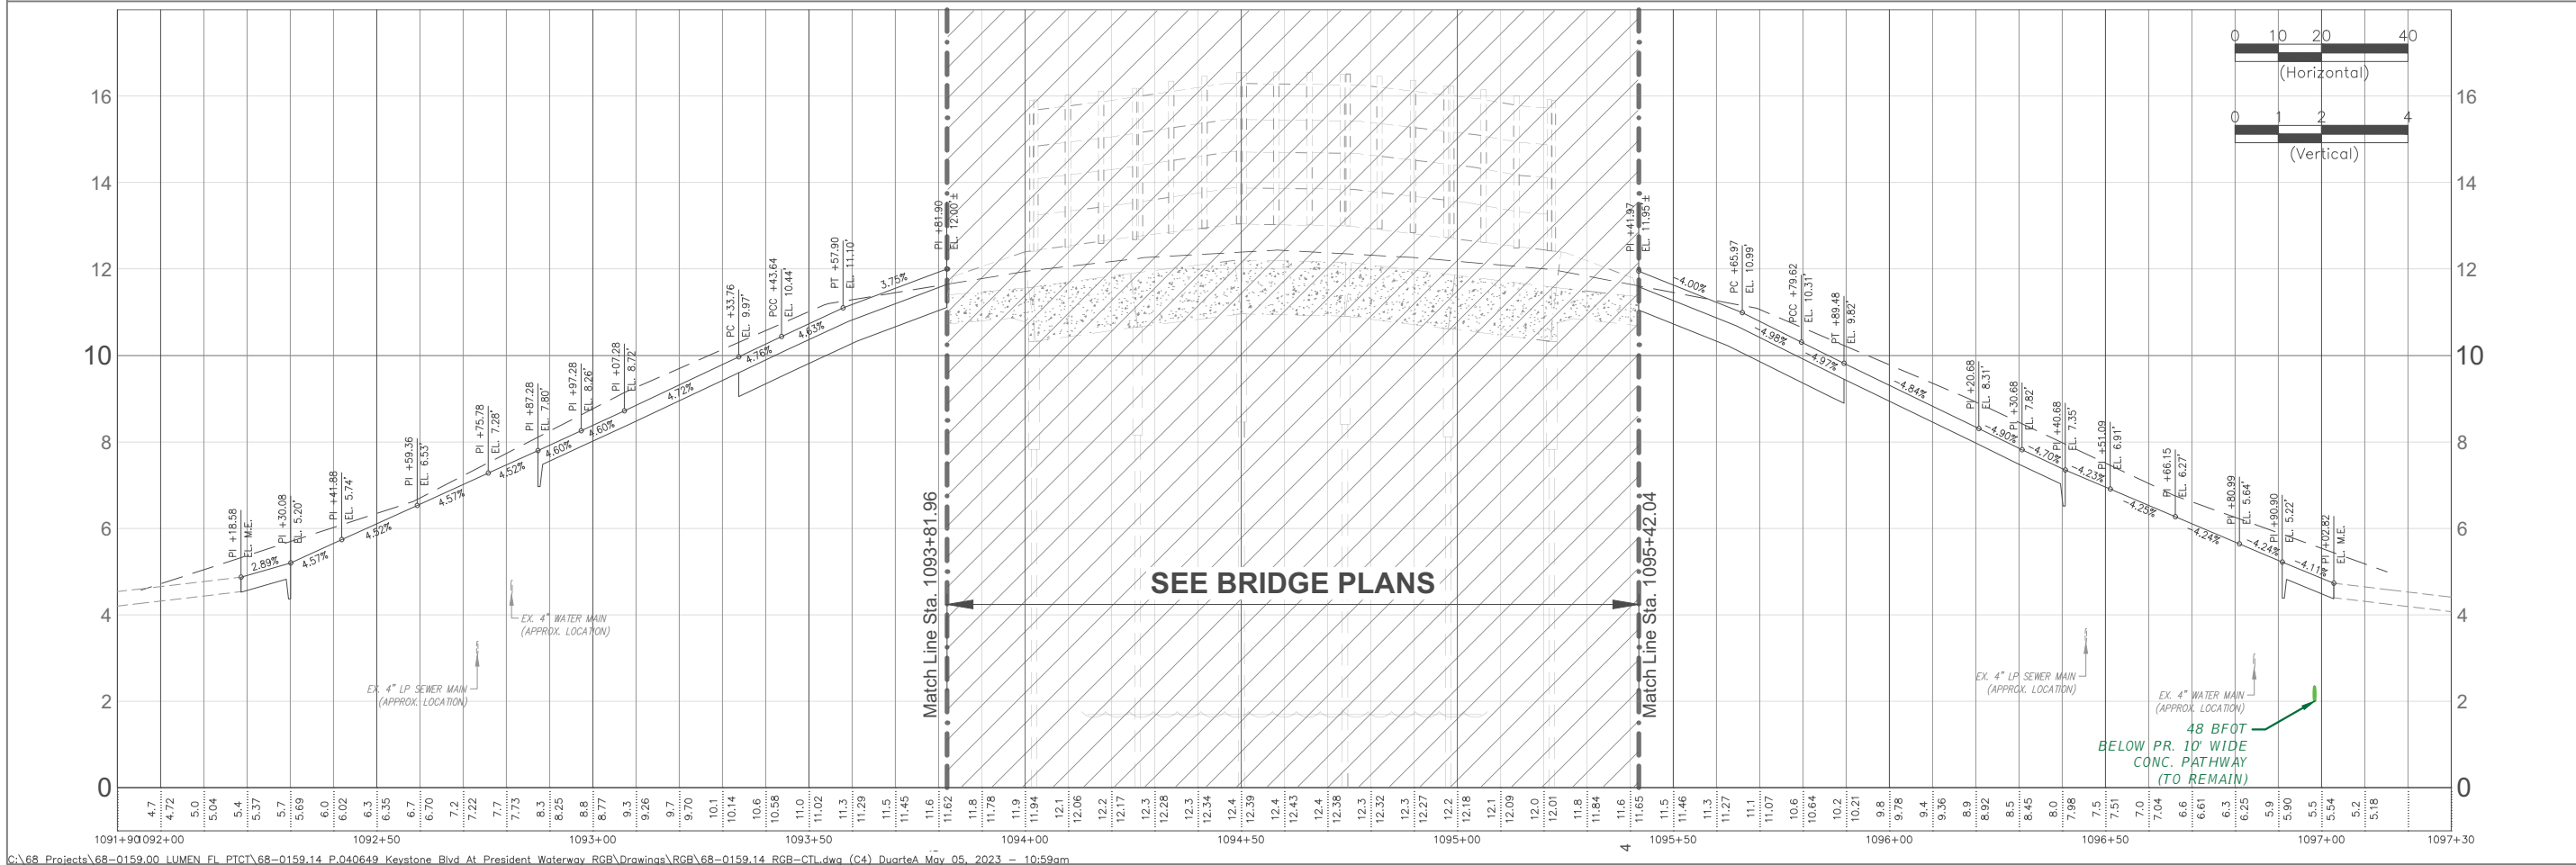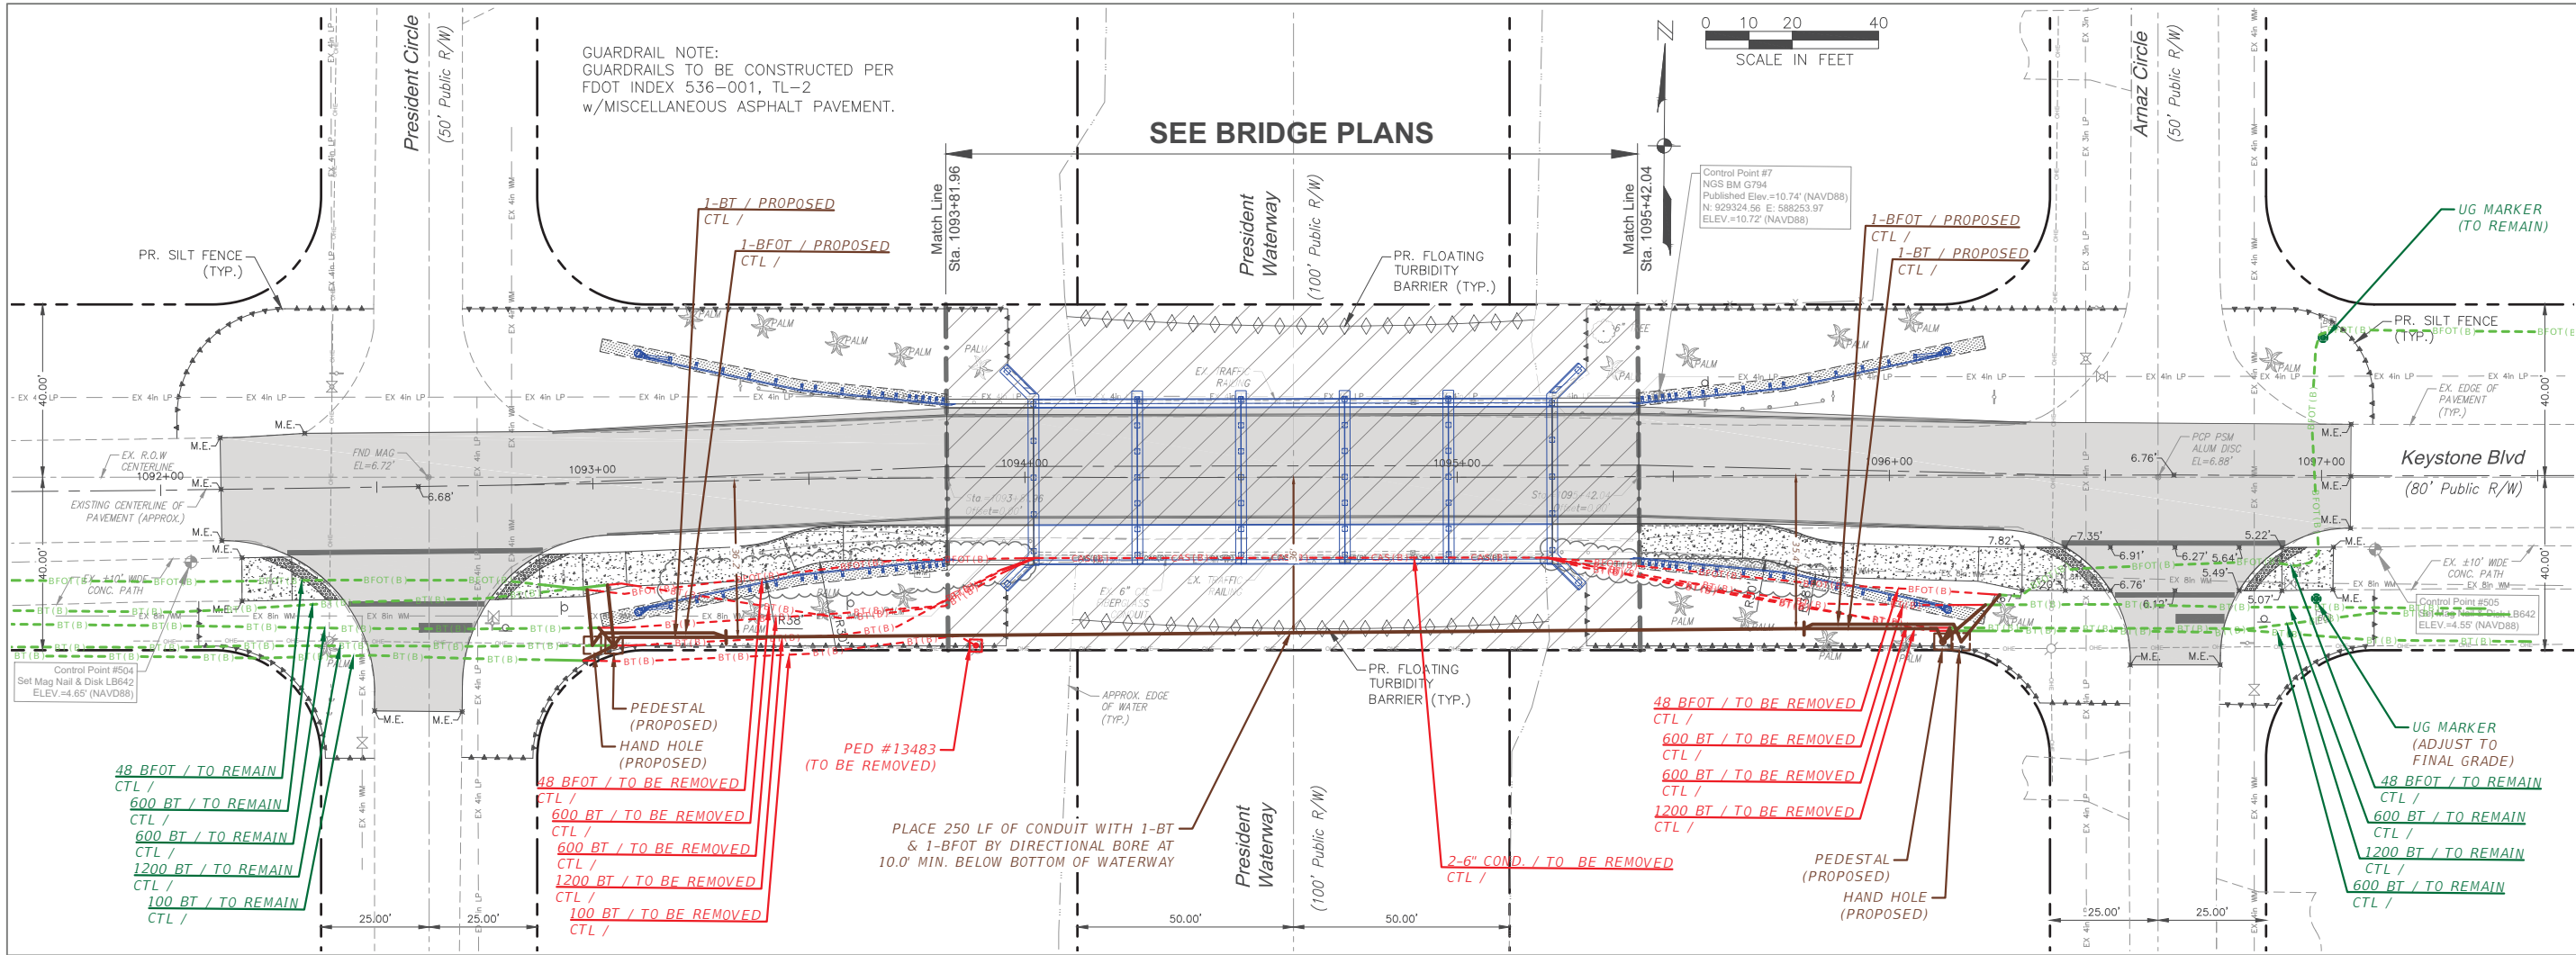



CHARLOTTE COUNTY
BOARD OF COUNTY
COMMISSIONERS
CHARLOTTE COUNTY, FLORIDA

SOUTH GULF COVE
MSBU BRIDGES
KEYSTONE BOULEVARD &
PRESIDENT WATERWAY
(FDOT BRIDGE #041055)

REVISIONS	DATE	DESCRIPTION
NO.		

DATE: FEBRUARY 14, 2023
PROJECT NO. 20214193
FILE NO. 29-41-21
SCALE: AS SHOWN


PLAN AND
PROFILE

SHEET NUMBER
C4



PLAN	DATE
SURVEYED	BY
NOTE BOOK	
ADJUSTMENT CHECKED	
RE. OF WAY CHECKED	
NO.	

PROFILE	DATE
SURVEYED	BY
NOTE BOOK	
GRADES CHECKED	
STRUCTURE LOCATIONS CHECKED	
NO.	

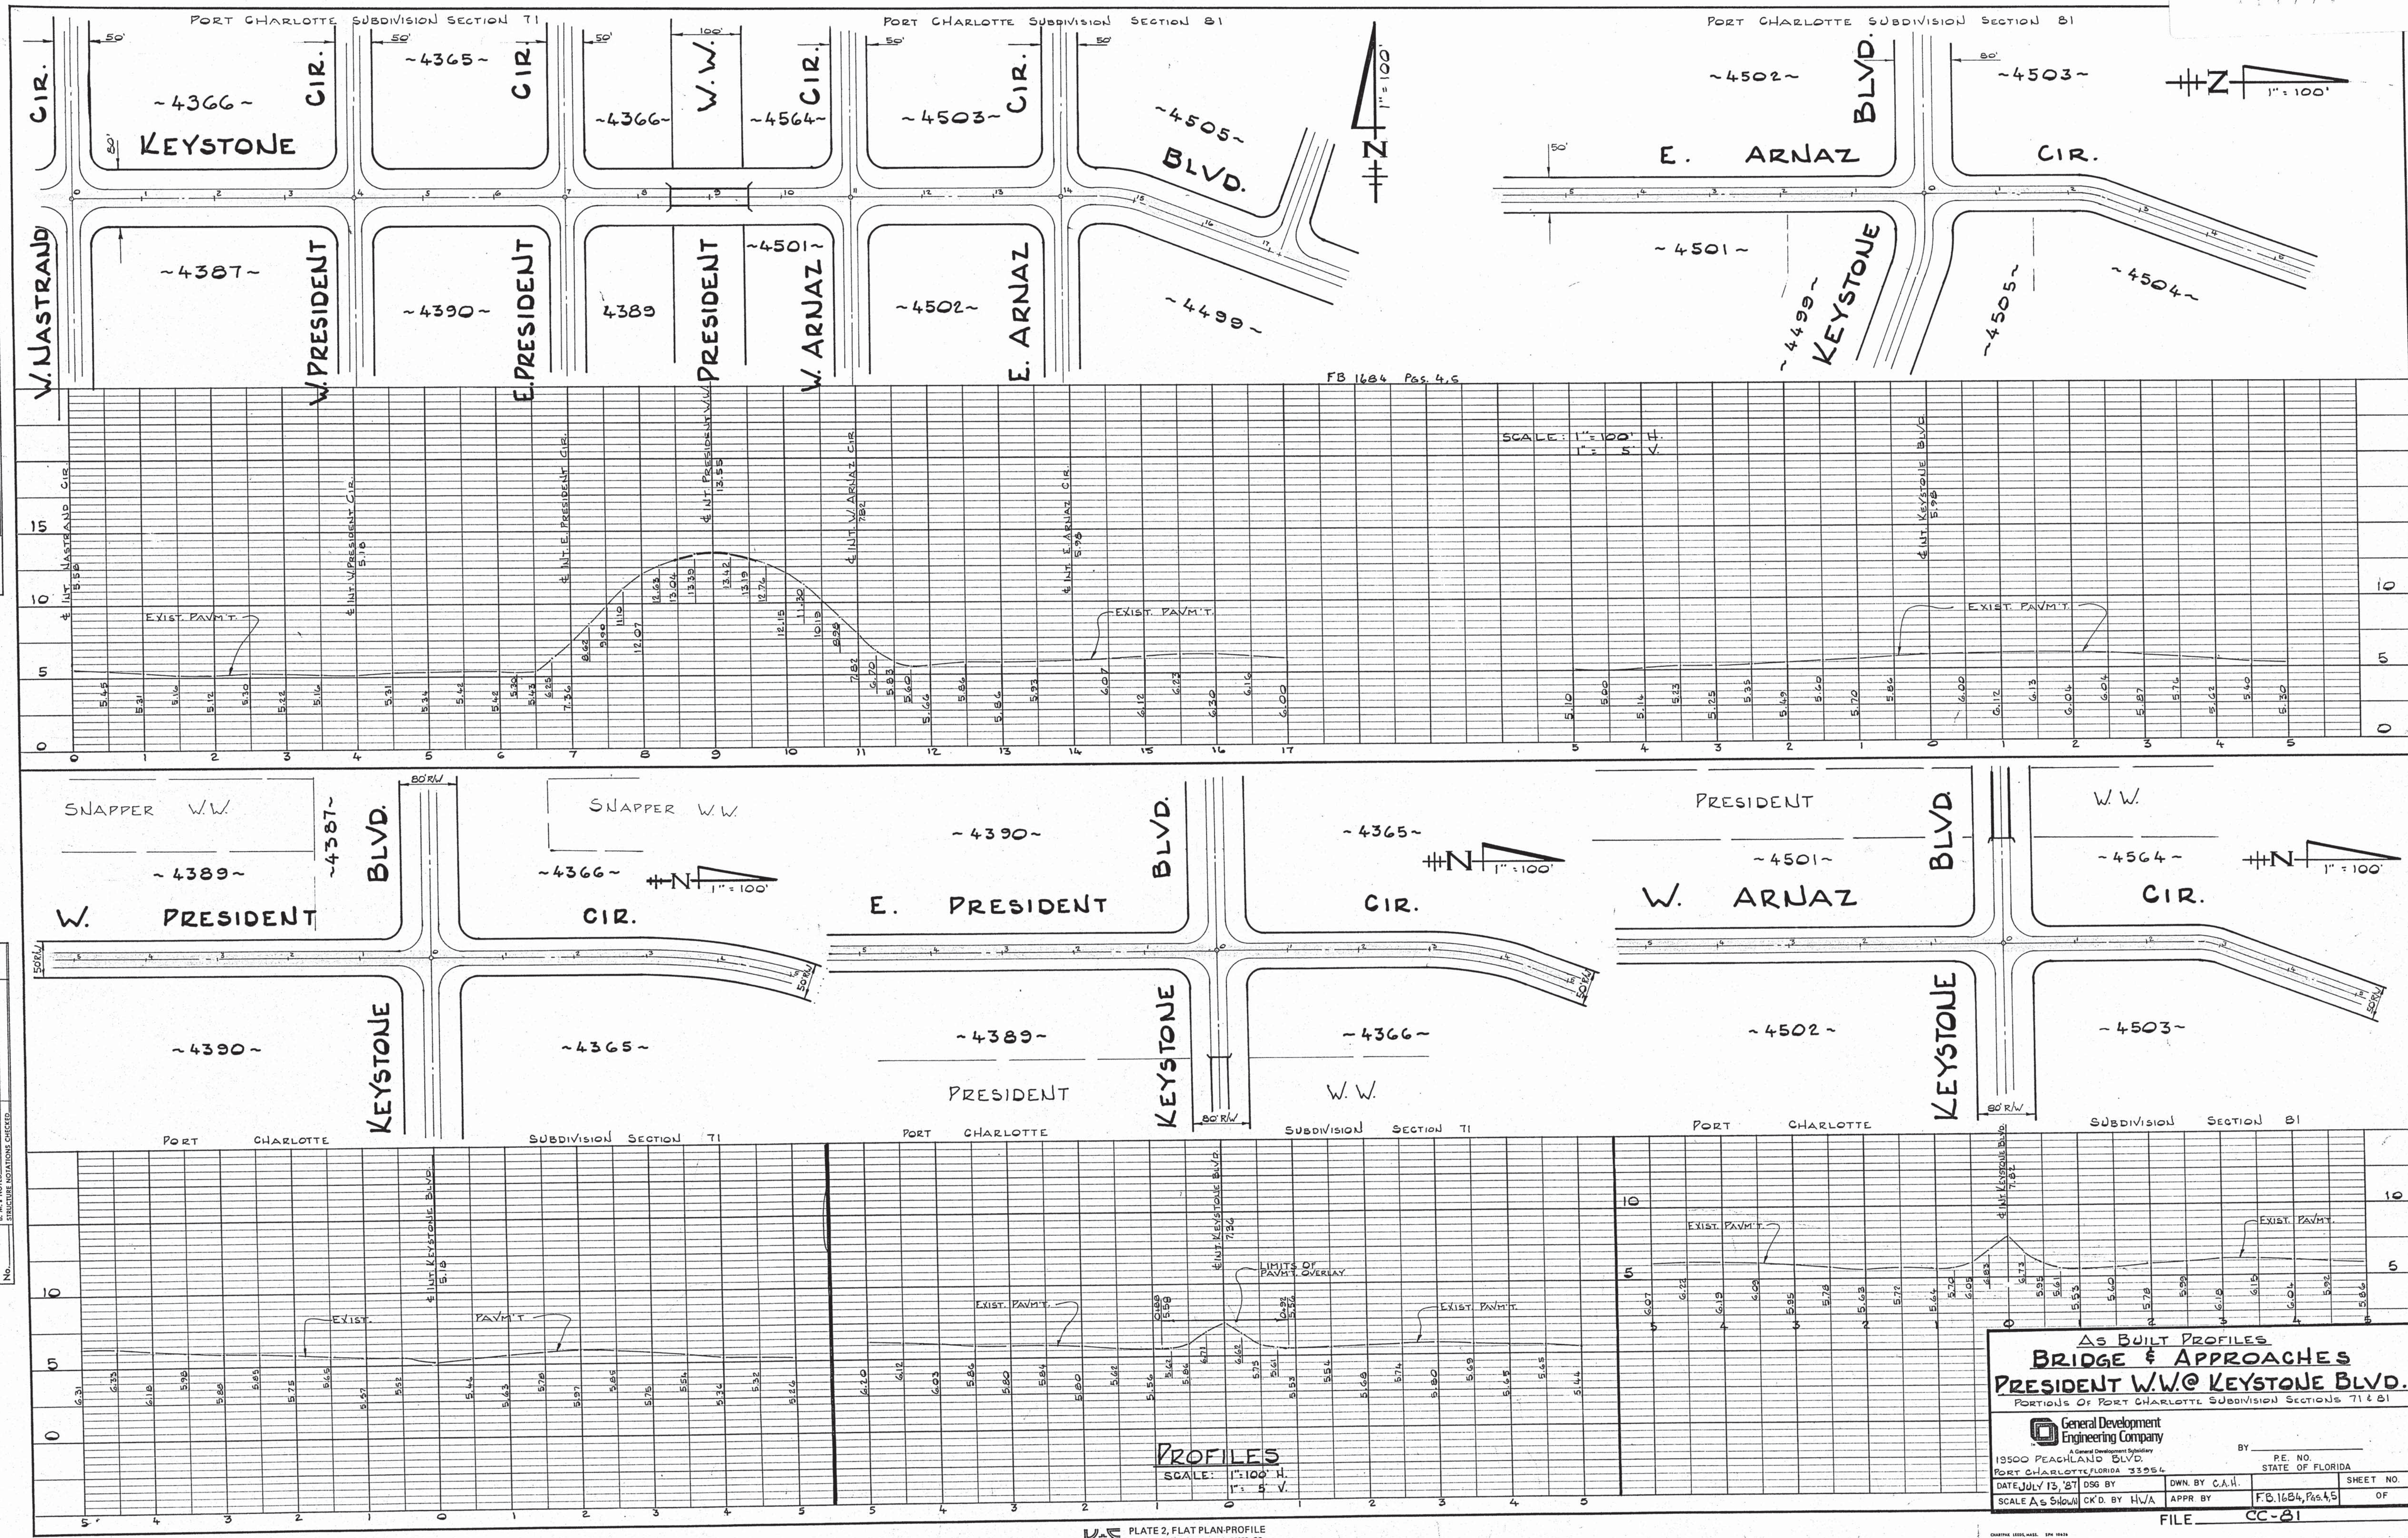

AS BUILT PROFILES
BRIDGE & APPROACHES
PRESIDENT W.W. @ KEYSTONE BLVD.
PORTIONS OF PORT CHARLOTTE SUBDIVISION SECTIONS 71 & 81

General Development
Engineering Company
A General Development Subsidiary
13500 PEACHLAND BLVD.
PORT CHARLOTTE, FLORIDA 33954
DATE JULY 13, 2011 DSG BY HVA
SCALE AS SHOWN CKD BY HVA

BY _____
P.E. NO. _____
STATE OF FLORIDA
DWN BY C.A.H.
APPR BY _____
SHEET NO. _____
OF _____
FILE CC-81